

EXISTING FRONT ELEVATION 1:100 SCALE



EXISTING REAR ELEVATION 1:100 SCALE



EXISTING SIDE ELEVATION 1:100 SCALE



EXISTING SIDE ELEVATION 1:100 SCALE




PROPOSED FRONT ELEVATION 1:100 SCALE




PROPOSED REAR ELEVATION 1:100 SCALE




PROPOSED SIDE ELEVATION 1:100 SCALE

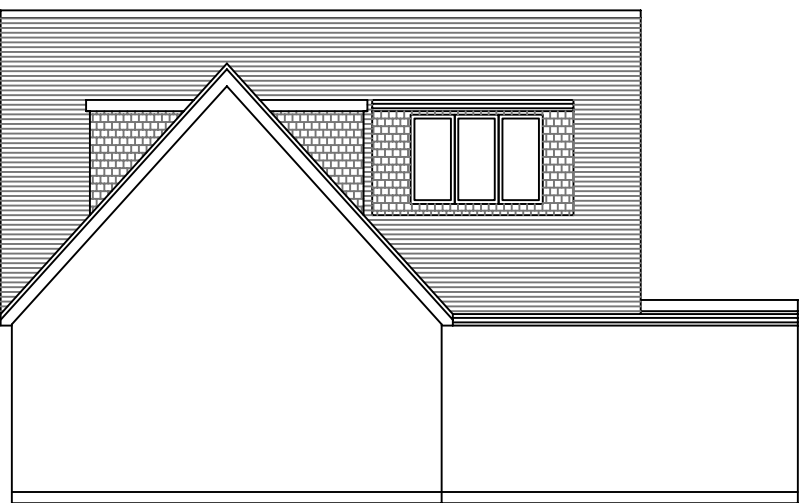


PROPOSED SIDE ELEVATION 1:100 SCALE

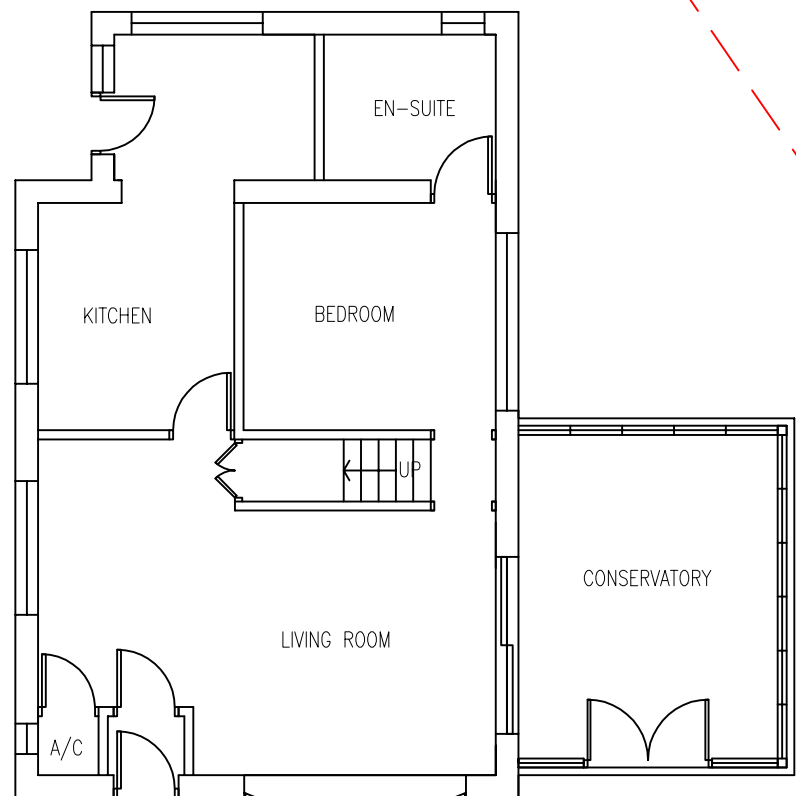


EXISTING GROUND FLOOR LAYOUT 1:100 SCALE

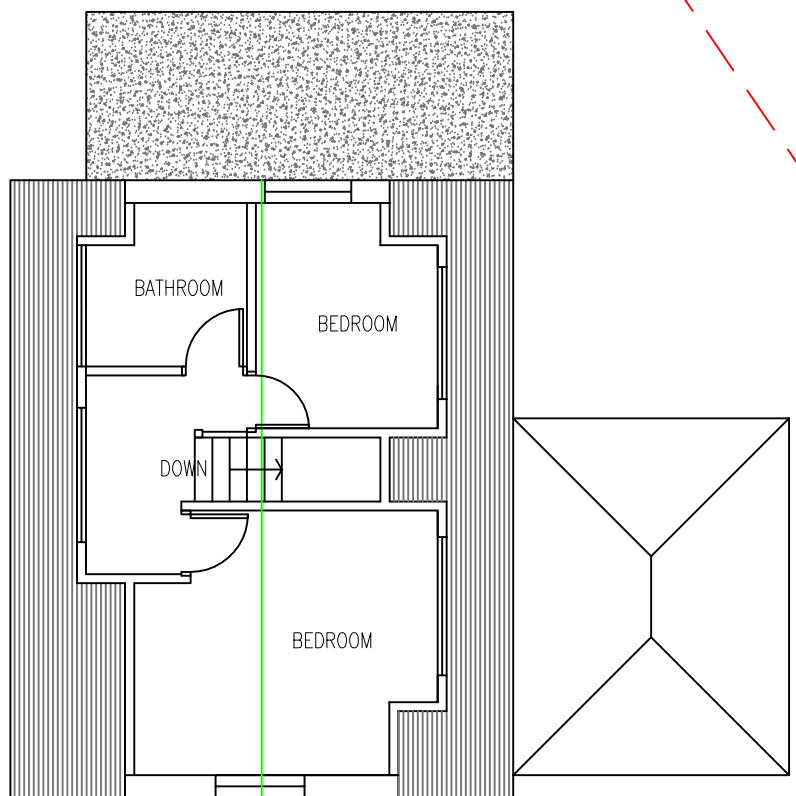


EXISTING FIRST FLOOR LAYOUT 1:100 SCALE

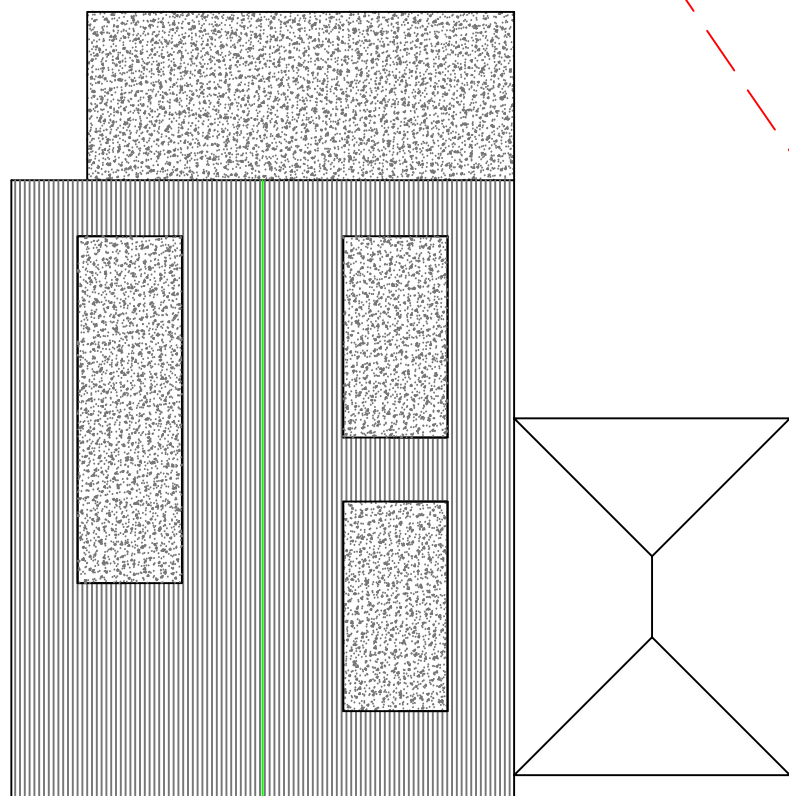


EXISTING ROOF PLAN 1:100 SCALE

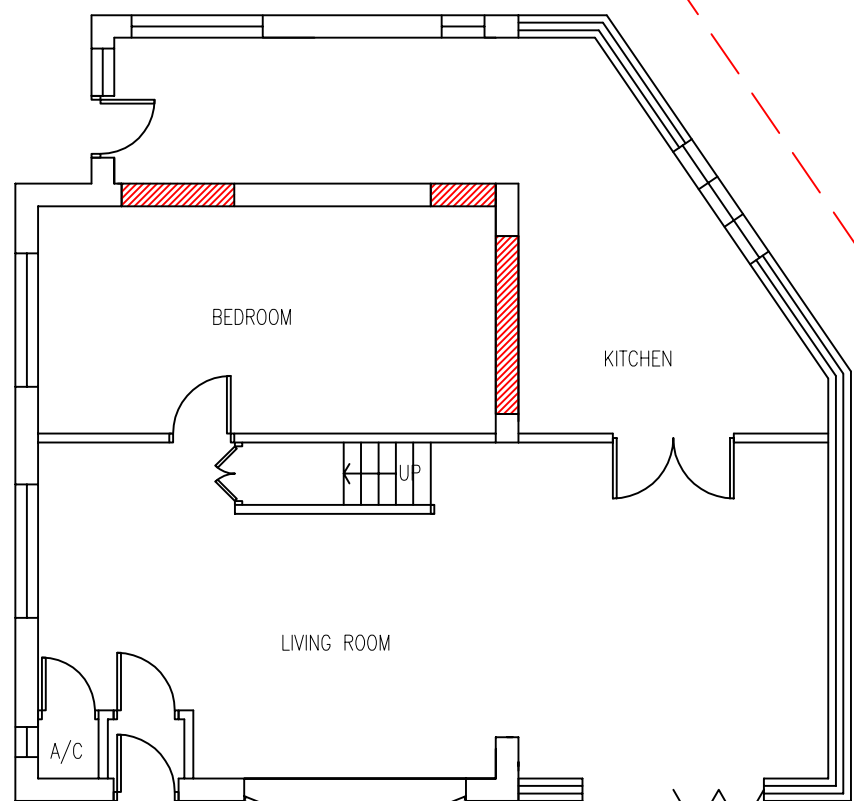


PROPOSED GROUND FLOOR LAYOUT 1:100 SCALE

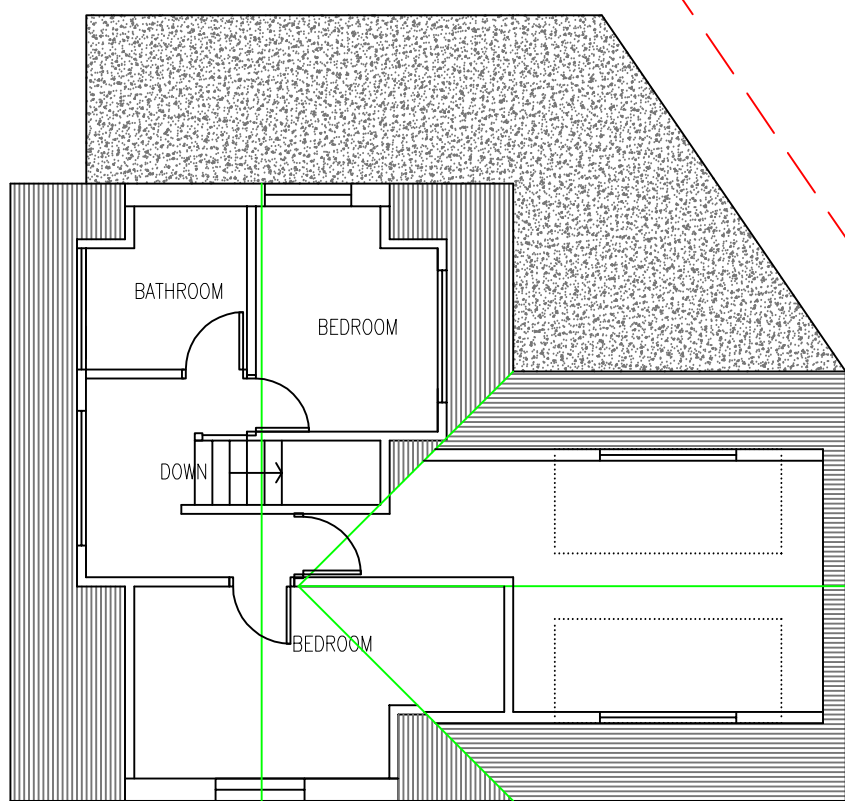


PROPOSED FIRST FLOOR LAYOUT 1:100 SCALE

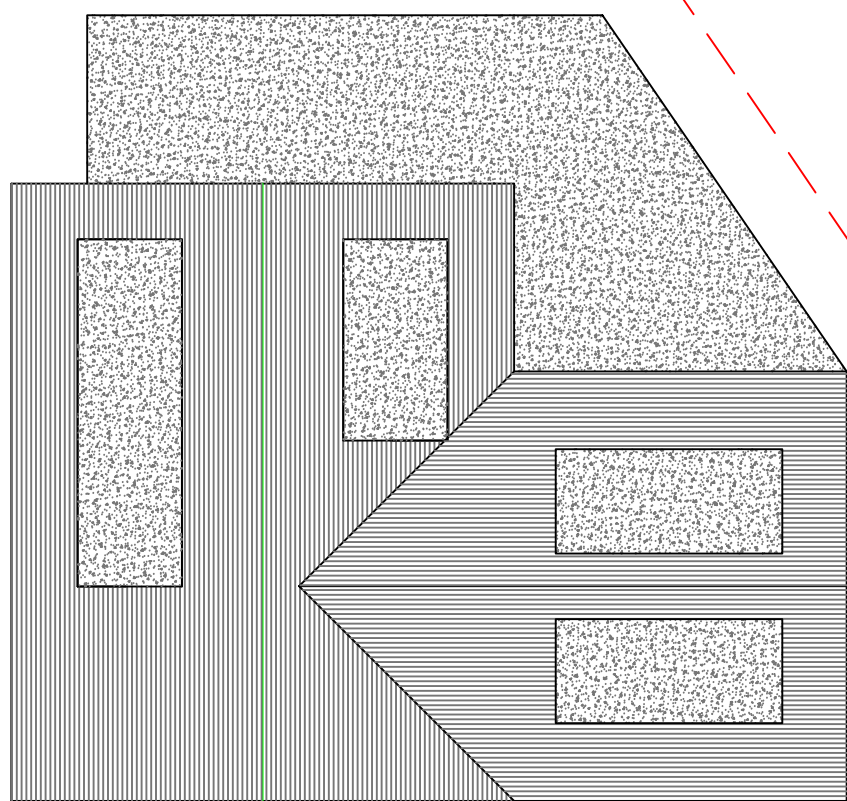

PROPOSED ROOF PLAN 1:100 SCALE

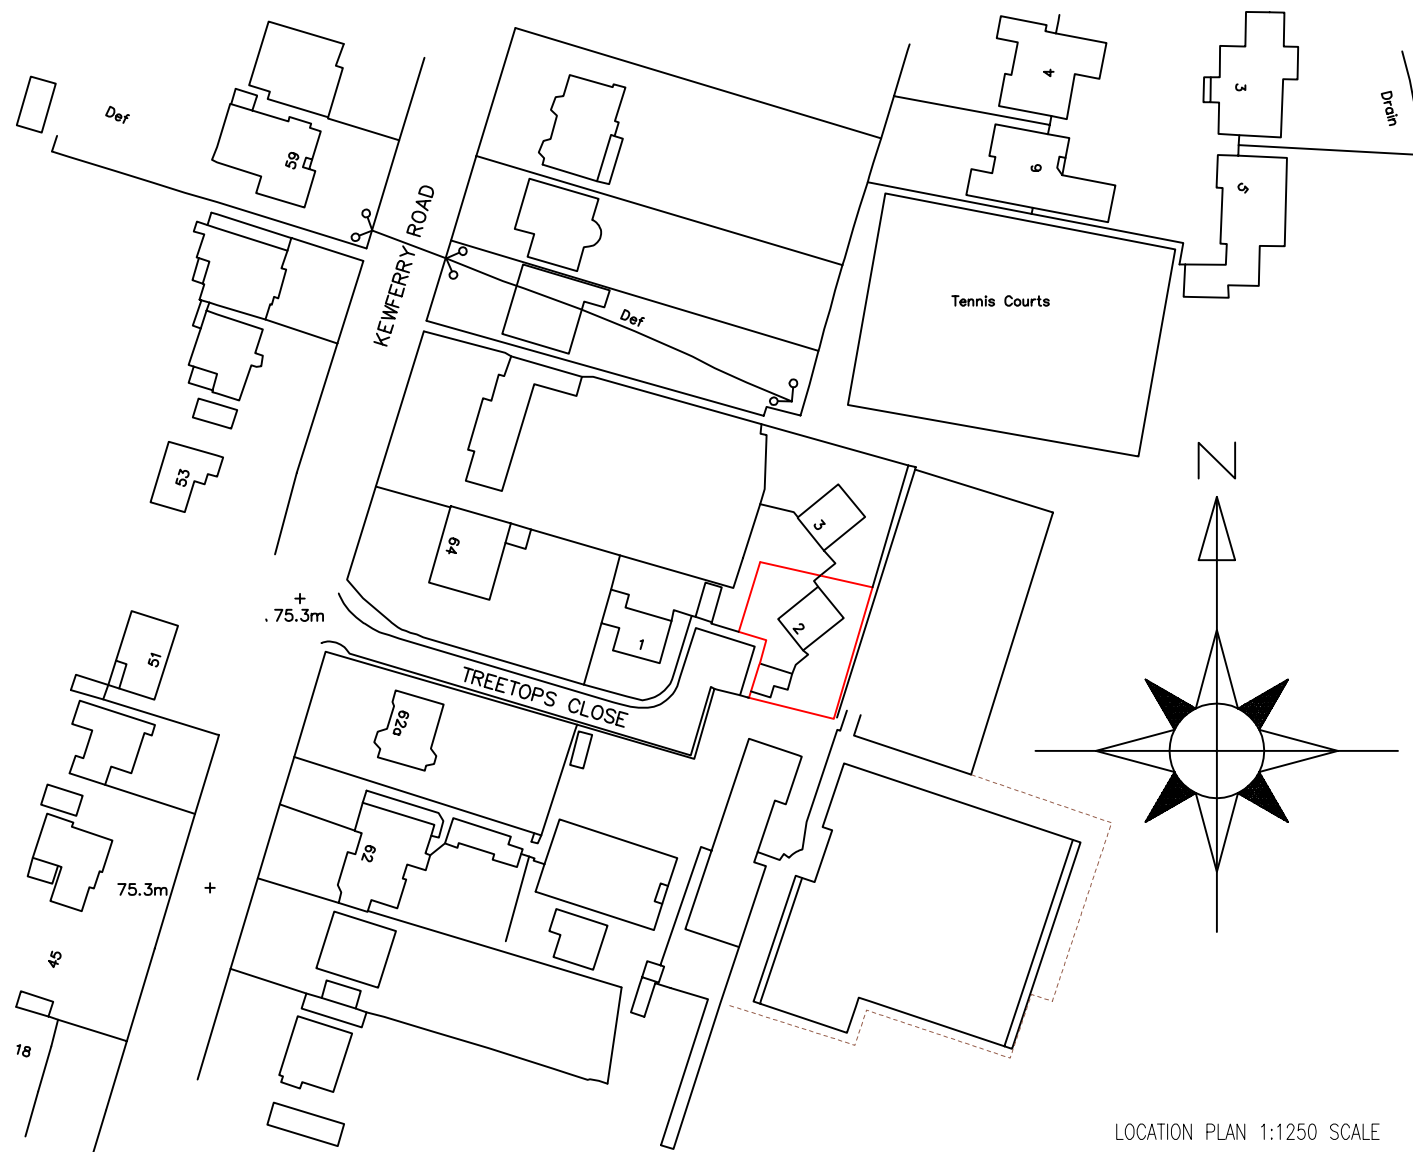

LOCATION PLAN 1:1250 SCALE

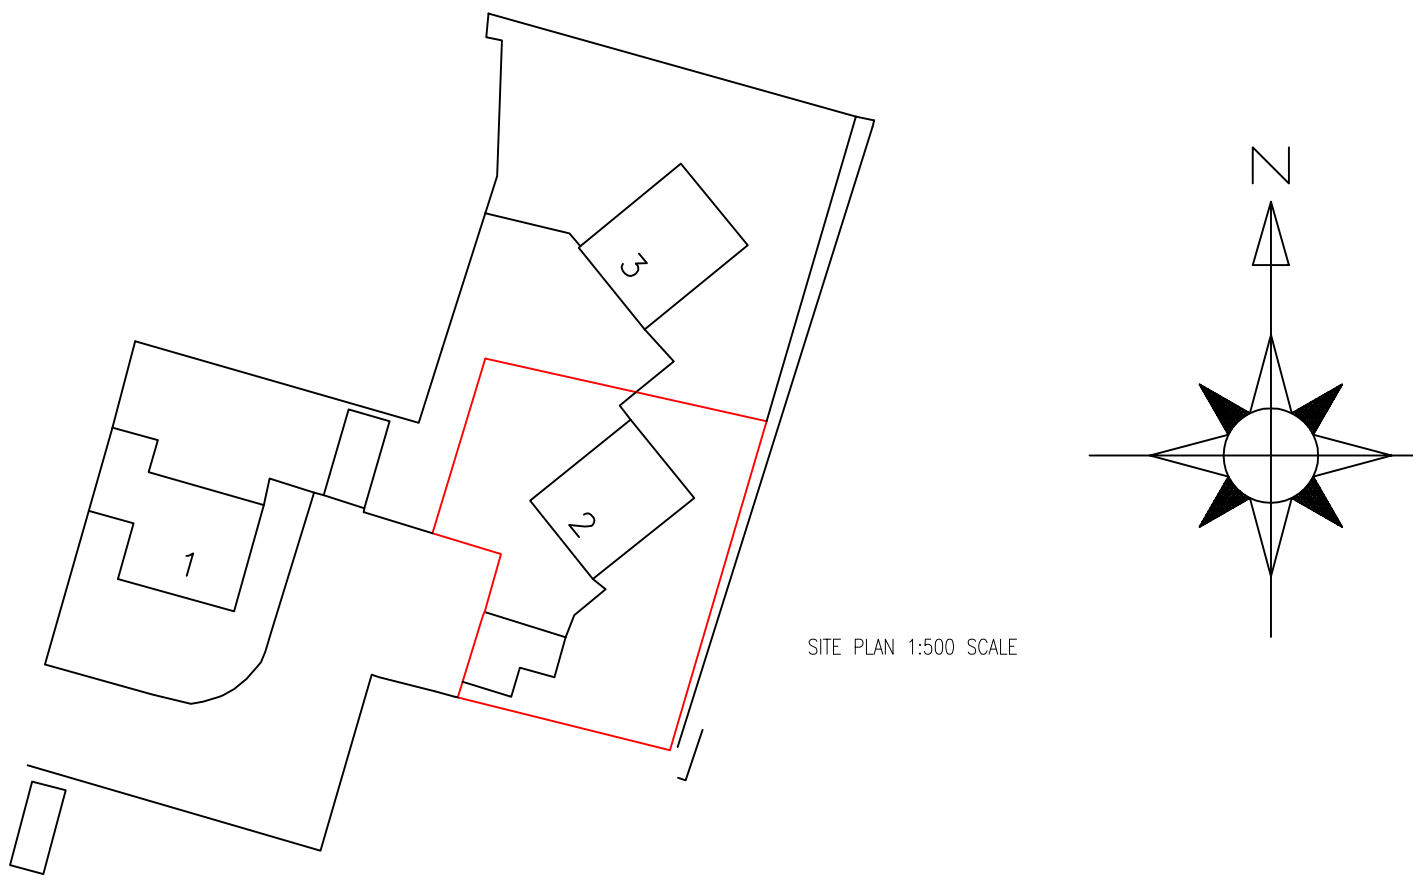


SITE PLAN 1:500 SCALE

DESCRIPTION:

DEMOLITION OF EXISTING
CONSERVATORY AND CONSTRUCTION OF
PROPOSED SINGLE STOREY SIDE
EXTENSION WITH HABITABLE ROOF SPACE
WITH FRONT AND REAR FACING DORMER

CLIENT: MR & MRS AHLUWALIA
SITE ADDRESS:
2 TREETOPS CLOSE
NORTHWOOD
HA6 2PL

SCALE: 1:100 @A1
DRAWING NUMBER: PL/ASB/1
DATE: AUG 2016
REVISIONS:

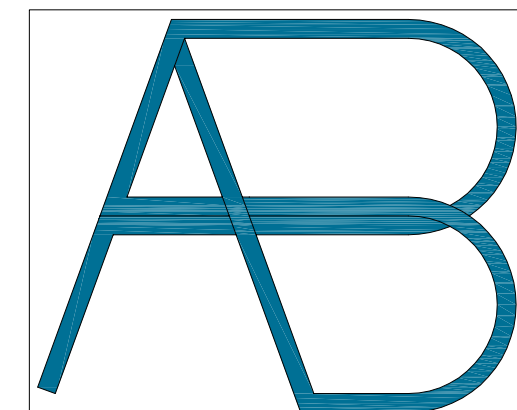

e-mail: abstructuraldesigns@gmail.com
Tel: 0770 2167000

DISCLAIMER:
THESE DRAWING SHOULD BE APPROVED
BY LOCAL AUTHORITY OR APPROVED
INSPECTOR BEFORE WORK CAN START.

DO NOT SCALE FROM DRAWING
MEASUREMENTS TO BE TAKEN ON SITE.

PARTY WALL(ECT) ACT 1997 TO BE
AGREED WITH ADJOINING NEIGHBORS BY
CLIENT BEFORE COMMENCING WORKS.

ALL WORKS INCLUDING FOUNDATIONS,
WASTE LINES, GUTTERING TO BE WITH IN
BOUNDARY LINES OF SITE.