


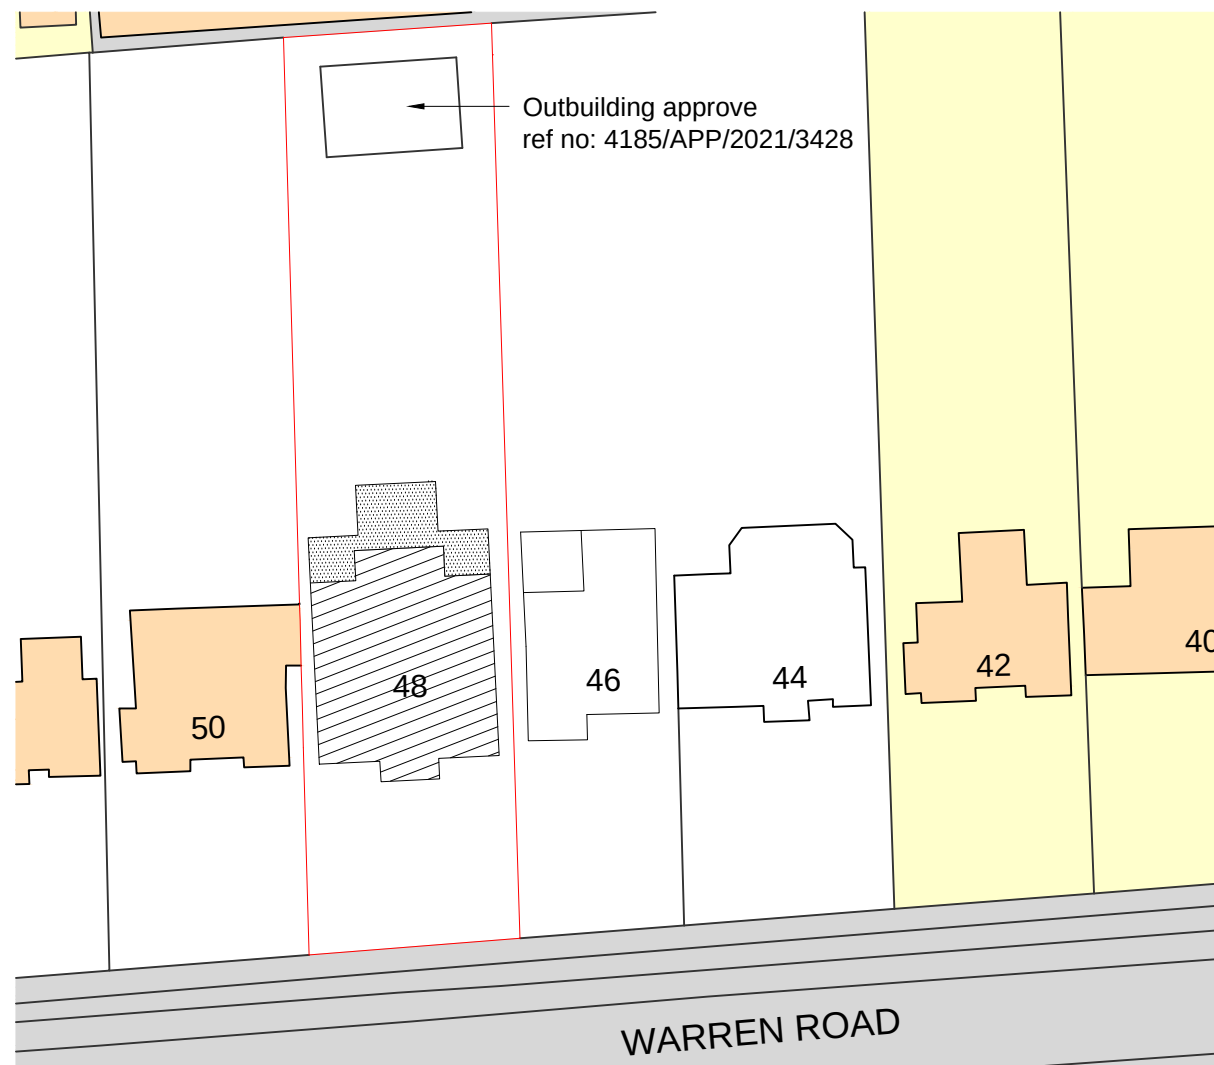


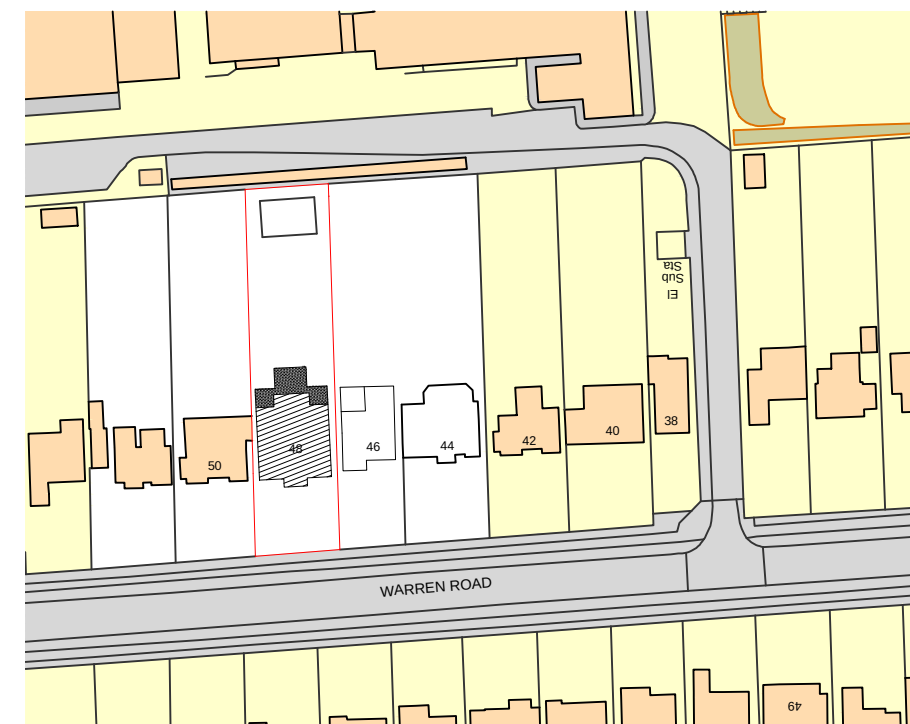



BLOCK PLAN
(scale: 1:500)

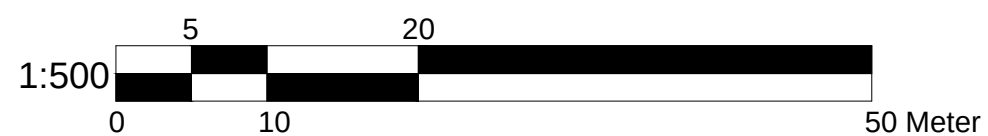


LOCATION PLAN
(scale: 1:1250)

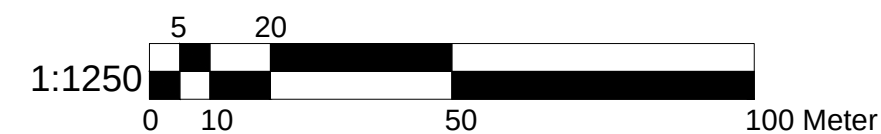

 
 BANCIL PARTNERSHIP LTD	Dimensions to be verified on site DO NOT SCALE FROM THIS DRAWING. Any areas indicated on this drawing are for guidance only. No responsibility is taken for their accuracy. This drawing is the property of BANCIL PARTNERSHIP LTD Copyright is reserved by them and the drawing is issued on the condition that it is not copied, reproduced, retained or disclosed to any unauthorised person, either wholly or in part without the consent in writing of BANCIL PARTNERSHIP LTD	Site Address:	Client Detail:	Title:				Drawn By: NM	Revisions:		
		48, Warren Road, Ickenham, UB10 8AD.	48, Warren Road, Ickenham, UB10 8AD.	Block & Location		Checked By: PP	Date: 02/2022	Drawing No. PL2/PP/2765 - 00	Rev	Revision	Date
27-29 The Broadway, Southall, Middx, UB1 1JY Tel: 020 8574 4546 Fax: 020 8574 4526				Scale:	As Shown	Paper Size:	A3				

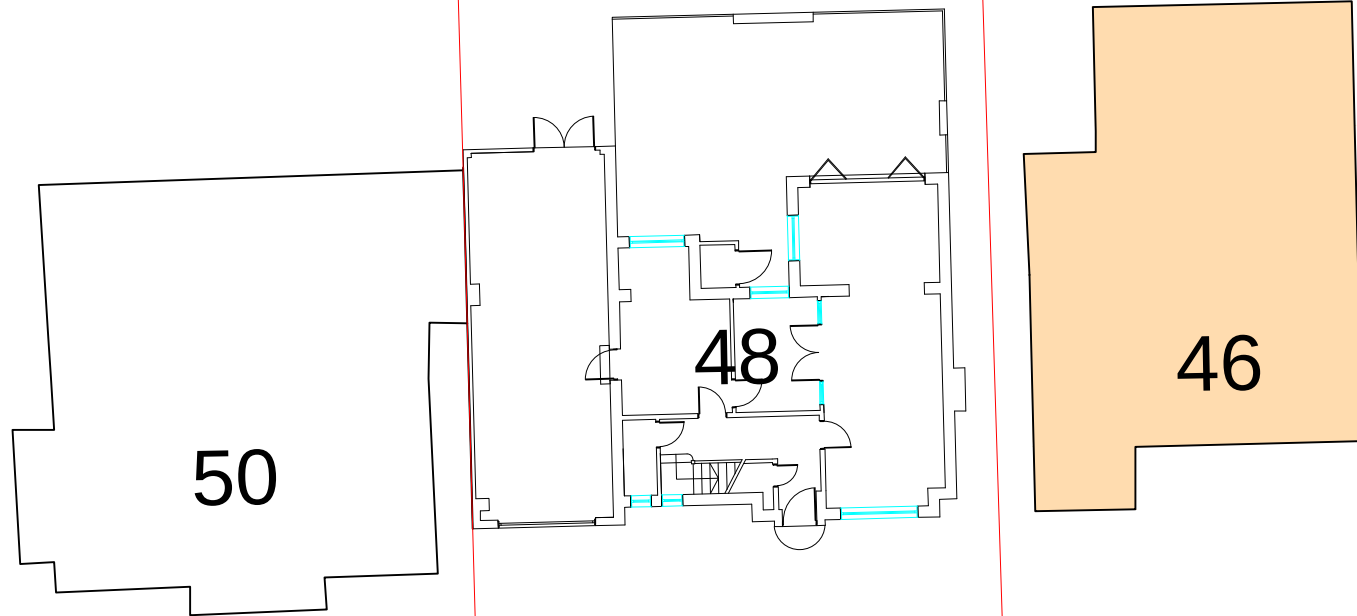

EXISTING BLOCK PLAN
(scale: 1:200)

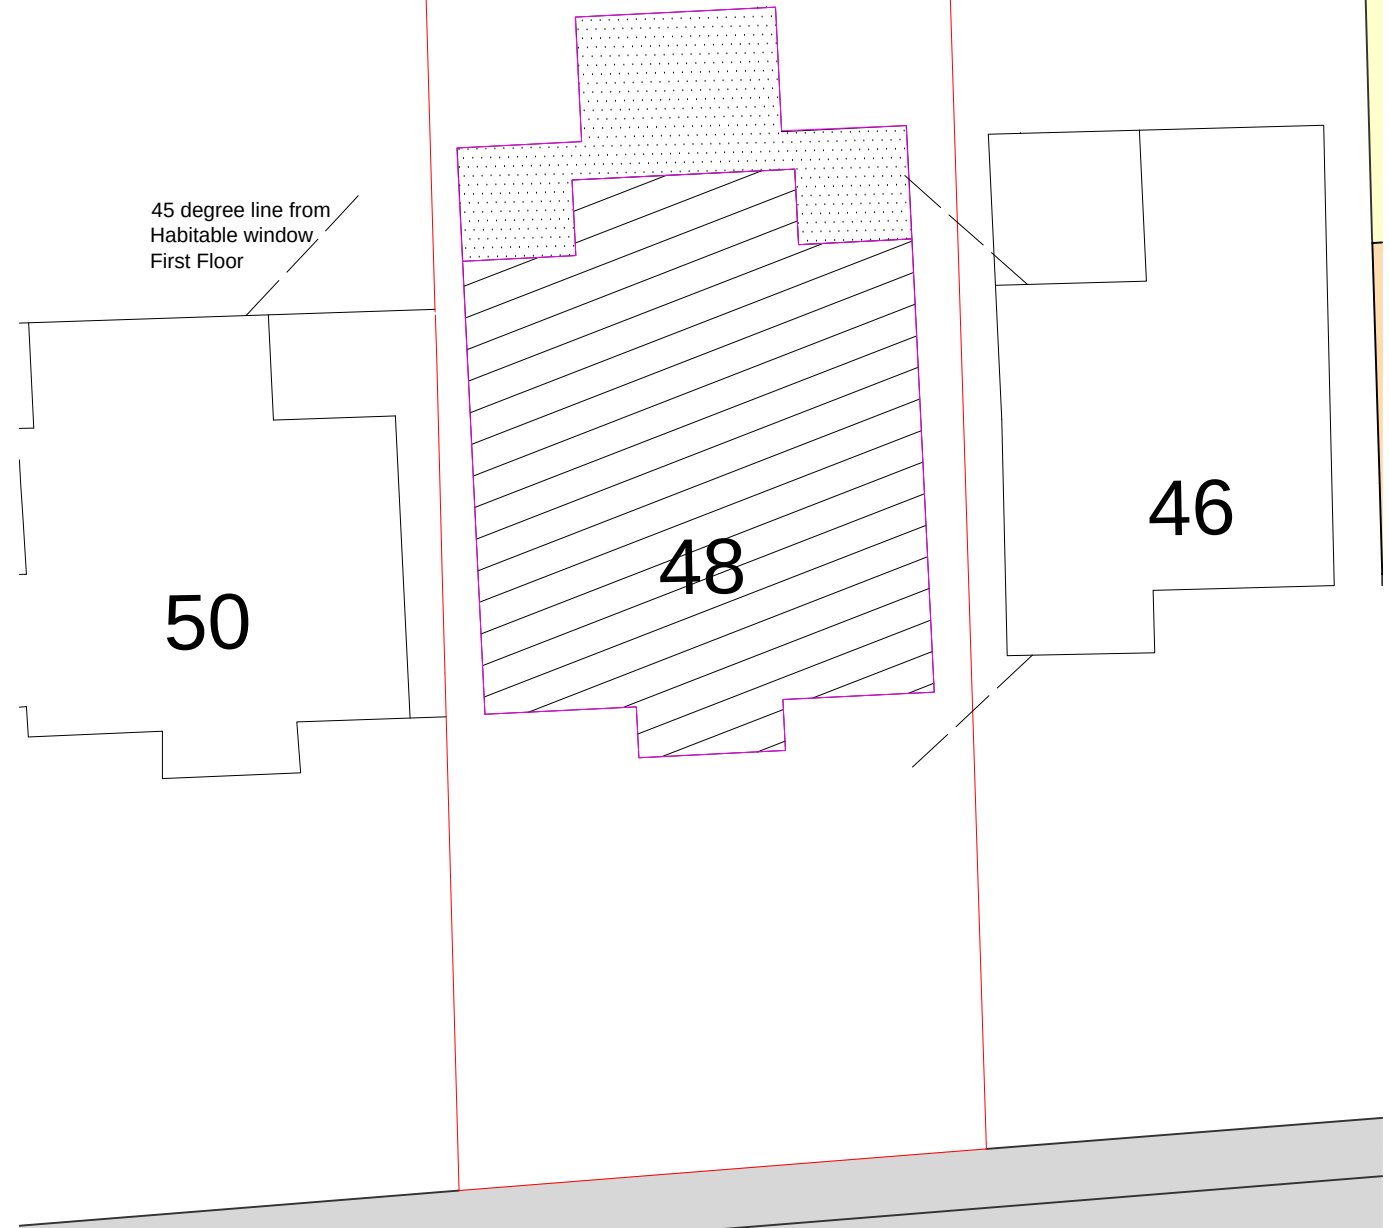

PROPOSED BLOCK PLAN
(scale: 1:200)

 


Dimensions to be verified on site
DO NOT SCALE FROM THIS DRAWING.
Any areas indicated on this drawing are for guidance only.
No responsibility is taken for their accuracy.

This drawing is the property of BANCIL PARTNERSHIP LTD
Copyright is reserved by them and the drawing is issued on the condition that it is not copied, reproduced, retained or disclosed to any unauthorised person, either wholly or in part without the consent in writing of BANCIL PARTNERSHIP LTD

Site Address:
48, Warren Road,
Ickenham,
UB10 8AD.



Client Detail:
48, Warren Road,
Ickenham,
UB10 8AD.

Title:
Block Plan

 

Drawn By: NM
Checked By: PP
Date: 02/2022
Drawing No. PL2/PP/2765 - 01

Revisions:		
Rev	Revision	Date

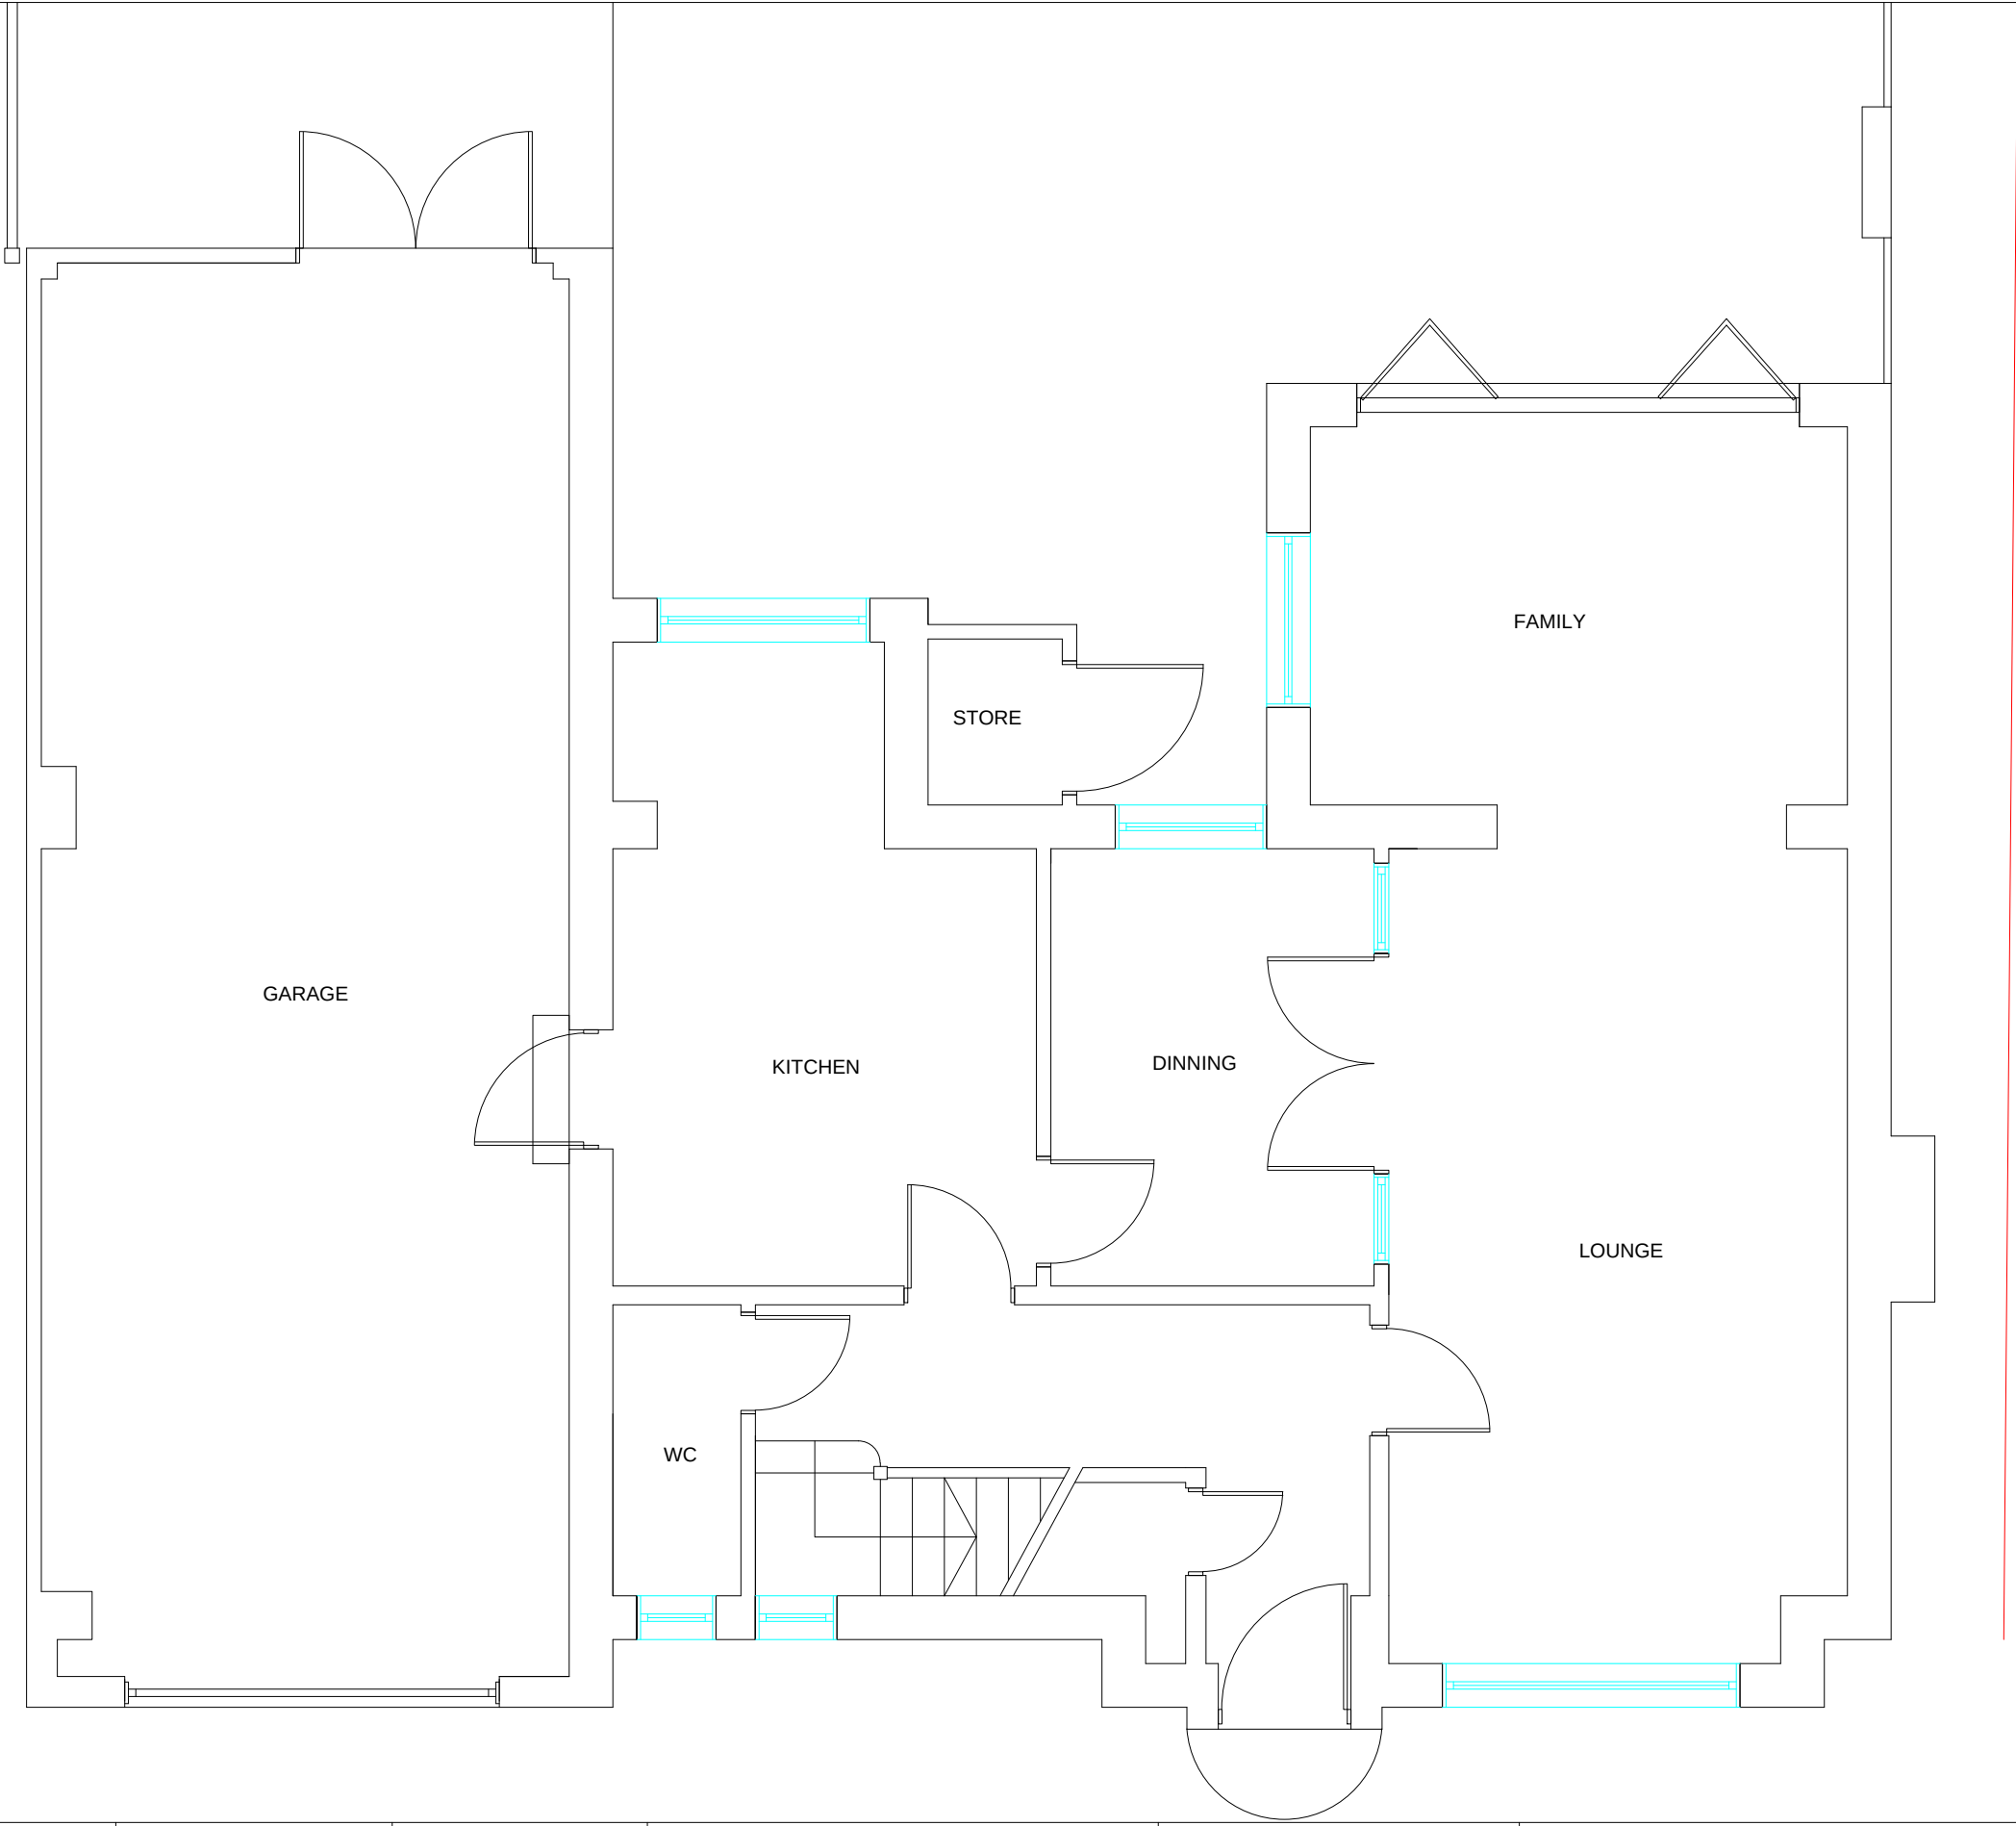 

Dimensions to be verified on site
DO NOT SCALE FROM THIS DRAWING.
Any areas indicated on this drawing are for guidance only.
No responsibility is taken for their accuracy.

This drawing is the property of BANCIL PARTNERSHIP LTD
Copyright is reserved by them and the drawing is issued on the condition that it is not copied, reproduced, retained or disclosed to any unauthorised person, either wholly or in part without the consent in writing of BANCIL PARTNERSHIP LTD

Site Address:

48, Warren Road,
Ickenham,
UB10 8AD.

Client Detail:

48, Warren Road,
Ickenham,
UB10 8AD.


Title:


Existing Ground Floor Plan

Scale: 1:50 Paper Size: A3


Drawn By: NM
Checked By: PP
Date: 02/2022
Drawing No. PL2/PP/2765 - 02

Revisions:		
Rev	Revision	Date


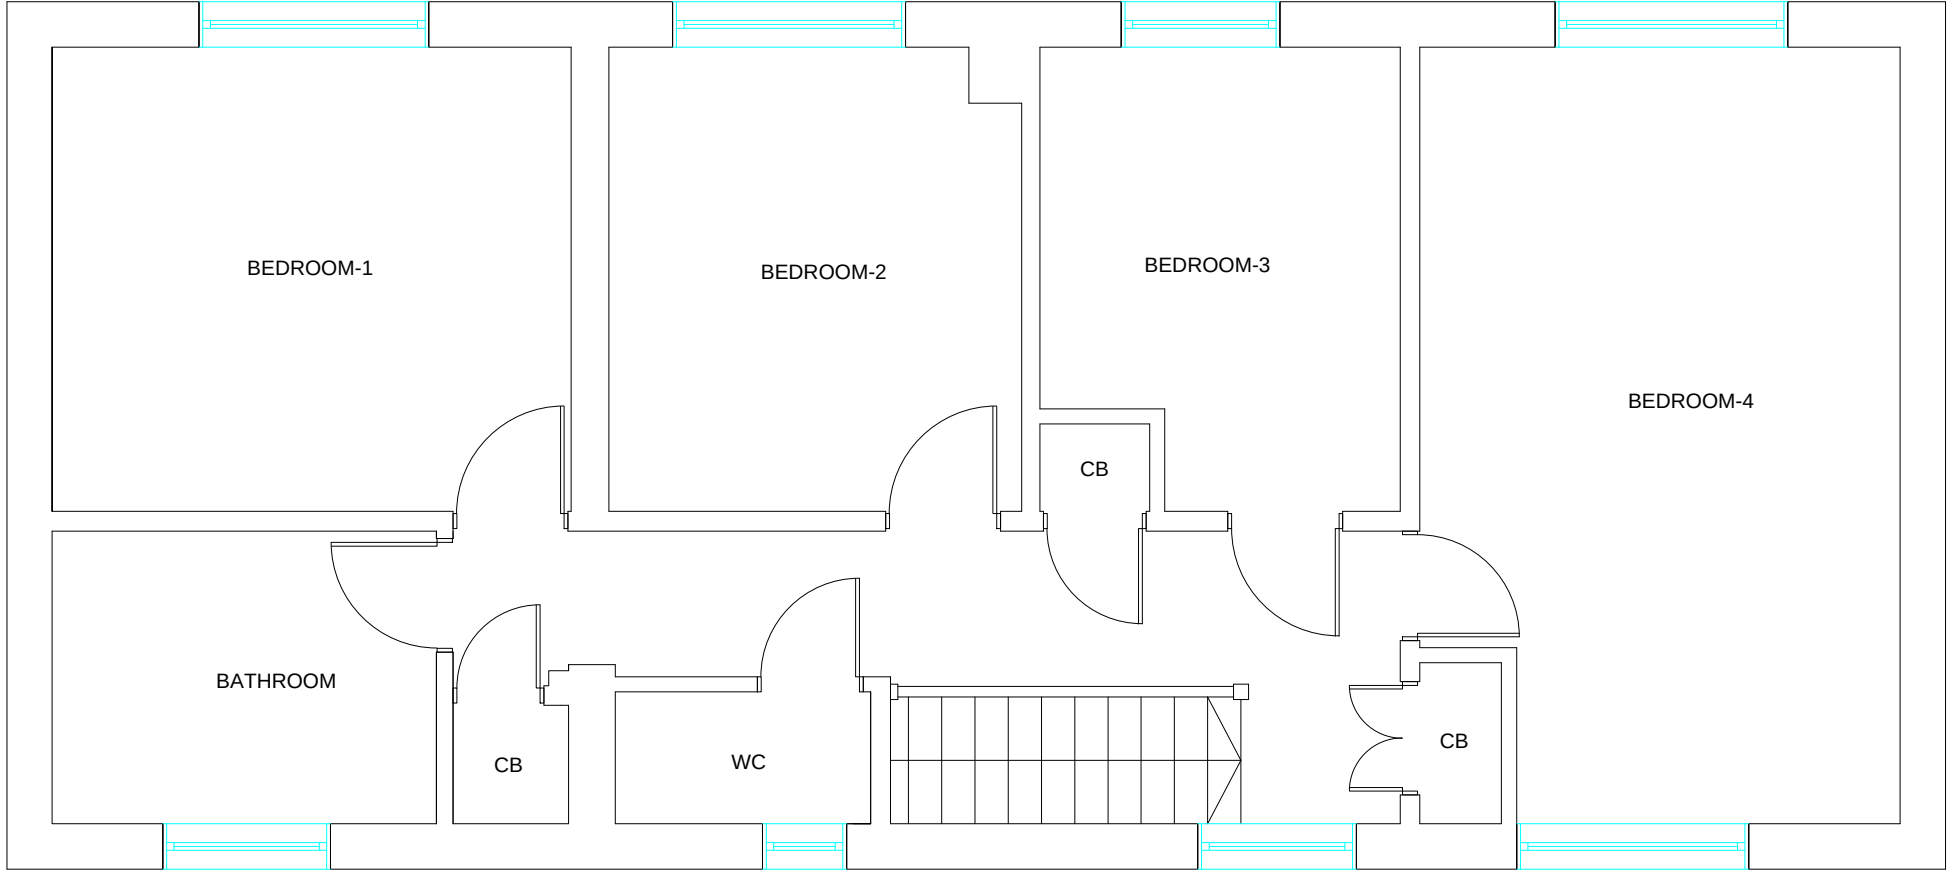


  BANCIL PARTNERSHIP LTD	Dimensions to be verified on site DO NOT SCALE FROM THIS DRAWING. Any areas indicated on this drawing are for guidance only. No responsibility is taken for their accuracy.	Site Address:	Client Detail:	Title:				Drawn By: NM	Revisions:					
		48, Warren Road, Ickenham, UB10 8AD.	48, Warren Road, Ickenham, UB10 8AD.	Existing First Floor Plan					Rev	Revision	Date			
	This drawing is the property of BANCIL PARTNERSHIP LTD Copyright is reserved by them and the drawing is issued on the condition that it is not copied, reproduced, retained or disclosed to any unauthorised person, either wholly or in part without the consent in writing of BANCIL PARTNERSHIP LTD	27-29 The Broadway, Southall, Middx, UB1 1JY	Tel: 020 8574 4546	Fax: 020 8574 4526	Scale:	1:50	Paper Size:	A3	Checked By: PP	Date: 02/2022	Drawing No. PL2/PP/2765 - 03			



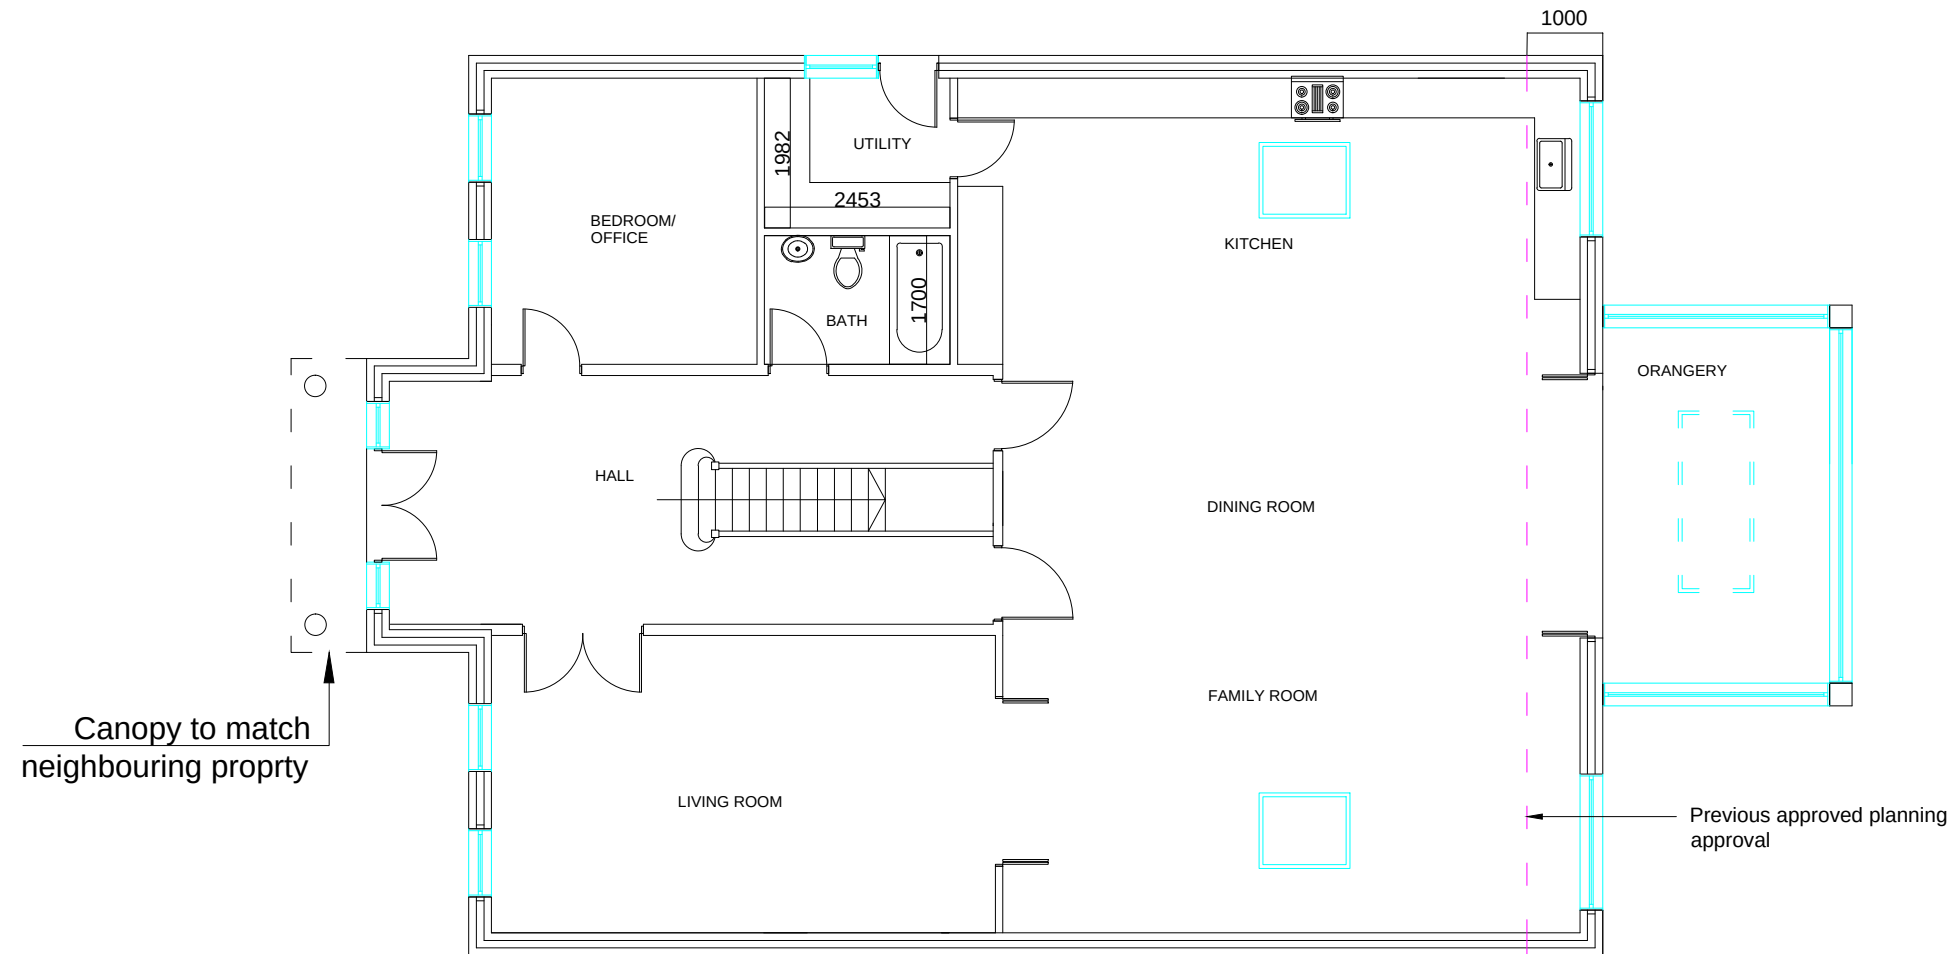

 BANCIL PARTNERSHIP LTD Dimensions to be verified on site DO NOT SCALE FROM THIS DRAWING. Any areas indicated on this drawing are for guidance only. No responsibility is taken for their accuracy. This drawing is the property of BANCIL PARTNERSHIP LTD Copyright is reserved by them and the drawing is issued on the condition that it is not copied, reproduced, retained or disclosed to any unauthorised person, either wholly or in part without the consent in writing of BANCIL PARTNERSHIP LTD	Site Address: 48, Warren Road, Ickenham, UB10 8AD.	Client Detail: 48, Warren Road, Ickenham, UB10 8AD.	Title: Proposed Ground Floor Plan				Drawn By: NM	Revisions:				
							Rev	Revision	Date			
27-29 The Broadway, Southall, Middx, UB1 1JY Tel: 020 8574 4546 Fax: 020 8574 4526			Scale:	1:100	Paper Size:	A3	Checked By: PP	Date: 02/2022	Drawing No. PL2/PP/2765 - 05			

 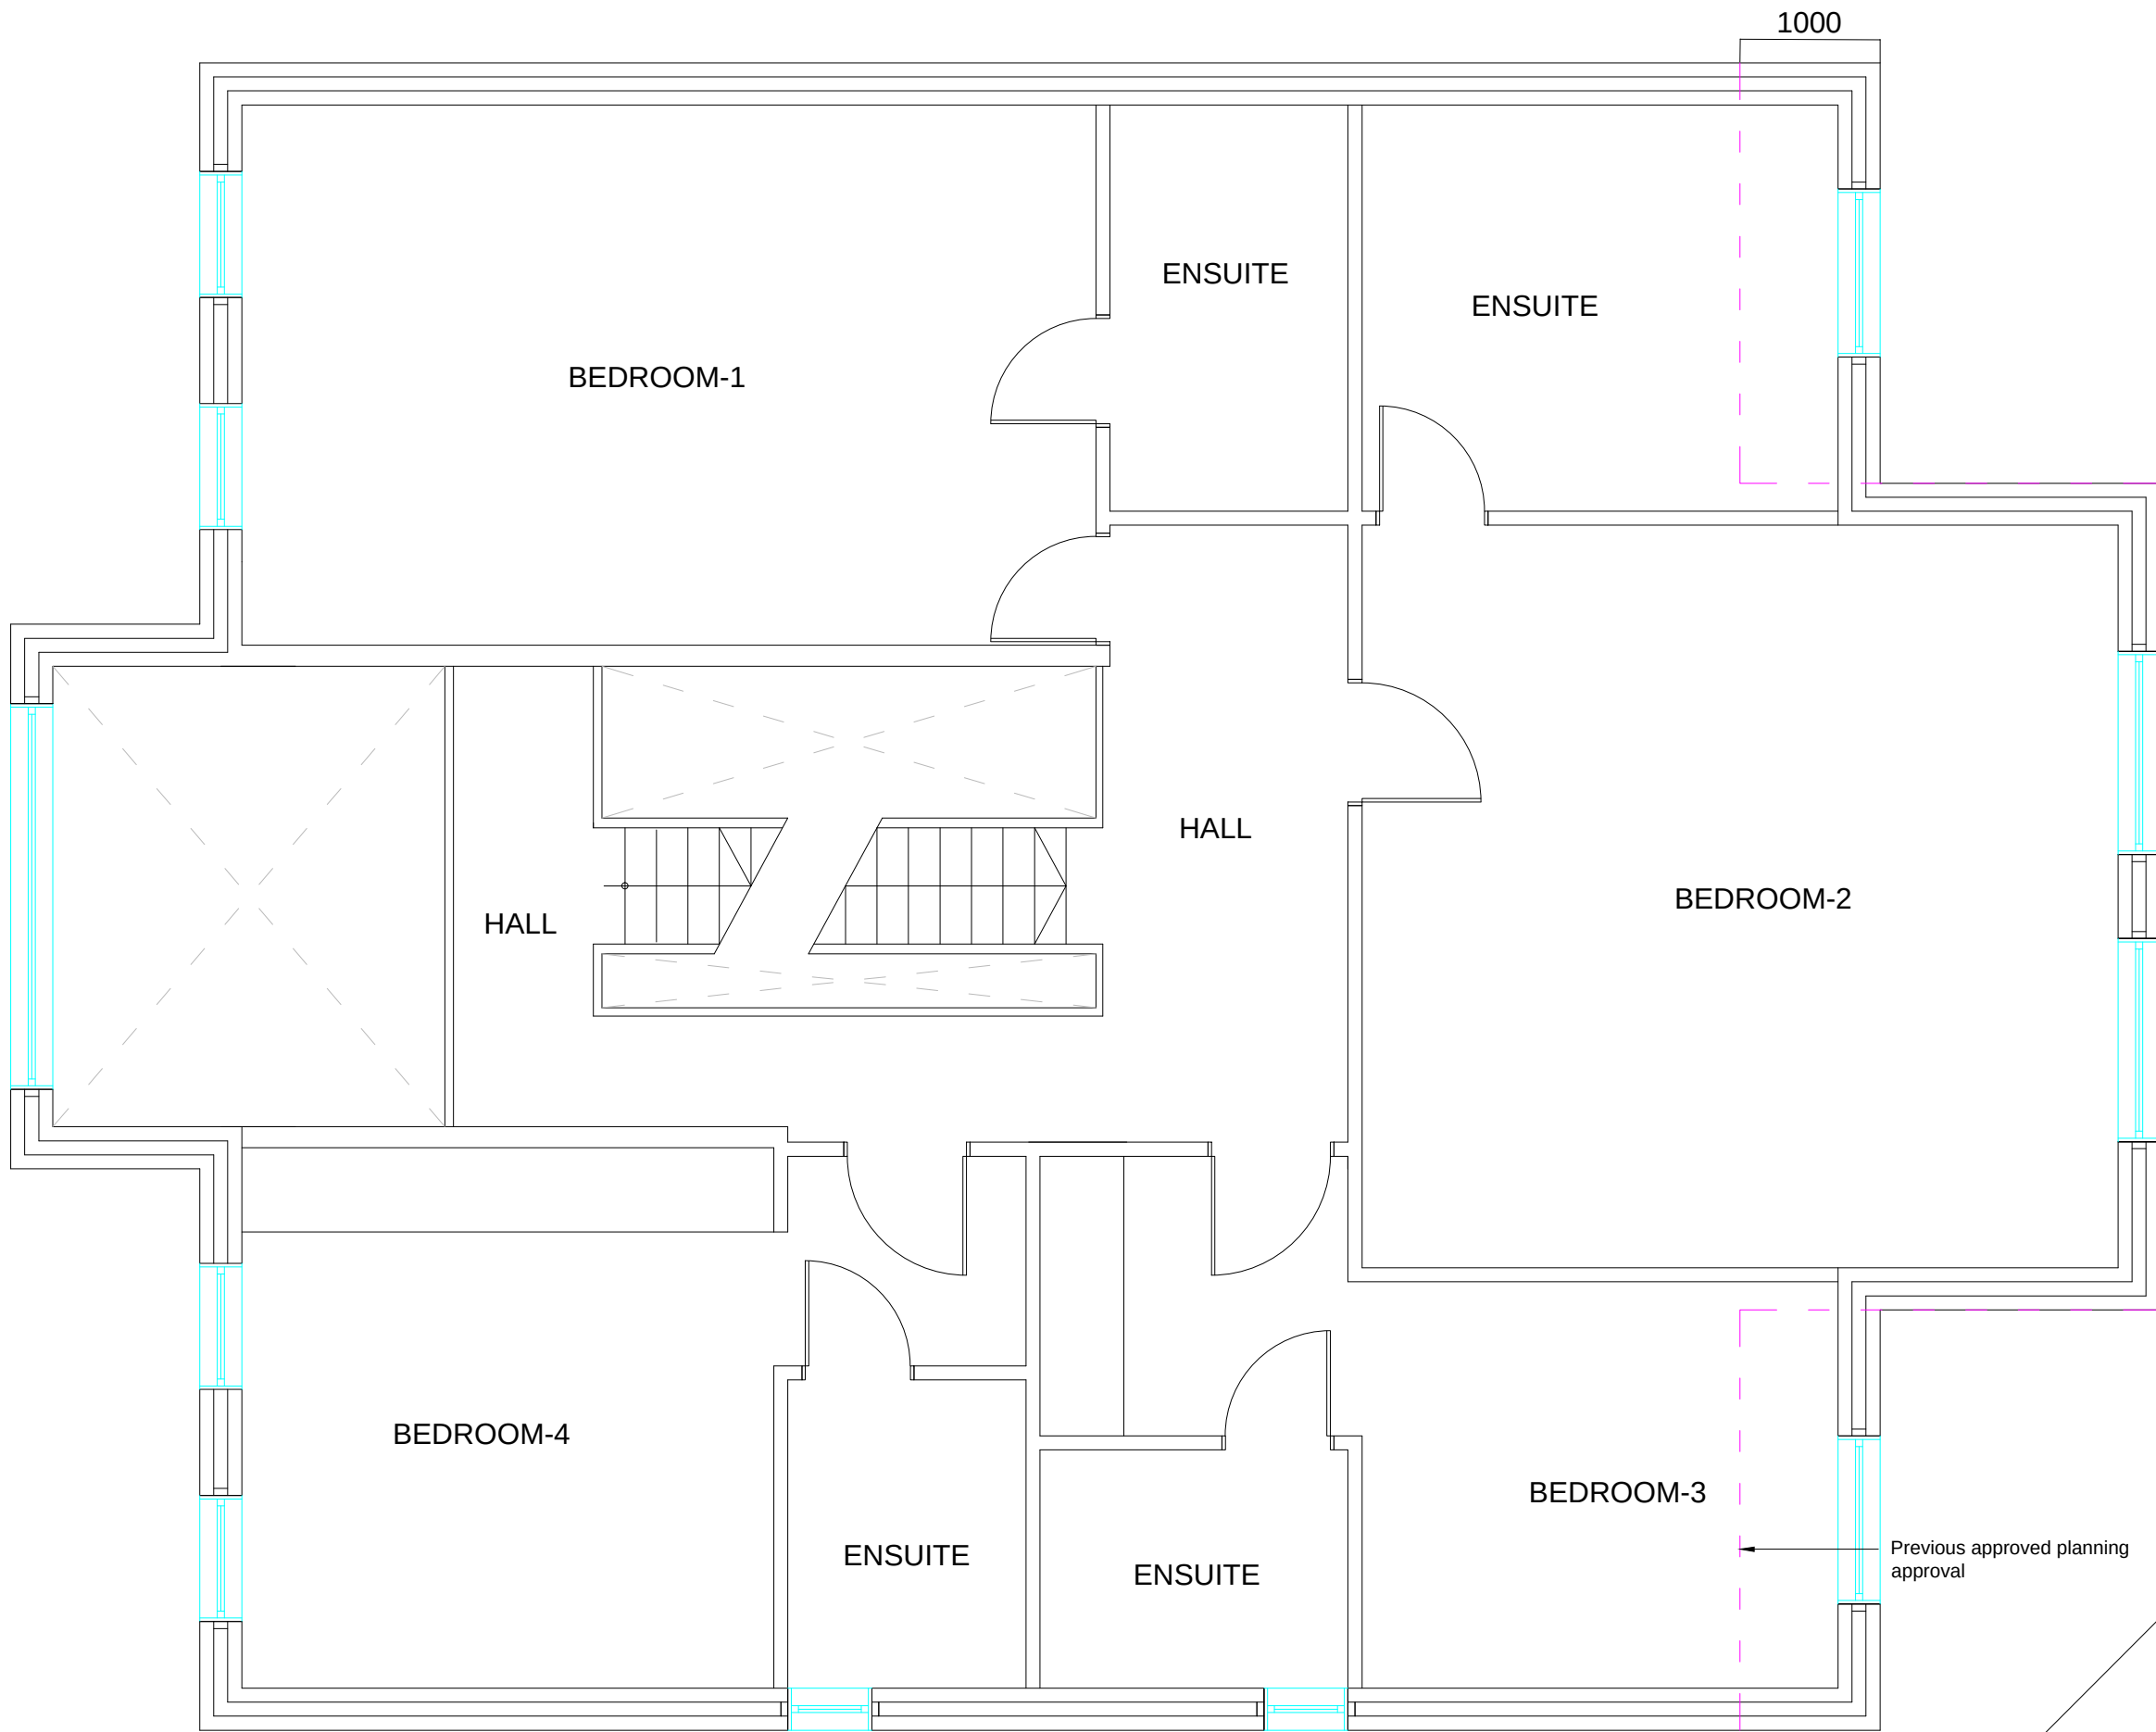

Dimensions to be verified on site
DO NOT SCALE FROM THIS DRAWING.
Any areas indicated on this drawing are for guidance only.
No responsibility is taken for their accuracy.

This drawing is the property of BANCIL PARTNERSHIP LTD
Copyright is reserved by them and the drawing is issued on the condition that it is not copied, reproduced, retained or disclosed to any unauthorised person, either wholly or in part without the consent in writing of BANCIL PARTNERSHIP LTD

Site Address:
48, Warren Road,
Ickenham,
UB10 8AD.

Client Detail:
48, Warren Road,
Ickenham,
UB10 8AD.


Title:
Proposed First Floor Plan

Drawn By: NM
Checked By: PP
Date: 02/2022
Drawing No. PL2/PP/2765 - 06



Revisions:		
Rev	Revision	Date

27-29 The Broadway, Southall, Middx, UB1 1JY Tel: 020 8574 4546 Fax: 020 8574 4526

Scale: 1:50 Paper Size: A3

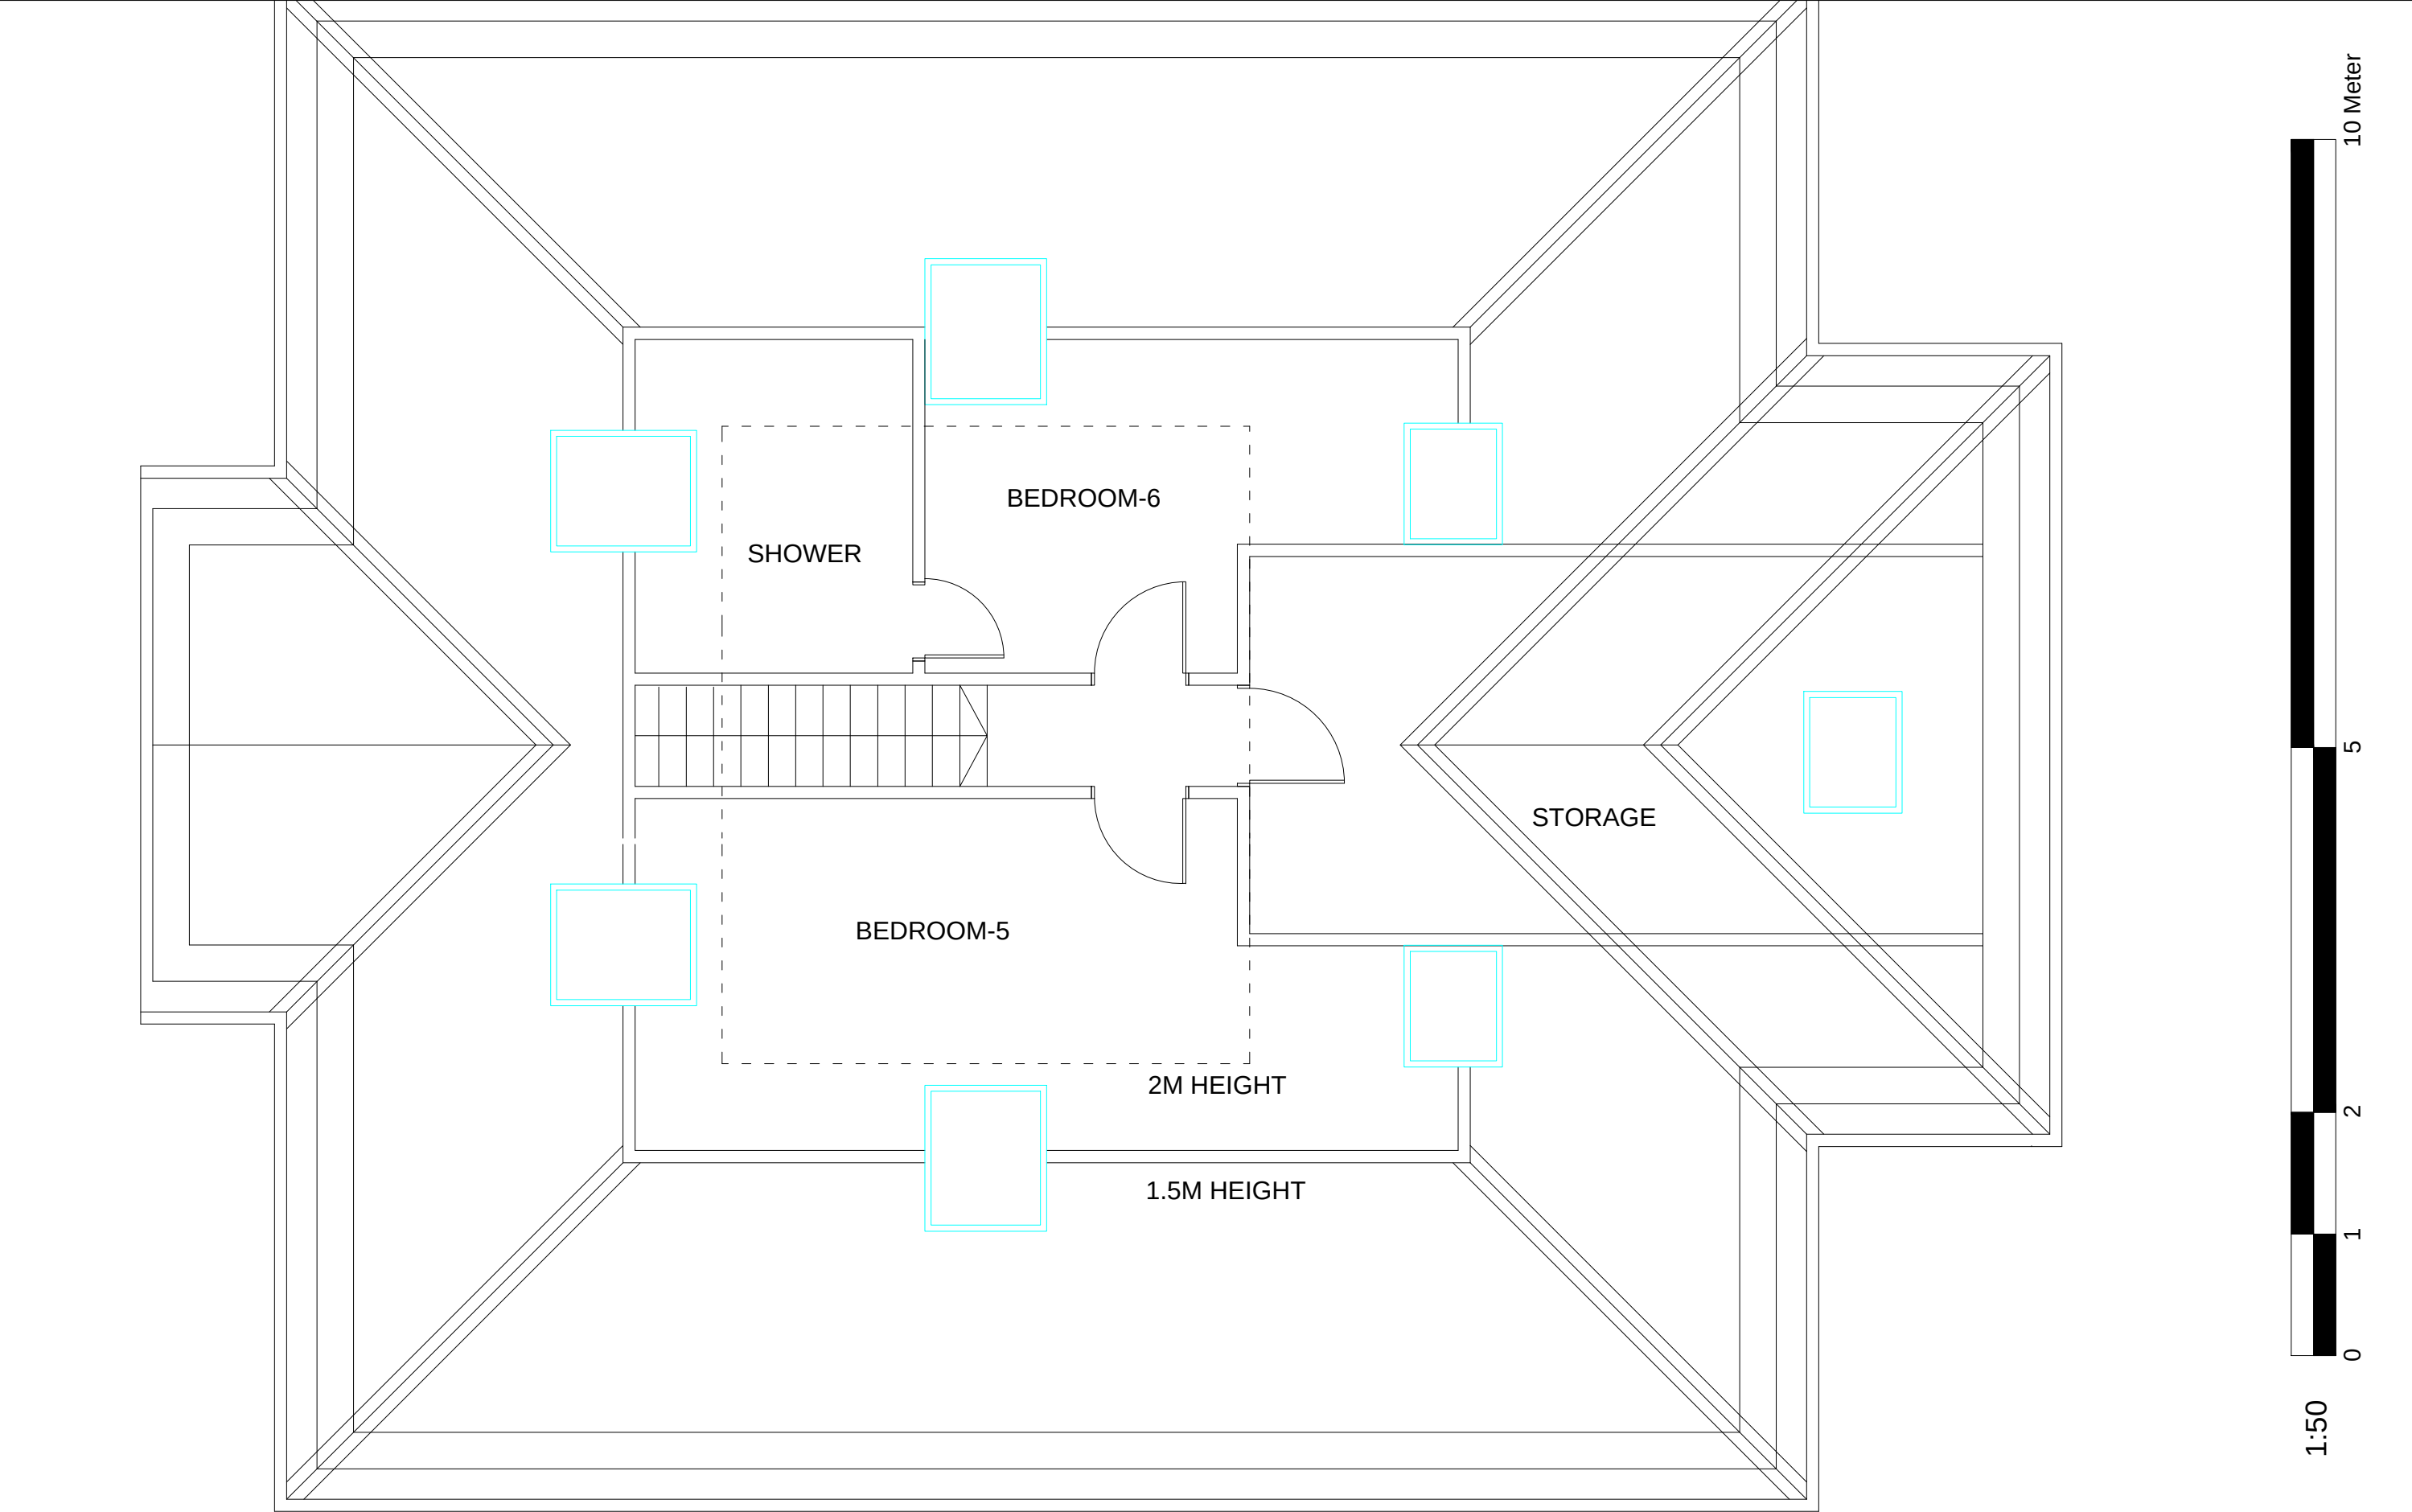

pp BANCIL PARTNERSHIP LTD	Dimensions to be verified on site DO NOT SCALE FROM THIS DRAWING. Any areas indicated on this drawing are for guidance only. No responsibility is taken for their accuracy.		Site Address:		Client Detail:		Title:				Drawn By: NM		Revisions:					
			48, Warren Road, Ickenham, UB10 8AD.		48, Warren Road, Ickenham, UB10 8AD.		Proposed Second Floor Plan						Rev	Revision	Date			
	This drawing is the property of BANCIL PARTNERSHIP LTD Copyright is reserved by them and the drawing is issued on the condition that it is not copied, reproduced, retained or disclosed to any unauthorised person, either wholly or in part without the consent in writing of BANCIL PARTNERSHIP LTD		27-29 The Broadway, Southall, Middx, UB1 1JY		Tel: 020 8574 4546 Fax: 020 8574 4526		Scale:		1:50		Paper Size:		A3					

 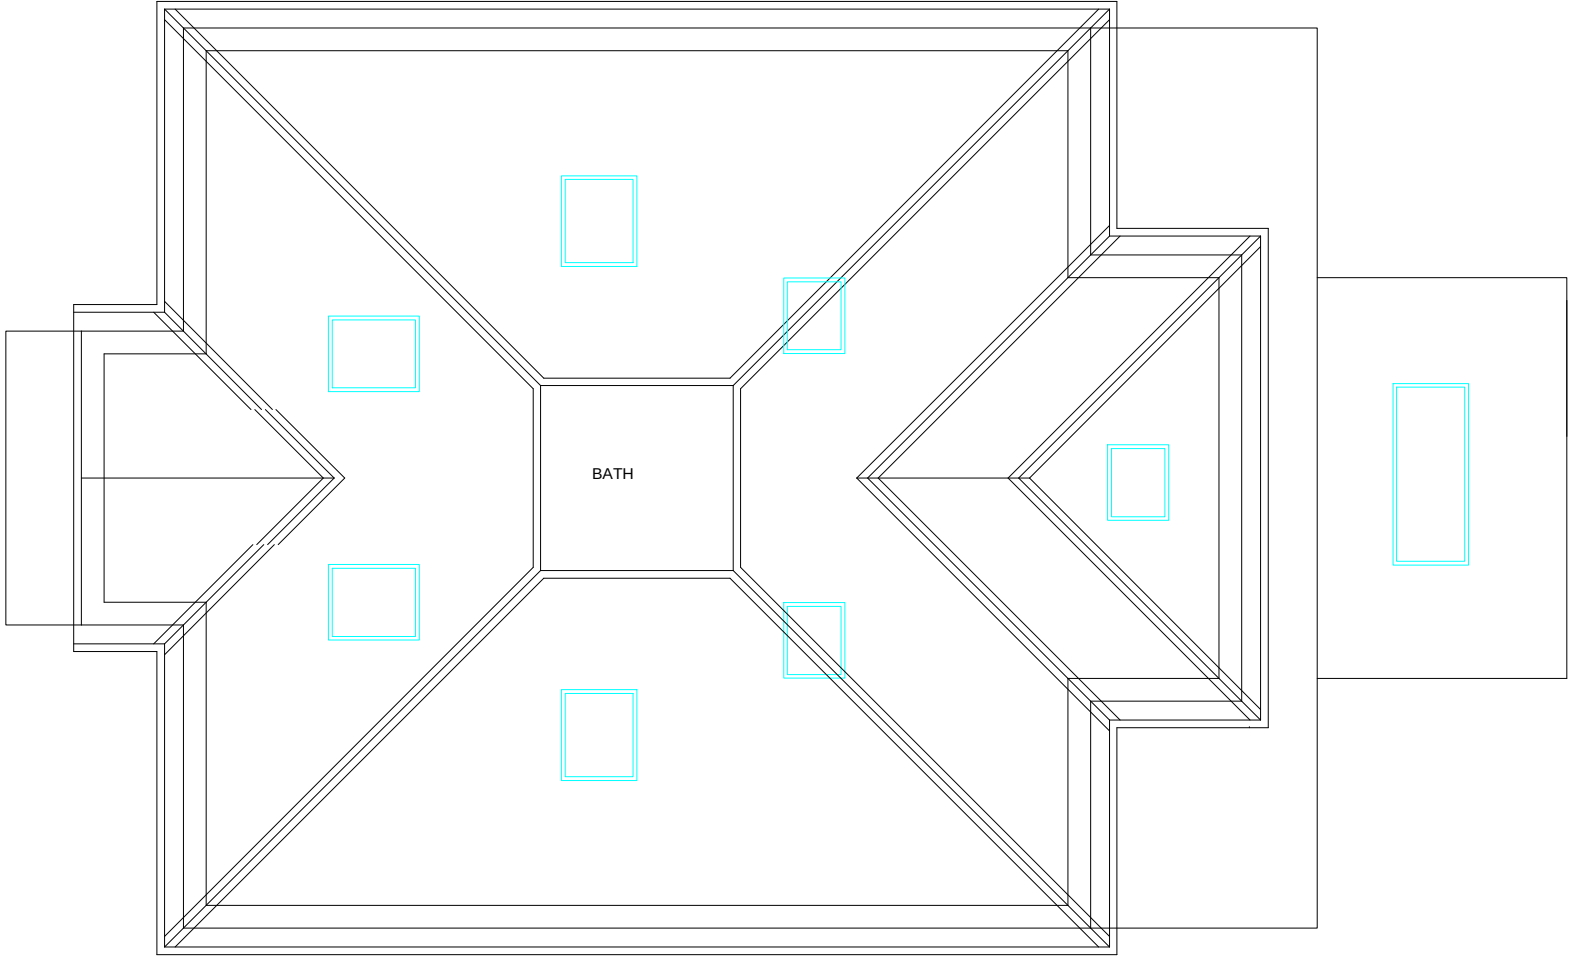

 Dimensions to be verified on site DO NOT SCALE FROM THIS DRAWING. Any areas indicated on this drawing are for guidance only. No responsibility is taken for their accuracy. This drawing is the property of BANCIL PARTNERSHIP LTD Copyright is reserved by them and the drawing is issued on the condition that it is not copied, reproduced, retained or disclosed to any unauthorised person, either wholly or in part without the consent in writing of BANCIL PARTNERSHIP LTD	Site Address:	Client Detail:	Title:				Drawn By:	NM	Revisions:				
	48, Warren Road, Ickenham, UB10 8AD.	48, Warren Road, Ickenham, UB10 8AD.	Proposed Roof Plan				Checked By:	PP	Rev	Revision	Date		
							Date:	02/2022					
									Drawing No.	PL2/PP/2765 - 08			
	27-29 The Broadway, Southall, Middx, UB1 1JY		Tel: 020 8574 4546 Fax: 020 8574 4526		Scale:	1:100	Paper Size:	A3					




PROPOSED FRONT ELEVATION



PROPOSED SIDE ELEVATION



PROPOSED REAR ELEVATION

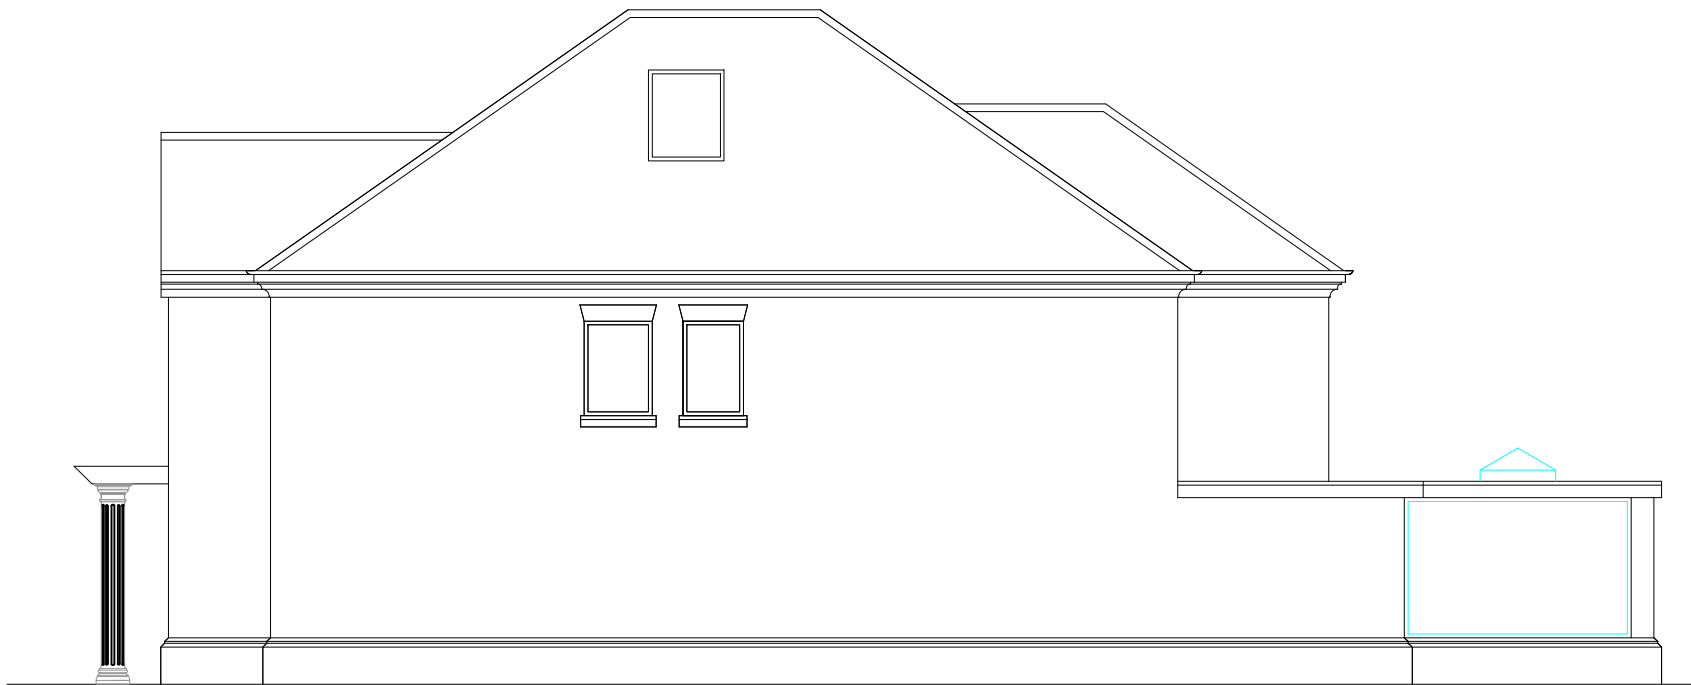

PROPOSED SIDE ELEVATION



Dimensions to be verified on site
DO NOT SCALE FROM THIS DRAWING.
Any areas indicated on this drawing are for guidance only.
No responsibility is taken for their accuracy.

This drawing is the property of BANCIL PARTNERSHIP LTD
Copyright is reserved by them and the drawing is issued on the condition that it is not copied, reproduced, retained or disclosed to any unauthorised person, either wholly or in part without the consent in writing of BANCIL PARTNERSHIP LTD

Site Address:

48, Warren Road,
Ickenham,
UB10 8AD.

Client Detail:

48, Warren Road,
Ickenham,
UB10 8AD.

Title:

Proposed Elevations

Drawn By:

NM

Checked By:

PP

Date:

02/2022

Drawing No.

PL2/PP/2765 - 09

Revisions:

Rev	Revision	Date

27-29 The Broadway, Southall, Middx, UB1 1JY Tel: 020 8574 4546 Fax: 020 8574 4526

Scale:

1:100

Paper Size:

A3