




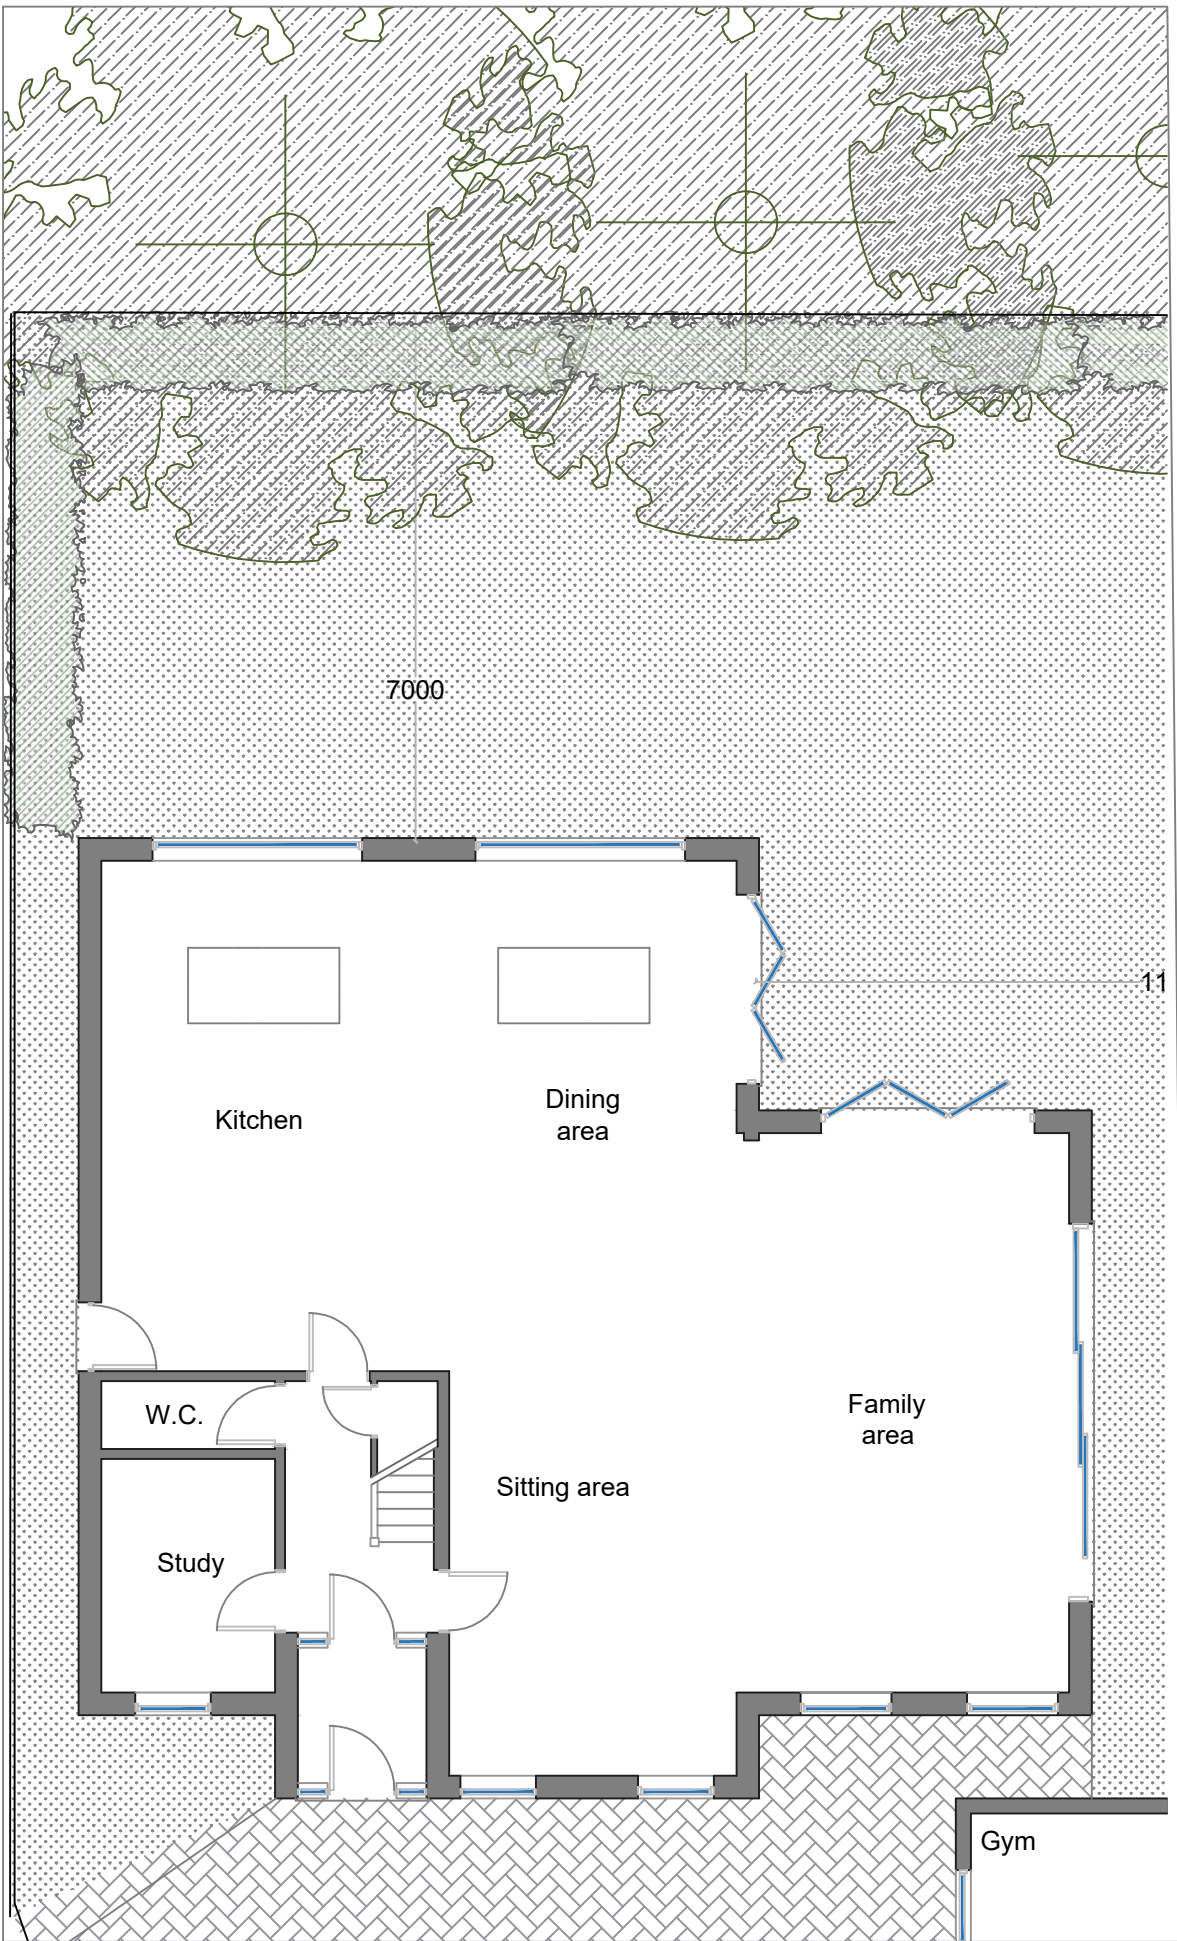


1 Existing Ground Floor Plan
Scale: 1:100

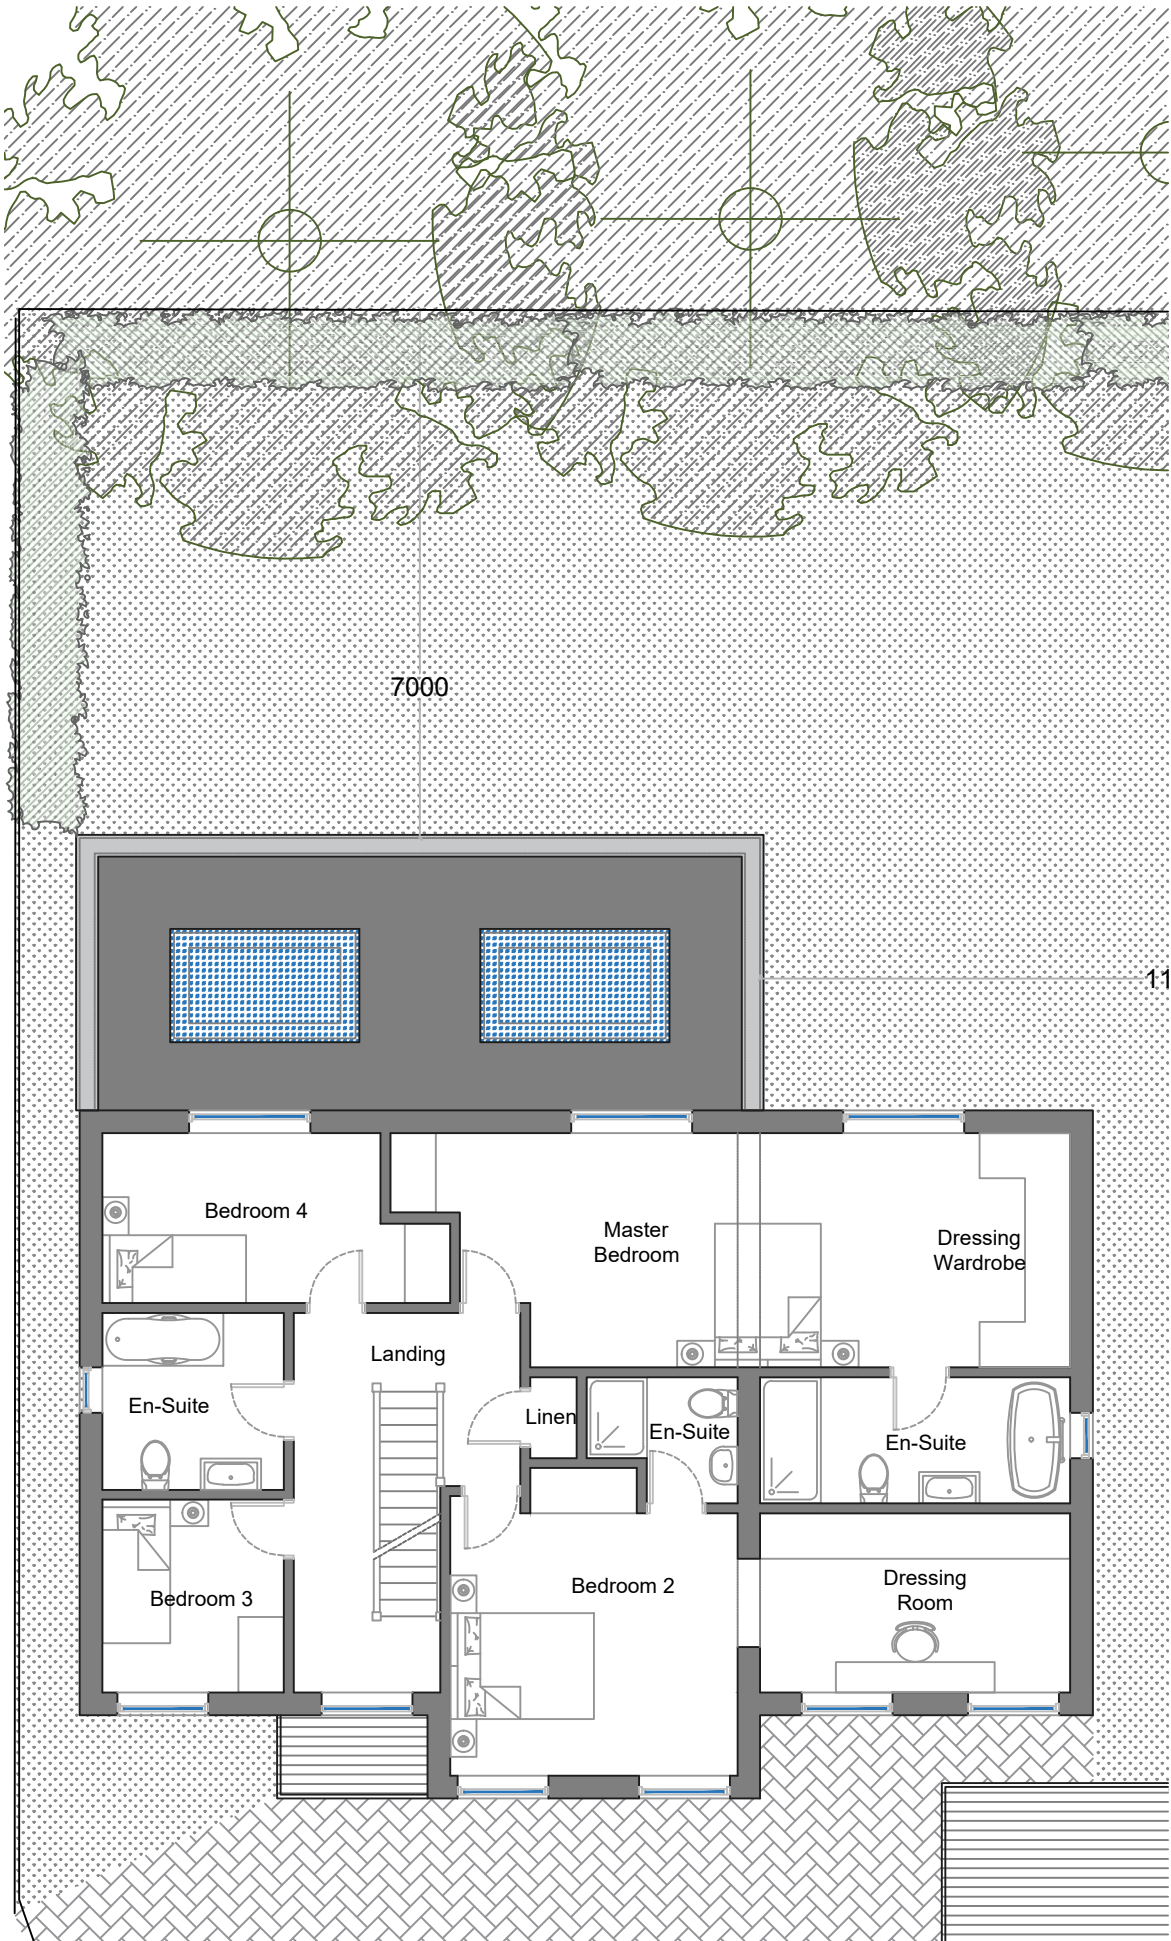

2 Existing First Floor Plan
Scale: 1:100

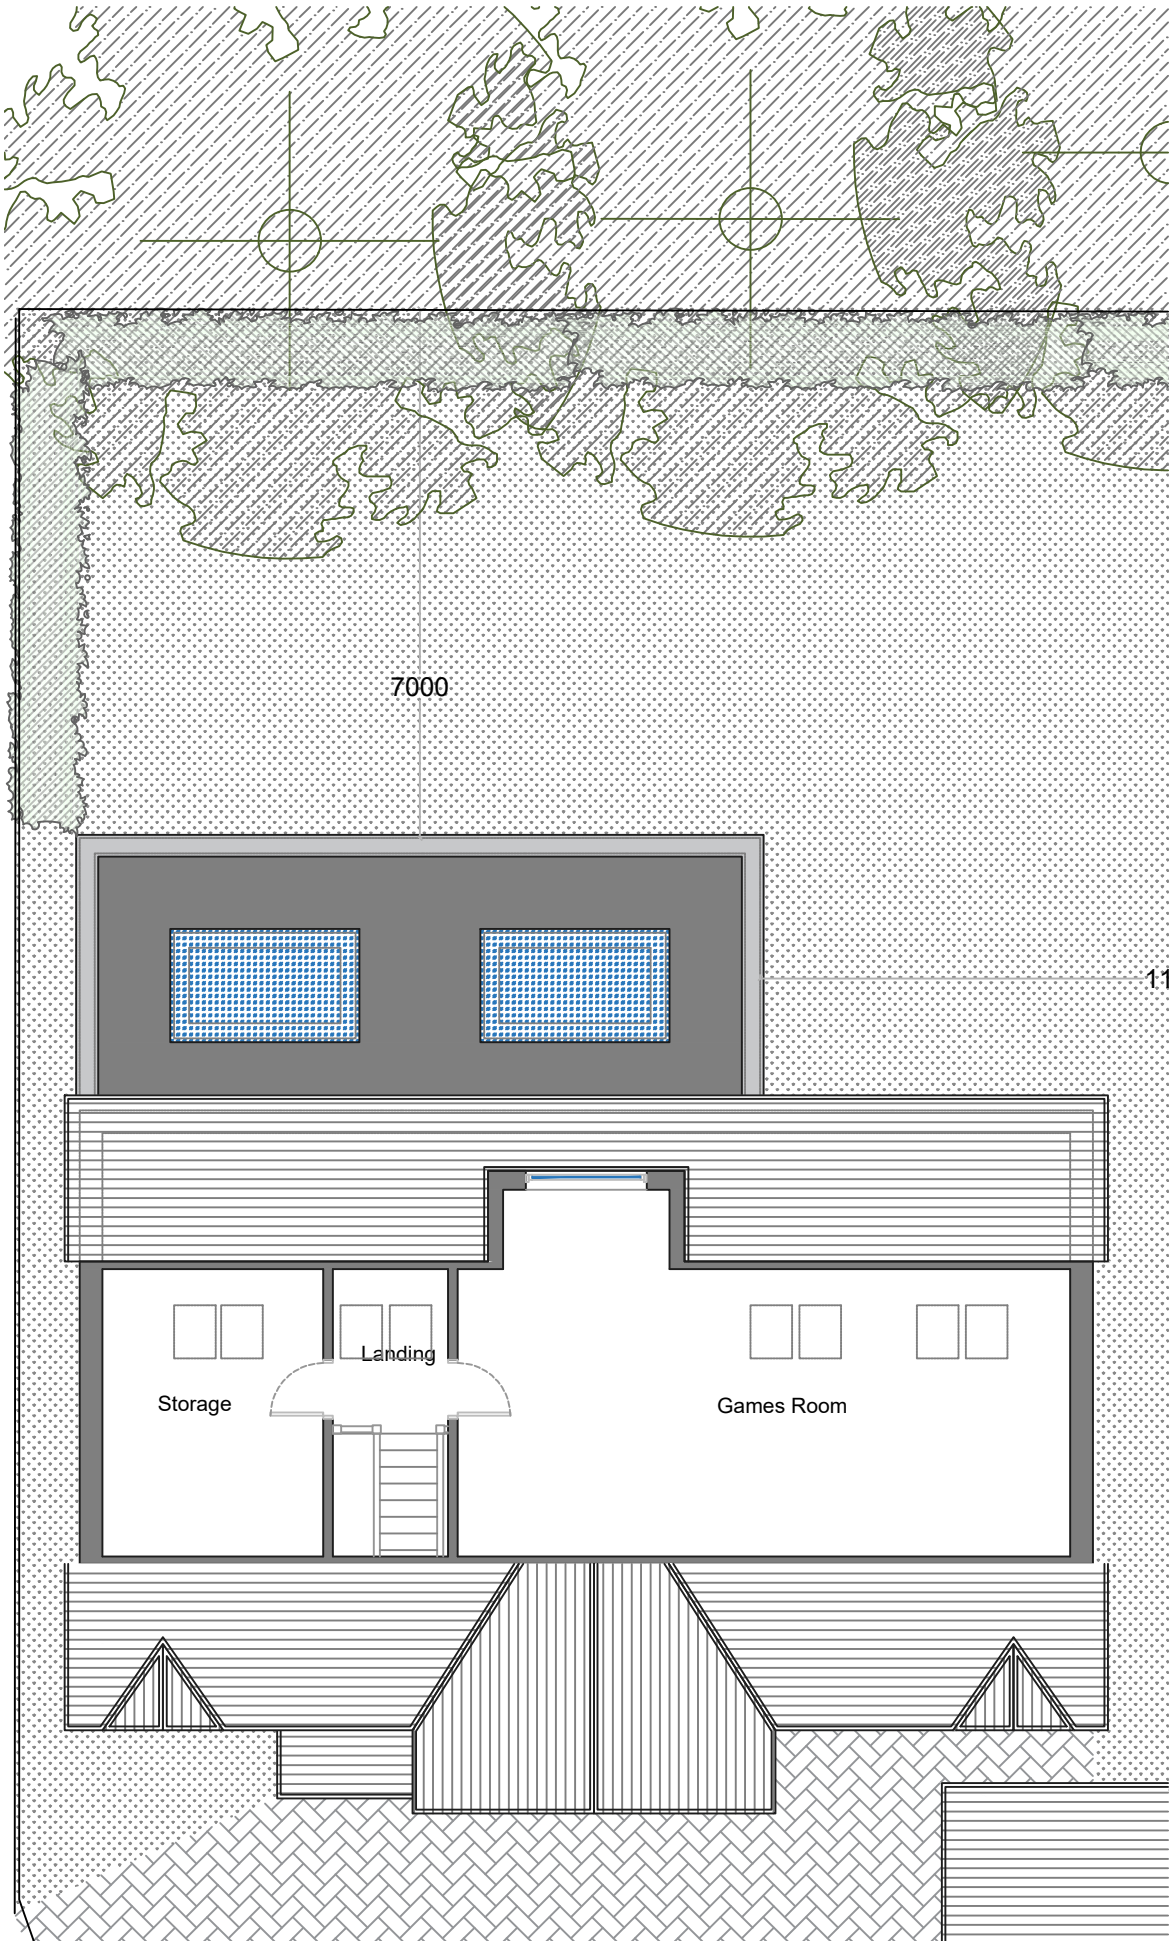


3 Existing Under Roof Floor Plan
Scale: 1:100

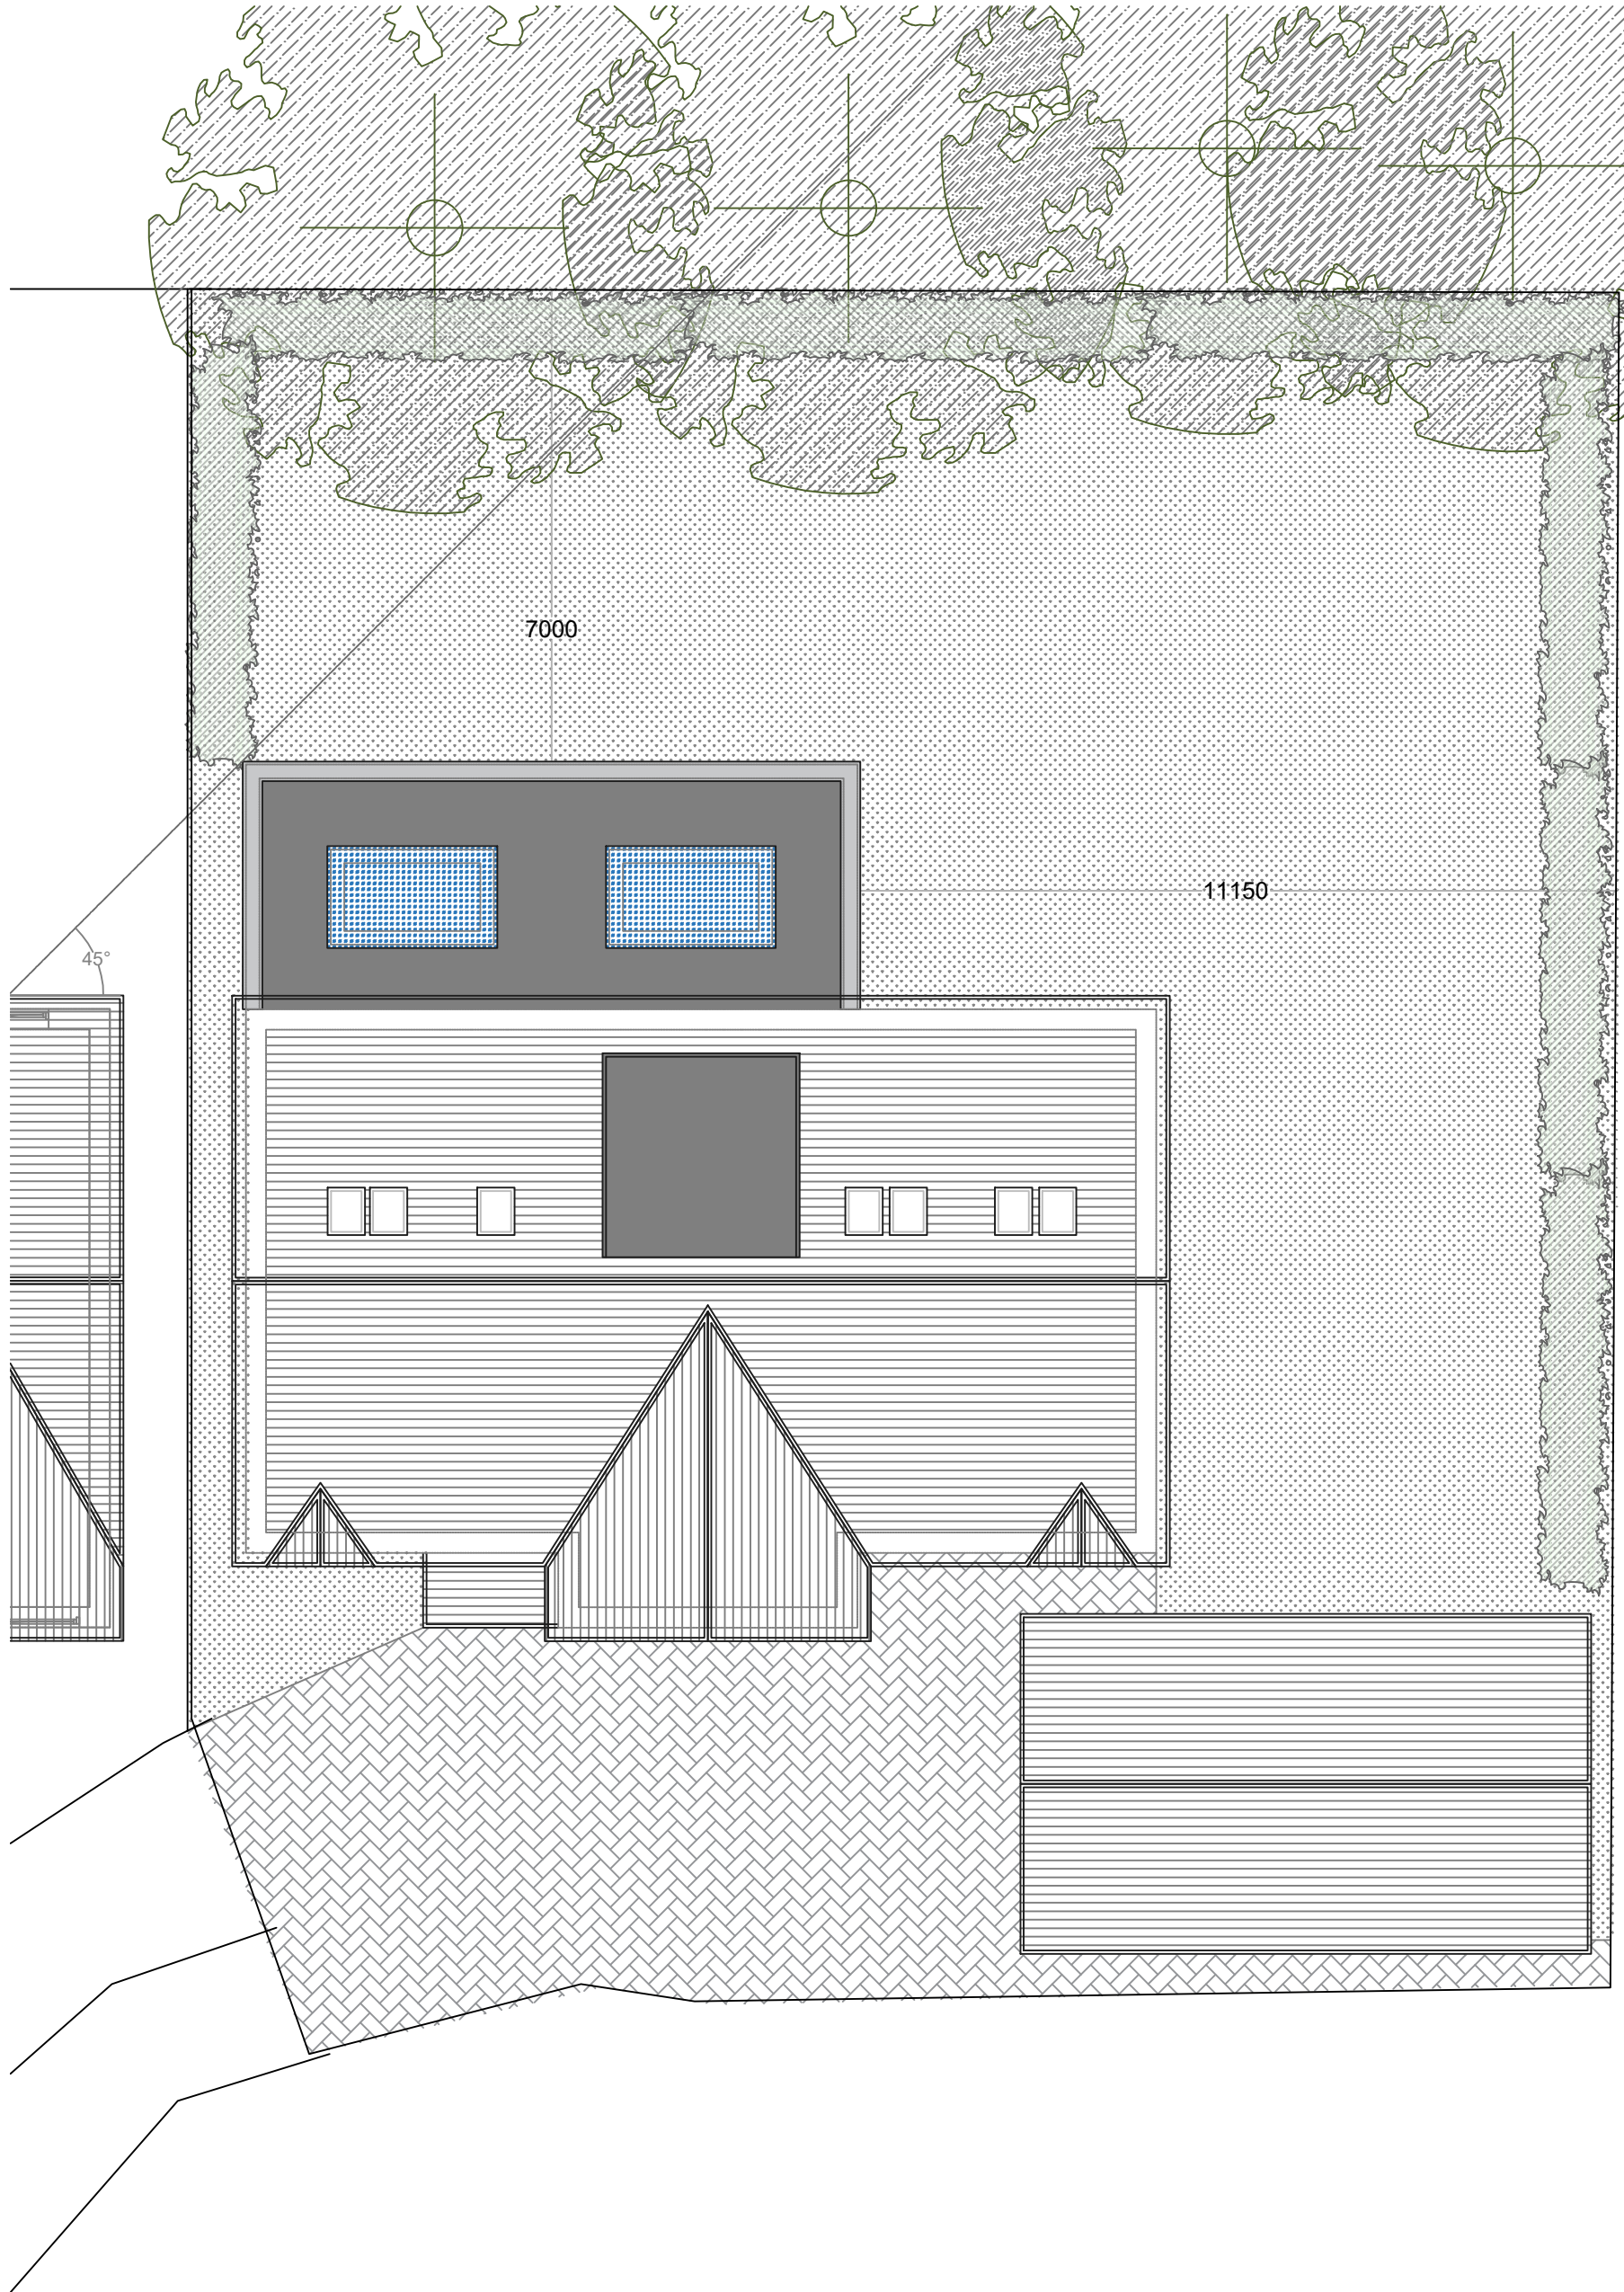

4 Existing Roof Plan - Site Plan
Scale: 1:300




5 Existing South Elevation
Scale: 1:100

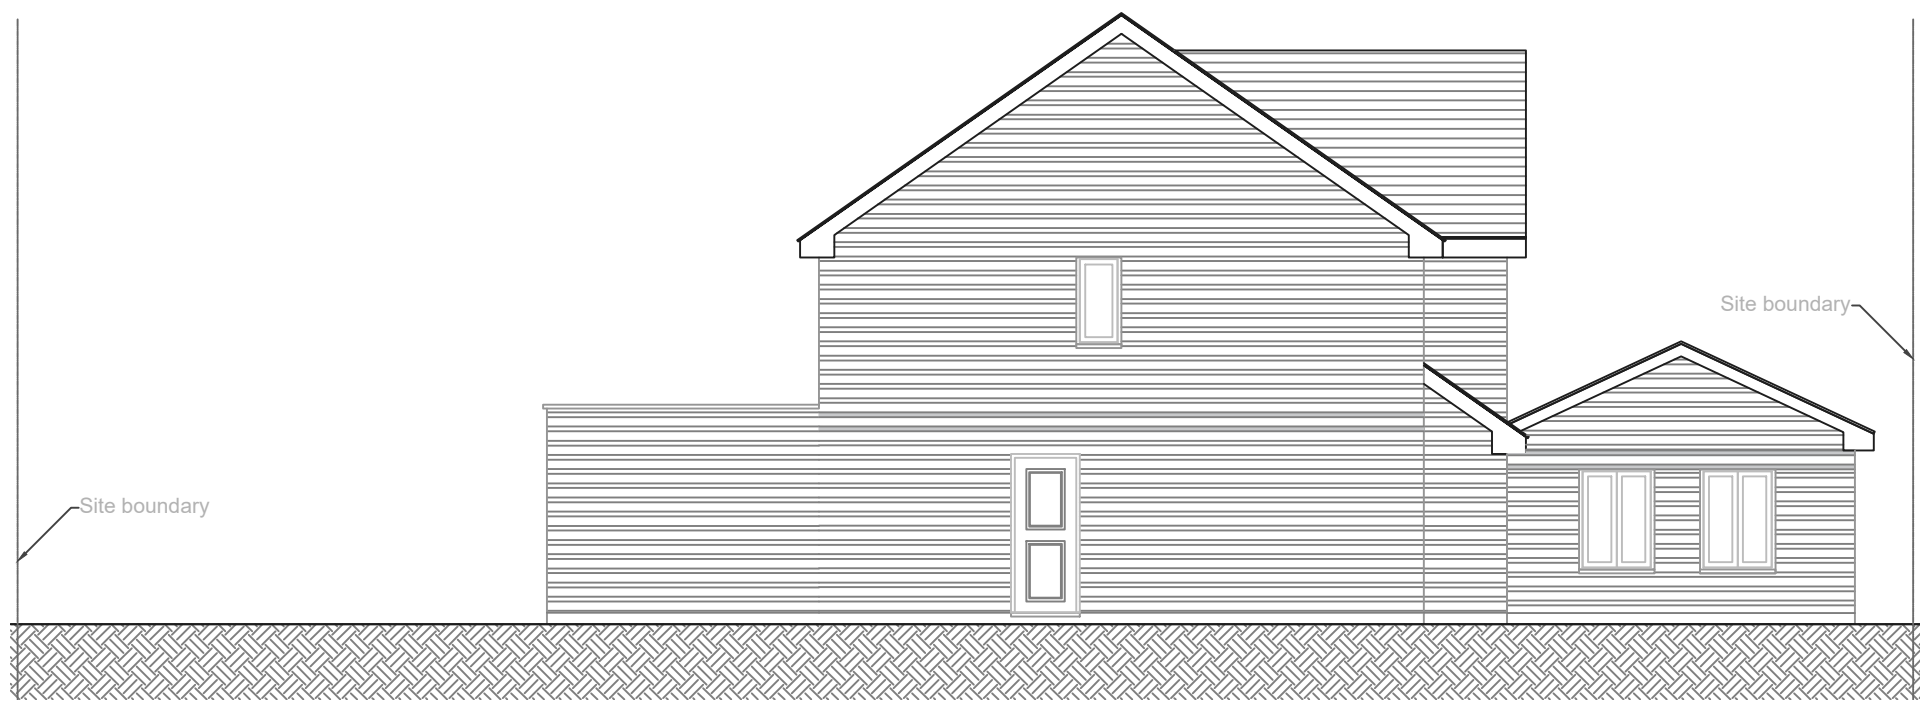


6 Existing West Elevation
Scale: 1:100




7 Existing North Elevation
Scale: 1:100

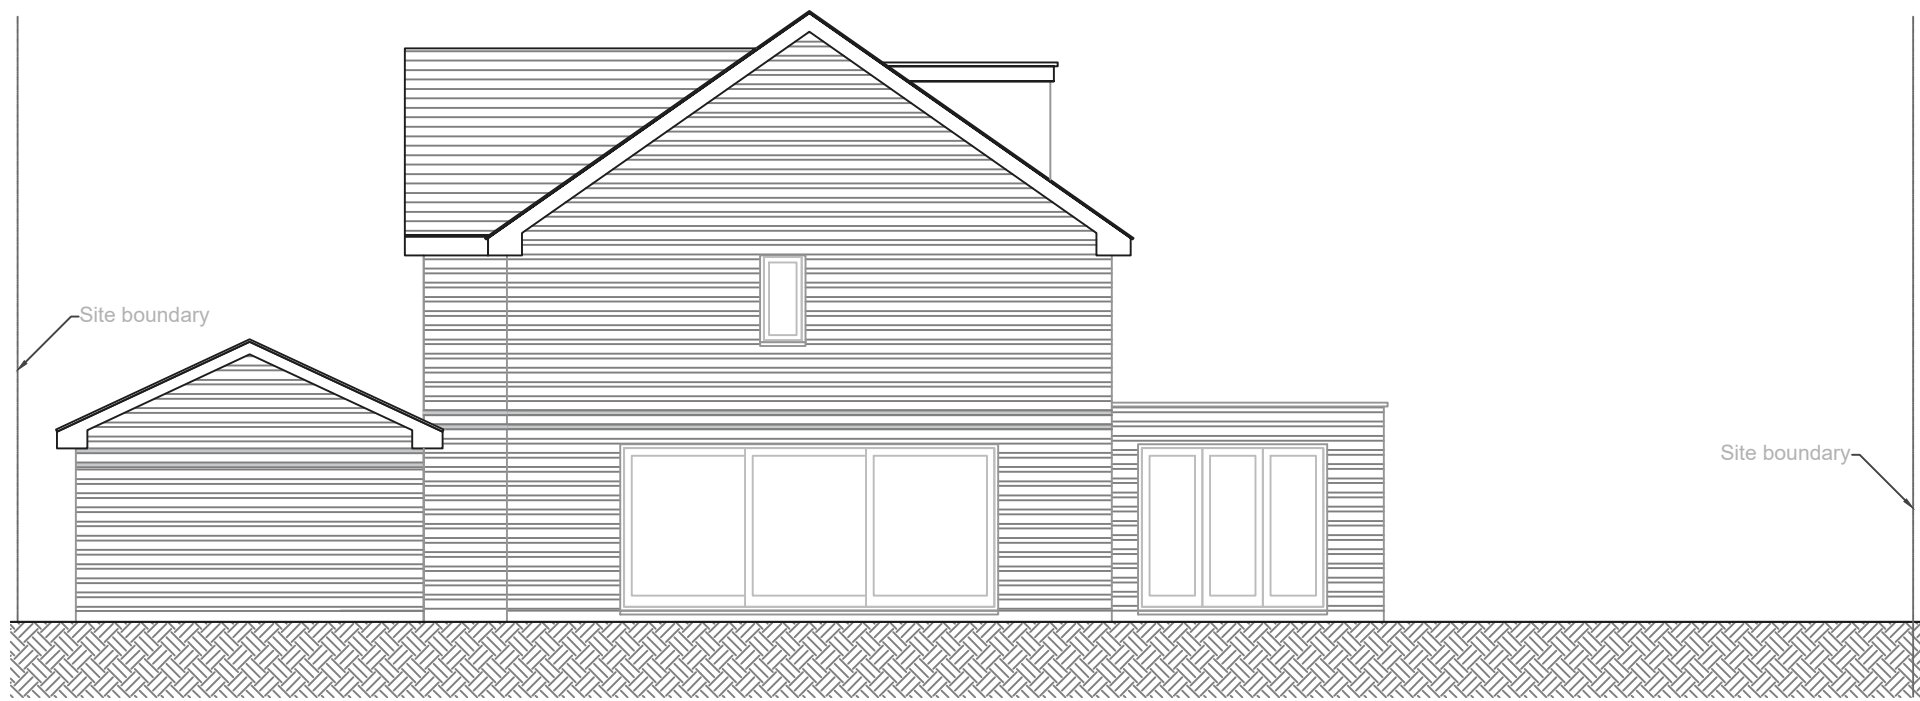

8 Existing East Elevation
Scale: 1:100

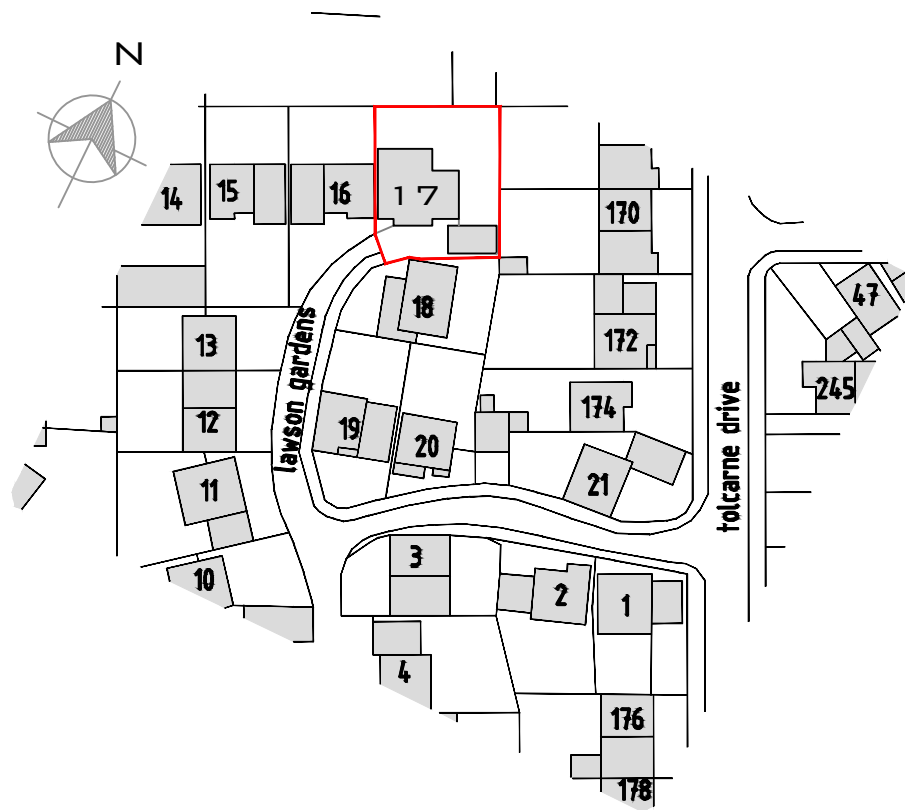

9 Location Plan
Scale: 1:1250

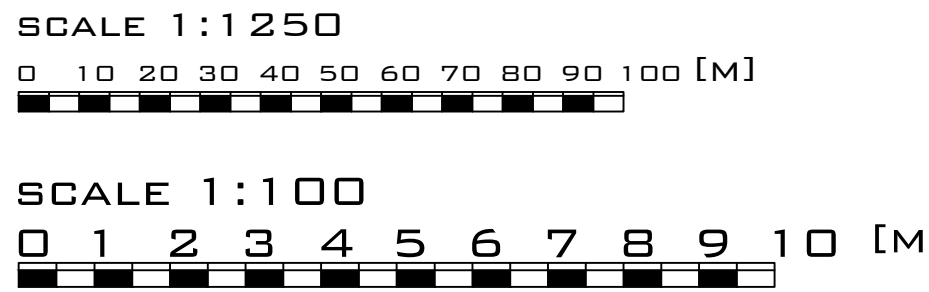

SPECIFICATIONS

All dimensions to be checked & agreed on site prior to commencement of works & ordering of materials. Any discrepancies to be reported to Trivedi & Trivedi. Contractor to be made aware that there may be alterations to the original plan to suit local authority amendments until building control plan approval is obtained, thus it is advised that building work is not commenced until building control approval is obtained. Refer to Structural engineers drawings and details for structural manifestations on this drawing, indicative only and is to be updated depending on Structural engineers details, drawings and calculations.

Copyright in design and this drawing is the property of Trivedi & Trivedi

Reproduction in whole or in part is forbidden without written sanction of Trivedi & Trivedi.

Print out to actual size. Do not scale from this drawing.

TRIVEDI & TRIVEDI

Architecture – Interior Design

166 London Road
Southend-on-Sea
Essex
SS1 1PH

t: 01702 831724
e: info@trivediandtrivedi.com
www.trivediandtrivedi.com

CLIENT

Shah

SITE ADDRESS

17 Lawson Garden
Pinner, HA5 2EB

SCALE

1:100-1:1250

DATE

01/2021

DRAWN BY

A.D.

DESIGNER

DWG No

1011/01/11

TITLE

Existing

REVISION

-

STATUS