

SPECIFICATIONS

All dimensions to be checked & agreed on site prior to commencement of works & ordering of materials. Any discrepancies to be reported to Trivedi & Trivedi. Contractor to be made aware that there may be alterations to the original plan to suit local authority amendments until building control plan approval is obtained, thus it is advised that building work is not commenced until building control approval is obtained. Refer to Structural Engineers details for any amendments. Refer to calculations on this drawing, indicative only and is to be updated depending on Structural engineers details, drawings and calculations.

Copyright in design and this drawing is the property of Trivedi & Trivedi
Reproduction in whole or in part is forbidden without written sanction of Trivedi & Trivedi
Print out to actual size. Do not scale from this drawing.

Revision:
1. 17/9/21- Balcony replaced with Juliette balcony

TRIVEDI & TRIVEDI


Architecture – Interior Design

166 London Road
Southend-on-Sea
SS1 1PH
t: 01702 831724
e: info@trivediandtrivedi.com
www.trivediandtrivedi.com

CLIENT Shah

SITE ADDRESS 17 Lawson Garden
Pinner, HA5 2EB

SCALE 1:100-1:1250	DATE 07/2021	DRAWN BY A.D.	DESIGNER
DWG No 101107/11	TITLE Proposed	REVISION 1	STATUS

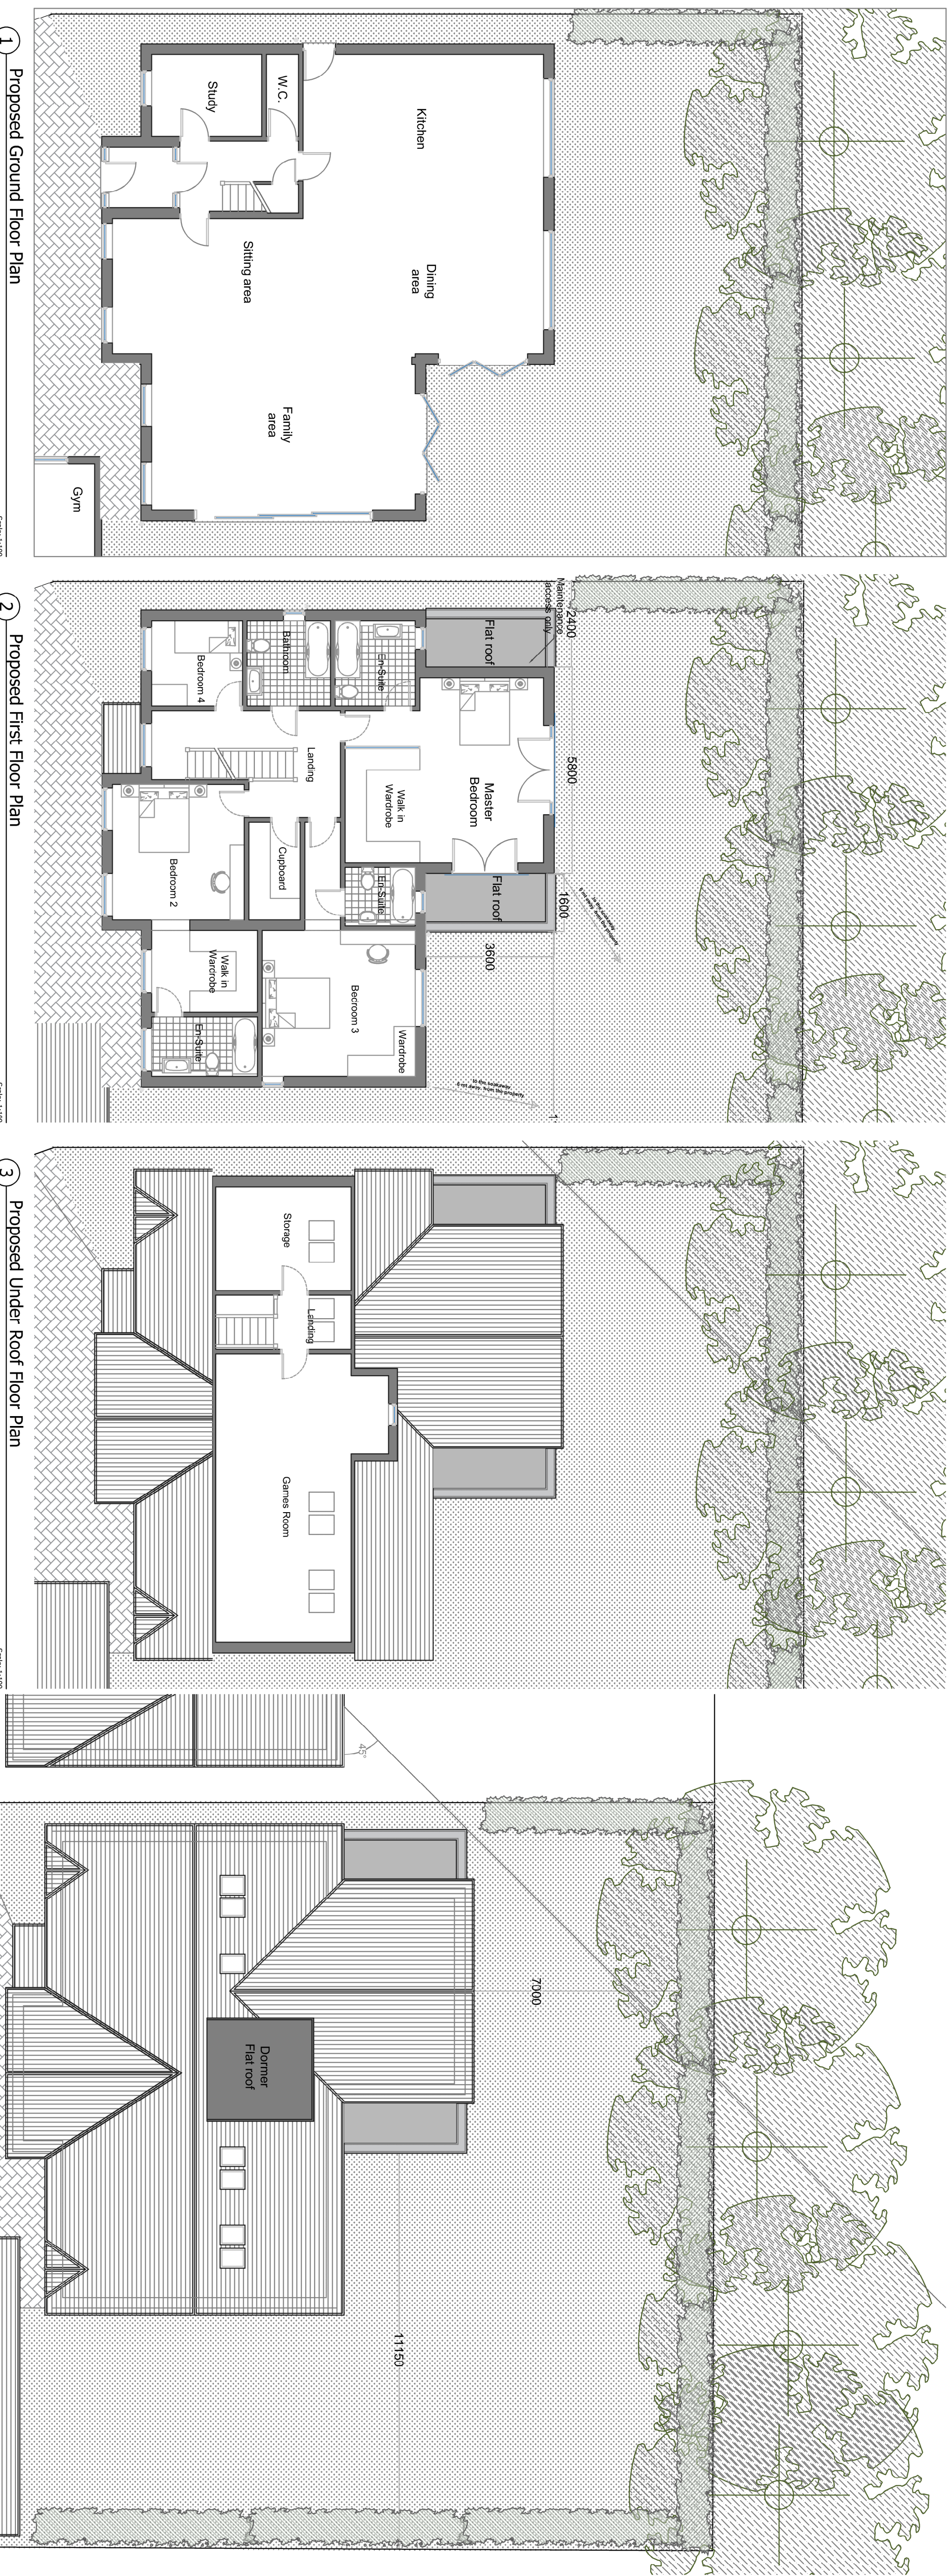

1 Proposed Ground Floor Plan

2 Proposed First Floor Plan

3 Proposed Under Roof Floor Plan

4 Proposed Roof Plan - Site Plan

5 Proposed South Elevation

6 Proposed West Elevation

7 Proposed North Elevation

8 Proposed East Elevation

9 Location Plan

