

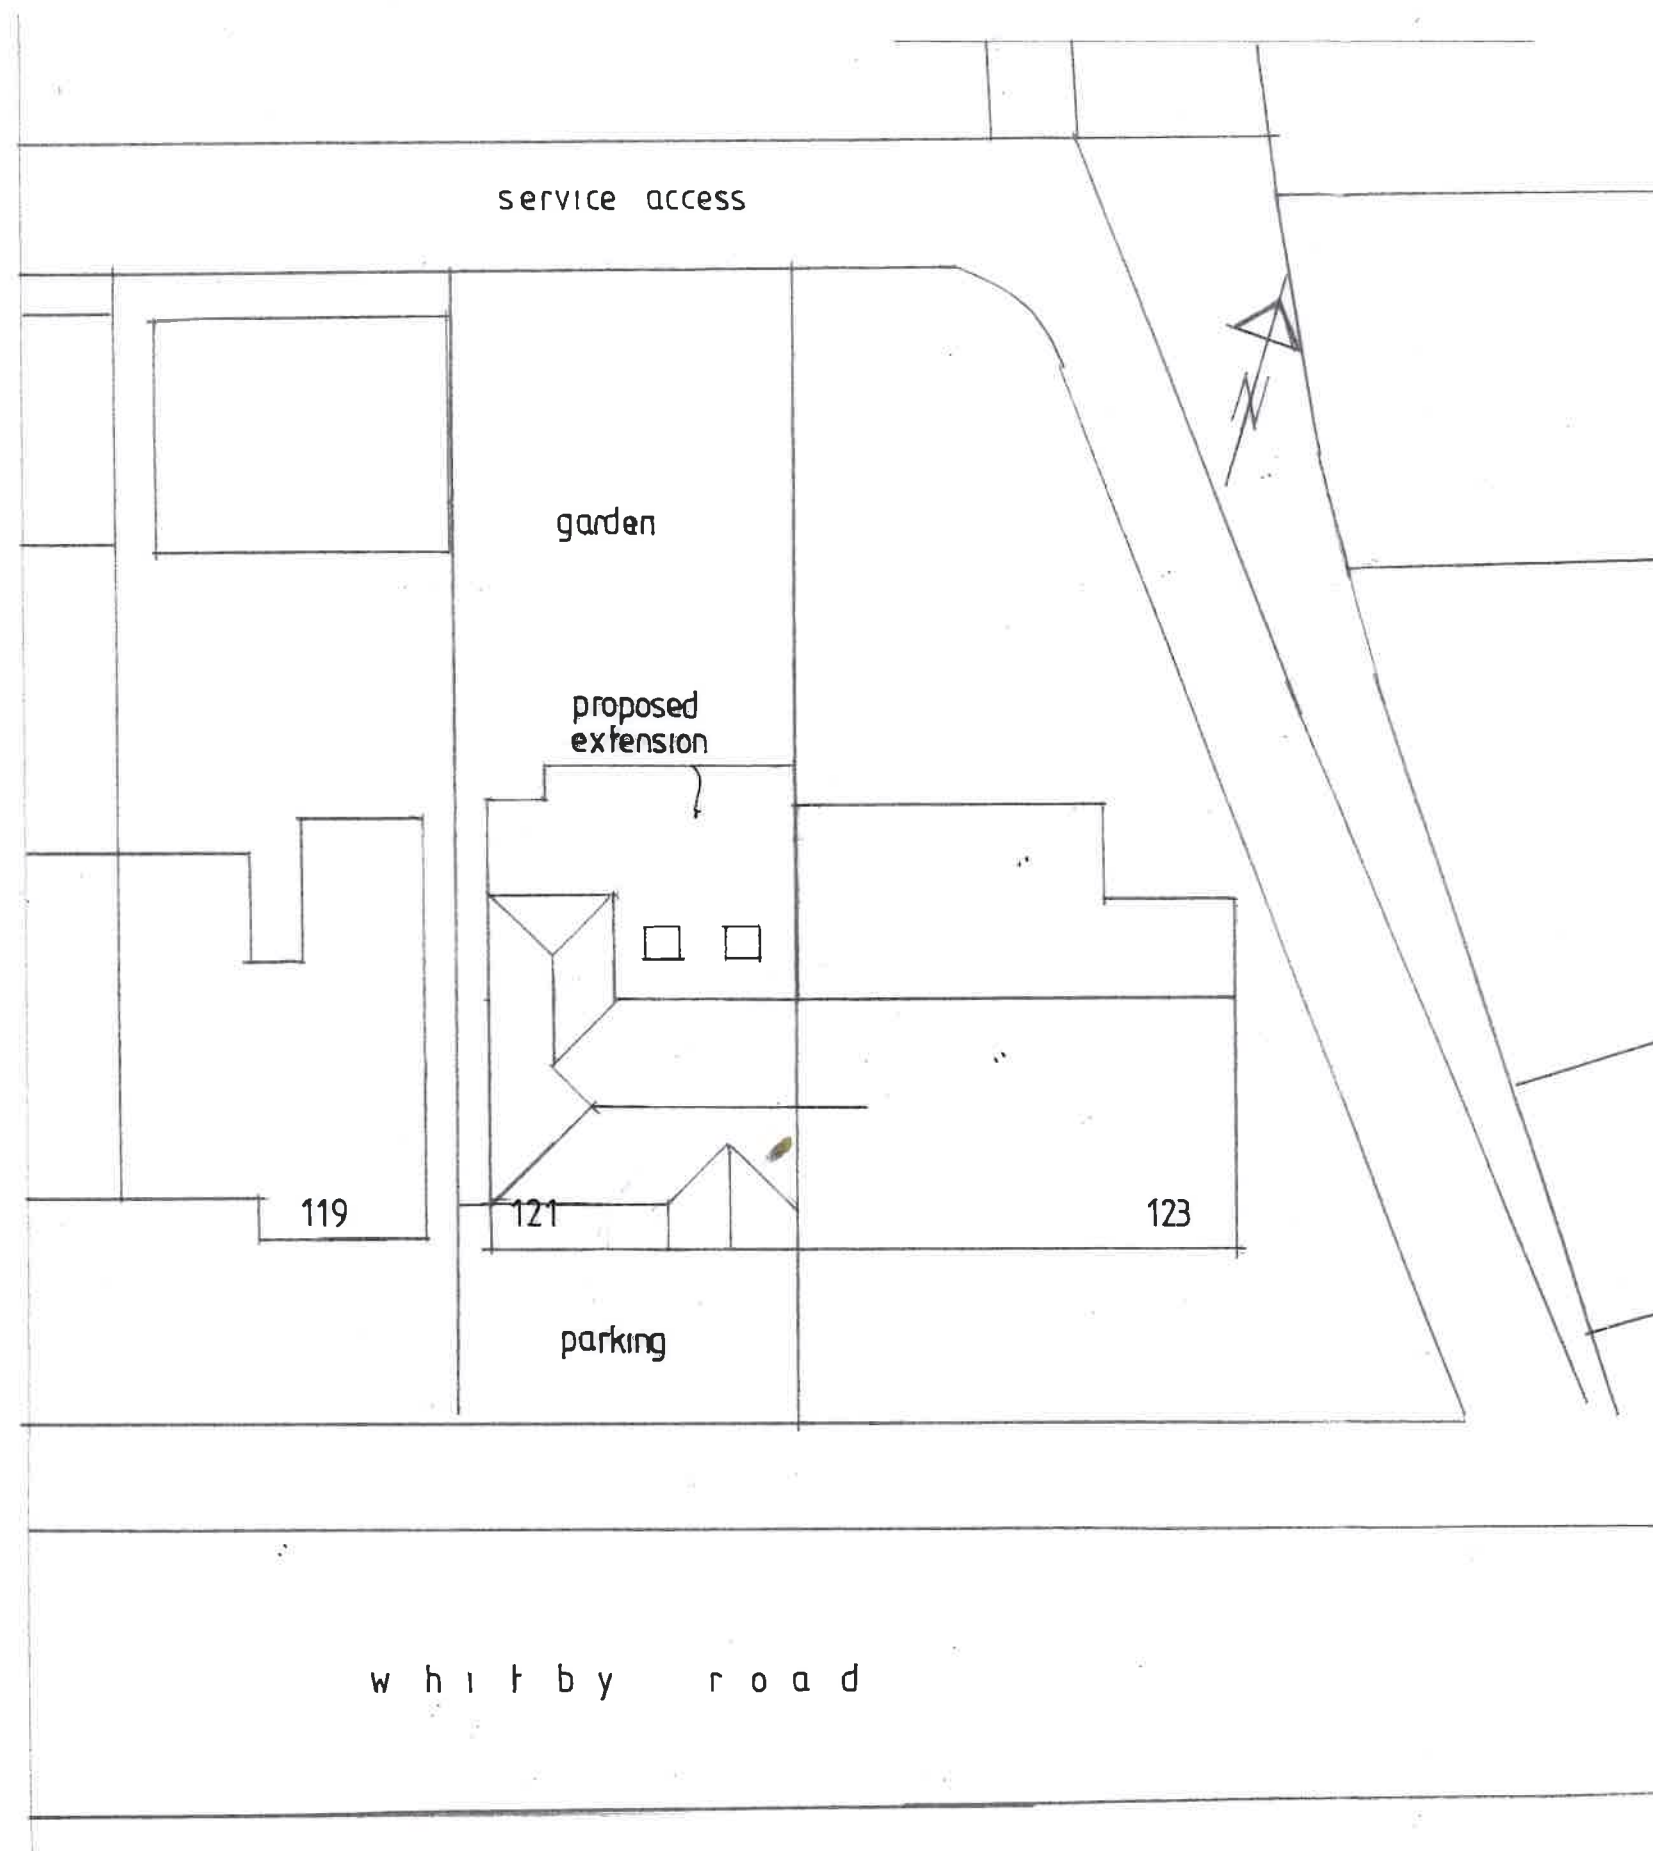


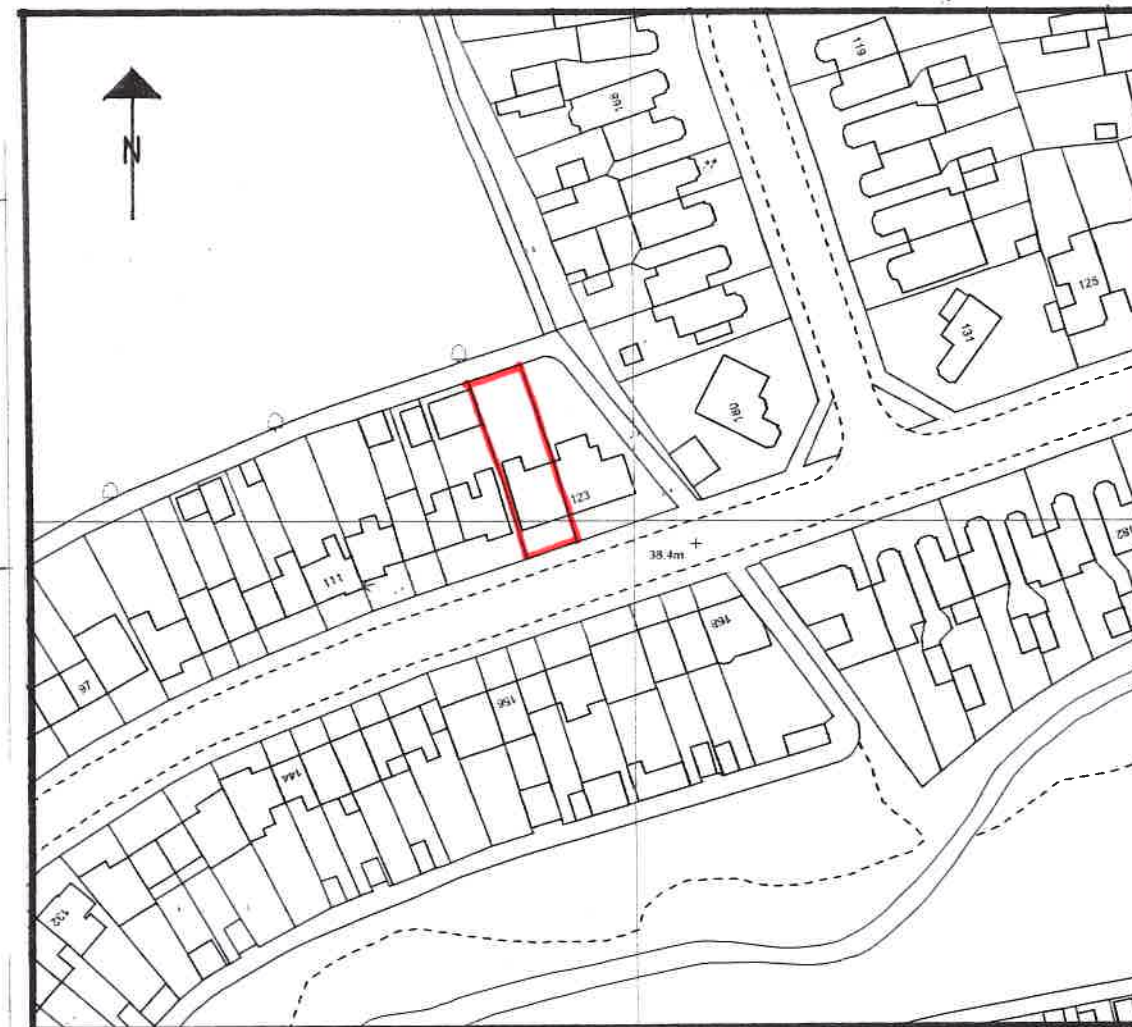

BLOCK PLAN 1:200

 

SITE LOCATION 1:1250

A - JAN 2021 - ROOF PLAN AMENDED

homeplans

Church Gardens, Church Hill, Harefield, Middlesex UB9 6DU

T: 01895 822488

E: patrick@homeplansharefield.com

W: www.homeplansharefield.com



CLIENT: MR & MRS LOGARAJAH

PROJECT: 121 WHITBY ROAD
RUISLIP

TITLE: DESIGN PROPOSAL - REAR EXTENSION
SITE PLANS

DWG NO:
2083/2

DATE:
AUG 2019

SCALE:
1:200 AT A3

DRAWN:

A