



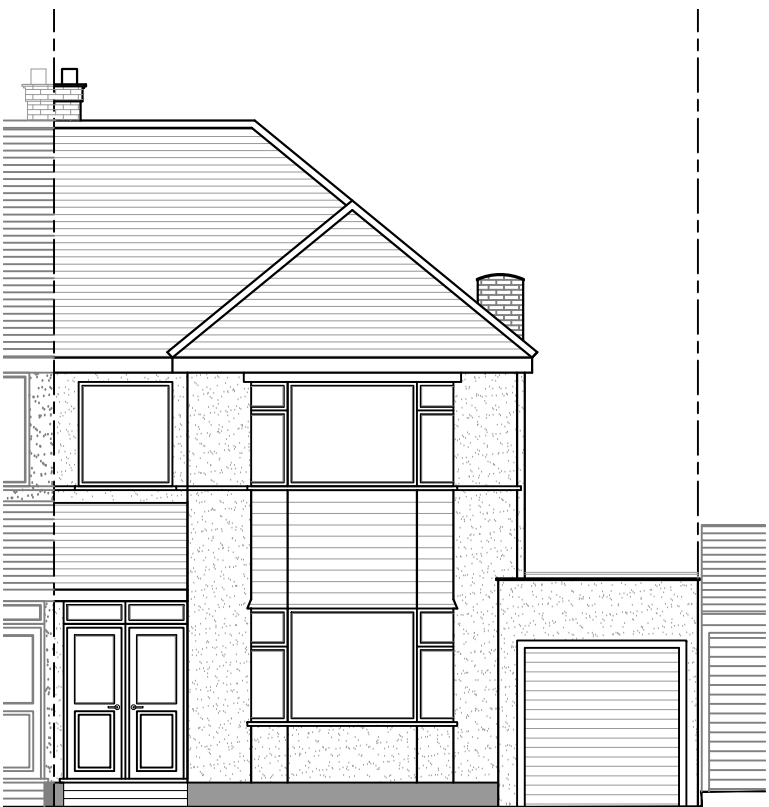


EXISTING FRONT ELEVATION

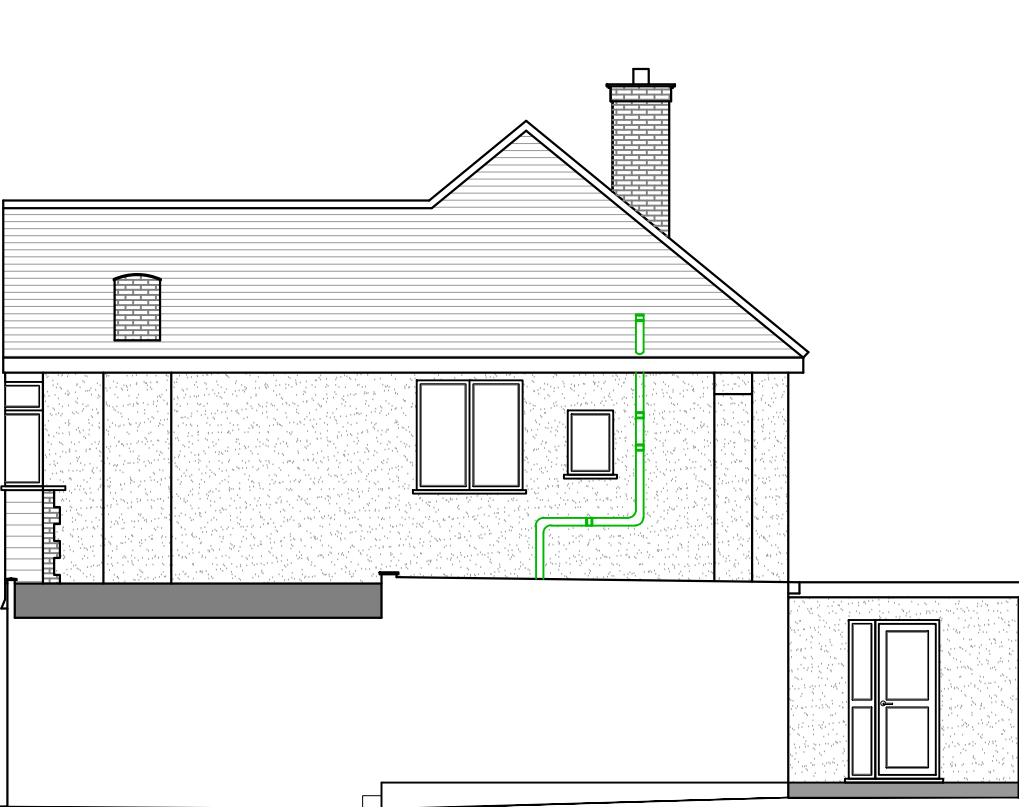

EXISTING SIDE ELEVATION




EXISTING REAR ELEVATION

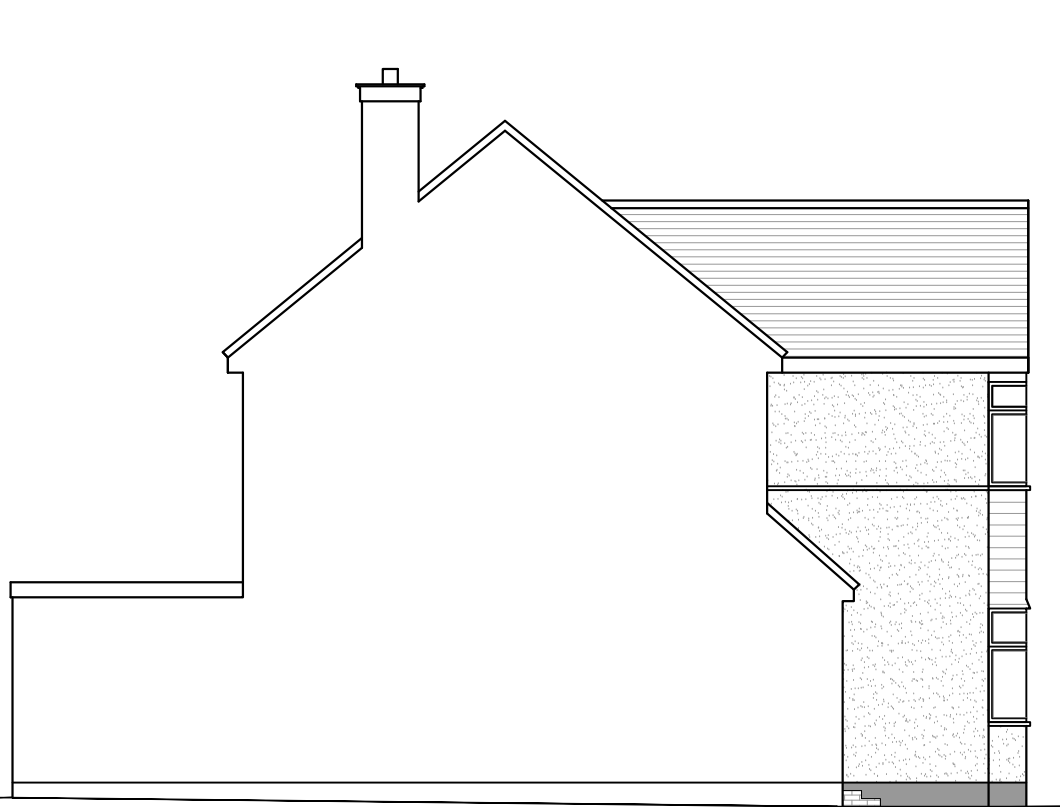




EXISTING SIDE ELEVATION




BLOCK PLAN SCALE 1:500

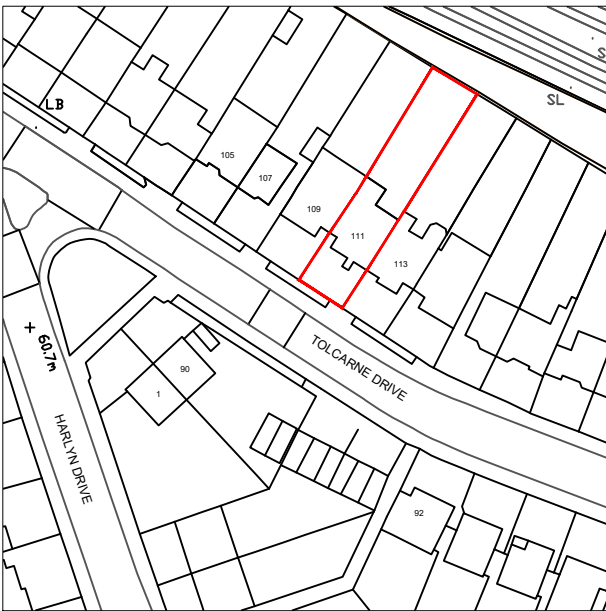

SITE PLAN
SCALE 1:1250

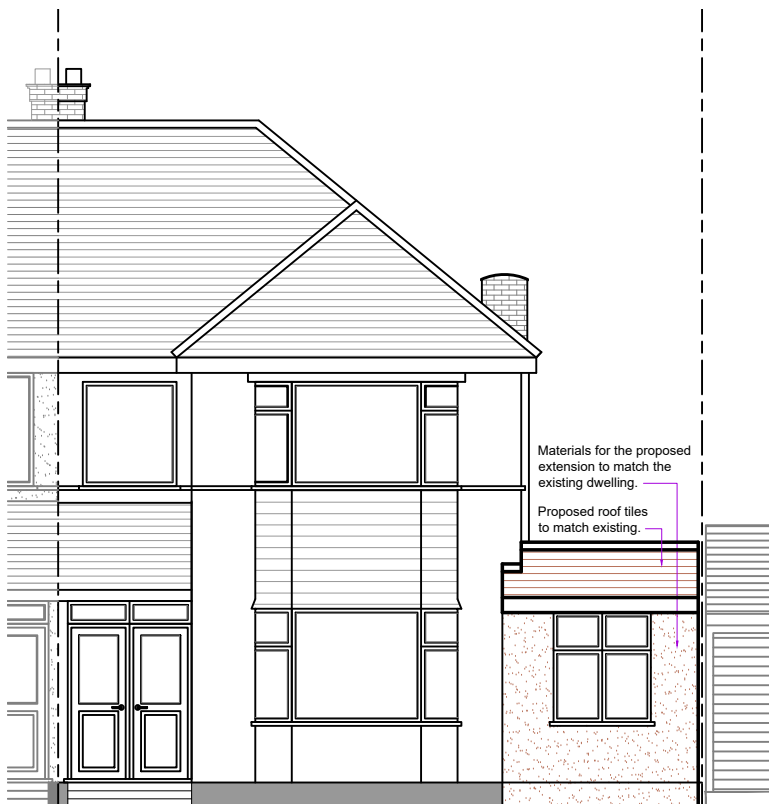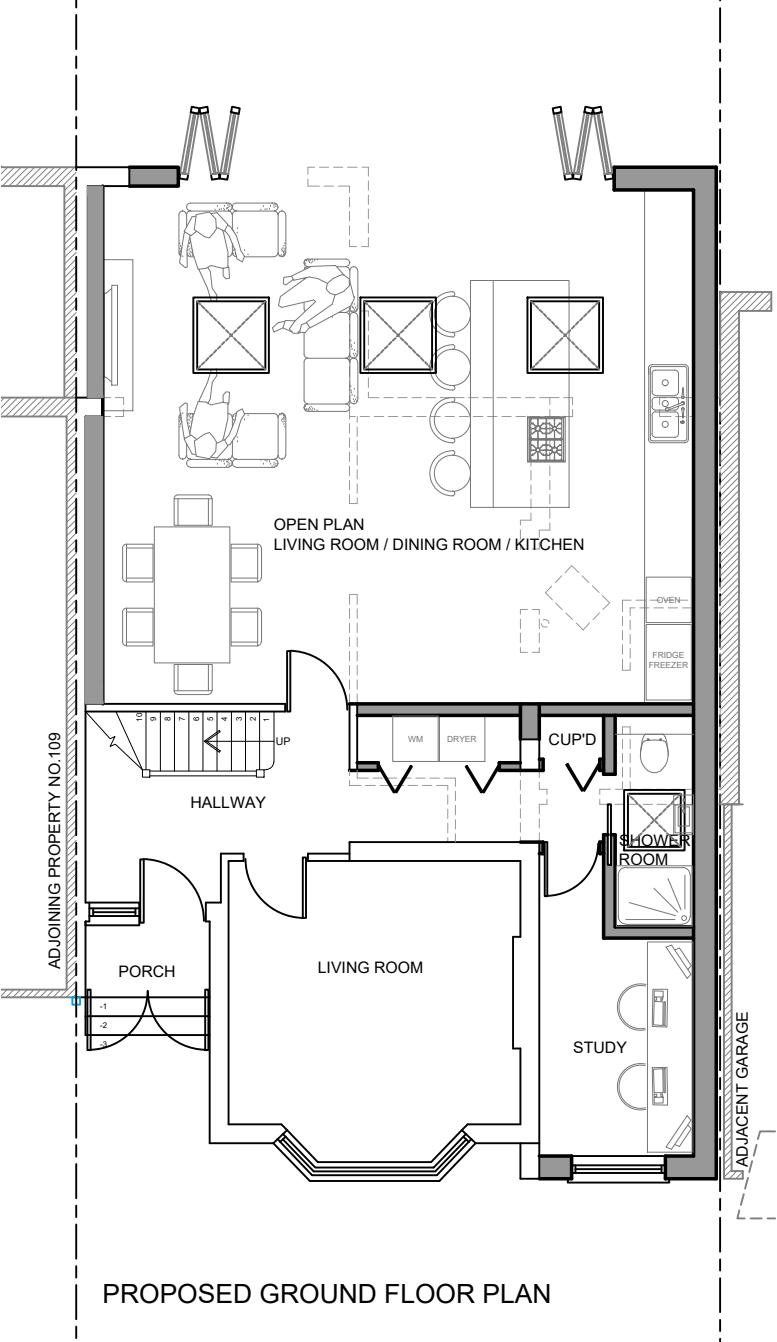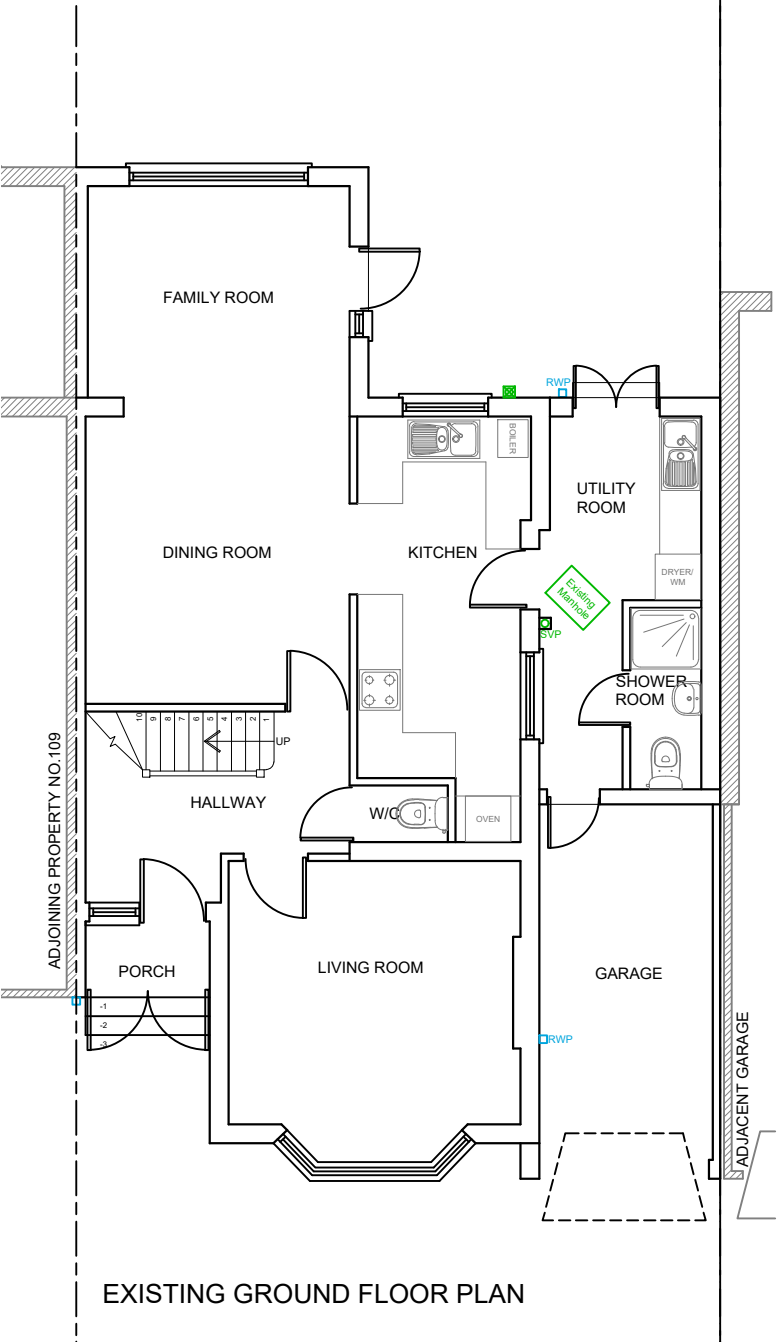


PROPOSED FRONT ELEVATION

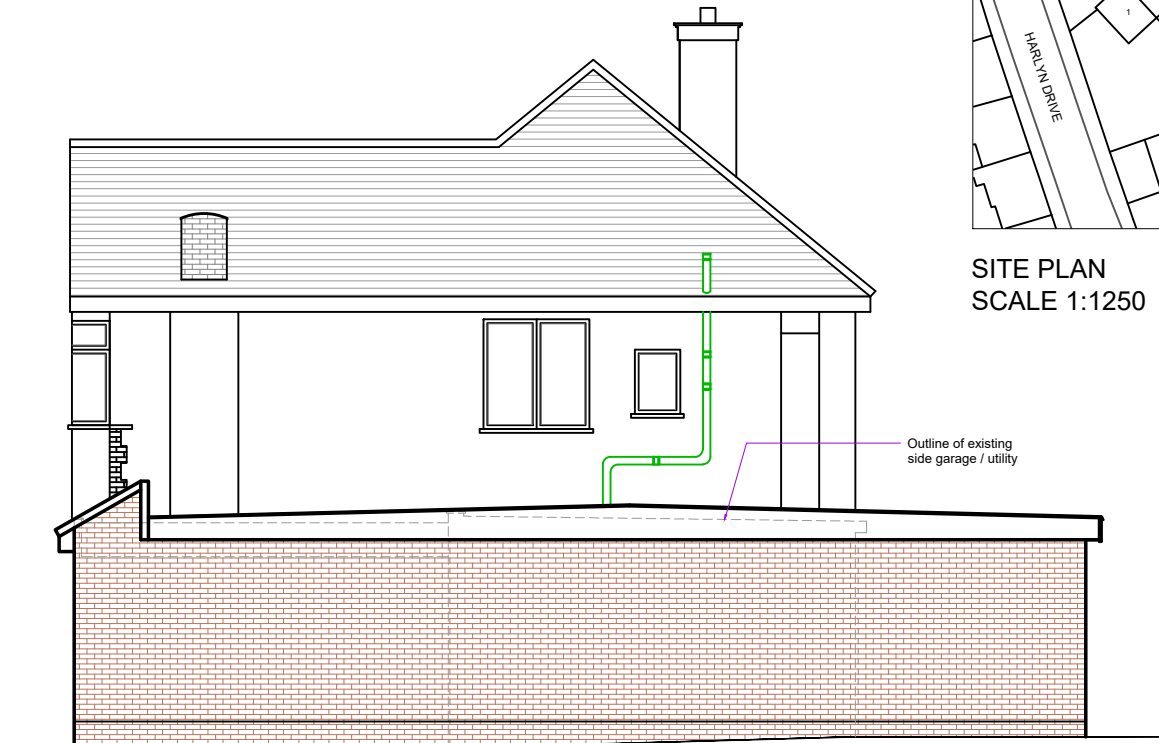

PROPOSED SIDE ELEVATION



PROPOSED REAR ELEVATION

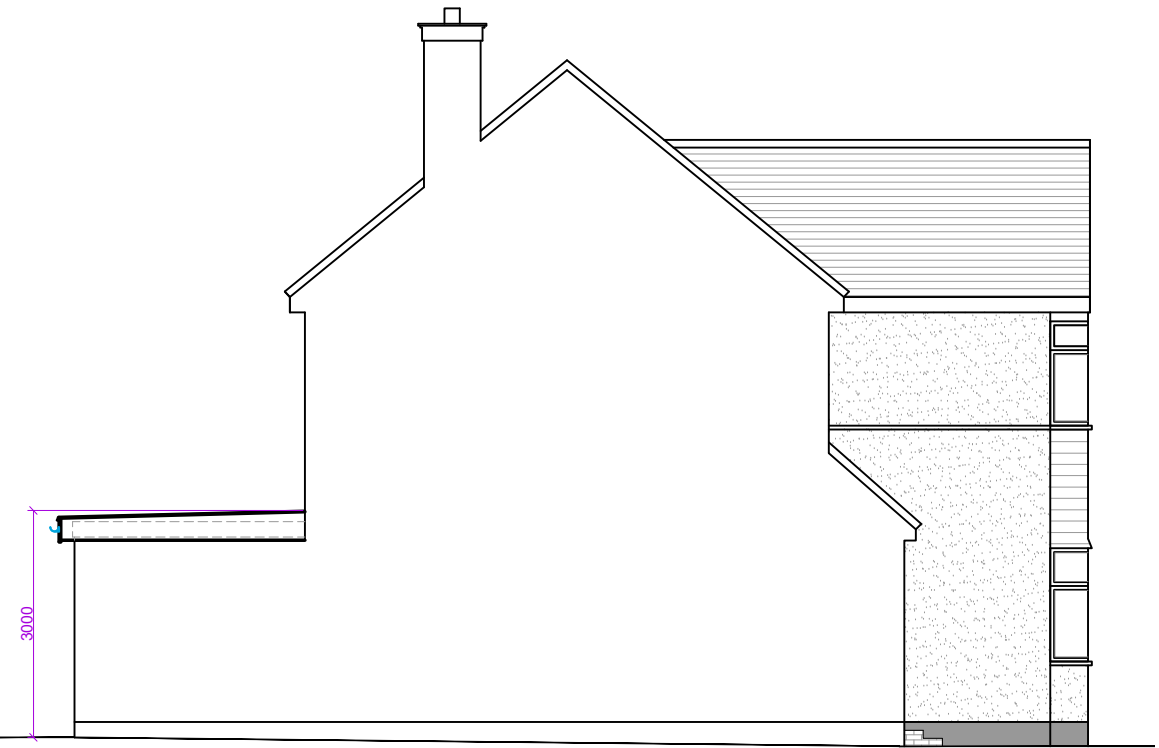

PROPOSED SIDE ELEVATION

IMPORTANT NOTE
The specification is to be read in conjunction with the plans/section details, and other associated Structural details as may be provided.
All work is to be carried out to the Local Authority Planning and Building Regulations Approval, and the Codes of Practice and British Standards as necessary.
All dimensions, levels, sizes, positions and locations of particulars as indicated on drawings are to be verified by the appointed Contractor on site prior to engaging in works. Any discrepancies must be reported to the Architect/Surveyor/Engineer or responsible person/s immediately.
The Contractor is responsible for ensuring compliance with the CDM Regulations, and appropriate Health & Safety on site precautions.
The Client/Building Owner must obtain any necessary PARTY WALL AGREEMENTS, prior to engaging in the works on site.

Rev.	Date	Comment
1:50		
1m	2m	
1:100	1m	2m
3m	4m	5m
kdb building designs Chartered Architectural Technologist 020 3875 3000 plans@kdbdesigns.co.uk www.kdbdesigns.co.uk		
Copyright ©		
Client: MR M KAMDAR		
Site Address: 111 TOLCARNE DRIVE PINNER HA5 2DJ		
Project Title: SINGLE STOREY SIDE AND PART REAR EXTENSION, AND INTERNAL ALTERATIONS		
Status: PLANNING		
Drawn: SB		Checked: PK
Date: 12.11.2019		Scale: 1:100 @ A2
Drawing Title: EXISTING AND PROPOSED FLOOR PLANS, ELEVATIONS, SITE PLAN AND BLOCK PLAN		
Job No: TOLD111	Drawing No: PL- 01	Rev: