




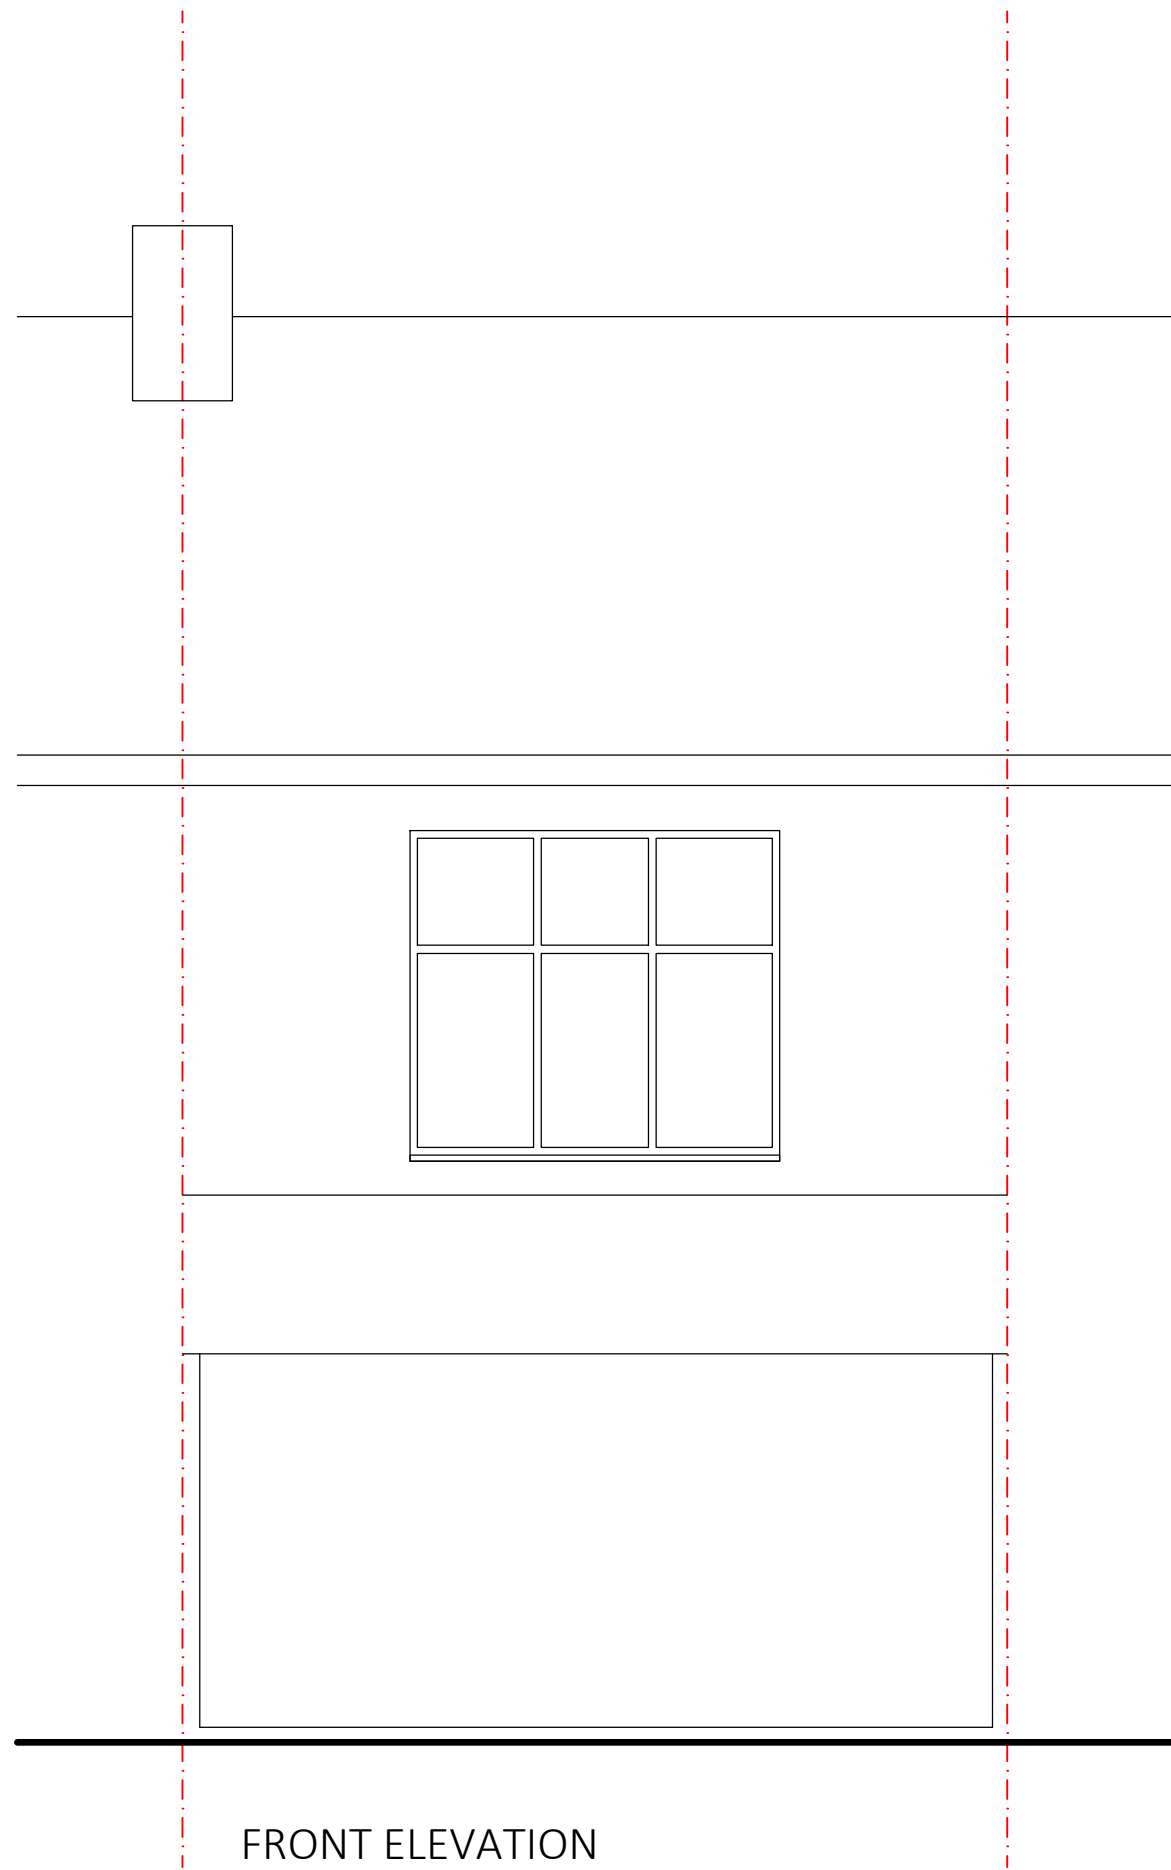


FRONT ELEVATION

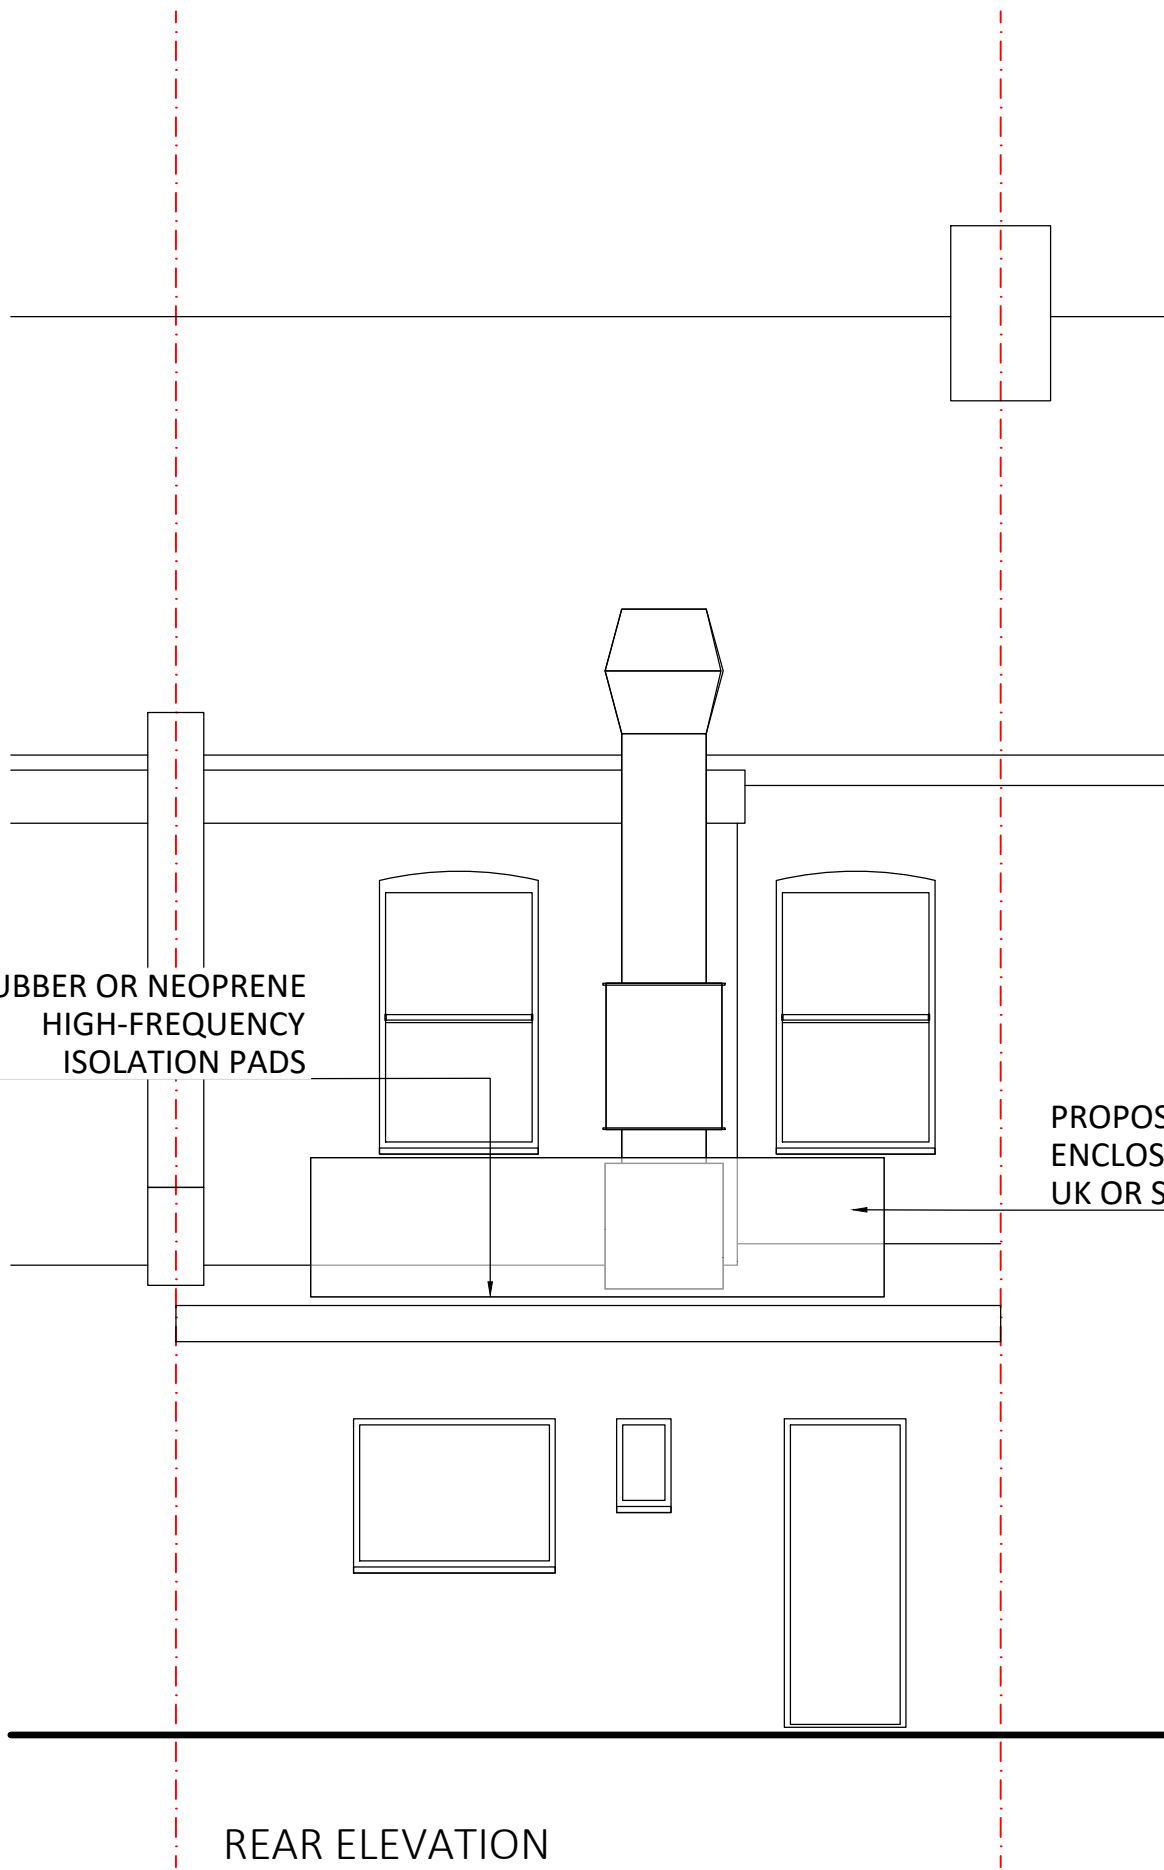

REAR ELEVATION

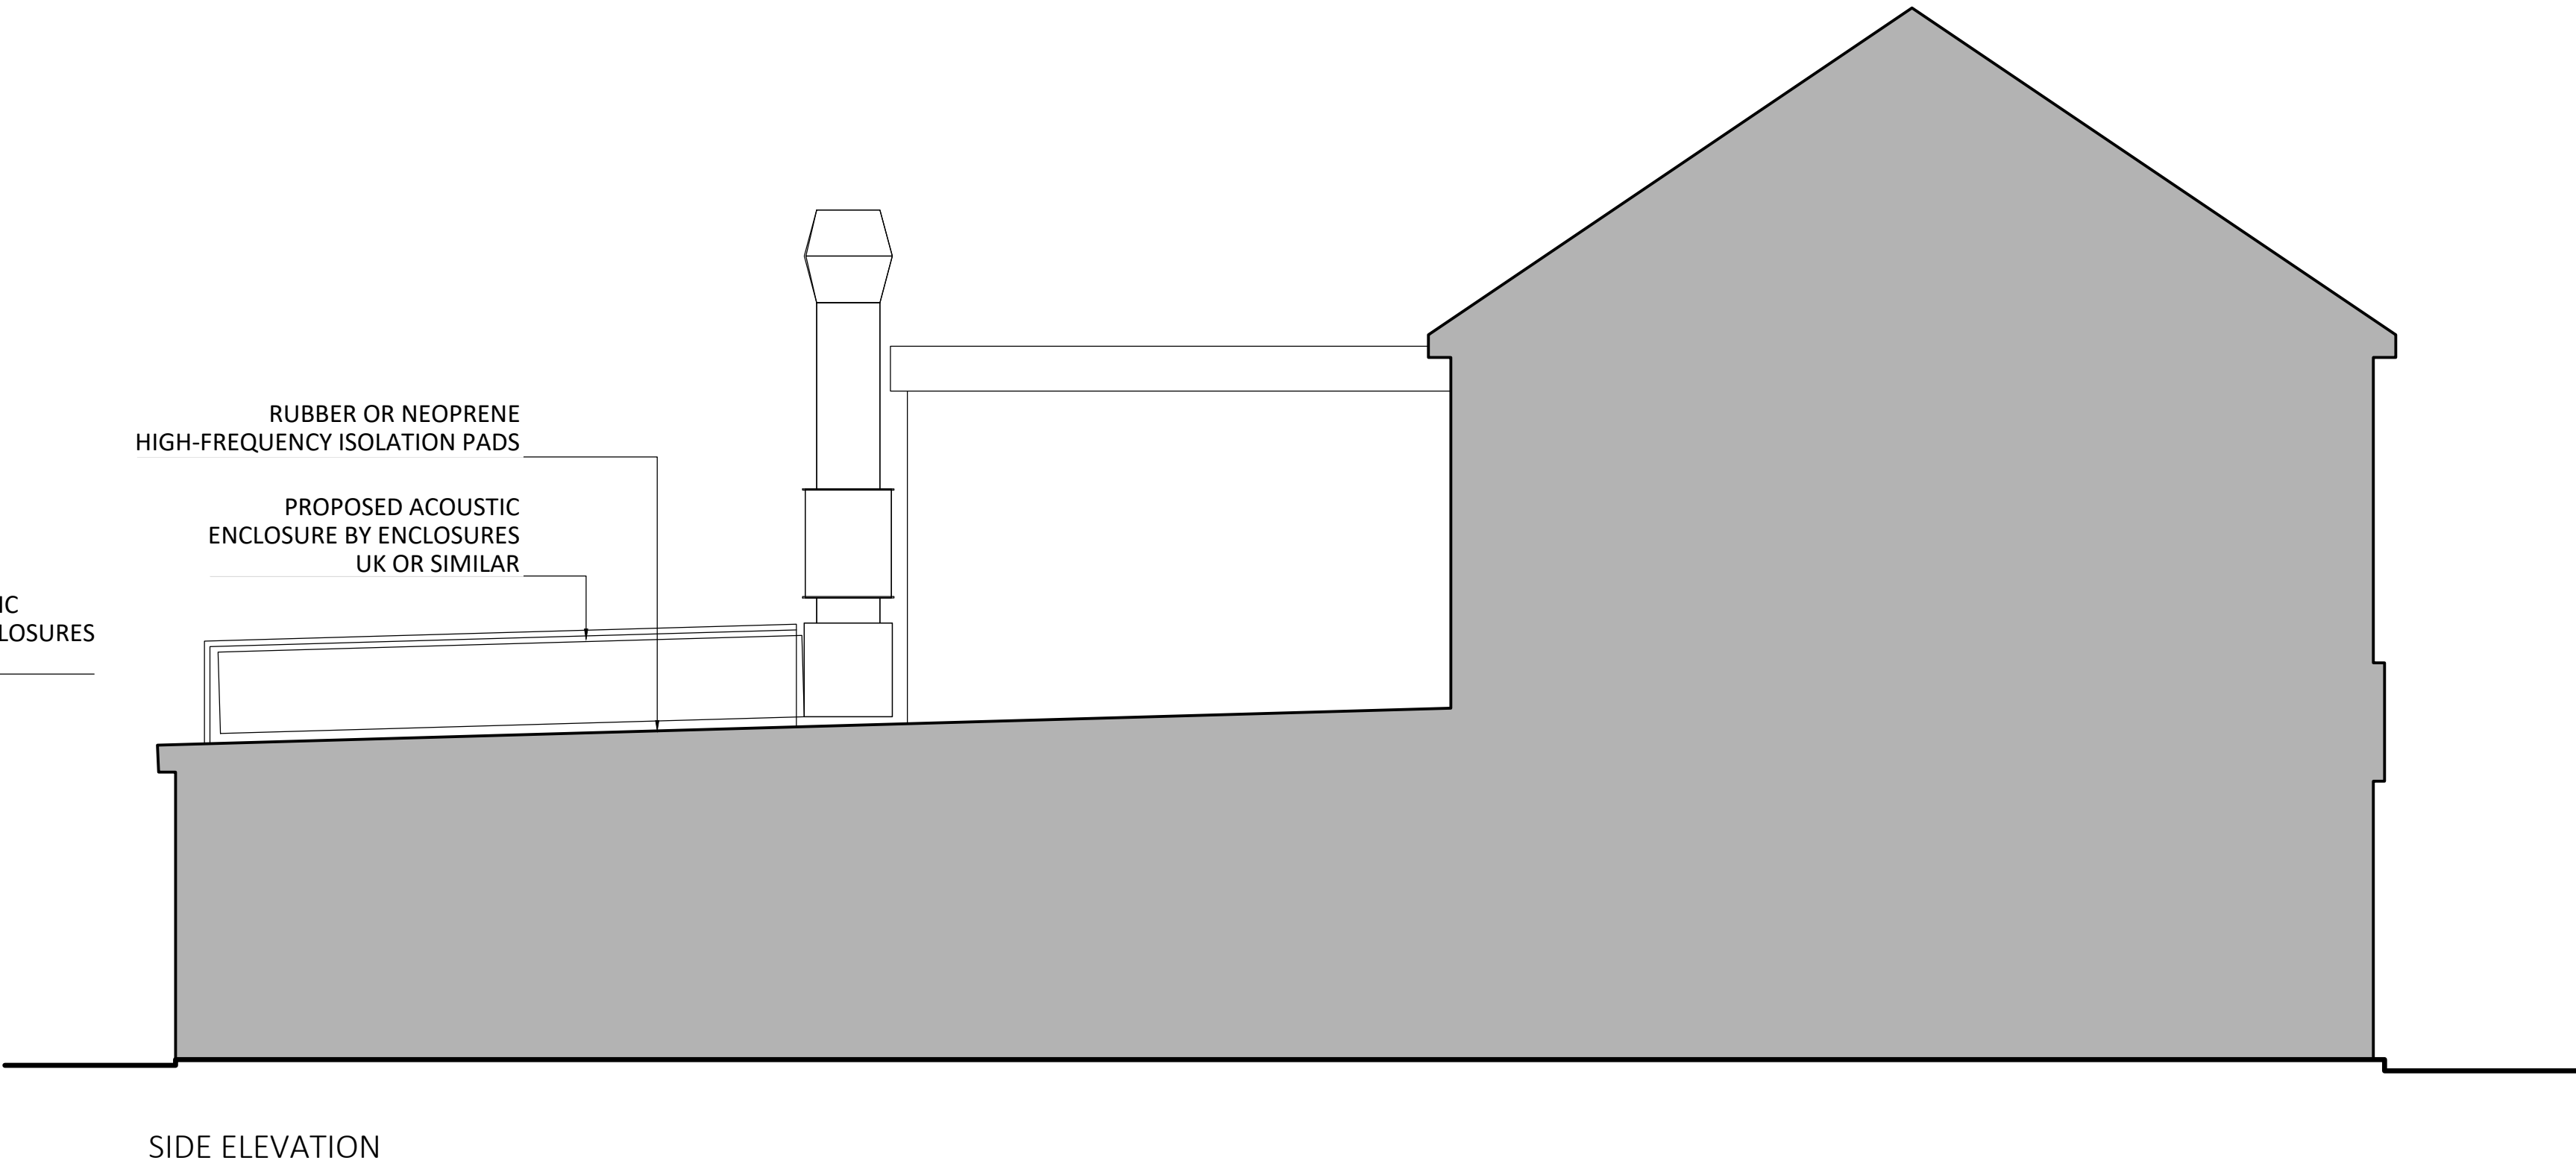

SIDE ELEVATION

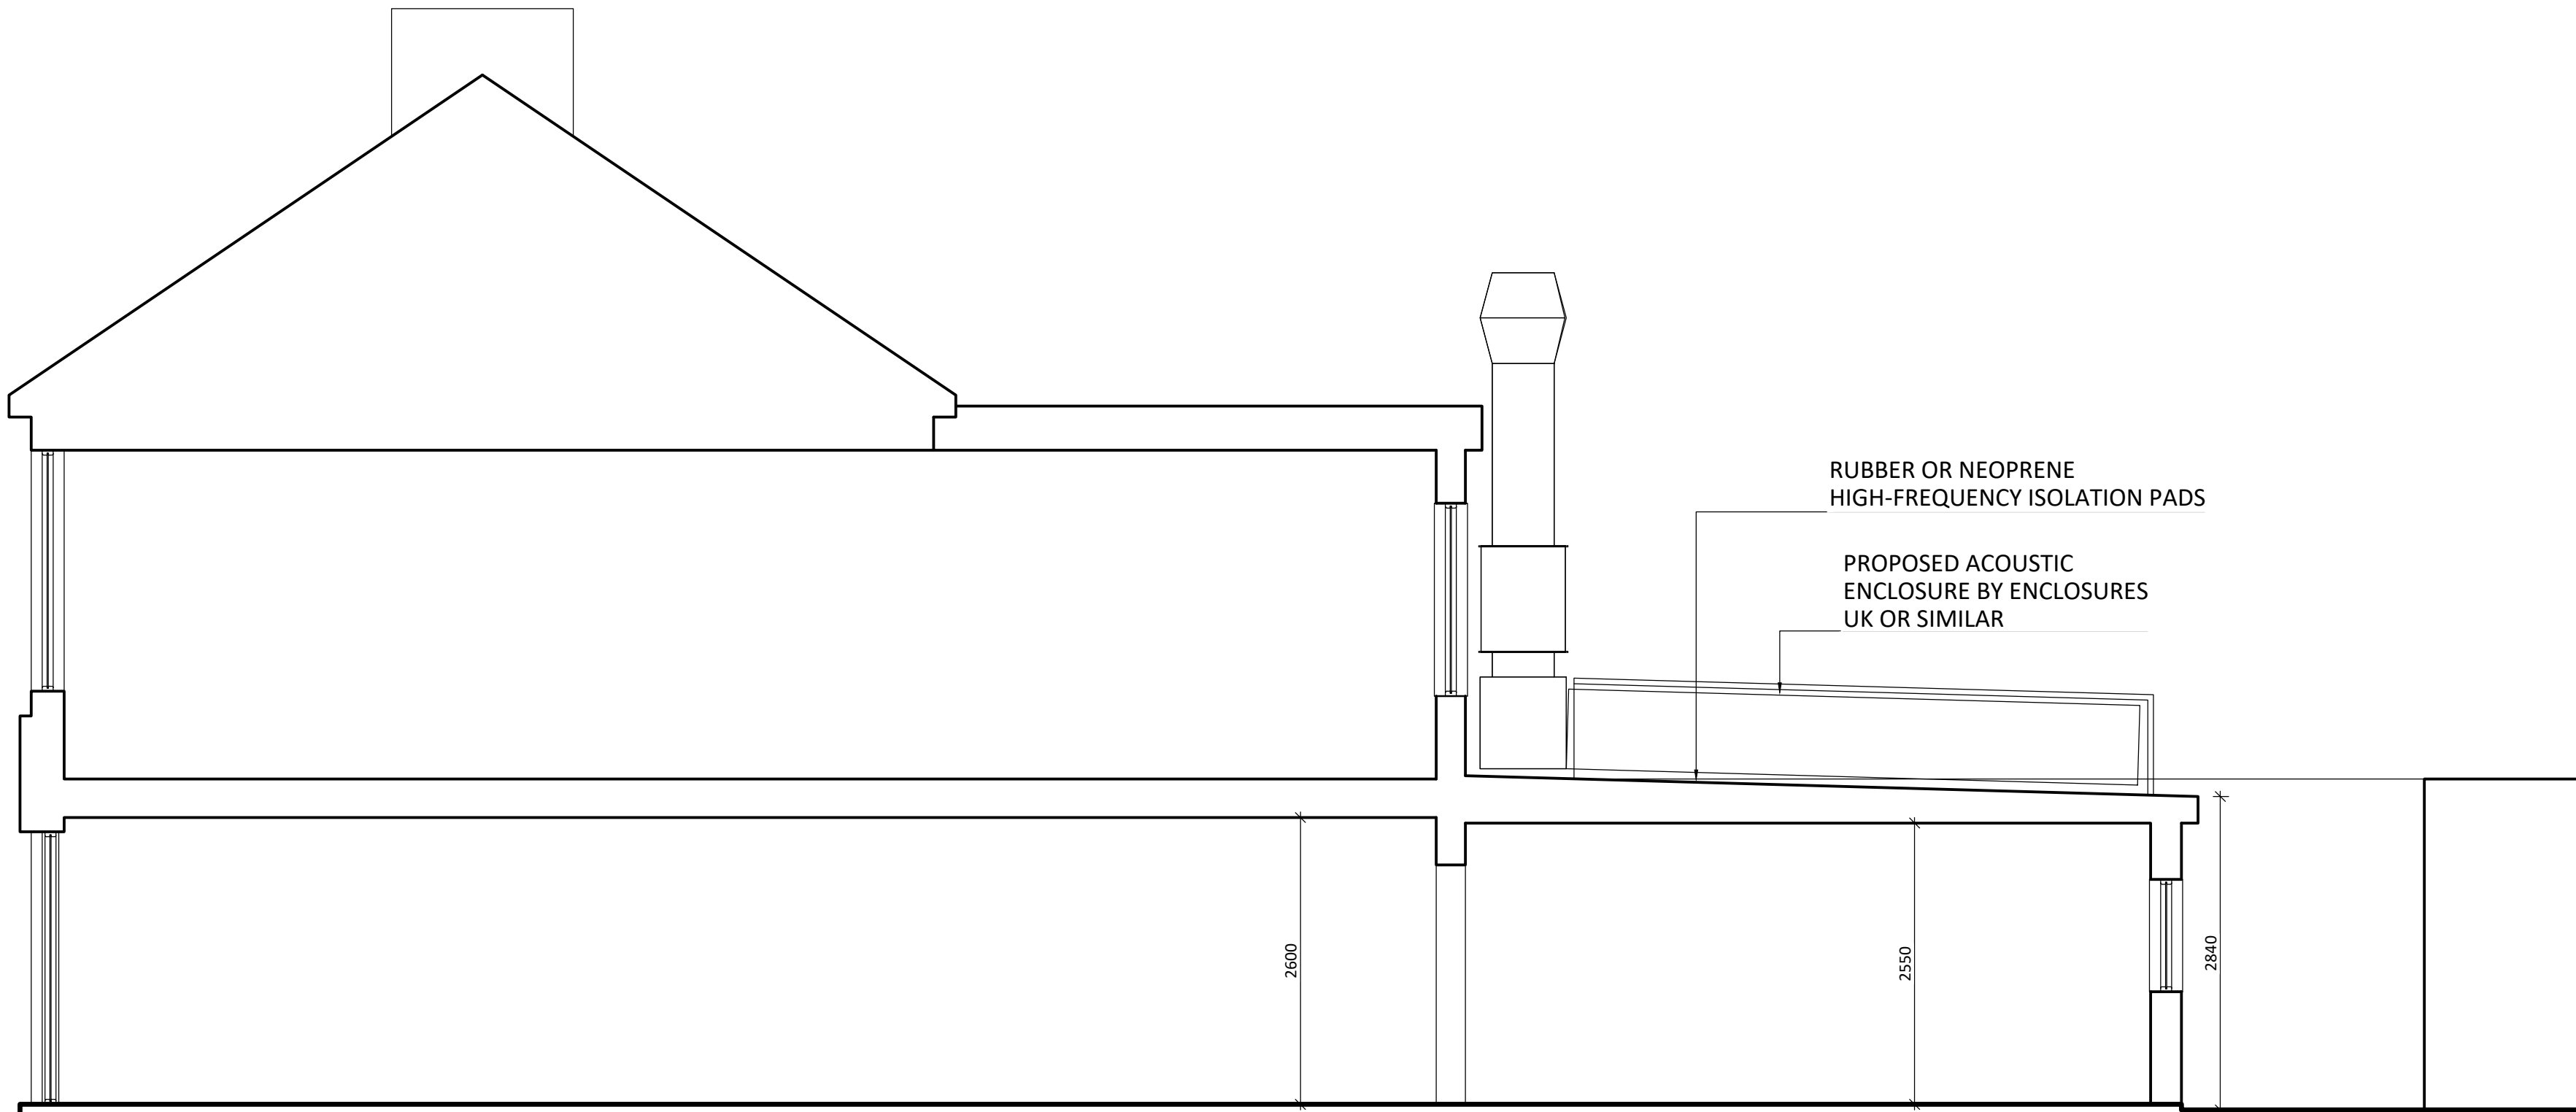

SECTION



SPARKITECT

SPARKITECT.CO.UK
0779 8911 712
mahir@sparkitect.co.uk

0 1 2m
Scale 1:50

PROJECT DESCRIPTION STATUS	9 REDMEAD ROAD, HAYES, UB3 4AU		
	PROPOSED ELEVATIONS & SECTION FOR PLANNING		
DATE: 18-07-2026	SCALE: A1@1:50	DRAWING No.	REVISION
For construction purposes dimensions shall not be scaled & figured dimensions must be verified on site before work commences. This drawing is Copyright ©	DRAWN: MAB CHECKED: MB	250618-DWG-005	A