
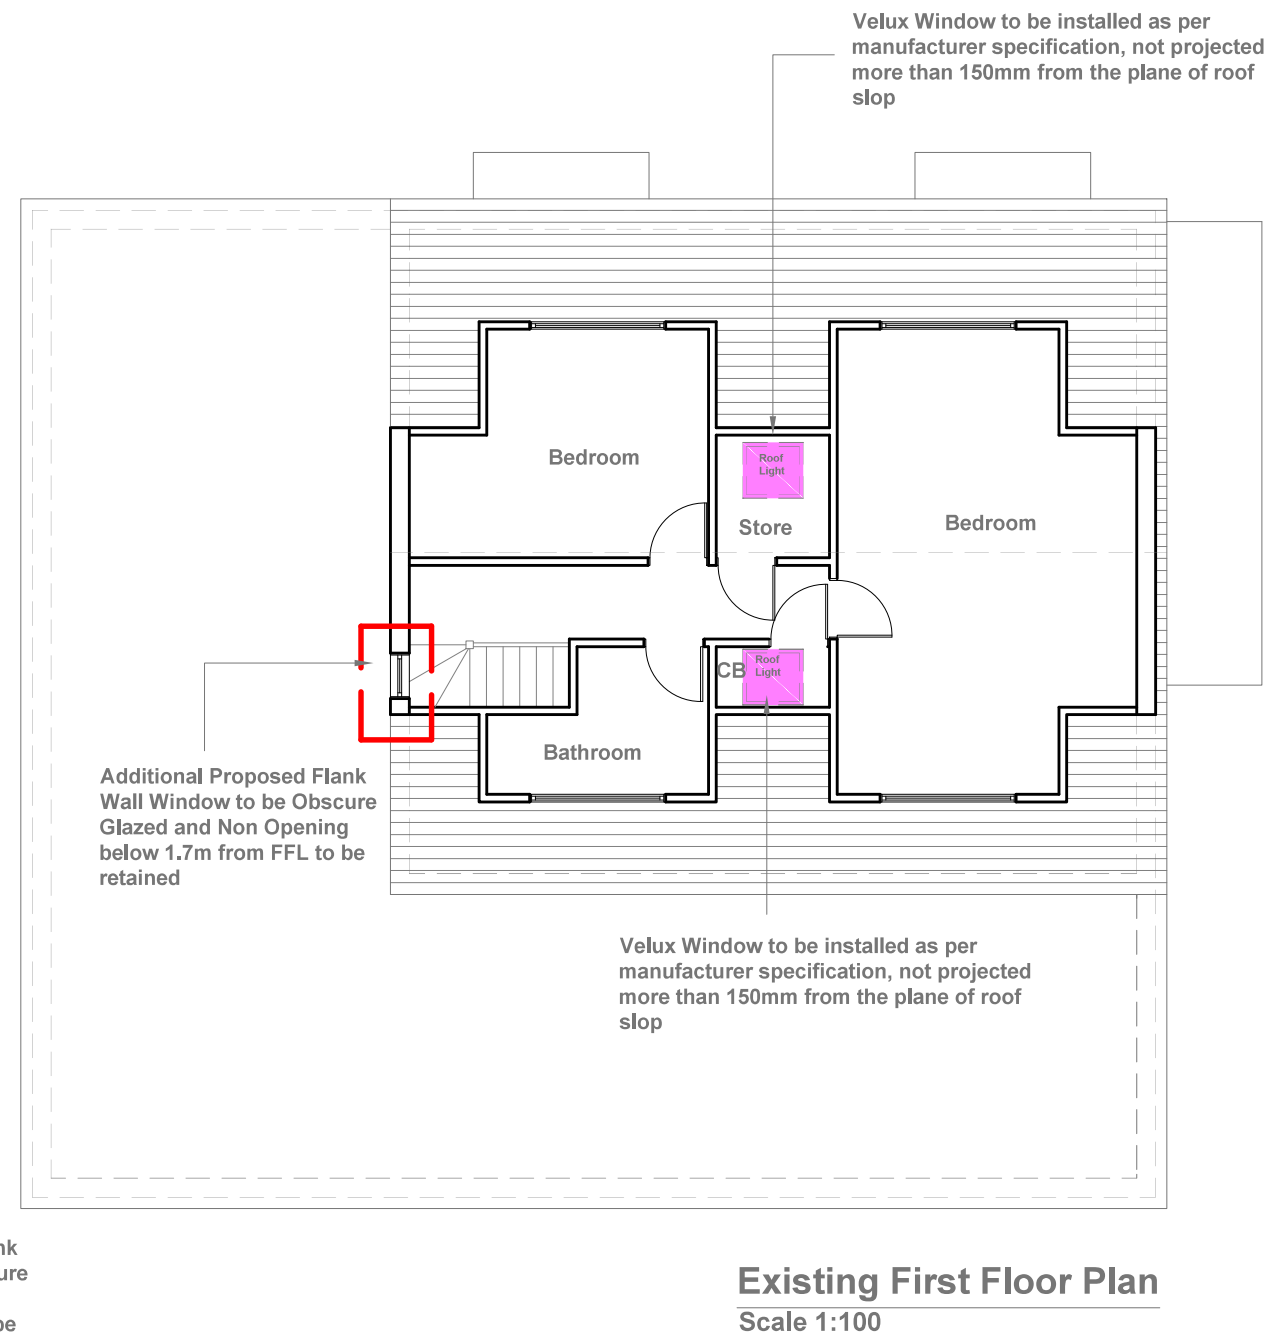


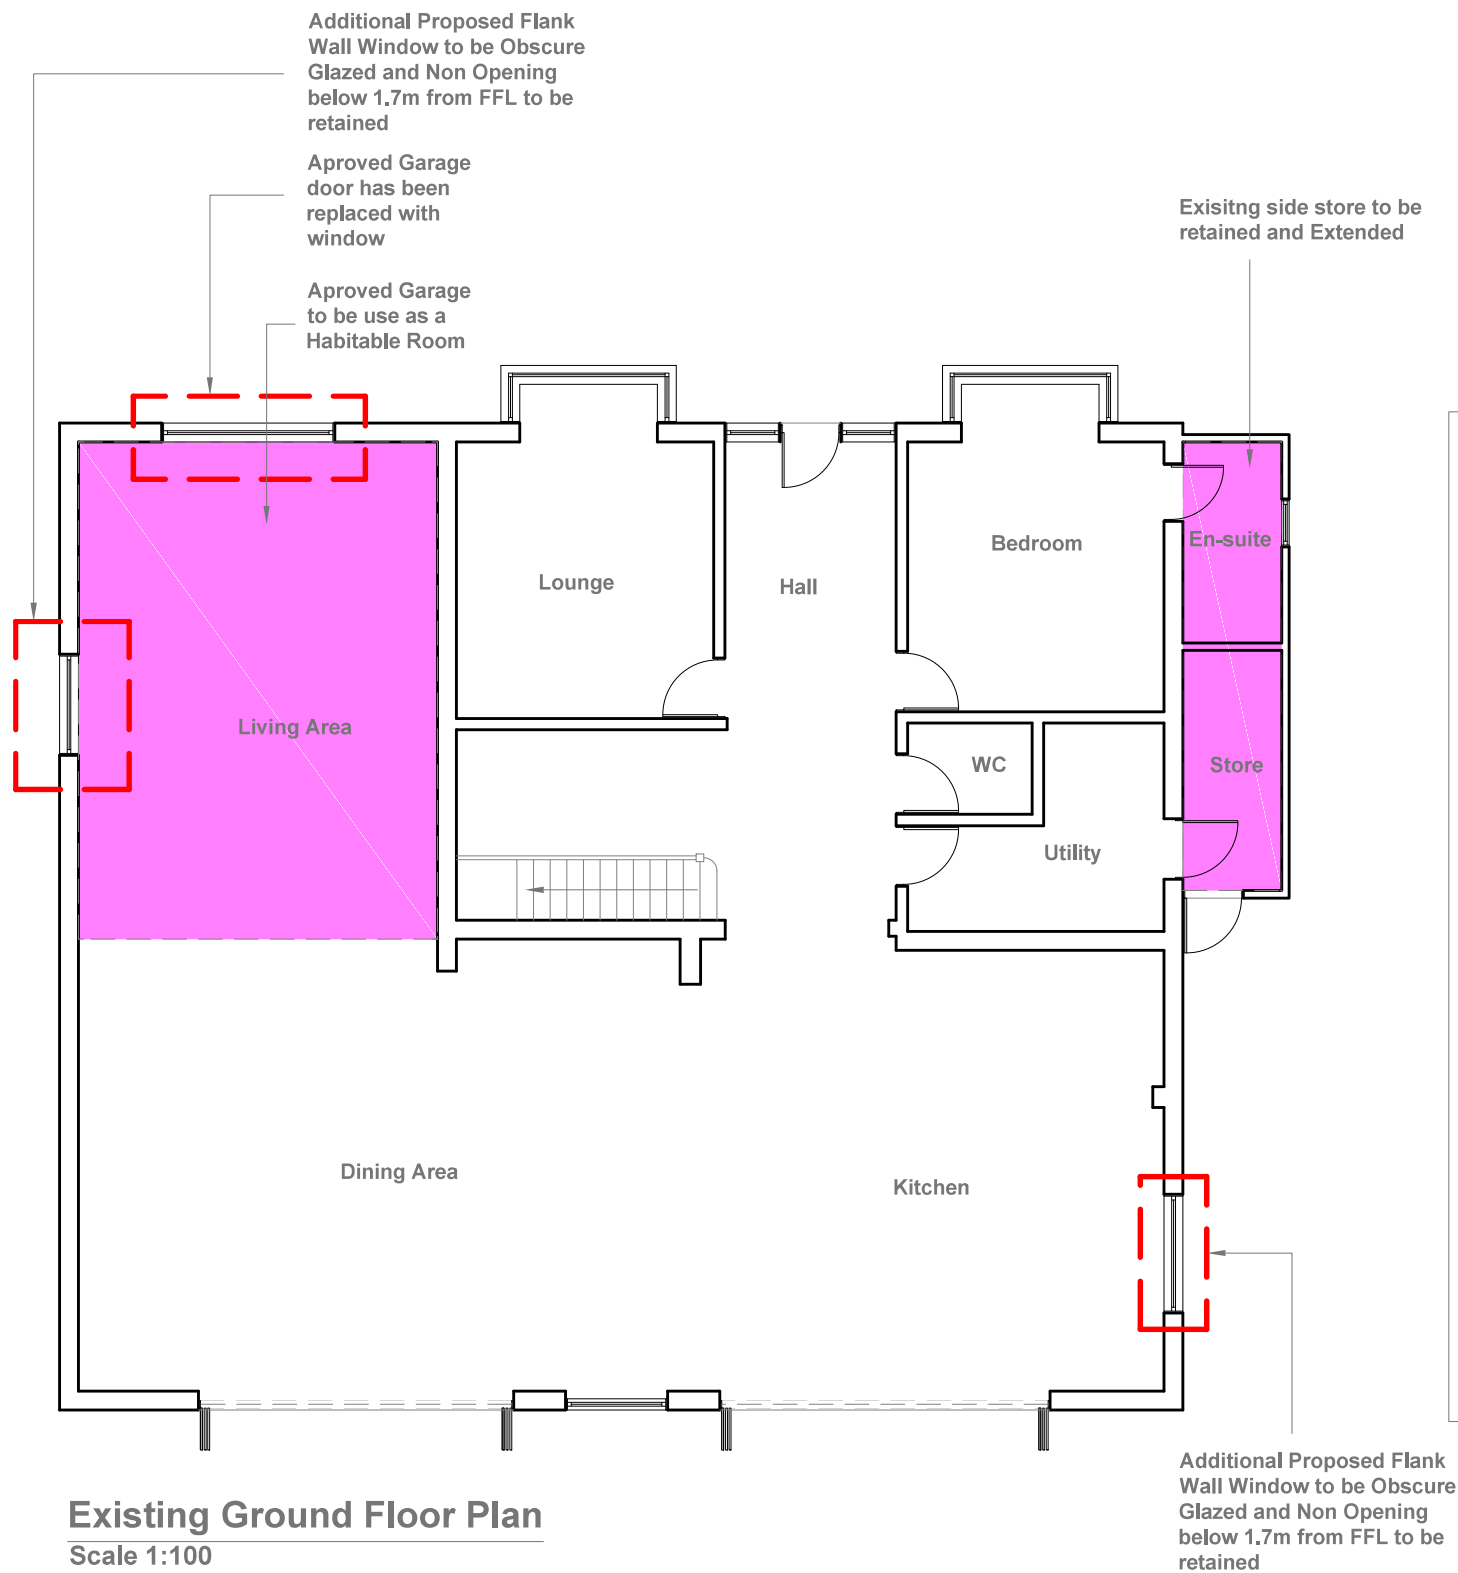

GENERAL NOTES:  
 1. ALL DIMENSIONS ARE IN MILLIMETER.  
 2. VERIFY ALL DIMENSIONS AND CONDITIONS BEFORE BUILDING OR STARTING CONSTRUCTION. NOTIFY THE DESIGNER IMMEDIATELY OF ANY DISCREPANCY OR VARIATION.  
 3. ALL WORK TO COMPLY WITH CURRENT BUILDING REGULATIONS AND CODES OF PRACTICE

Title:

**Existing Floor Plans**

Site Address  
 225 Park Road  
 Uxbridge,  
 UB8 1NS

Scale: 1:100 @A3  
 Date: 23/09/2021  
 Drawing No.: 2021/141 -01  
 Drawn By: DP


Revision Date:

e.mail -  
 faluckpatel@yahoo.com  
 (M) +44 (0) 7871 466 254

**Faluck Patel**



**Existing Front Elevation**  
Scale 1:100

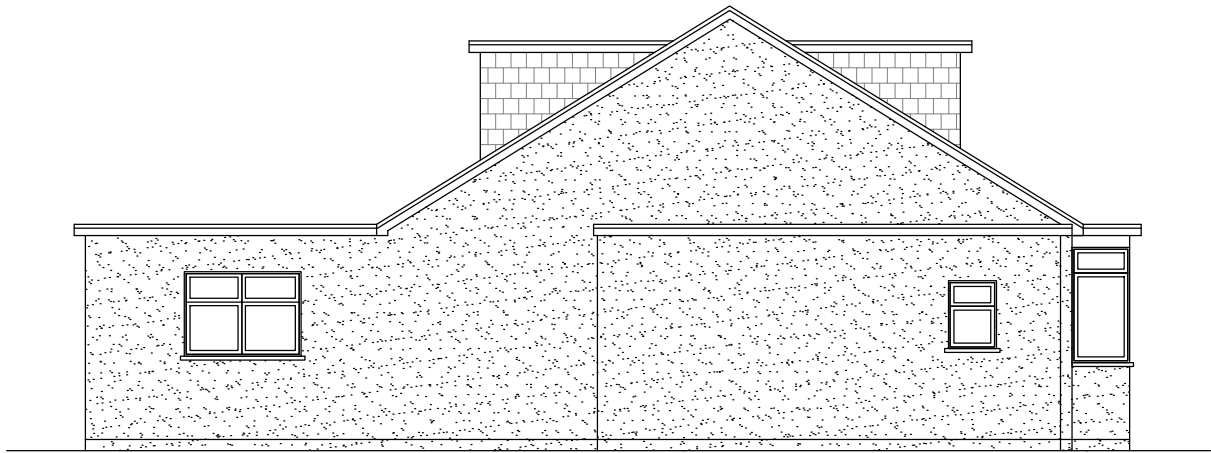

**Existing Side Elevation**  
Scale 1:100



**Existing Rear Elevation**  
Scale 1:100



**Existing Side Elevation**  
Scale 1:100






GENERAL NOTES:  
1. ALL DIMENSIONS ARE IN MILLIMETER.  
2. VERIFY ALL DIMENSIONS AND CONDITIONS BEFORE BUILDING OR STARTING CONSTRUCTION. NOTIFY THE DESIGNER IMMEDIATELY OF ANY DISCREPANCY OR VARIATION.  
3. ALL WORK TO COMPLY WITH CURRENT BUILDING REGULATIONS AND CODES OF PRACTICE

Title:

Existing Elevations

|                                        |                              |                                                               |
|----------------------------------------|------------------------------|---------------------------------------------------------------|
| Site Address                           | Scale: 1:100 @A3             | Revision Date:                                                |
| 225 Park Road,<br>Uxbridge,<br>UB8 1NS | Date: 23/09/2021             |                                                               |
|                                        | Drawing No.:<br>2021/141 -02 |                                                               |
|                                        | Drawn By:<br>DP              | e.mail -<br>faluckpatel@yahoo.com<br>(M) +44 (0) 7871 466 254 |



 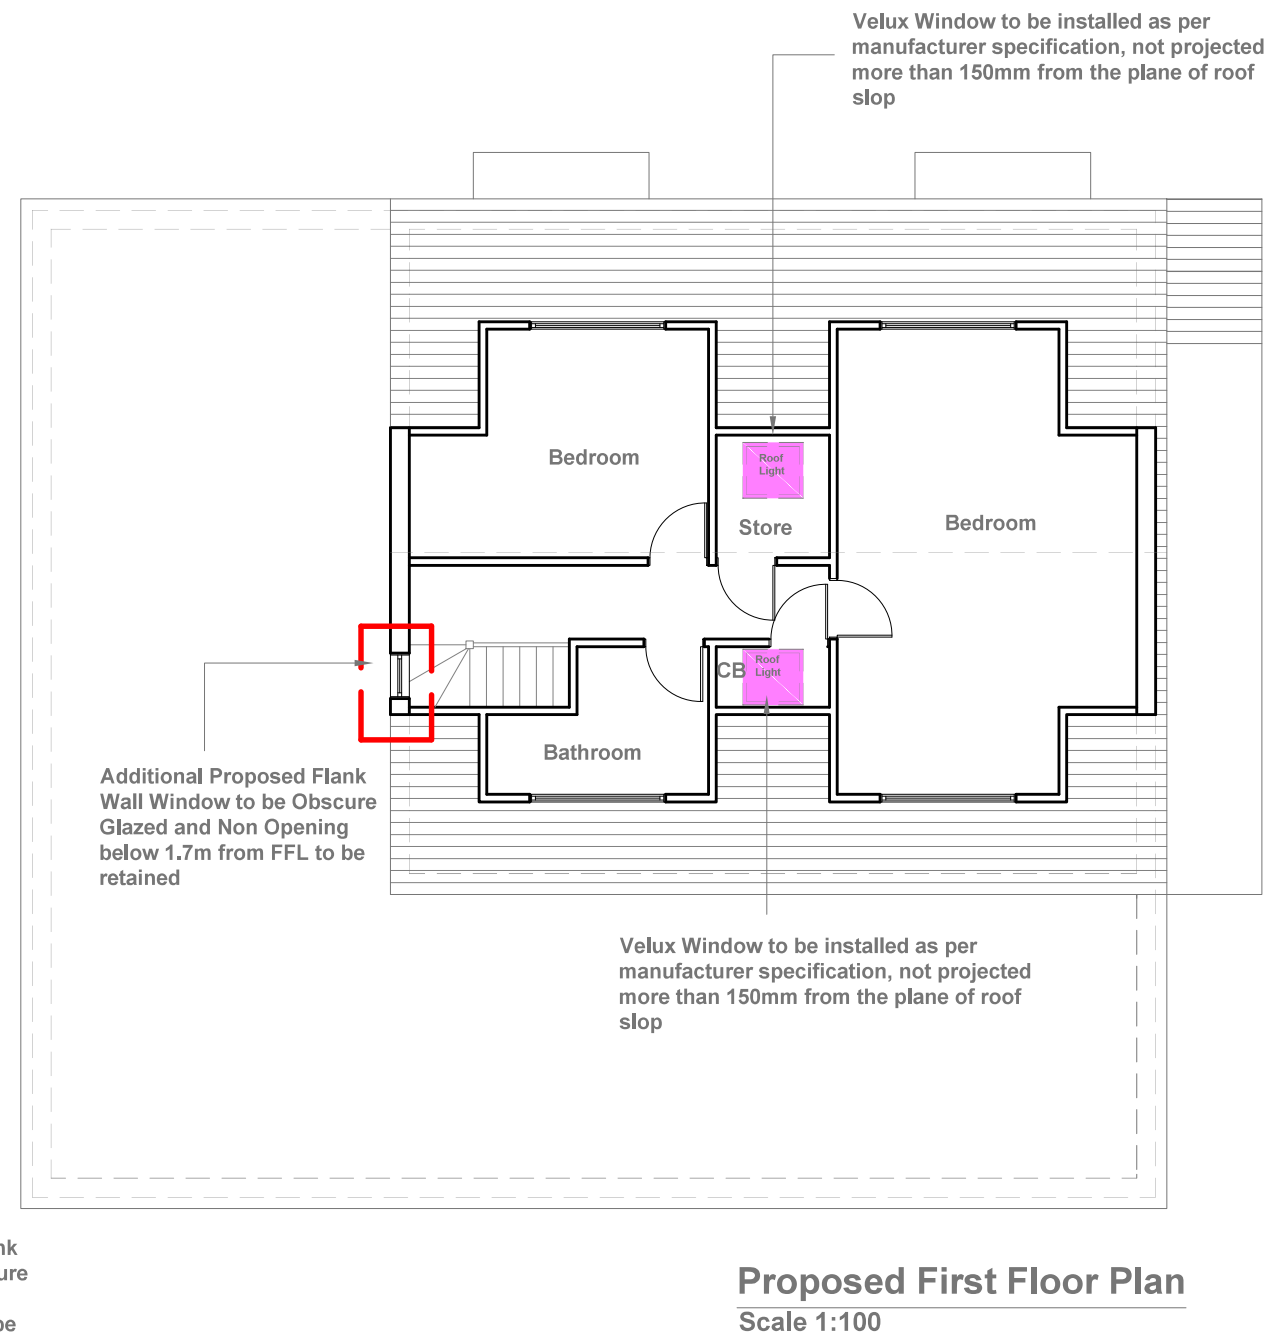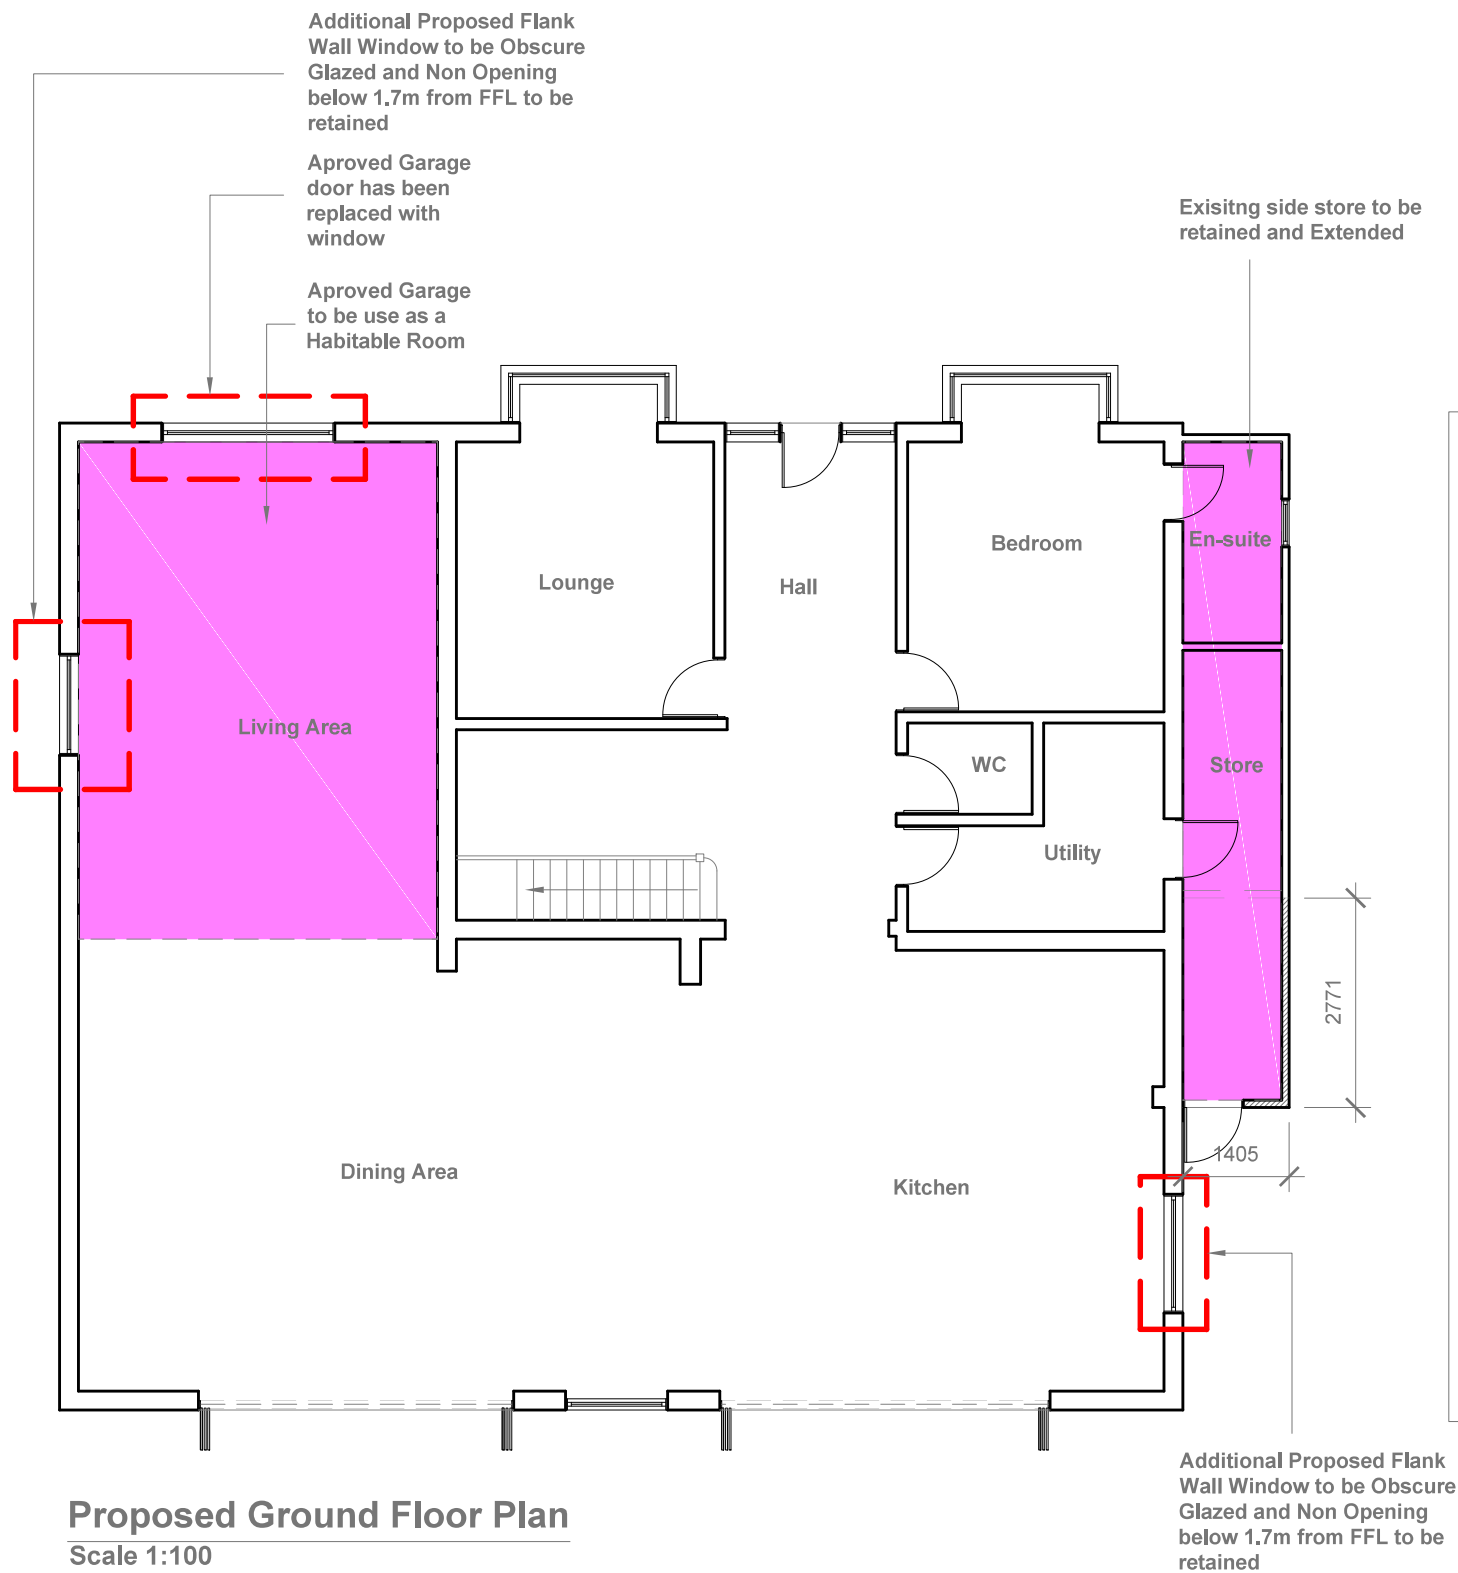

GENERAL NOTES:  
 1. ALL DIMENSIONS ARE IN MILLIMETER.  
 2. VERIFY ALL DIMENSIONS AND CONDITIONS BEFORE BUILDING OR STARTING CONSTRUCTION. NOTIFY THE DESIGNER IMMEDIATELY OF ANY DISCREPANCY OR VARIATION.  
 3. ALL WORK TO COMPLY WITH CURRENT BUILDING REGULATIONS AND CODES OF PRACTICE

Title:

## Proposed Floor Plans

Site Address

225 Park Road  
Uxbridge,  
UB8 1NS

Scale: 1:100 @A3

Date: 23/09/2021

Drawing No.:  
2021/141 -03

Drawn By:  
DP

Revision Date:


e.mail -  
faluckpatel@yahoo.com  
(M) +44 (0) 7871 466 254

**Faluck  
Patel**


Proposed External Finish  
Materials to Match Existing  
External Finish Materials




**Proposed Front Elevation**  
Scale 1:100

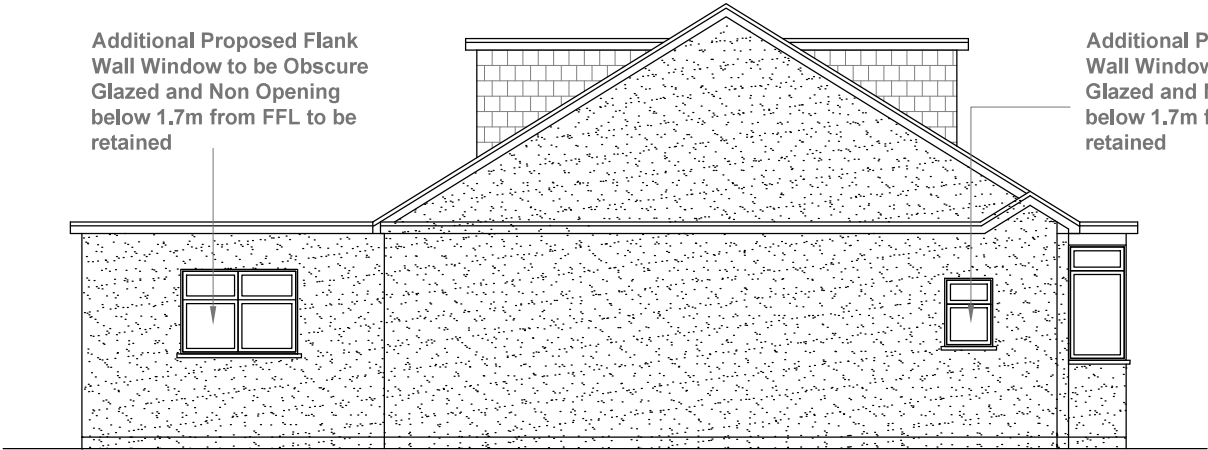

**Proposed Side Elevation**  
Scale 1:100

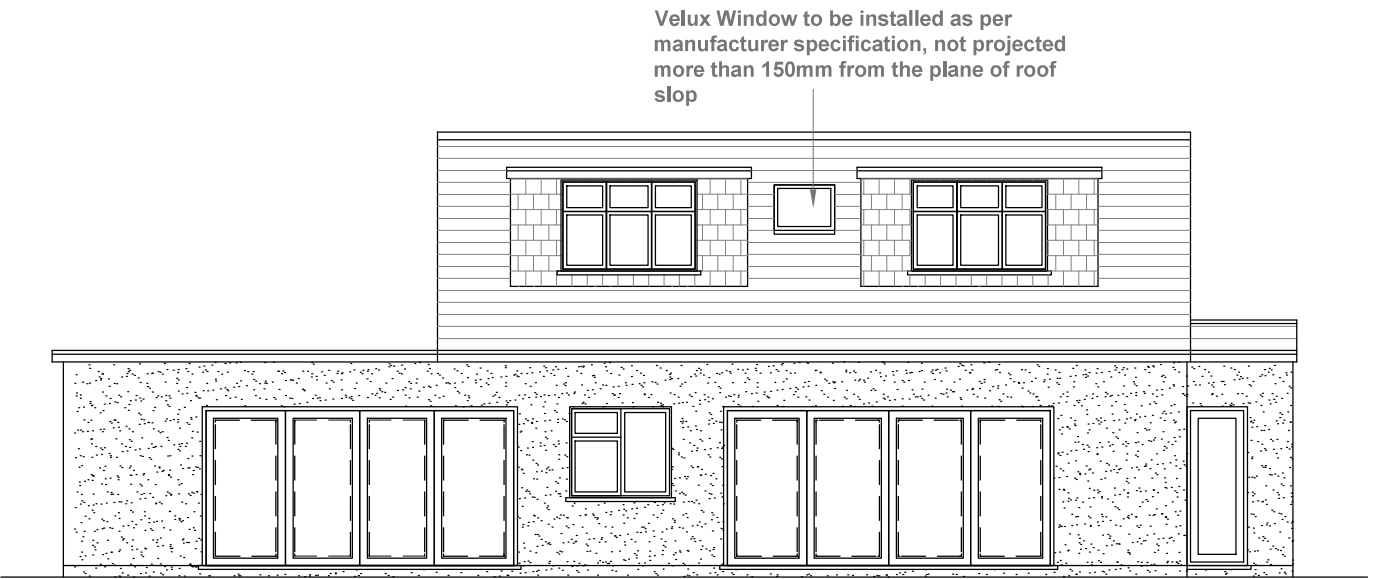

**Proposed Rear Elevation**  
Scale 1:100

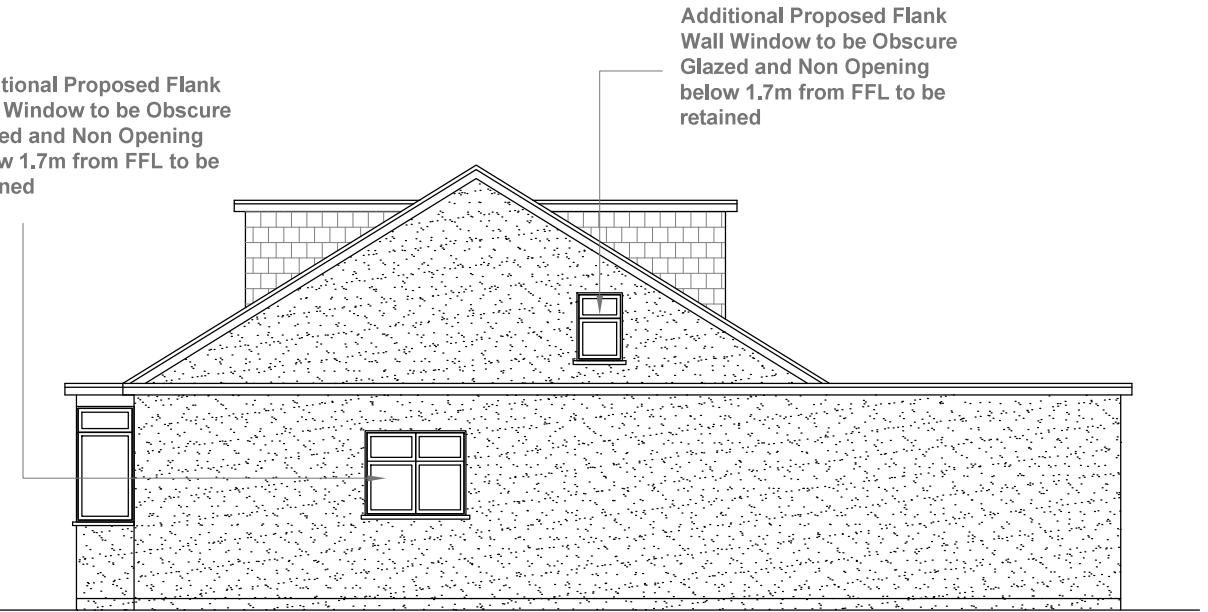

**Proposed Side Elevation**  
Scale 1:100



GENERAL NOTES:  
1. ALL DIMENSIONS ARE IN MILLIMETER.  
2. VERIFY ALL DIMENSIONS AND CONDITIONS BEFORE BUILDING OR STARTING CONSTRUCTION. NOTIFY THE DESIGNER IMMEDIATELY OF ANY DISCREPANCY OR VARIATION.  
3. ALL WORK TO COMPLY WITH CURRENT BUILDING REGULATIONS AND CODES OF PRACTICE

Title:

# Proposed Elevations

|                                      |                              |                                                               |
|--------------------------------------|------------------------------|---------------------------------------------------------------|
| Site Address                         | Scale: 1:100 @A3             | Revision Date:                                                |
| 225 Park RD,<br>Uxbridge,<br>UB8 1NS | Date: 23/09/2021             |                                                               |
|                                      | Drawing No.:<br>2021/141 -04 |                                                               |
|                                      | Drawn By:<br>DP              | e.mail -<br>faluckpatel@yahoo.com<br>(M) +44 (0) 7871 466 254 |

