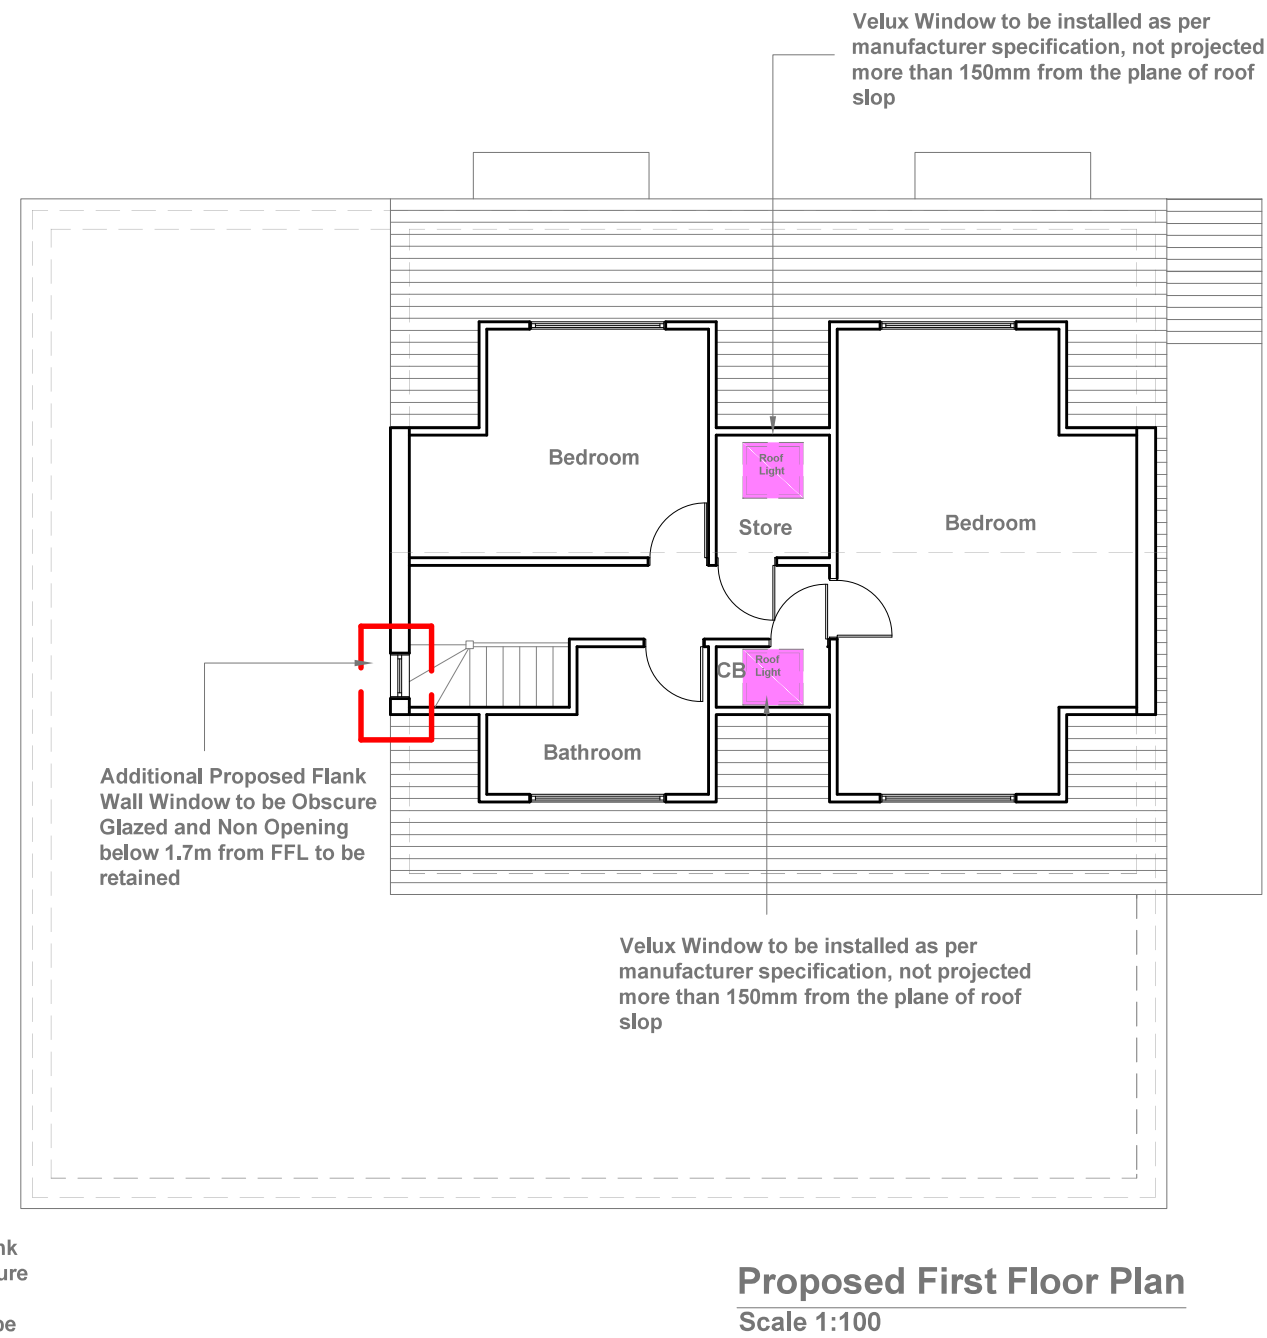
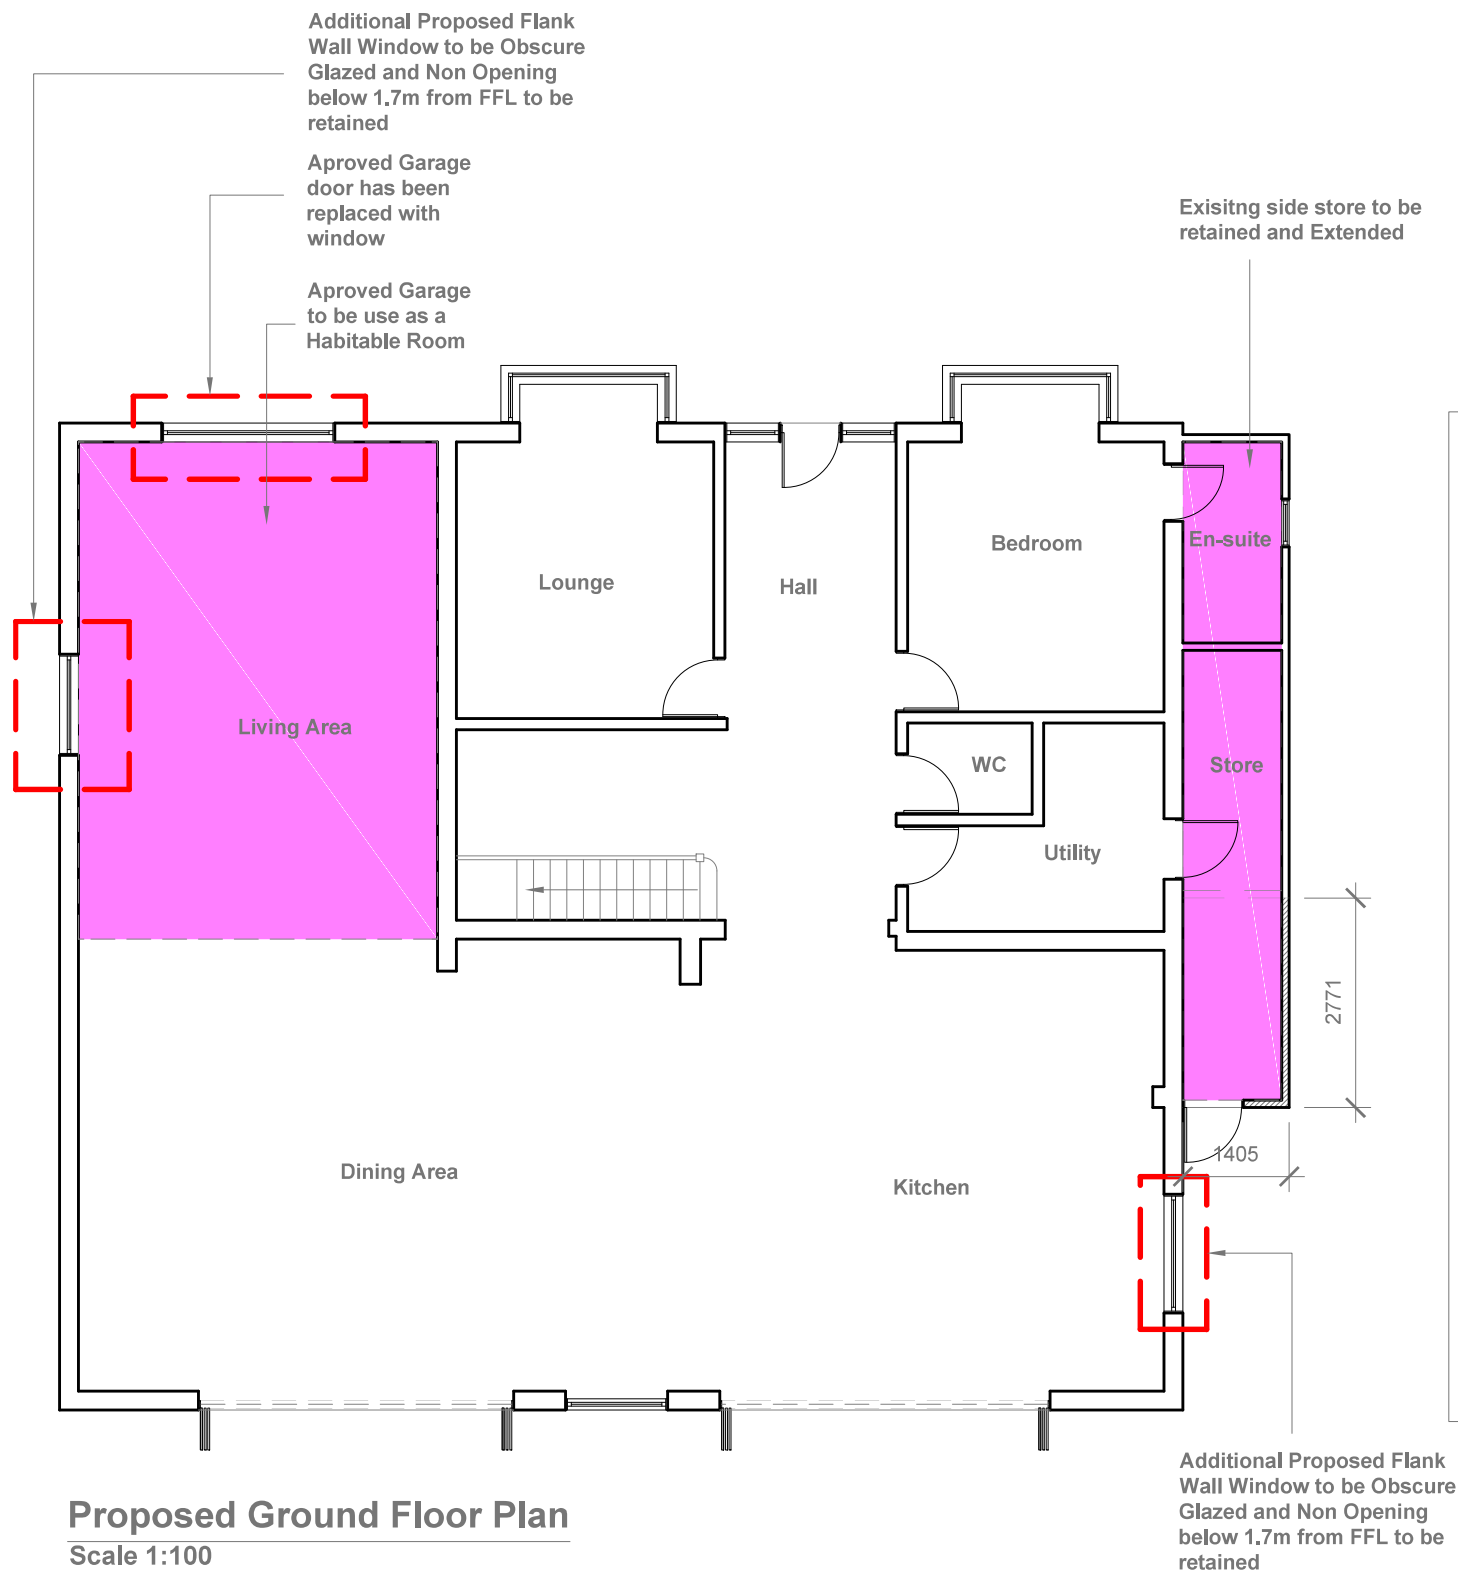


GENERAL NOTES:
 1. ALL DIMENSIONS ARE IN MILLIMETER.
 2. VERIFY ALL DIMENSIONS AND CONDITIONS BEFORE BUILDING OR STARTING CONSTRUCTION. NOTIFY THE DESIGNER IMMEDIATELY OF ANY DISCREPANCY OR VARIATION.
 3. ALL WORK TO COMPLY WITH CURRENT BUILDING REGULATIONS AND CODES OF PRACTICE

Title:

Proposed Floor Plans

Site Address
 225 Park Road
 Uxbridge,
 UB8 1NS

Scale: 1:100 @A3
 Date: 23/09/2021
 Drawing No.:
 2021/141 -03
 Drawn By:
 DP

Revision Date:

e.mail -
 faluckpatel@yahoo.com
 (M) +44 (0) 7871 466 254

Faluck Patel