



BARNHILL

FRANCIS ROAD

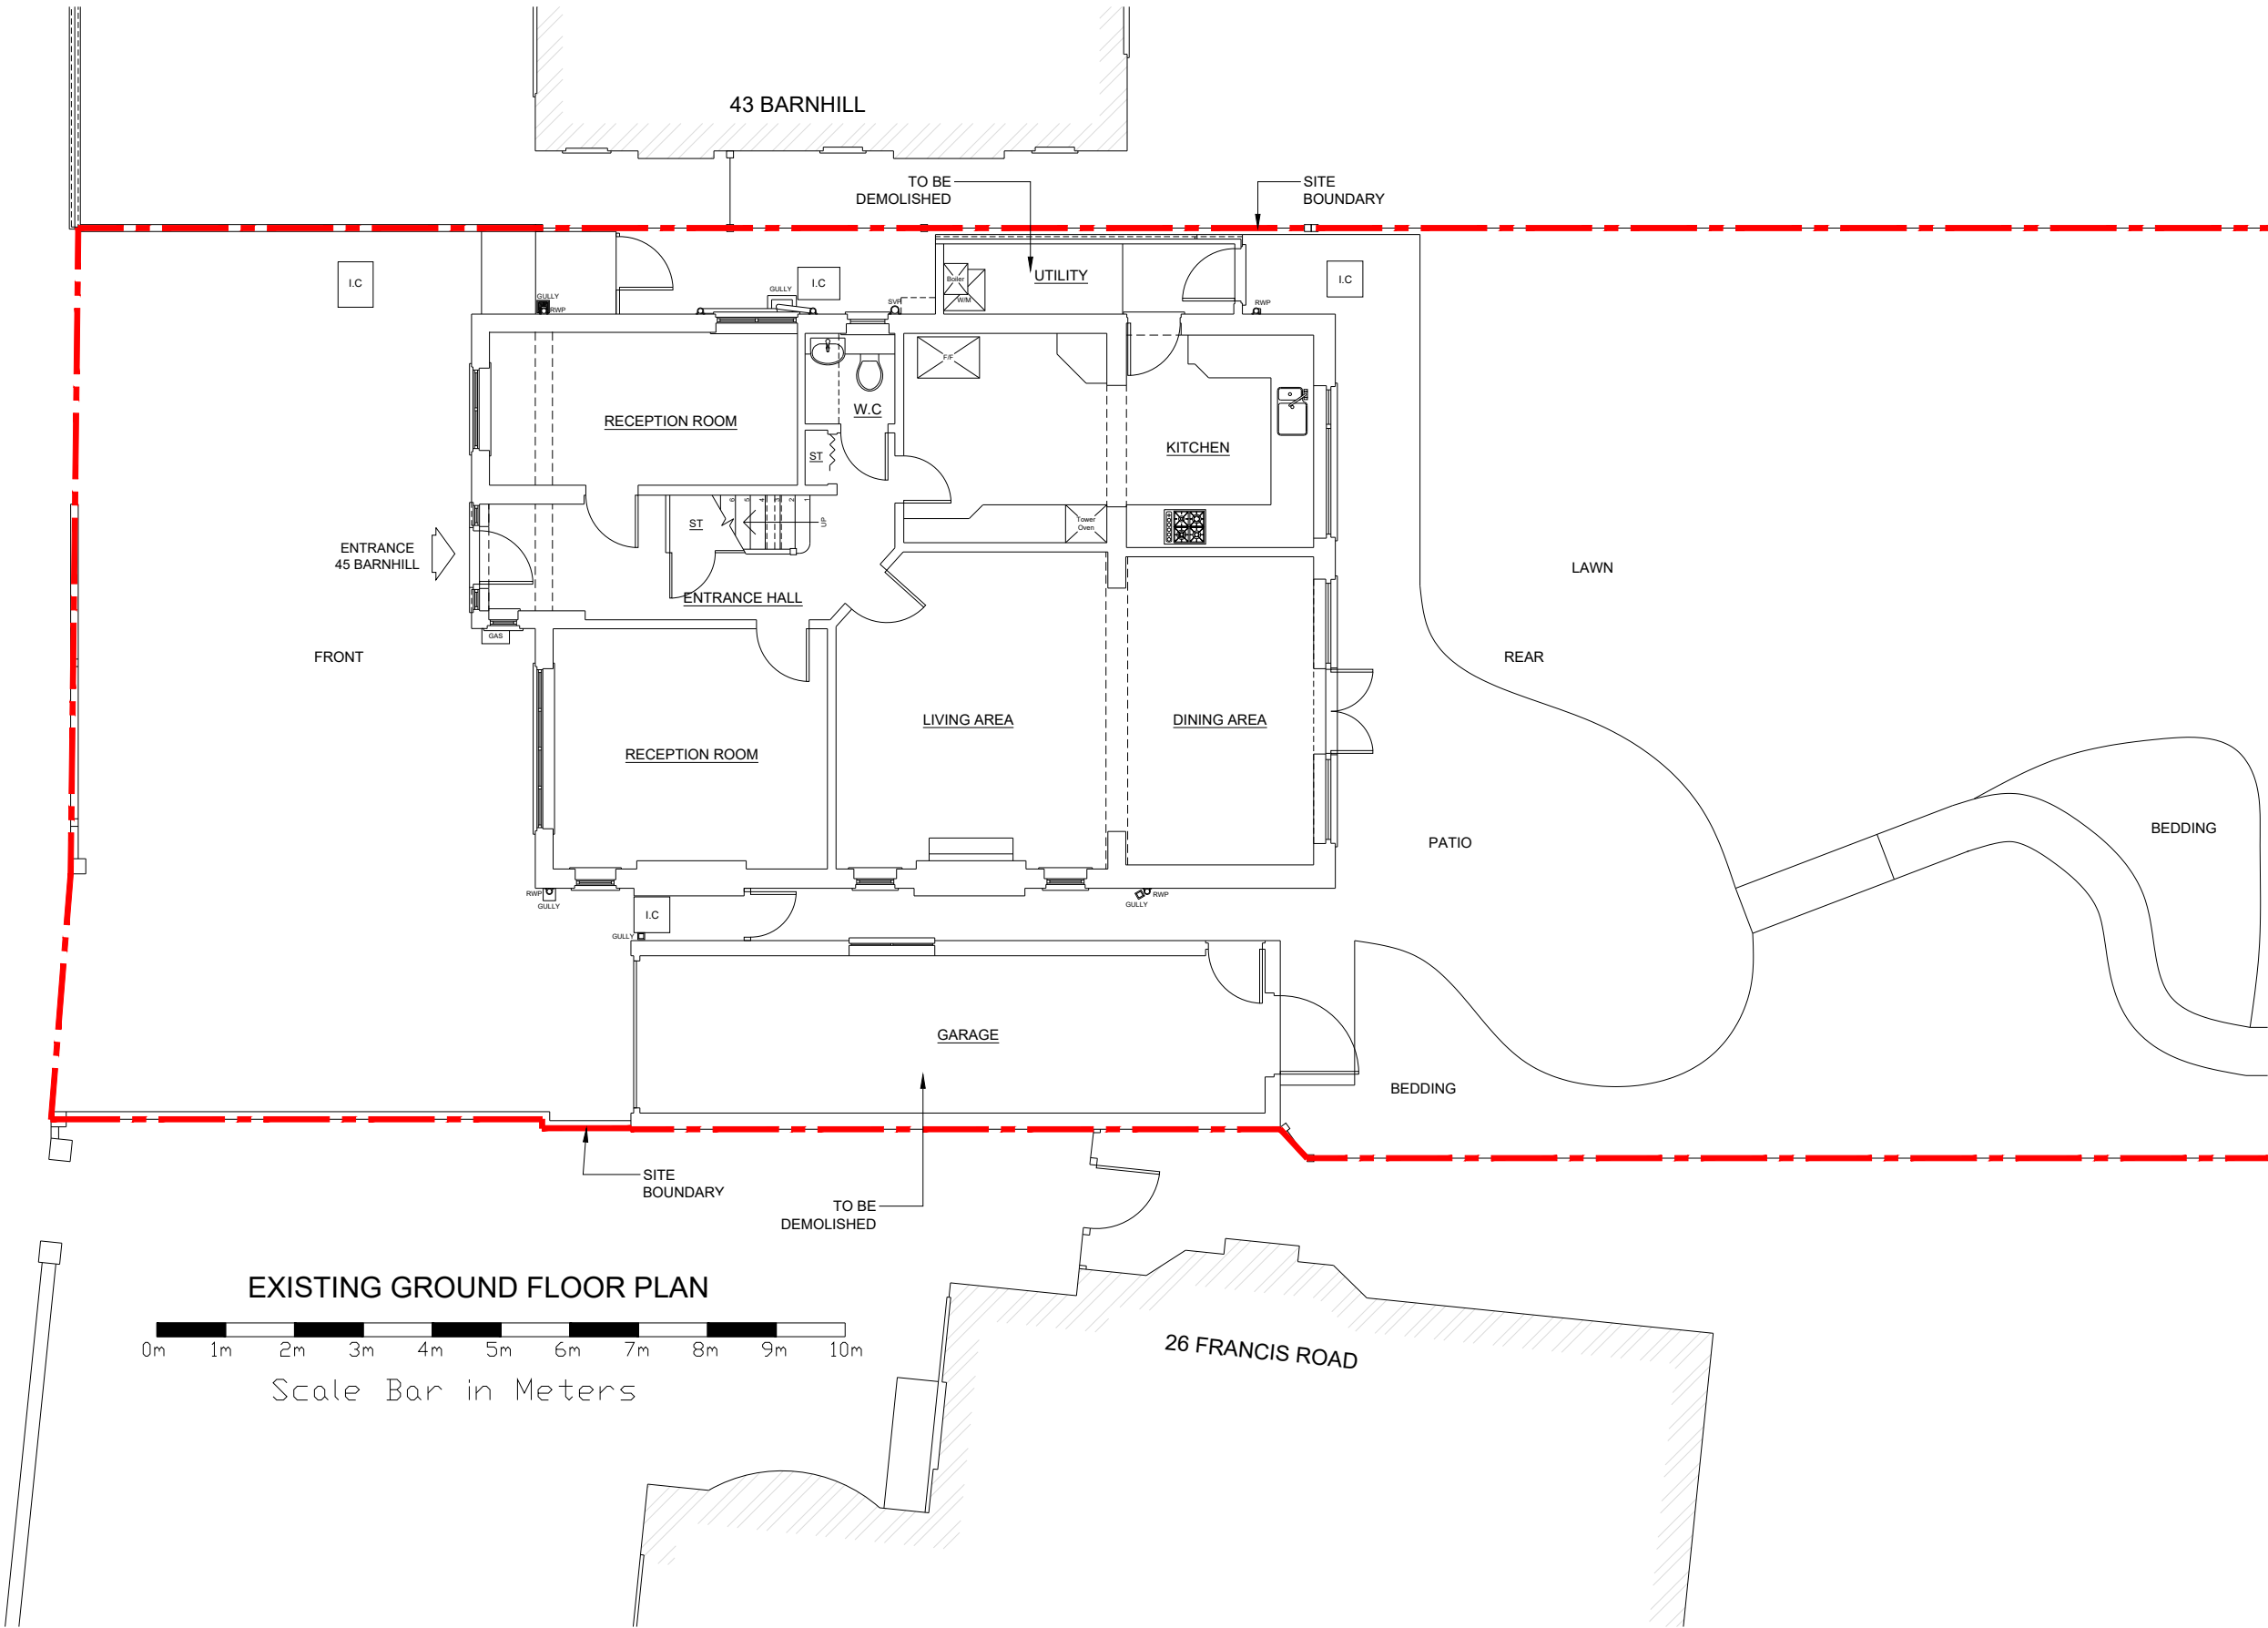

Notes

1. All dimensions are in millimetres unless stated otherwise.
2. This drawing shall be read in conjunction with all other relevant documents.
3. All measurements to be verified on site prior to commencement of any works.
4. This drawing has been prepared from the survey drawings by 'JENLEA Design Developments Ltd.'

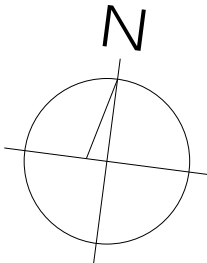

Rev	Date	By	Description	Checked	Approved
Client					
Mr.Shilen Manek 45, Barnhill Pinner HA5 2SY					
Mr. Kishore Karia Kamee Save Ltd. K V Karia. BSc, MICE, MIStructE 34 Arden Mhor Pinner HA5 4HR Tel 07801 946832					
Project Title Proposed extension & alterations at 45 Barnhill Pinner, HA5 2SY					
Drawing Status PLANNING					
Drawing Title EXISTING GROUND FLOOR PLAN					
Drawn H.M.		Date AUG '19		Checked By KVK 07/19	
Approved By		Date		Approved By	
Scale 1:100 @ A3				Sheet No 1	
Drawing No KSM 01			Revision		Sheet Size A3