



Notes


1. Refer to drawing KSM 01 & KSM 04..

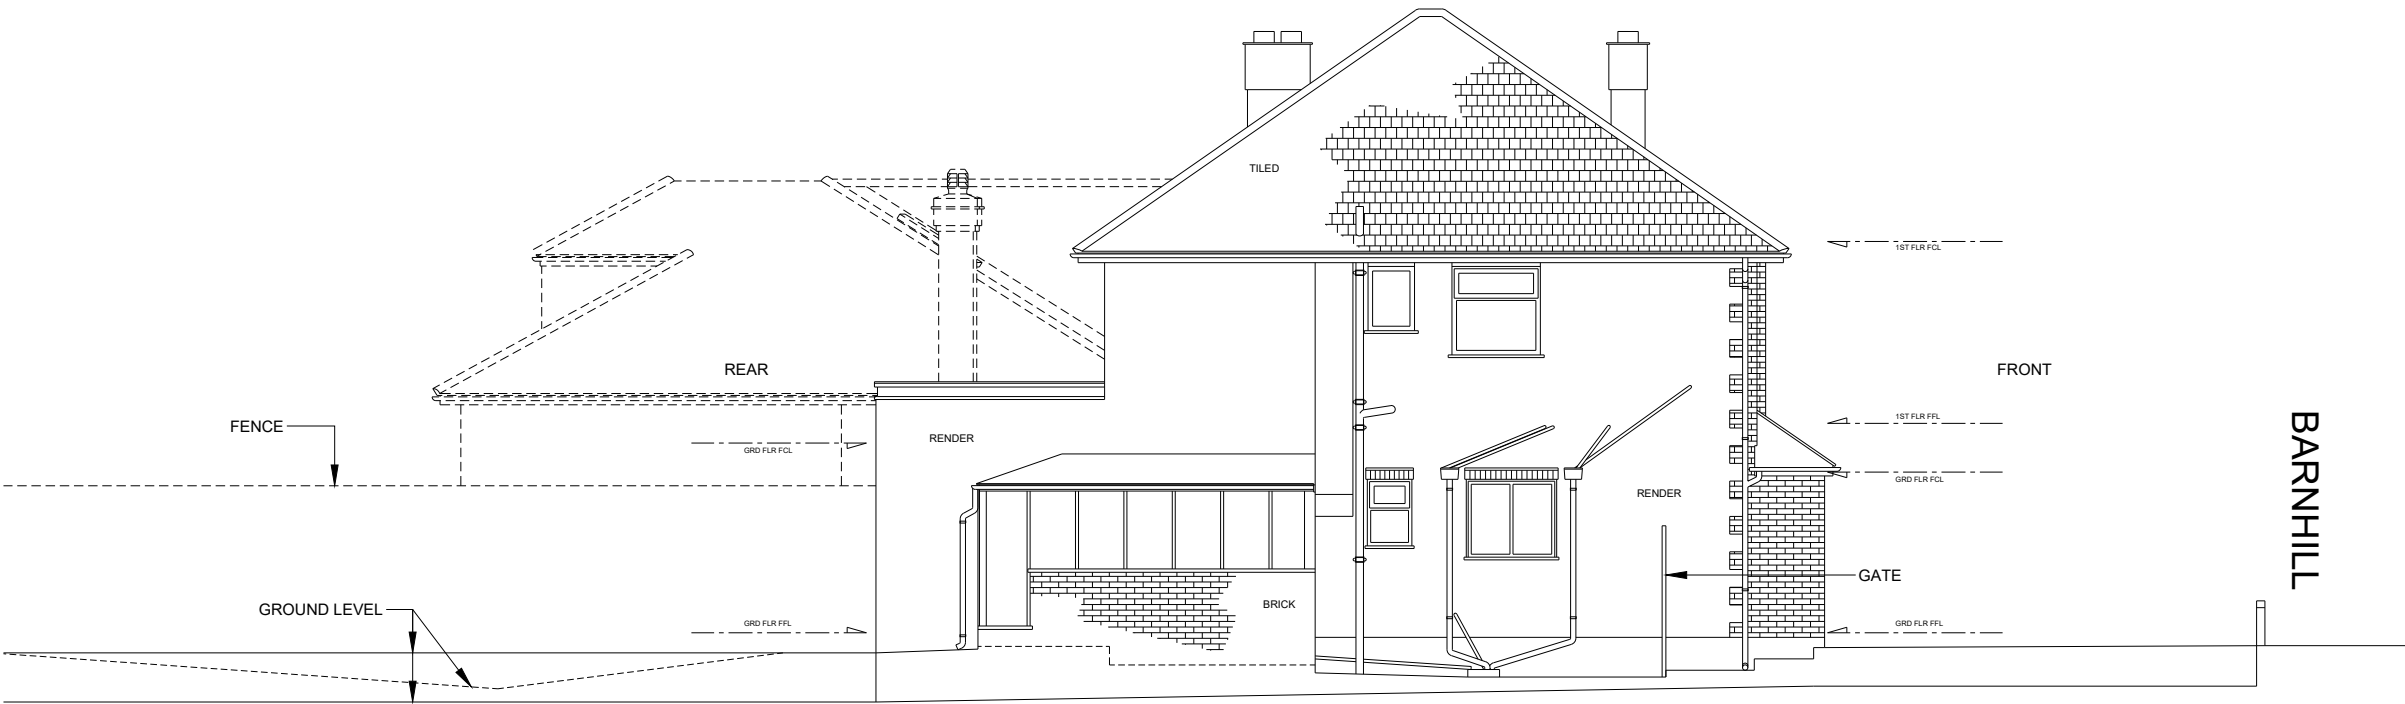

EXISTING SIDE (NORTH) ELEVATION

 

Scale Bar in Meters

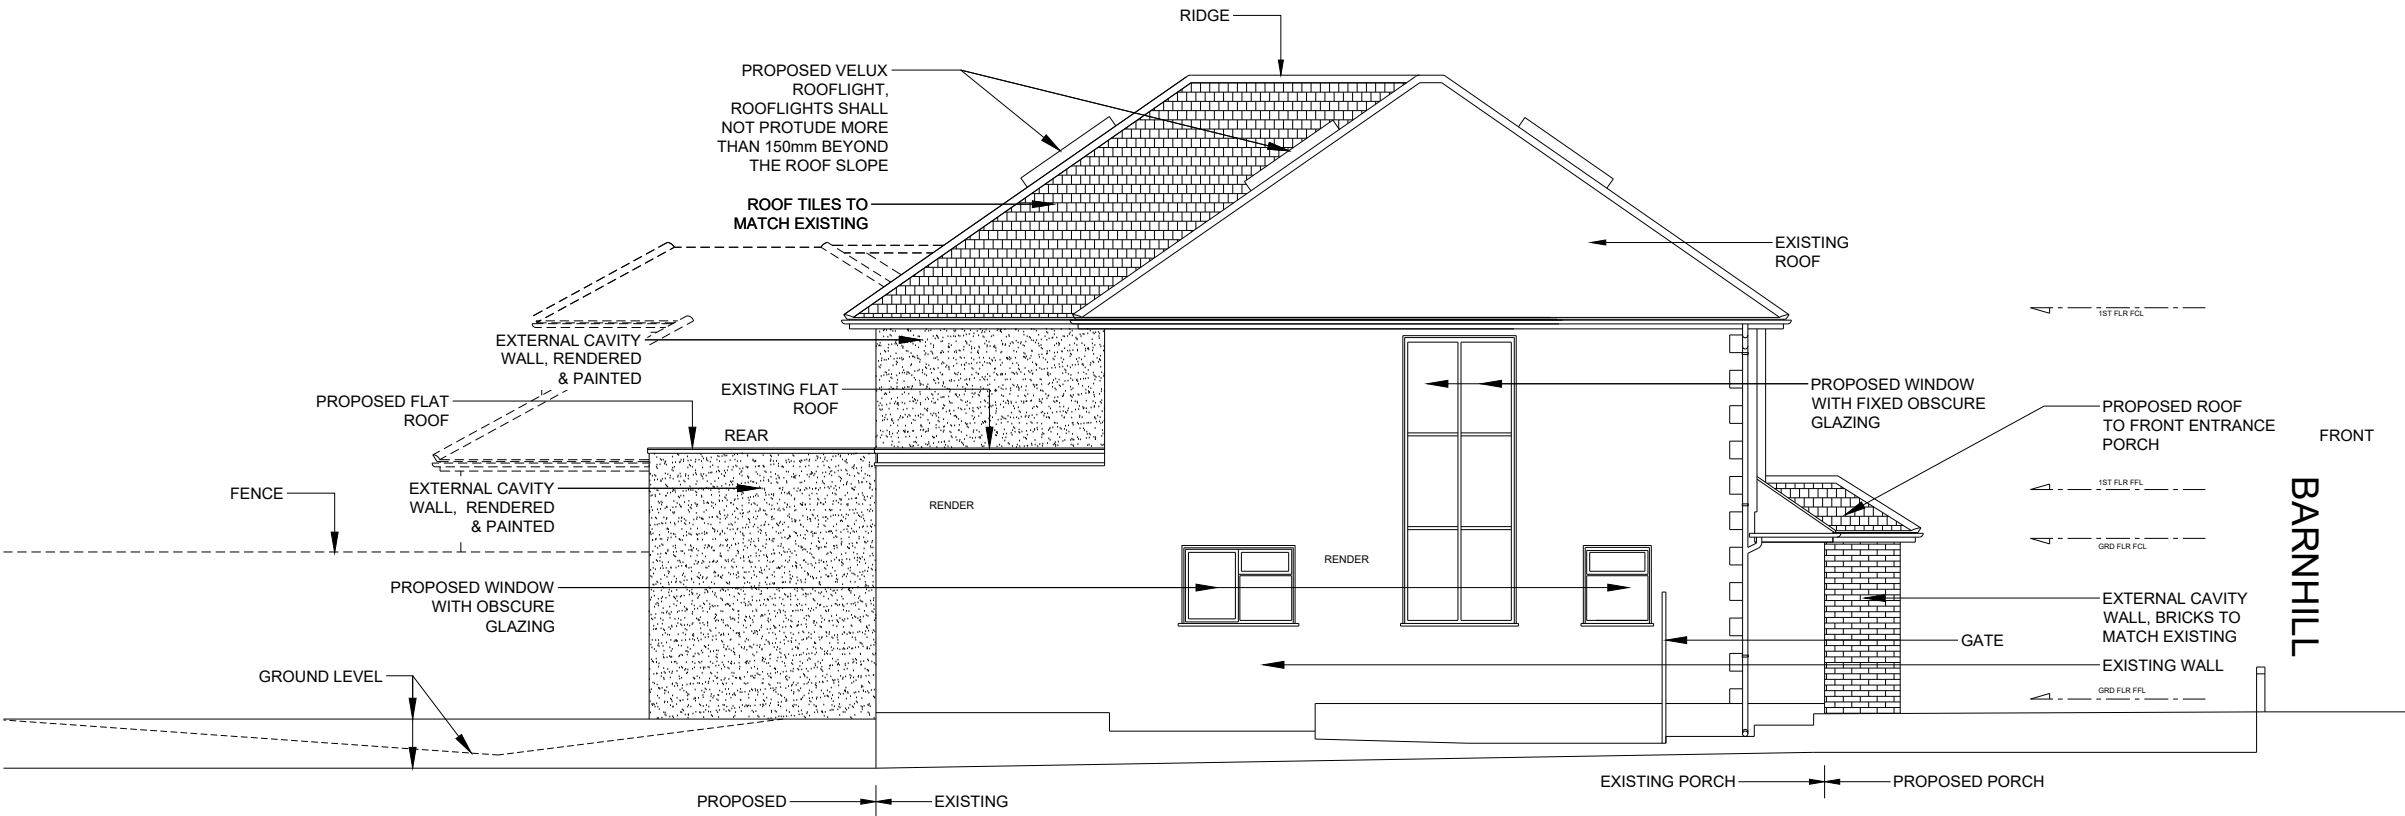

PROPOSED SIDE (NORTH) ELEVATION

Rev	Date	By	Description	Checked	Approved
Client					
Mr.Shilen Manek 45, Barnhill Pinner HA5 2SY					
Mr. Kishore Karia Kamee Save Ltd. K V Karia. BSc, MICE, MistructE 34 Arden Mhor Pinner HA5 4HR Tel 07801 946832					
Project Title Proposed extension & alterations at 45 Barnhill Pinner, HA5 2SY					
Drawing Status		PLANNING			
Drawing Title NORTH ELEVATIONS					
Drawn H.M.	Date AUG '19	Checked By KVK		07/19	
Approved By		Date	Approved By		
Scale 1:100 @ A3				Sheet No 1	
Drawing No KSM 11		Revision		Sheet Size A3	