



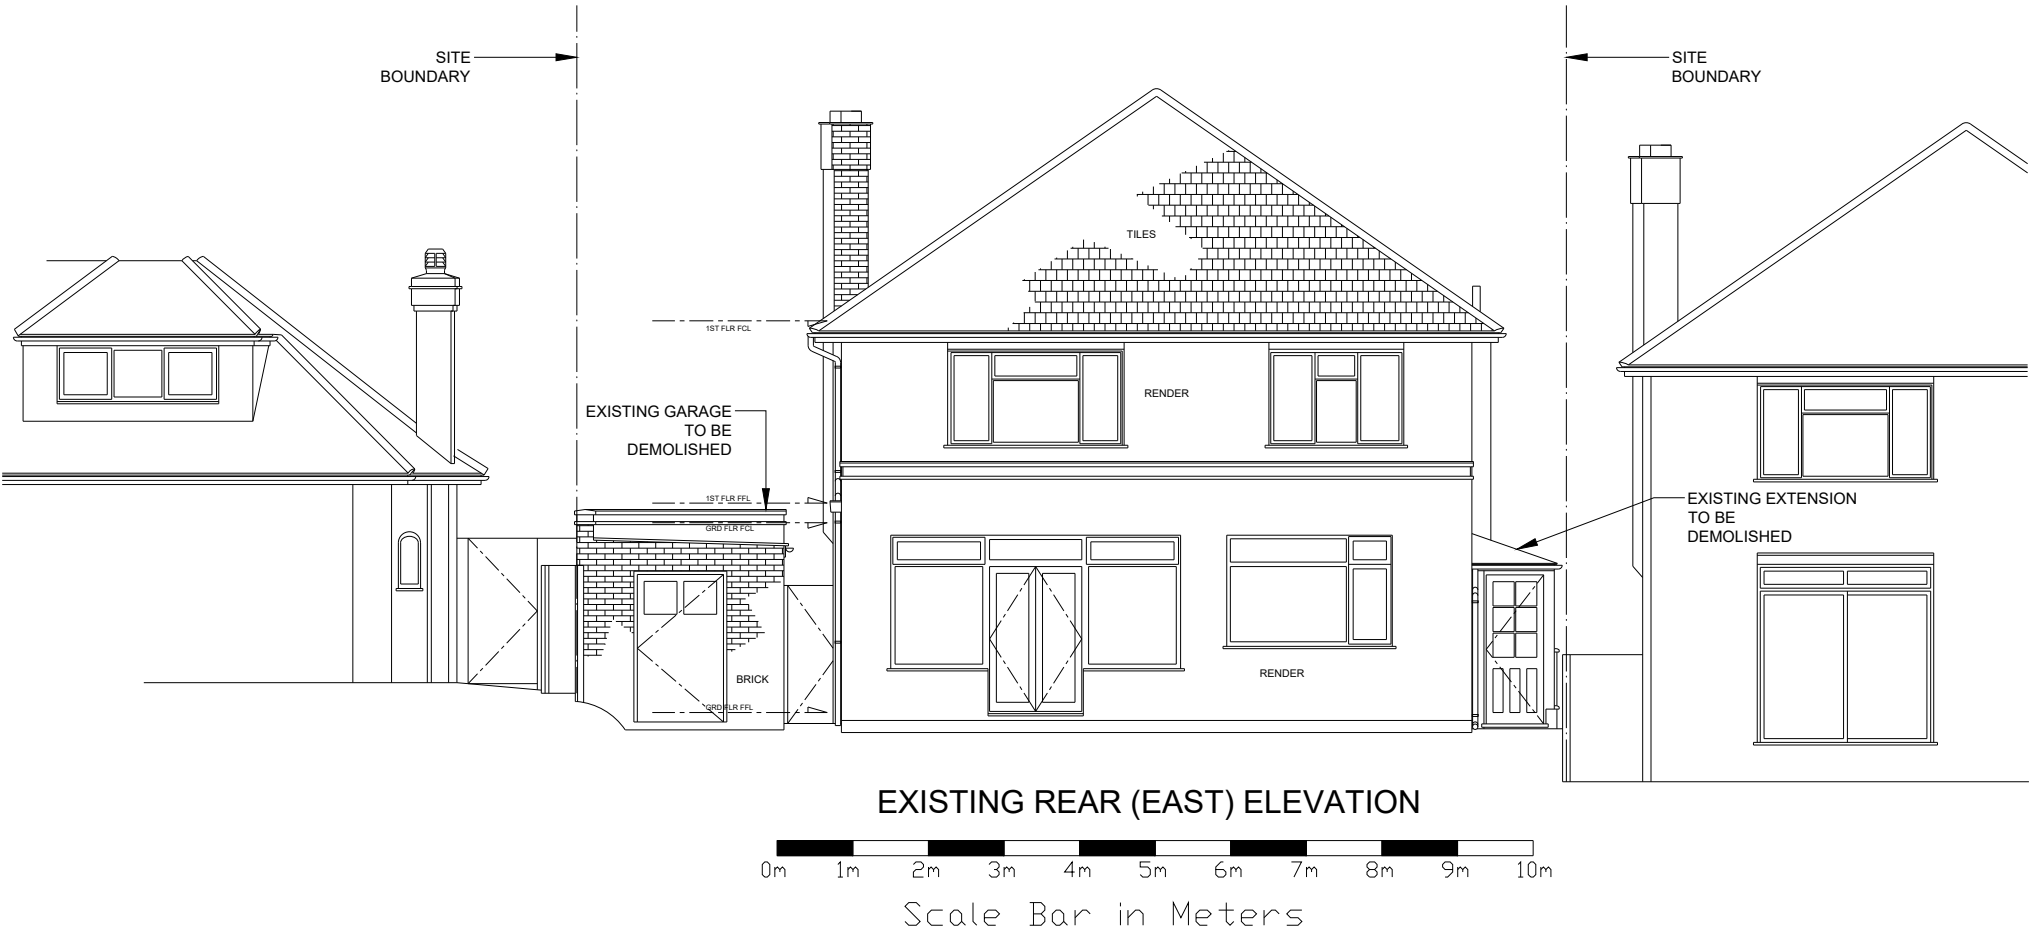

Notes

1. Refer to drawing KSM 01 & KSM 04.

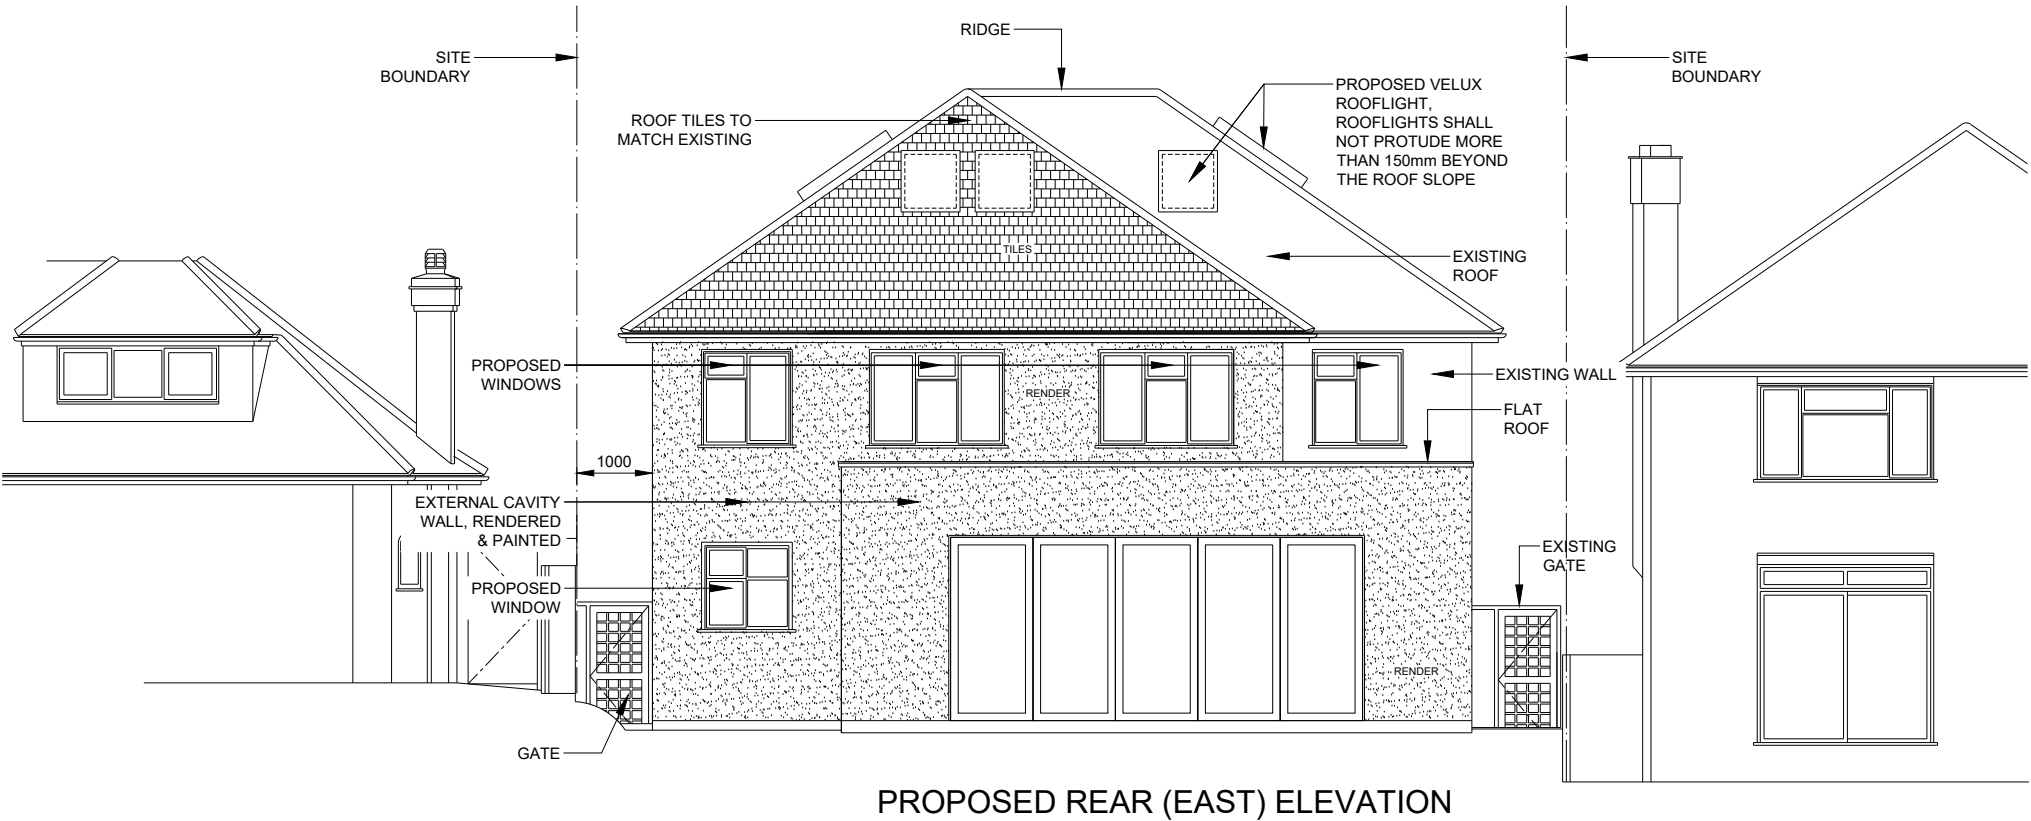

Rev	Date	By	Description	Checked	Approved
Client					
Mr.Shilen Manek 45, Barnhill Pinner HA5 2SY					
Mr. Kishore Karia Kamee Save Ltd. K V Karia. BSc, MICE, MIStructE 34 Arden Mhor Pinner HA5 4HR Tel 07801 946832					
Project Title Proposed extension & alterations at 45 Barnhill Pinner, HA5 2SY					
Drawing Status PLANNING					
Drawing Title REAR ELEVATIONS					
Drawn H.M.		Date AUG '19		Checked By KVK 07/19	
Approved By		Date		Approved By	
Scale 1:100 @ A3				Sheet No 1	
Drawing No KSM 09			Revision		Sheet Size A3