

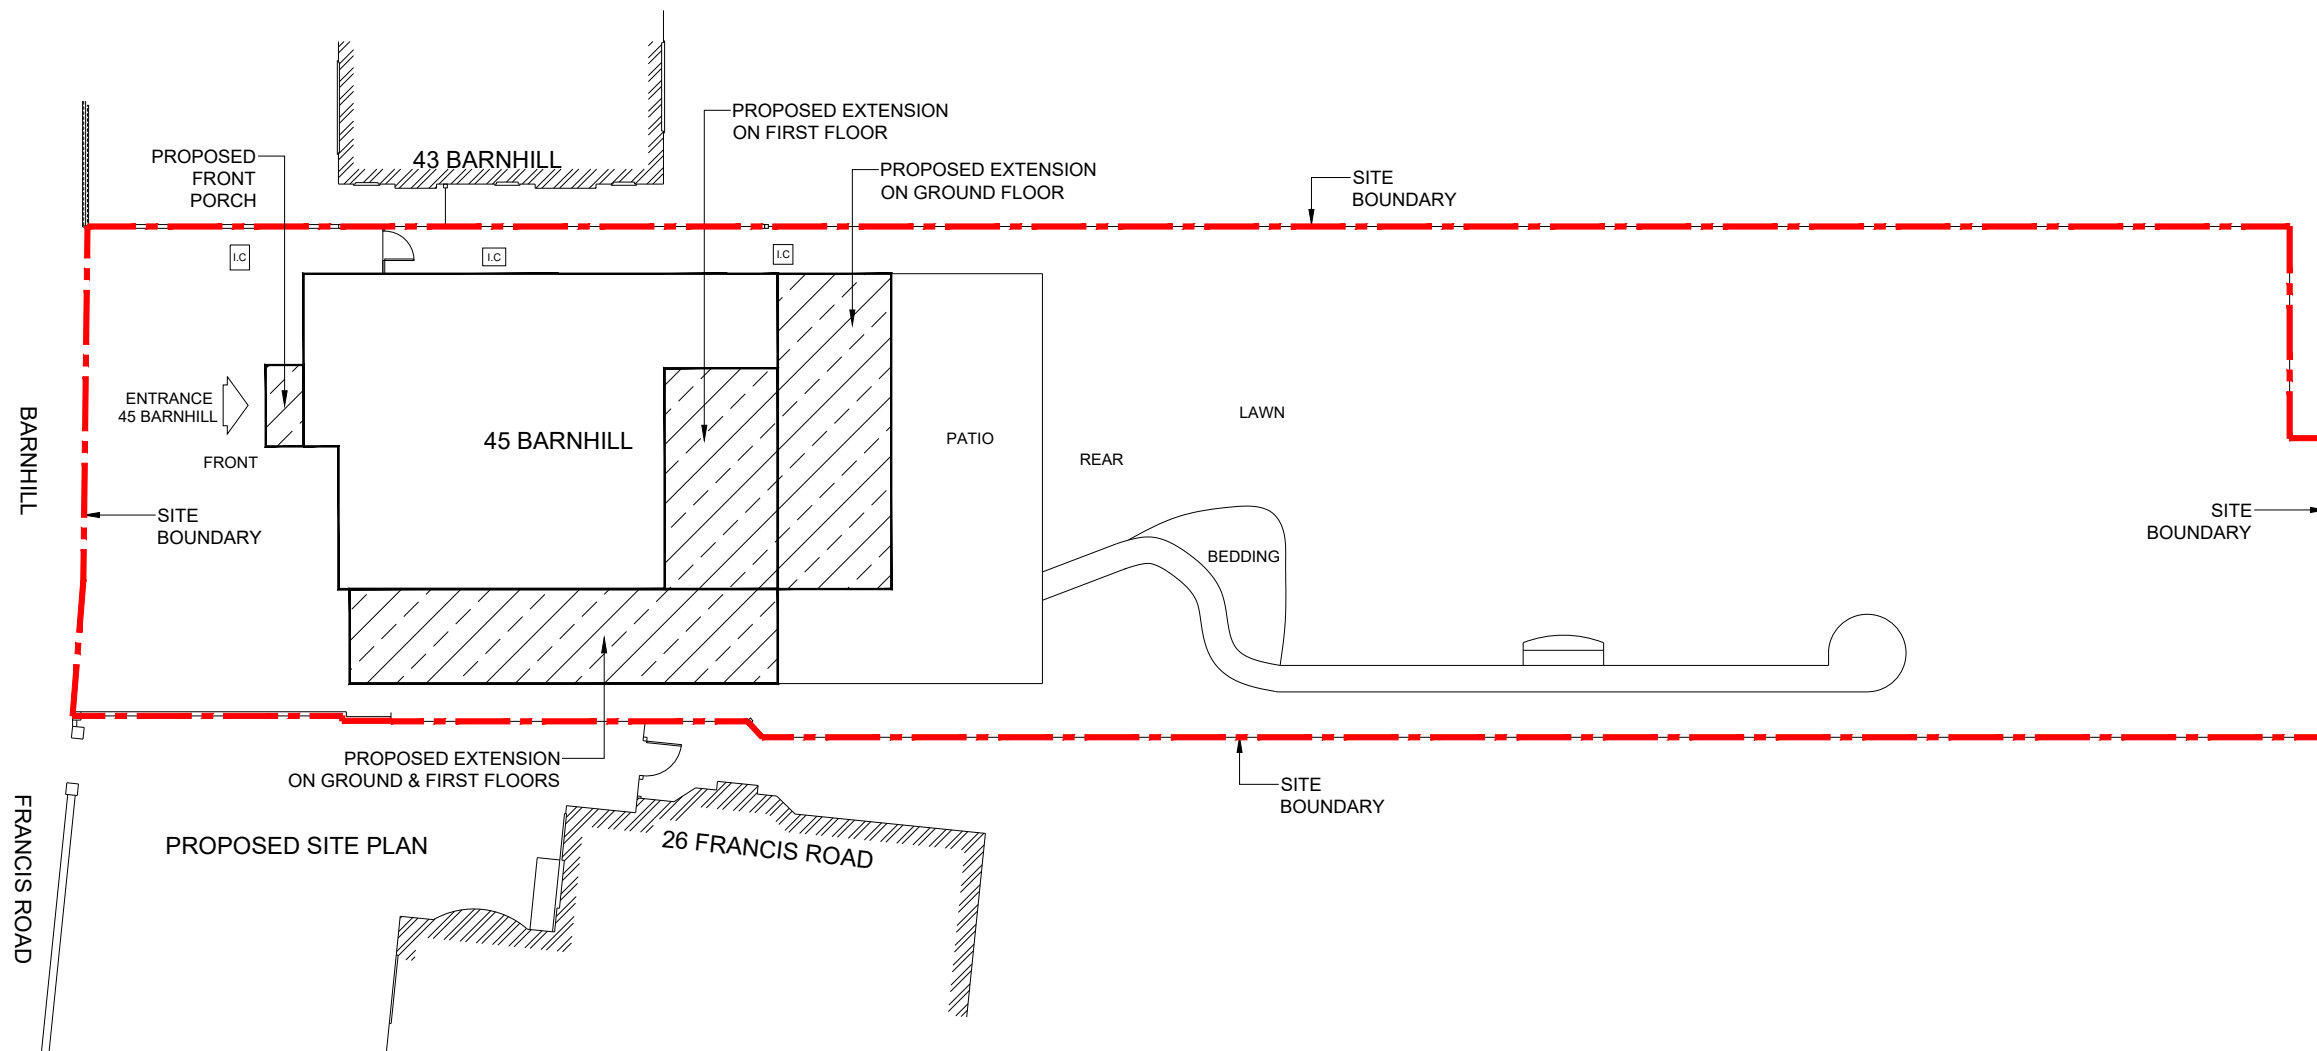


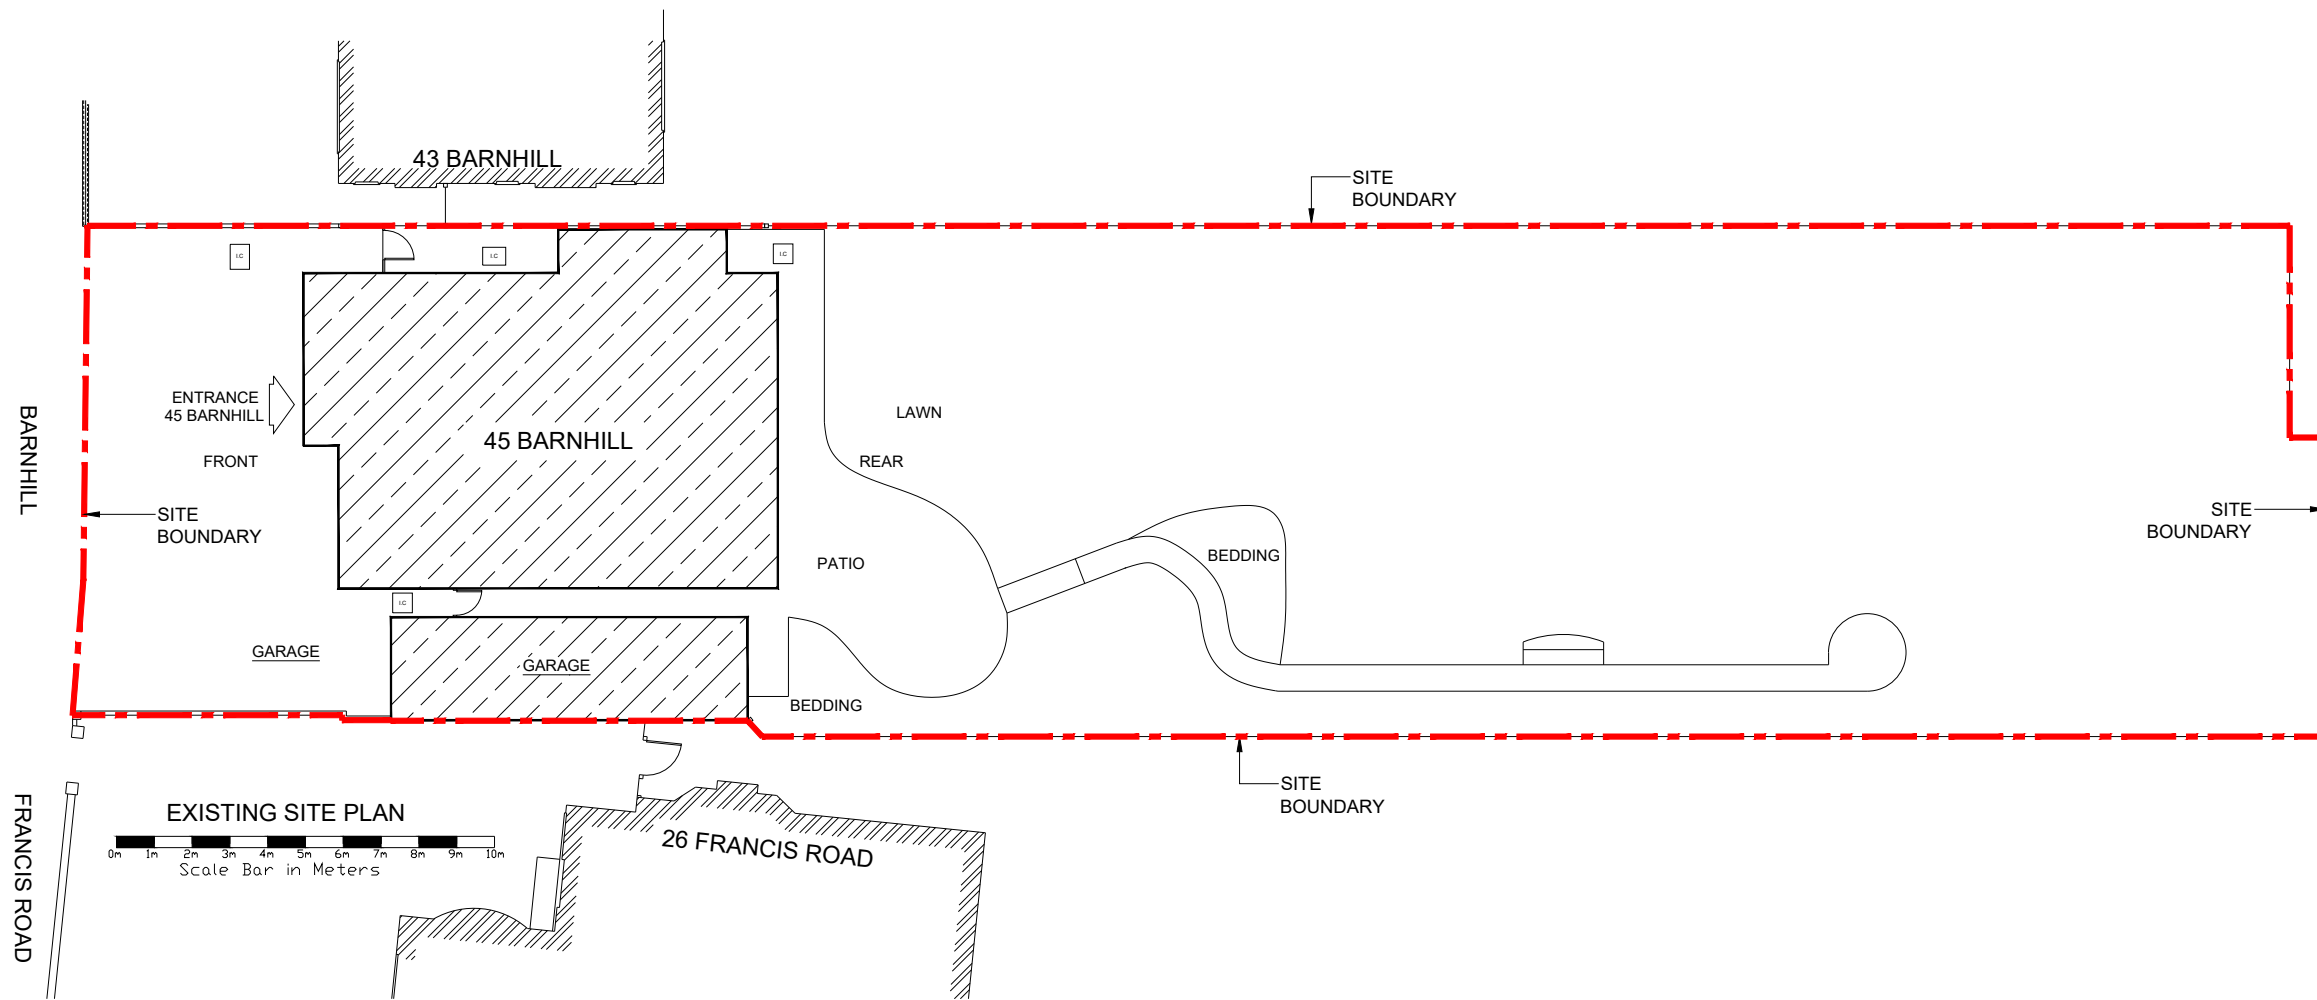

Notes

1. Refer to drawing KSM 01 & KSM 04.

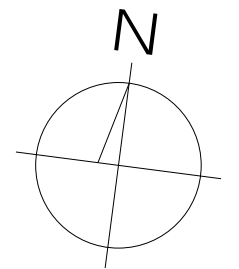

Rev	Date	By	Description	Checked	Approved
Client					
Mr.Shilen Manek 45, Barnhill Pinner HA5 2SY					
Mr. Kishore Karia Kamee Save Ltd. K V Karia. BSc, MICE, MIStructE 34 Arden Mhor Pinner HA5 4HR Tel 07801 946832					
Project Title					
Proposed extension & alterations at 45 Barnhill Pinner, HA5 2SY					
Drawing Status					
PLANNING					
Drawing Title					
SITE PLANS					
Drawn		Date		Checked By	
H.M.		AUG '19		KVK 07/19	
Approved By		Date		Approved By	
Scale				Sheet No	
1:200 @ A3				1	
Drawing No		Revision		Sheet Size	
KSM 12				A3	