

NOTES:
All dimensions must be checked on site and not scaled from this drawing.

A		
	Date	Revisions

Copyright

Pottle & Co Ltd.
Building Design &
Management Services

Suite A
128 Manor Way
Ruislip
Middlesex
HA4 8HR

Tel: 01895 622800
www.pottle.uk.com

Client
Mr & Mrs Stansfield

Job Title

18 Woodville Gardens
Ruislip
Middlesex


Drawing Title

Further Site Information for
Flood Risk Assessment.


Scale
1:200. 100

Date March 2018	Drawn by MDP
--------------------	-----------------


Drg No.
3831/03

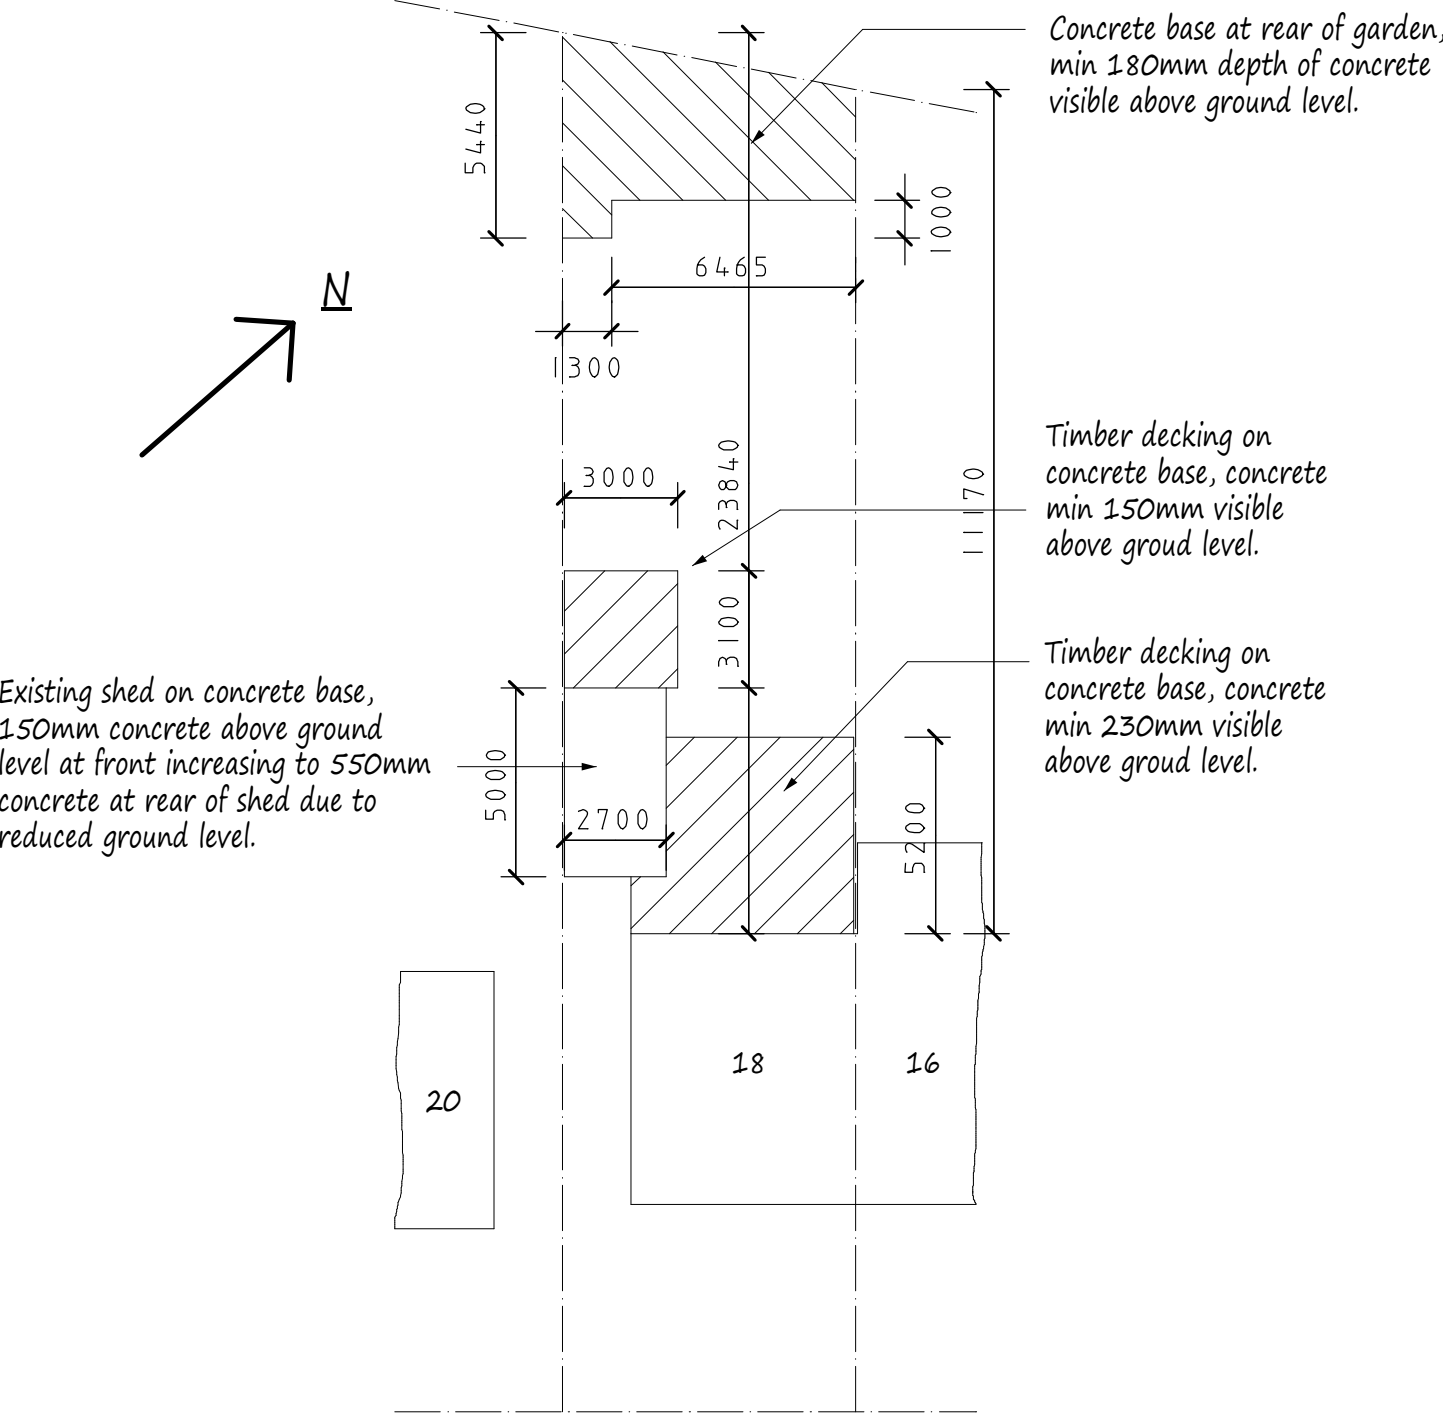

Existing Site Plan scale 1:200

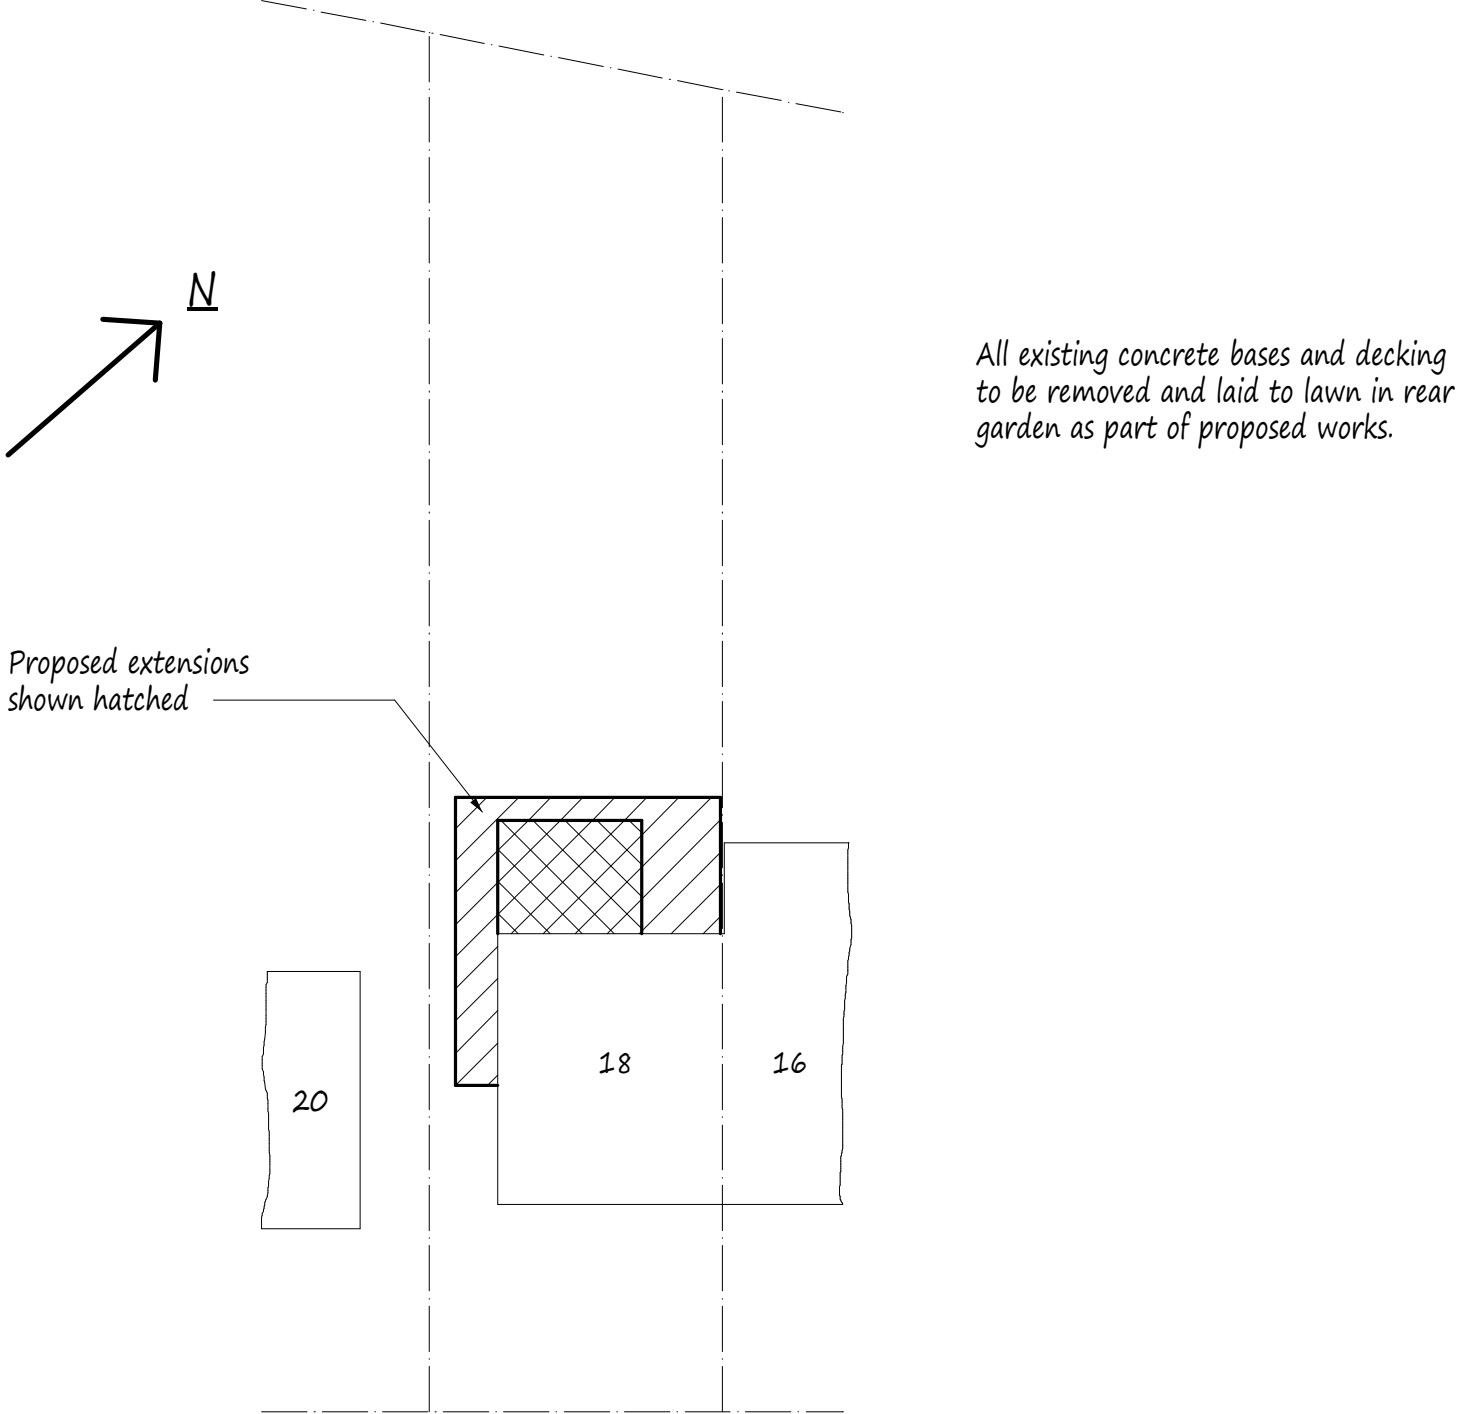

Proposed Site Plan scale 1:200

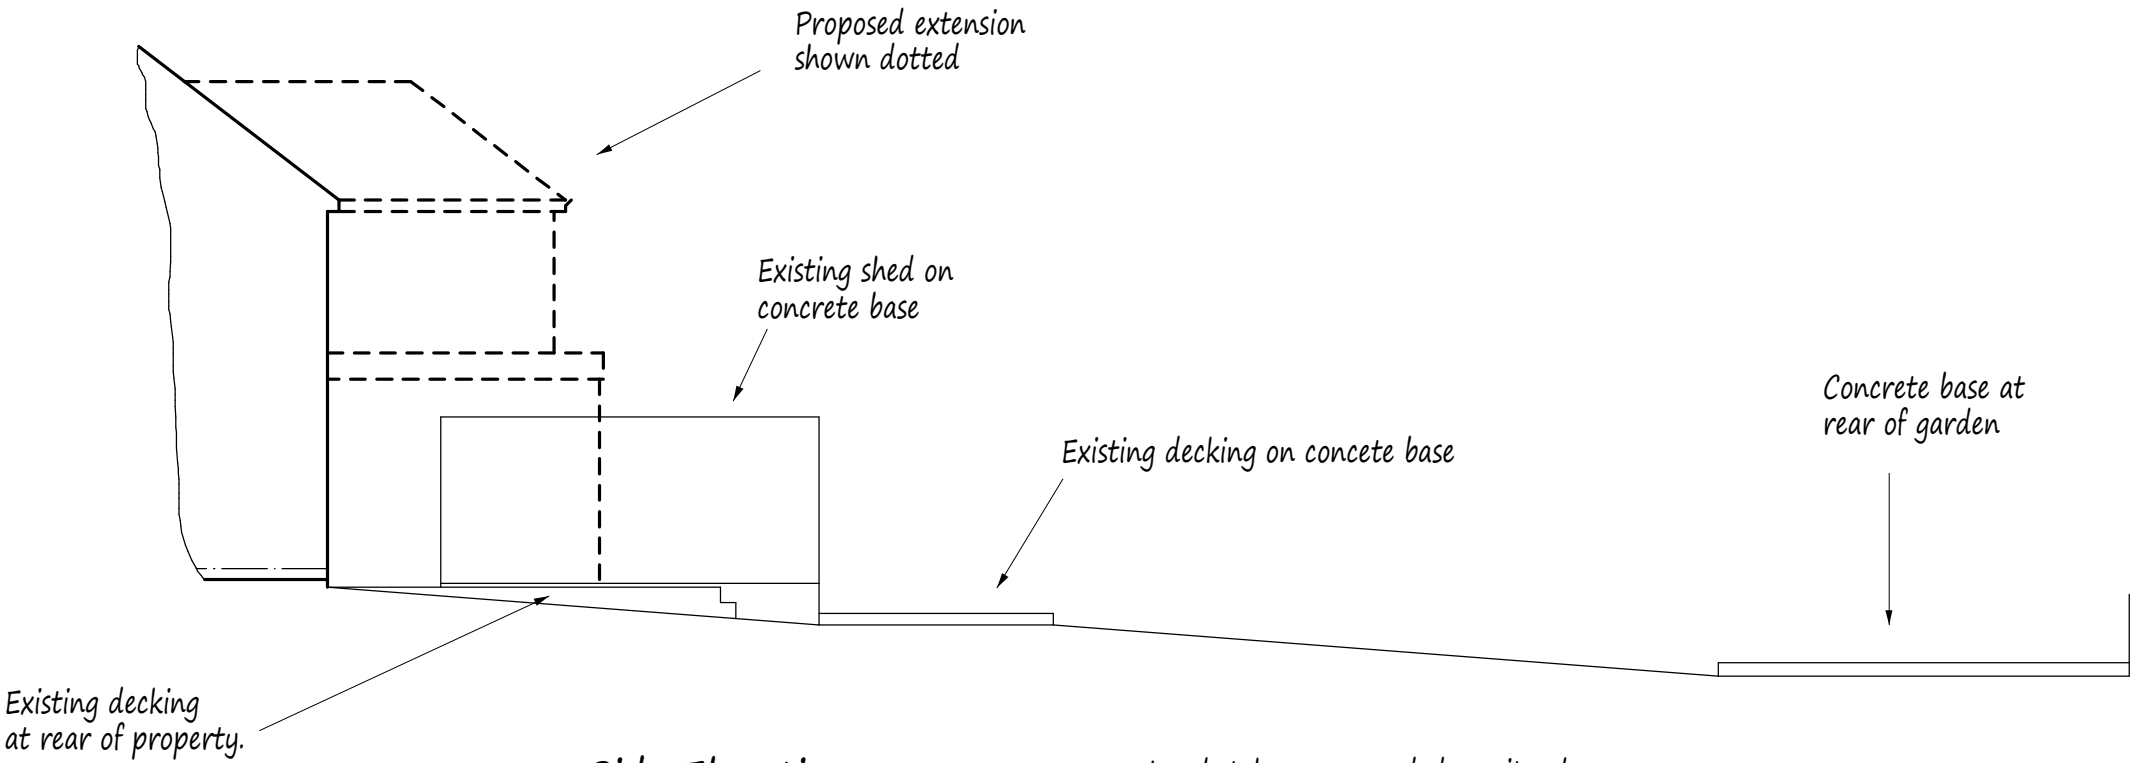

Levels taken as recorded on site plan, actual fall to end of rear garden is not to scale.