




EXISTING FRONT (NORTH) ELEVATION




EXISTING SIDE (EAST) ELEVATION

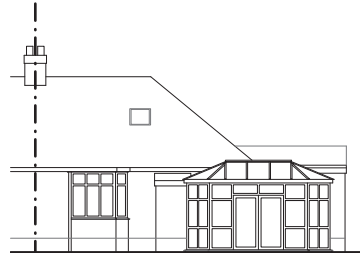


EXISTING REAR (SOUTH) ELEVATION




EXISTING PART SIDE (WEST) ELEVATION

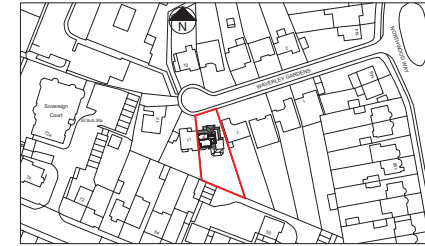


LOCATION PLAN (1:1250)

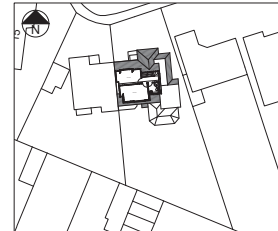

BLOCK PLAN (1:500)

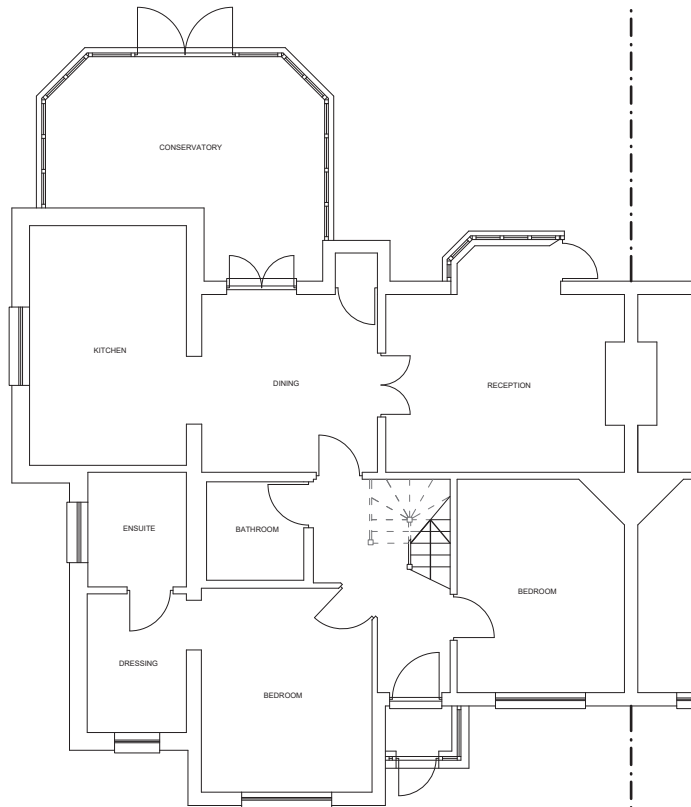

EXISTING GROUND FLOOR PLAN

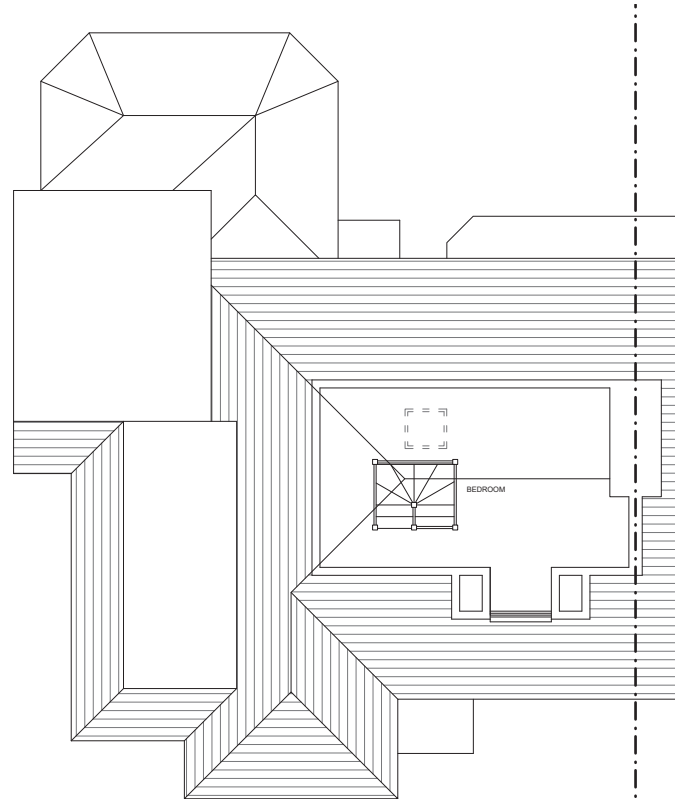

EXISTING FIRST FLOOR PLAN

T R Harris Design & Surveying Services
559 Mayers lane, Pinner, Middlesex HA5 5HP
www.trharrisdesign.co.uk Tel: 07937 619812

PROJECT

9 Waverley Gardens
NORTHWOOD
HA6 1RD

TITLE

Existing Plans & Elevations

SCALE 1:50 & 1:100 @ A1	DRAWING NO. 21/9WG/01
DATE December 2021	

0 5 10
SCALE BAR 1:50

0 5 10
SCALE BAR 1:100