




PROPOSED FRONT (NORTH) ELEVATION




PROPOSED SIDE (EAST) ELEVATION




PROPOSED REAR (SOUTH) ELEVATION

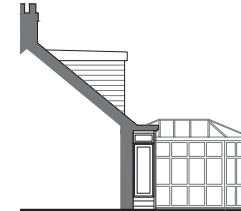


PROPOSED PART SIDE (WEST) ELEVATION

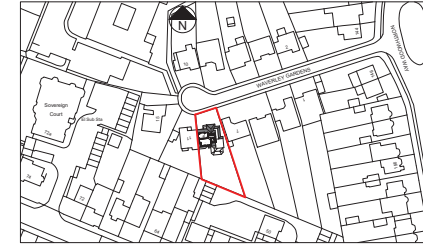


LOCATION PLAN (1:1250)

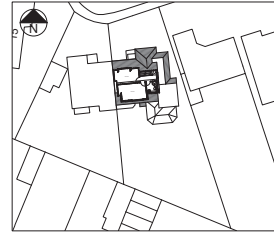

BLOCK PLAN (1:500)

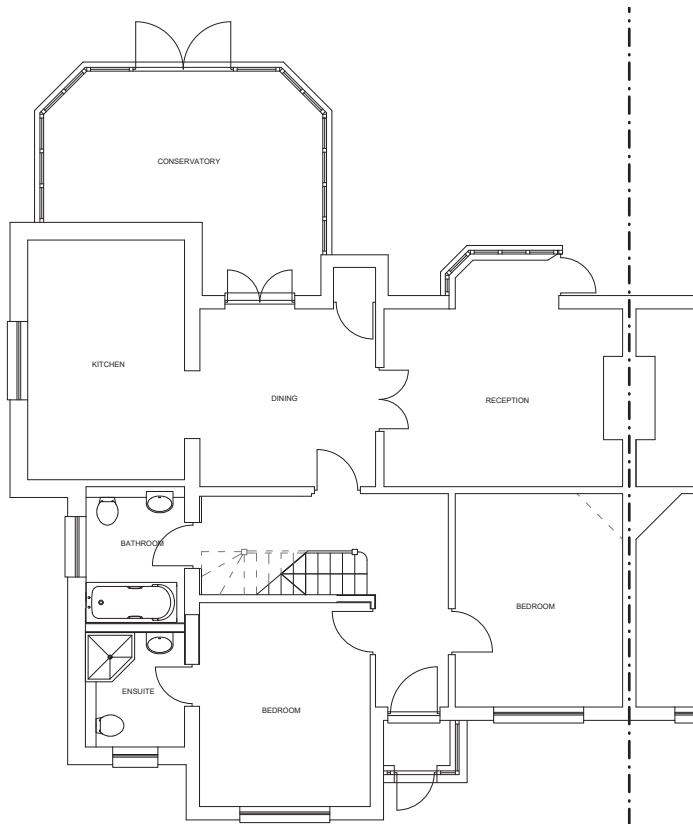

PROPOSED GROUND FLOOR PLAN

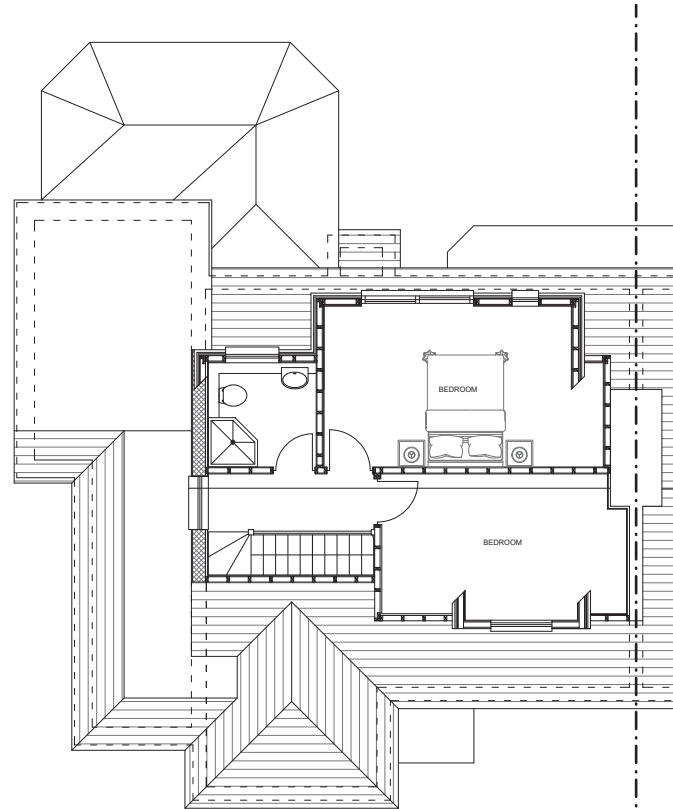

PROPOSED FIRST FLOOR PLAN

T R Harris Design & Surveying Services
559 Mayers lane, Pinner, Middlesex HA5 5HP
www.trharrisdesign.co.uk Tel: 07937 619812

PROJECT

9 Waverley Gardens
NORTHWOOD
HA6 1RD

TITLE

Proposed Plans & Elevations

SCALE 1:50 & 1:100 @ A1	DRAWING NO. 21/9WG/02
DATE December 2021	

SCALE BAR 1:50

SCALE BAR 1:100