

TOTAL AREA OF CURTILAGE = 1,945 SQM
GROUND AREA OF ORIGINAL DWELLING HOUSE = 150 SQM


TOTAL AREA OF CURTILAGE, EXCLUDING GROUND AREA OF ORIGINAL DWELLING HOUSE (AREA CALCULATION BASED ON ADAPTED VERSION OF THE OS SURVEY) = 1,795 SQM

AREA COVERED BY EXISTING GARAGE & SHED = 53 SQM
AREA COVERED BY EXISTING EXTENSION = 68 SQM
AREA COVERED BY EXISTING OUTDOOR OVEN = 2 SQM
AREA COVERED BY PROPOSED GYM & HOBBY ROOM = 68 SQM
AREA COVERED BY PROPOSED SWIMMING POOL = 106 SQM

TOTAL AREA OF GROUND COVERED BY BUILDINGS, ENCLOSURES & CONTAINERS WITHIN THE CURTILAGE (EXCLUDING THE ORIGINAL DWELLINGHOUSE) = 297 SQM

THEREFORE, THE TOTAL AREA OF GROUND COVERED BY BUILDINGS, ENCLOSURES AND CONTAINERS WITHIN THE CURTILAGE (EXCLUDING THE ORIGINAL DWELLINGHOUSE) WILL BE 17% OF THE TOTAL AREA OF CURTILAGE (EXCLUDING THE GROUND AREA OF THE ORIGINAL DWELLINGHOUSE)

DASHED BLACK LINE INDICATES OUTLINE OF PROPOSED OUTBUILDING 1 (GYM & HOBBY ROOM) SUBMITTED UNDER SEPARATE APPLICATION

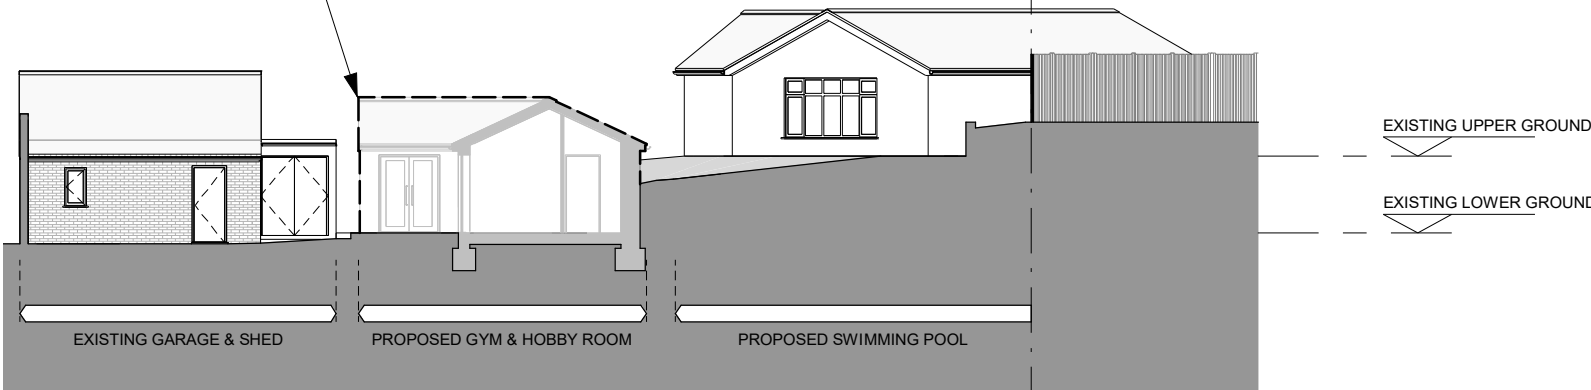

20032 - PROPOSED SITE SECTION FOR OUTBUILDING 2
1 : 200

PROPOSED OUTBUILDING 1 (GYM AND HOBBY ROOM) SUBMITTED UNDER SEPARATE APPLICATION




PROPOSED OUTBUILDING 1 (GYM AND HOBBY ROOM) SUBMITTED UNDER SEPARATE APPLICATION



PROPOSED OUTBUILDING 2 (SWIMMING POOL)

PROPOSED OUTBUILDING 2 (SWIMMING POOL)

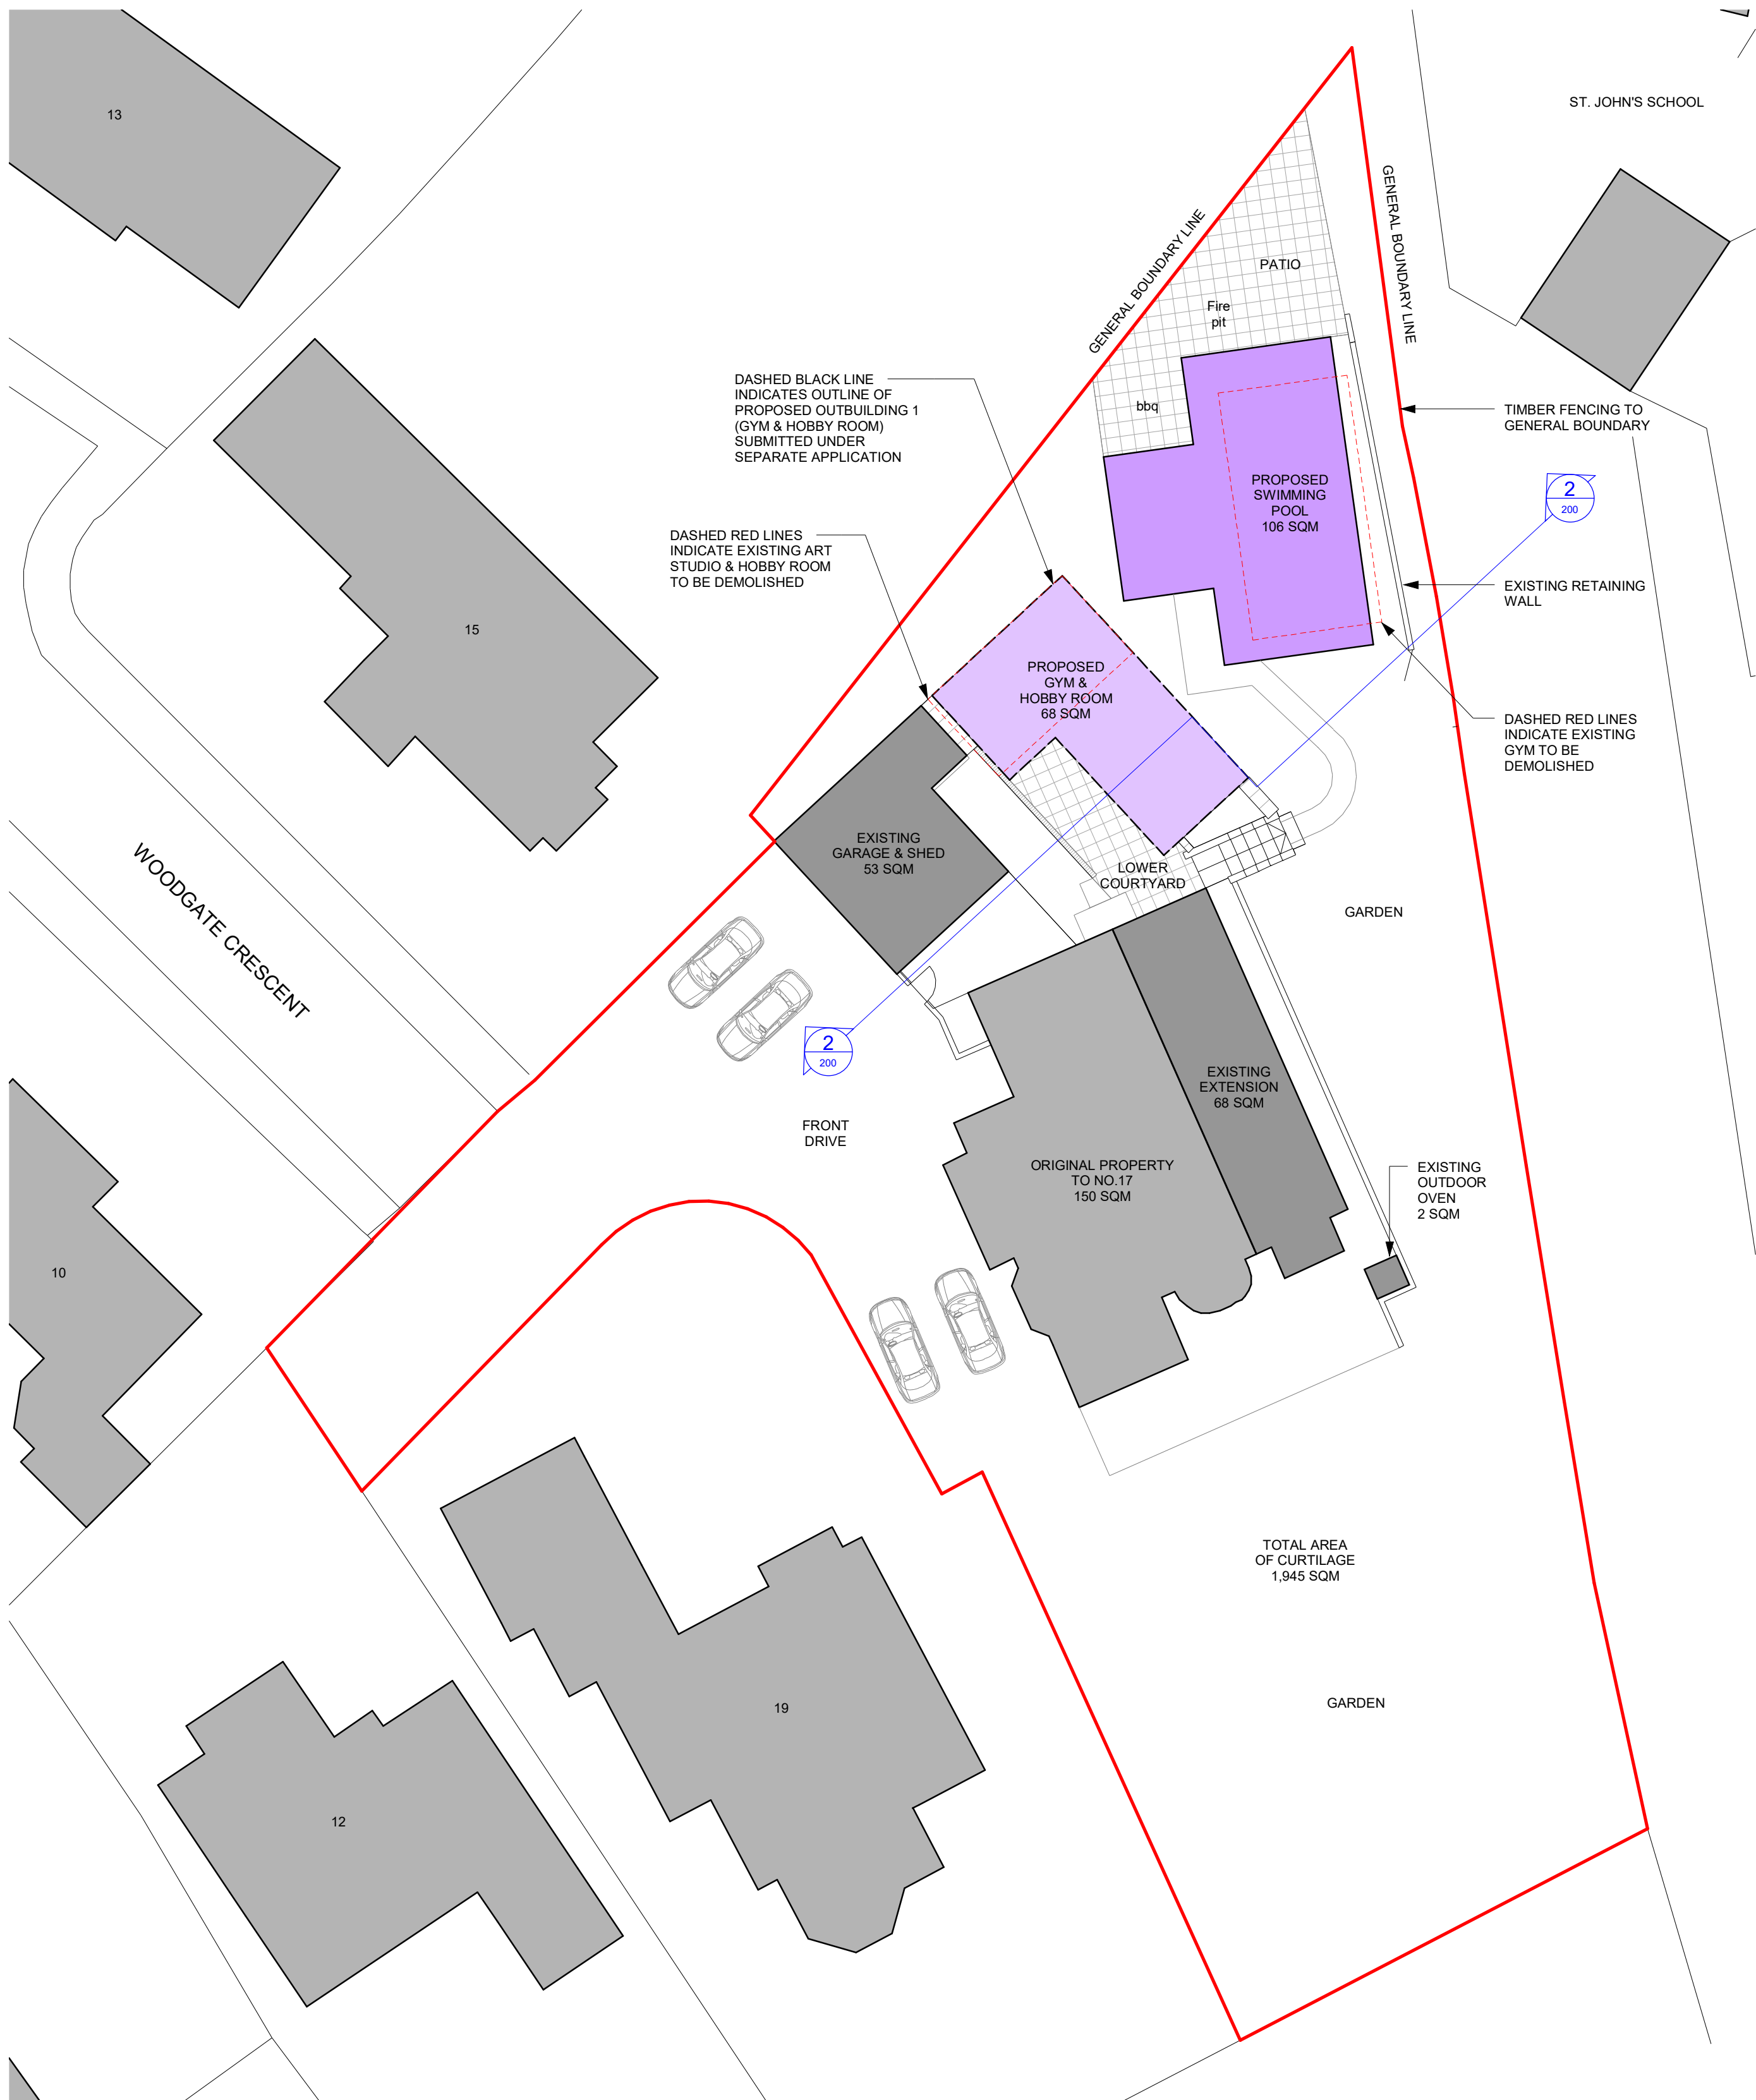

20032 - PROPOSED SITE PLAN (BLOCK PLAN) FOR OUTBUILDING 2
1 : 200

KEY:
EXISTING BUILDINGS
EXISTING BUILDINGS ON APPLICATION SITE (OTHER THAN ORIGINAL DWELLING HOUSE)
PROPOSED OUTBUILDING
PROPOSED OUTBUILDING (SUBMITTED UNDER SEPARATE APPLICATION)



Client
MAHESH & MINA SHAH: 17 WOODGATE CRESCENT,
NORTHWOOD, HA6 3RB
Project
WOODGATE CRESCENT HA6 3RB - OUTBUILDINGS

Drawing title
PROPOSED OUTBUILDING 2 - SWIMMING POOL
PROPOSED SITE PLAN (BLOCK PLAN) AND
PROPOSED SITE SECTION

Scale of A1	Drawn by	Date drawn
1 : 200	WK	05/12/20
	Checked by	Date checked
	WK	05/12/20
Project number	Drawing number	Revision
20032	200	-

SCALE
0m 2 4 10 20