

NOTE:
This is an outline survey of the property.
Any works to the historic fabric will
require further detailed survey work to
be undertaken.



FRONT ELEVATION
1:100 at A1



SIDE ELEVATION
1:100 at A1




REAR ELEVATION
1:100 at A1




SIDE ELEVATION
1:100 at A1

MAIN HOUSE

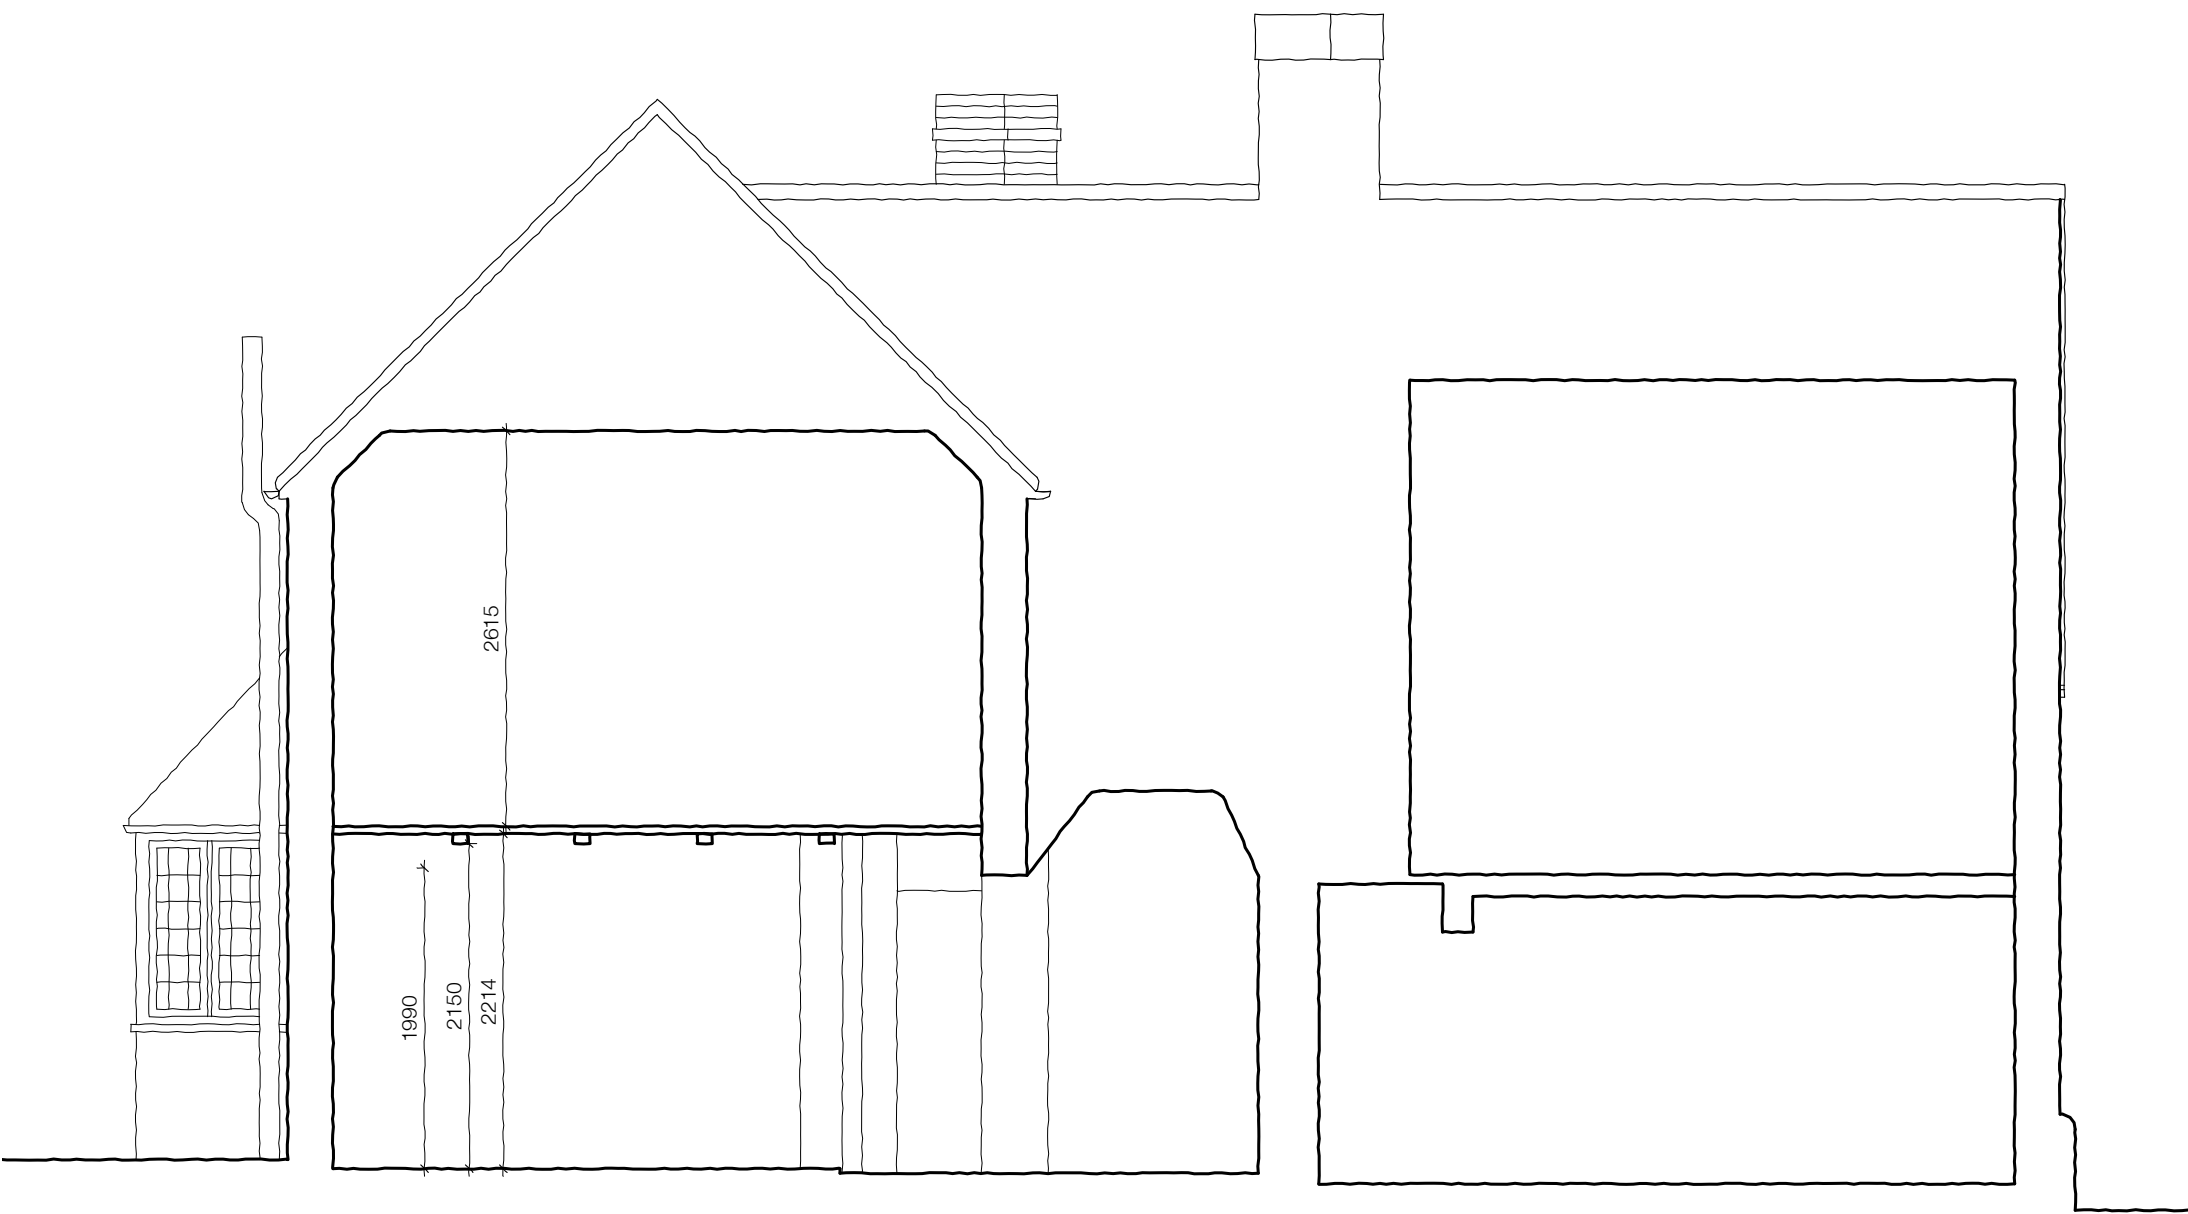


SECTION A-A
1:50 at A1

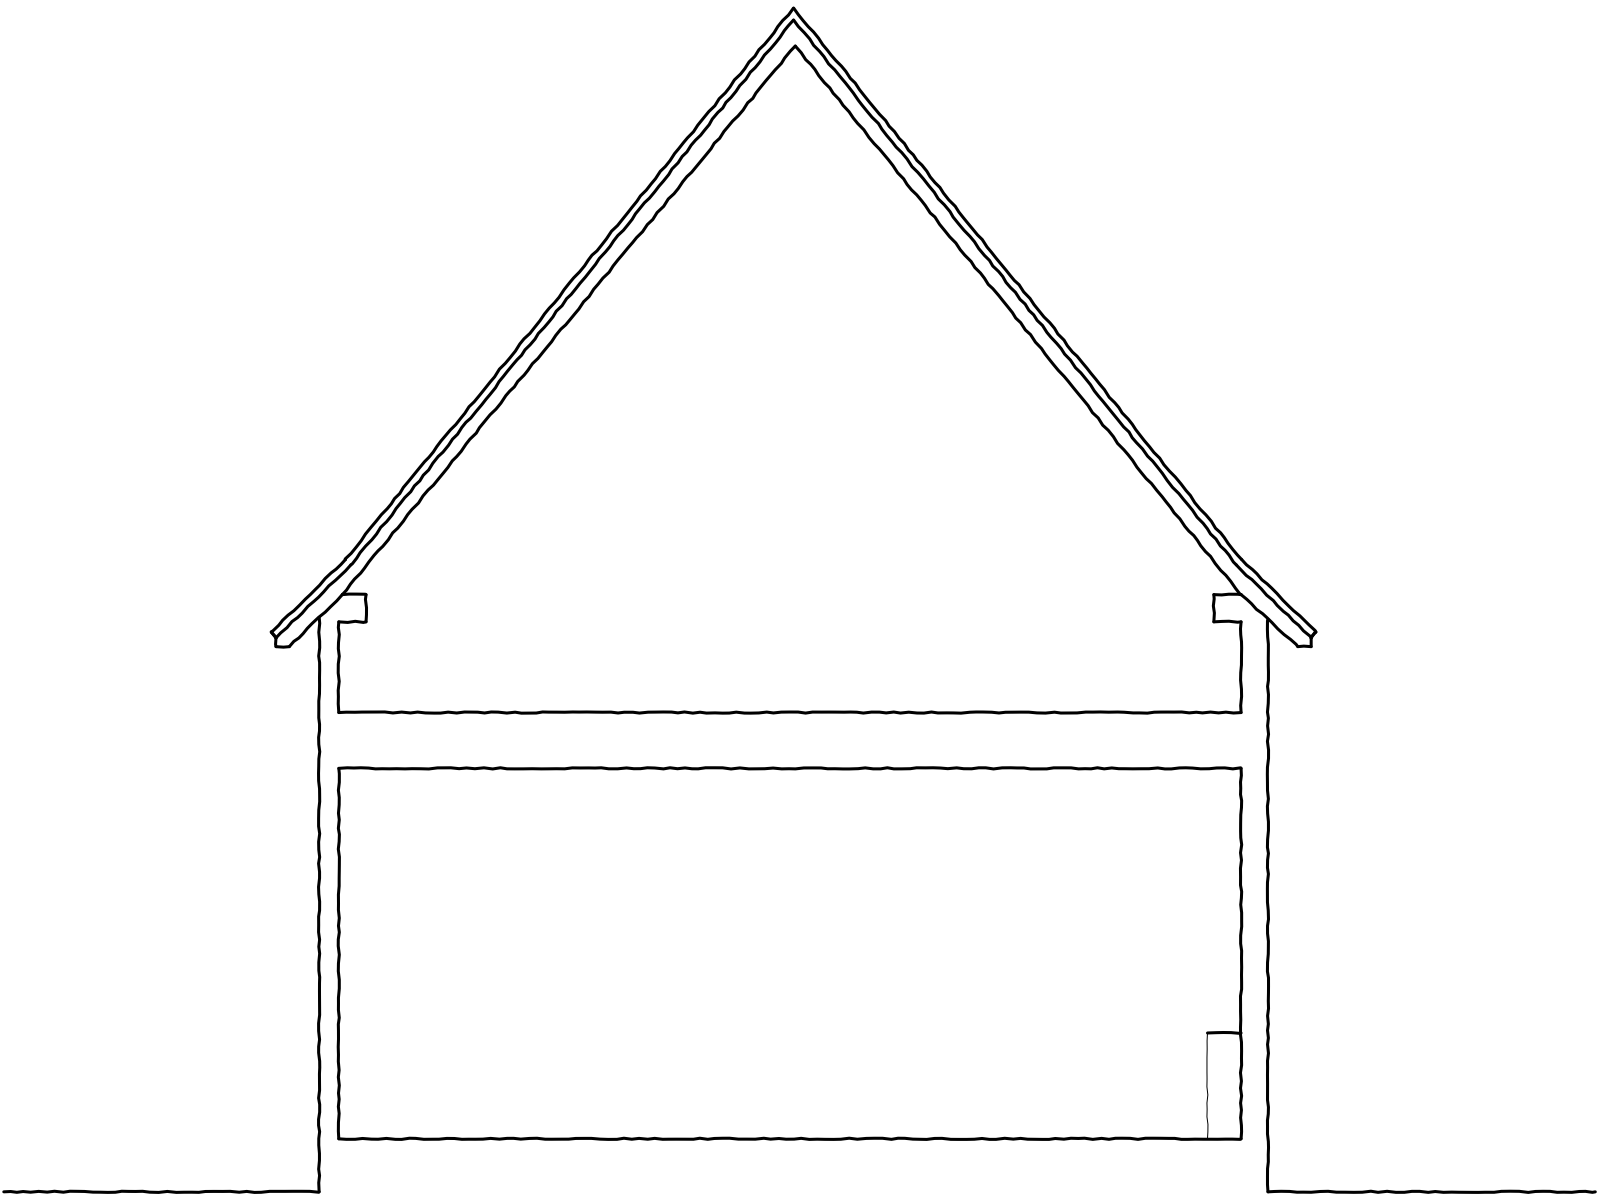

SECTION B-B
1:50 at A1


PLANNING
Scheme identical to planning ref: 42413/APP/2015/987
and Listed Building reference:42413/APP/2015/988

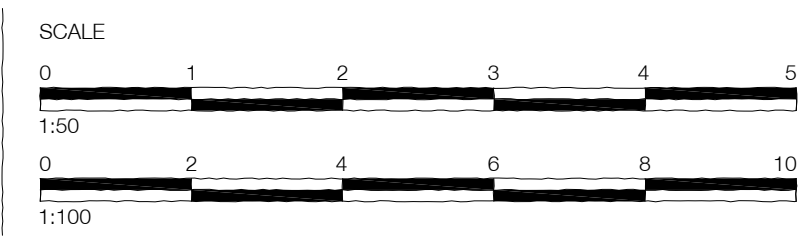

KEY PLAN

REVISIONS

SITE Old Clack Farm, Tile Kiln Lane, Harefield
DRAWING House Elevations and Sections as Existing
NUMBER 13/36/33A REVISION March 2015
SCALE 1:100, 1:50 PAPER A1

 
DANKS BADNELL
CHARTERED ARCHITECTS
Kings Stables 3-4 Osborne Meads Windsor Berkshire SL4 1BE
www.danksbadnell.co.uk • enquiry@danksbadnell.co.uk • 01753 859880