




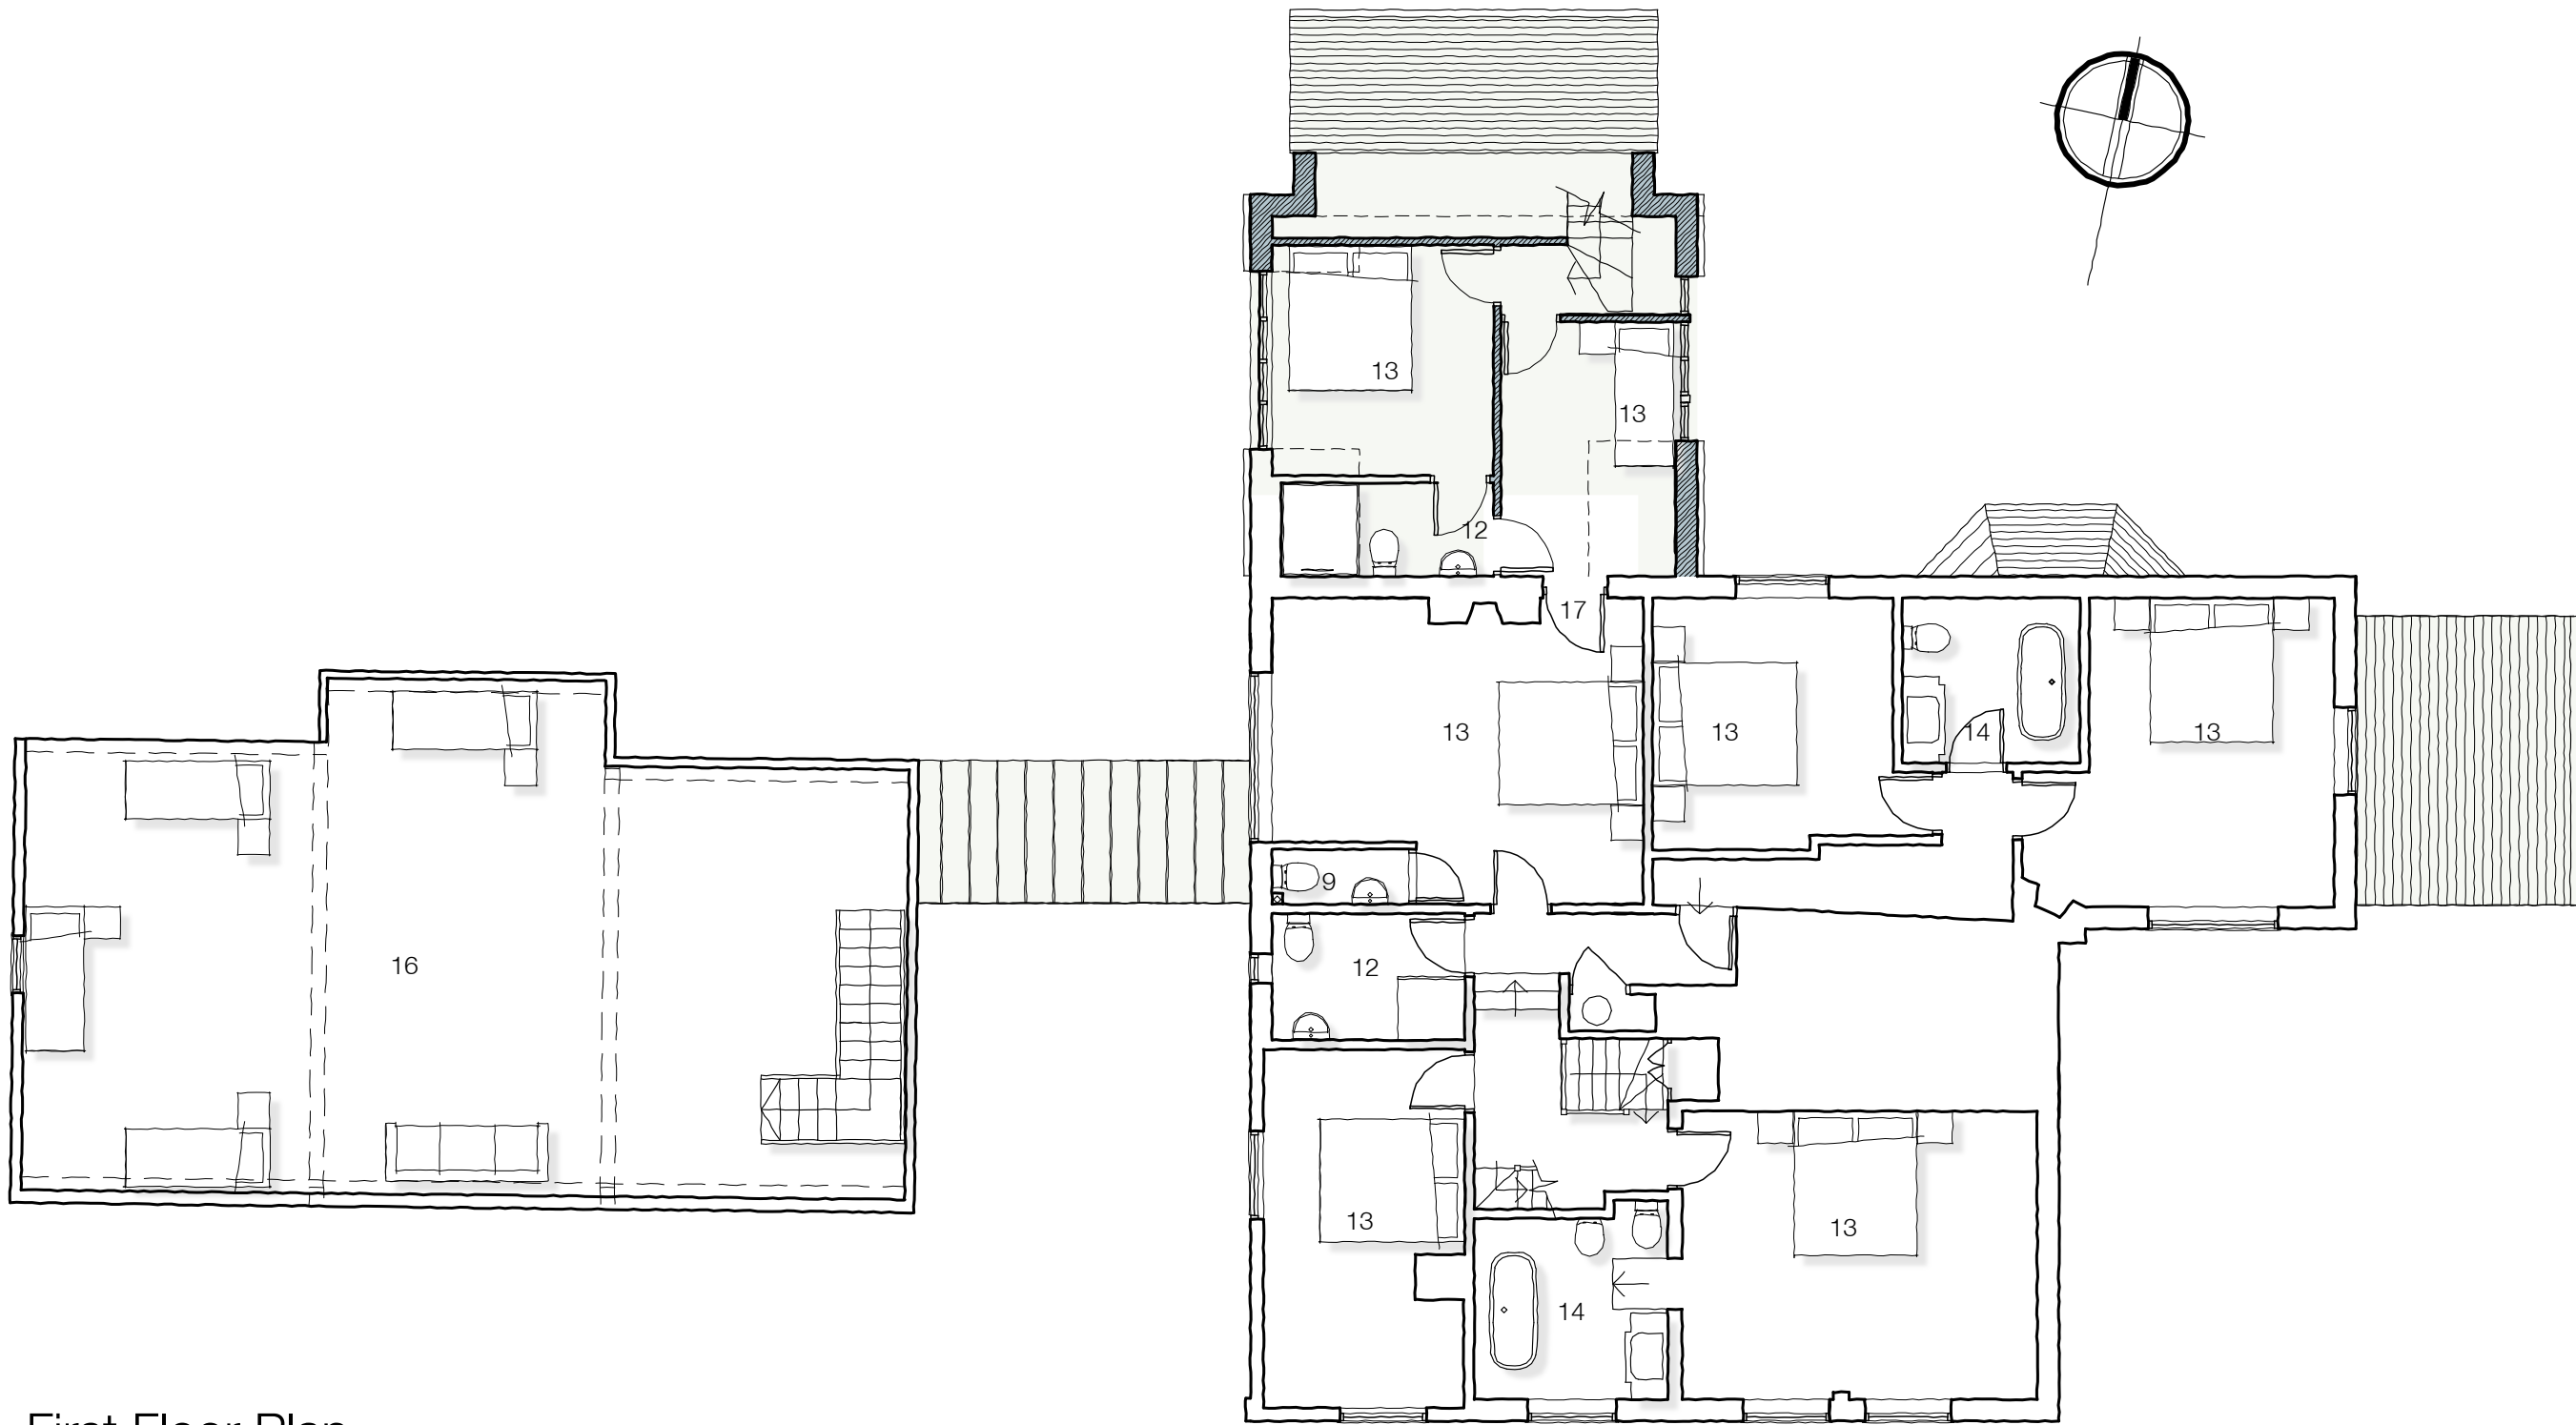

First Floor Plan

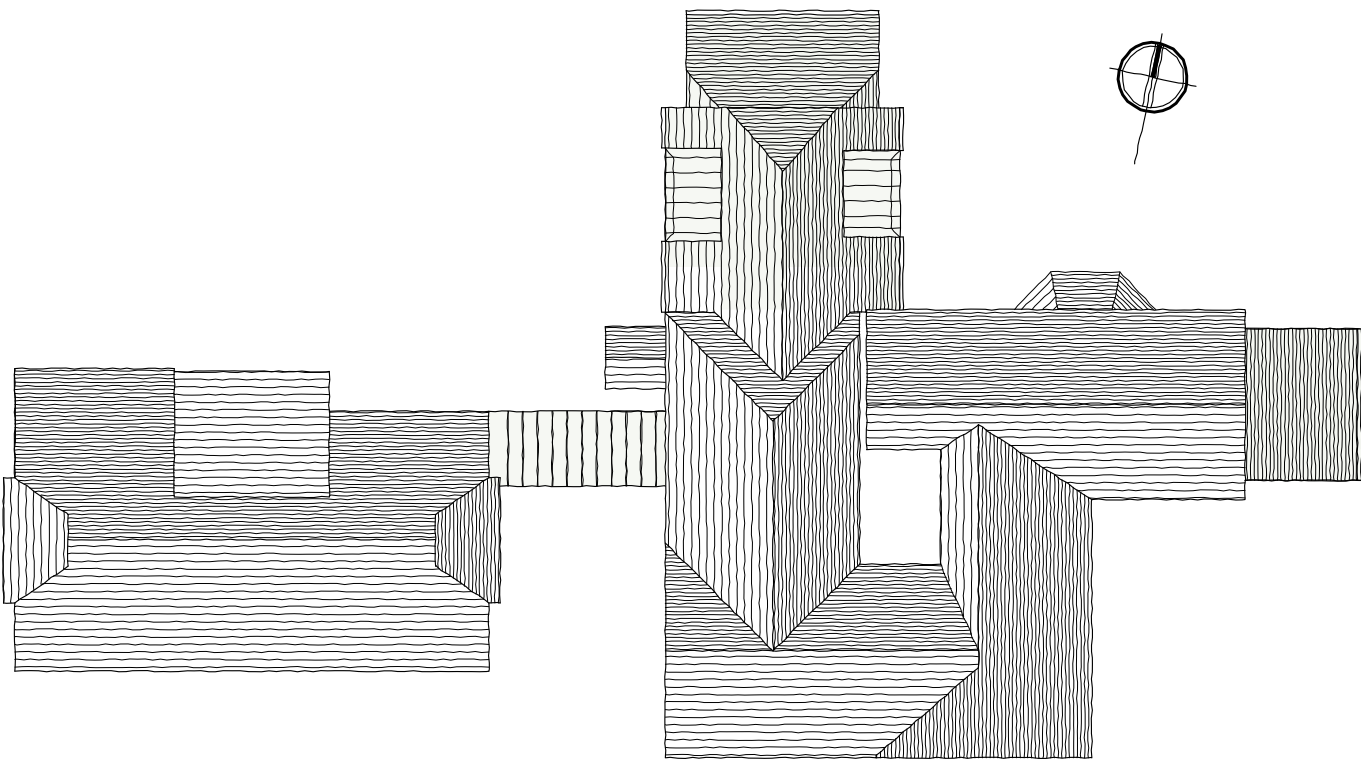

Proposed Roof Plan (Scale 1:200)

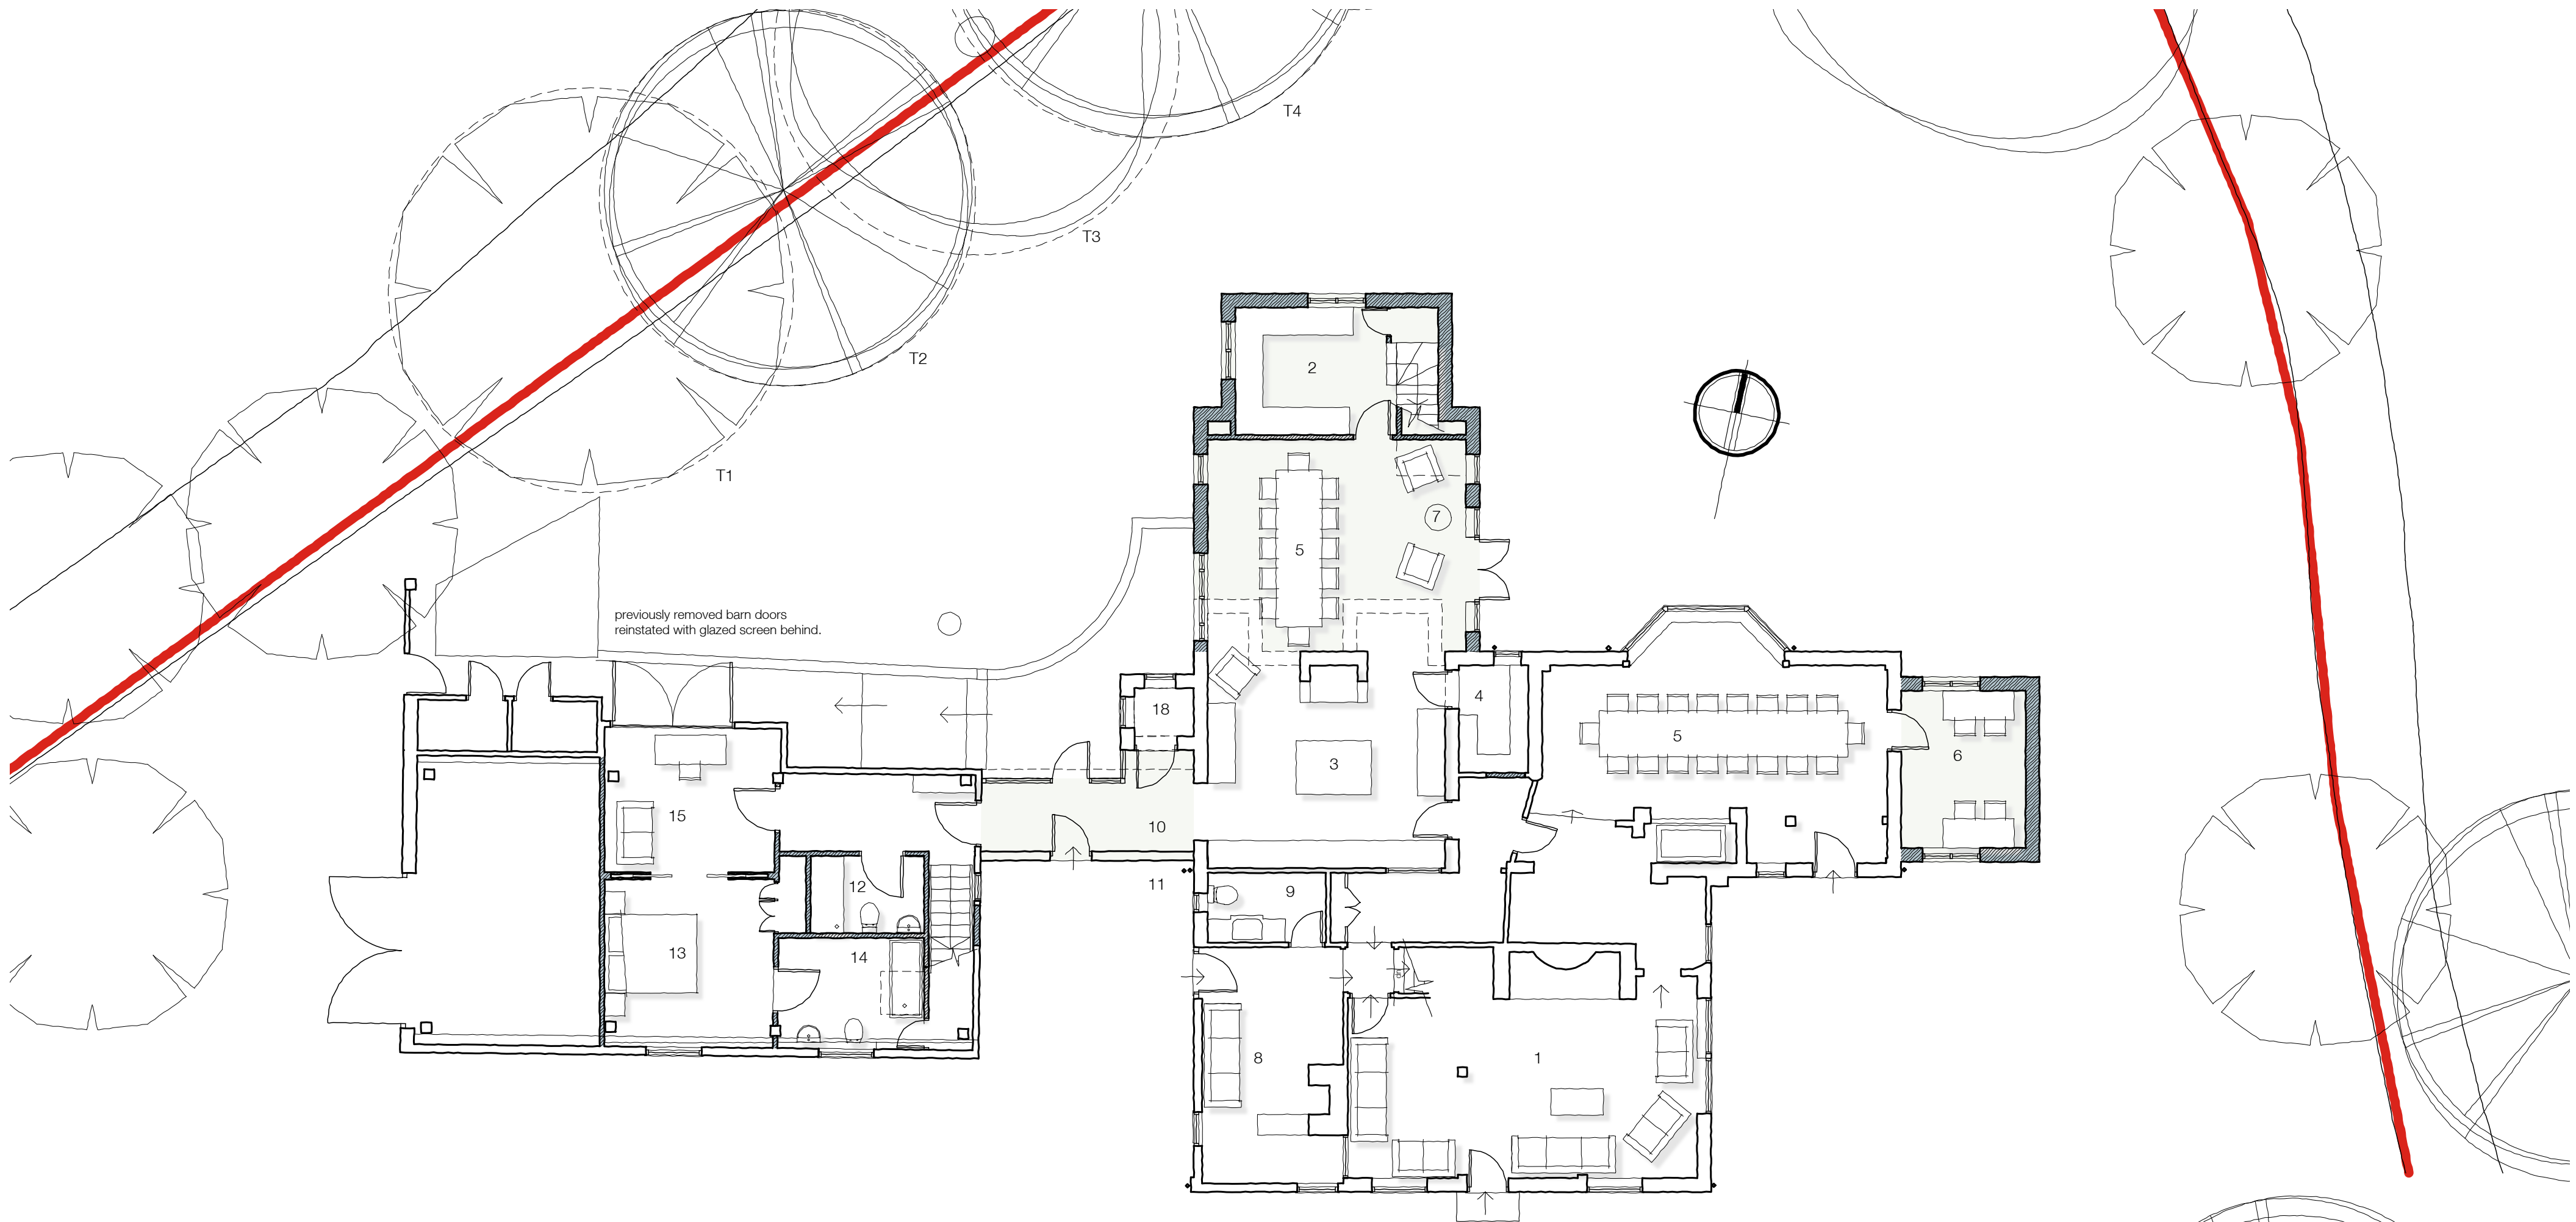


Ground Floor Plan

Legend

- 1. living
- 2. utility
- 3. kitchen
- 4. larder
- 5. dining
- 6. study
- 7. siting
- 8. snug
- 9. w.c.
- 10. new glazed link
- 11. existing garden wall
- 12. shower room
- 13. bedroom
- 14. bath
- 15. lounge
- 16. barn attic
- 17. new connecting door
- 18. boots

- additional walls
- 1800mm restricted height
- walls removed

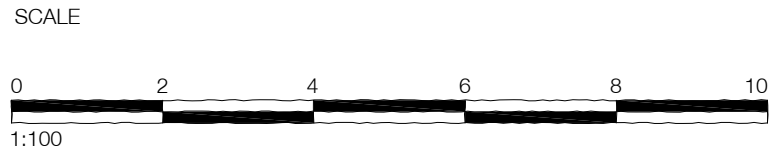

KEY PLAN

REVISIONS
Rev A - hip added to gable end, and screen added to the barn

SITE
Old Clack Farm, Tile Kiln Lane, Harefield

DRAWING
Floor Plans as Proposed

NUMBER
13/36/36B

SCALE
1:100

REVISION
March 2015

PAPER
A1

DANKSBADNELL
CHARTERED ARCHITECTS

Kings Stables 3-4 Osborne News Windsor Berkshire SL4 3DE
www.danksbadnell.co.uk • enquiry@danksbadnell.co.uk • 01753 859880