


NOTES:
1- ALL DIMENSIONS TO BE CHECKED ON SITE ANY DISCREPANCY BROUGHT TO THE ATTENTION IMMEDIATELY
2- ALL STRUCTURAL WORKS TO BE CARRIED OUT TO ENGINEERS DESIGN AND STRICTLY UNDER HIS SUPERVISION
3- CONTRACTOR TO TAKE FULL RESPONSIBILITY FOR ALL DESIGN, ERECTION AND TEMPORARY WORKS

EXISTING GROUND FLOOR PLAN

SCALE 1:100 A3	ADDITIONS ALTERATION TO: 136/138 FIELD END ROAD HA5 1RJ	Planning Additions Ltd 22 South Lane West New Malden KT3 5AQ m. 0785 211 7366 e. info@planningadditions.co.uk w. www.planningadditions.co.uk	
DWG NO N/02	FOR: Mr. J. SINGH		

PLANNING SUBMISSION DRAWING

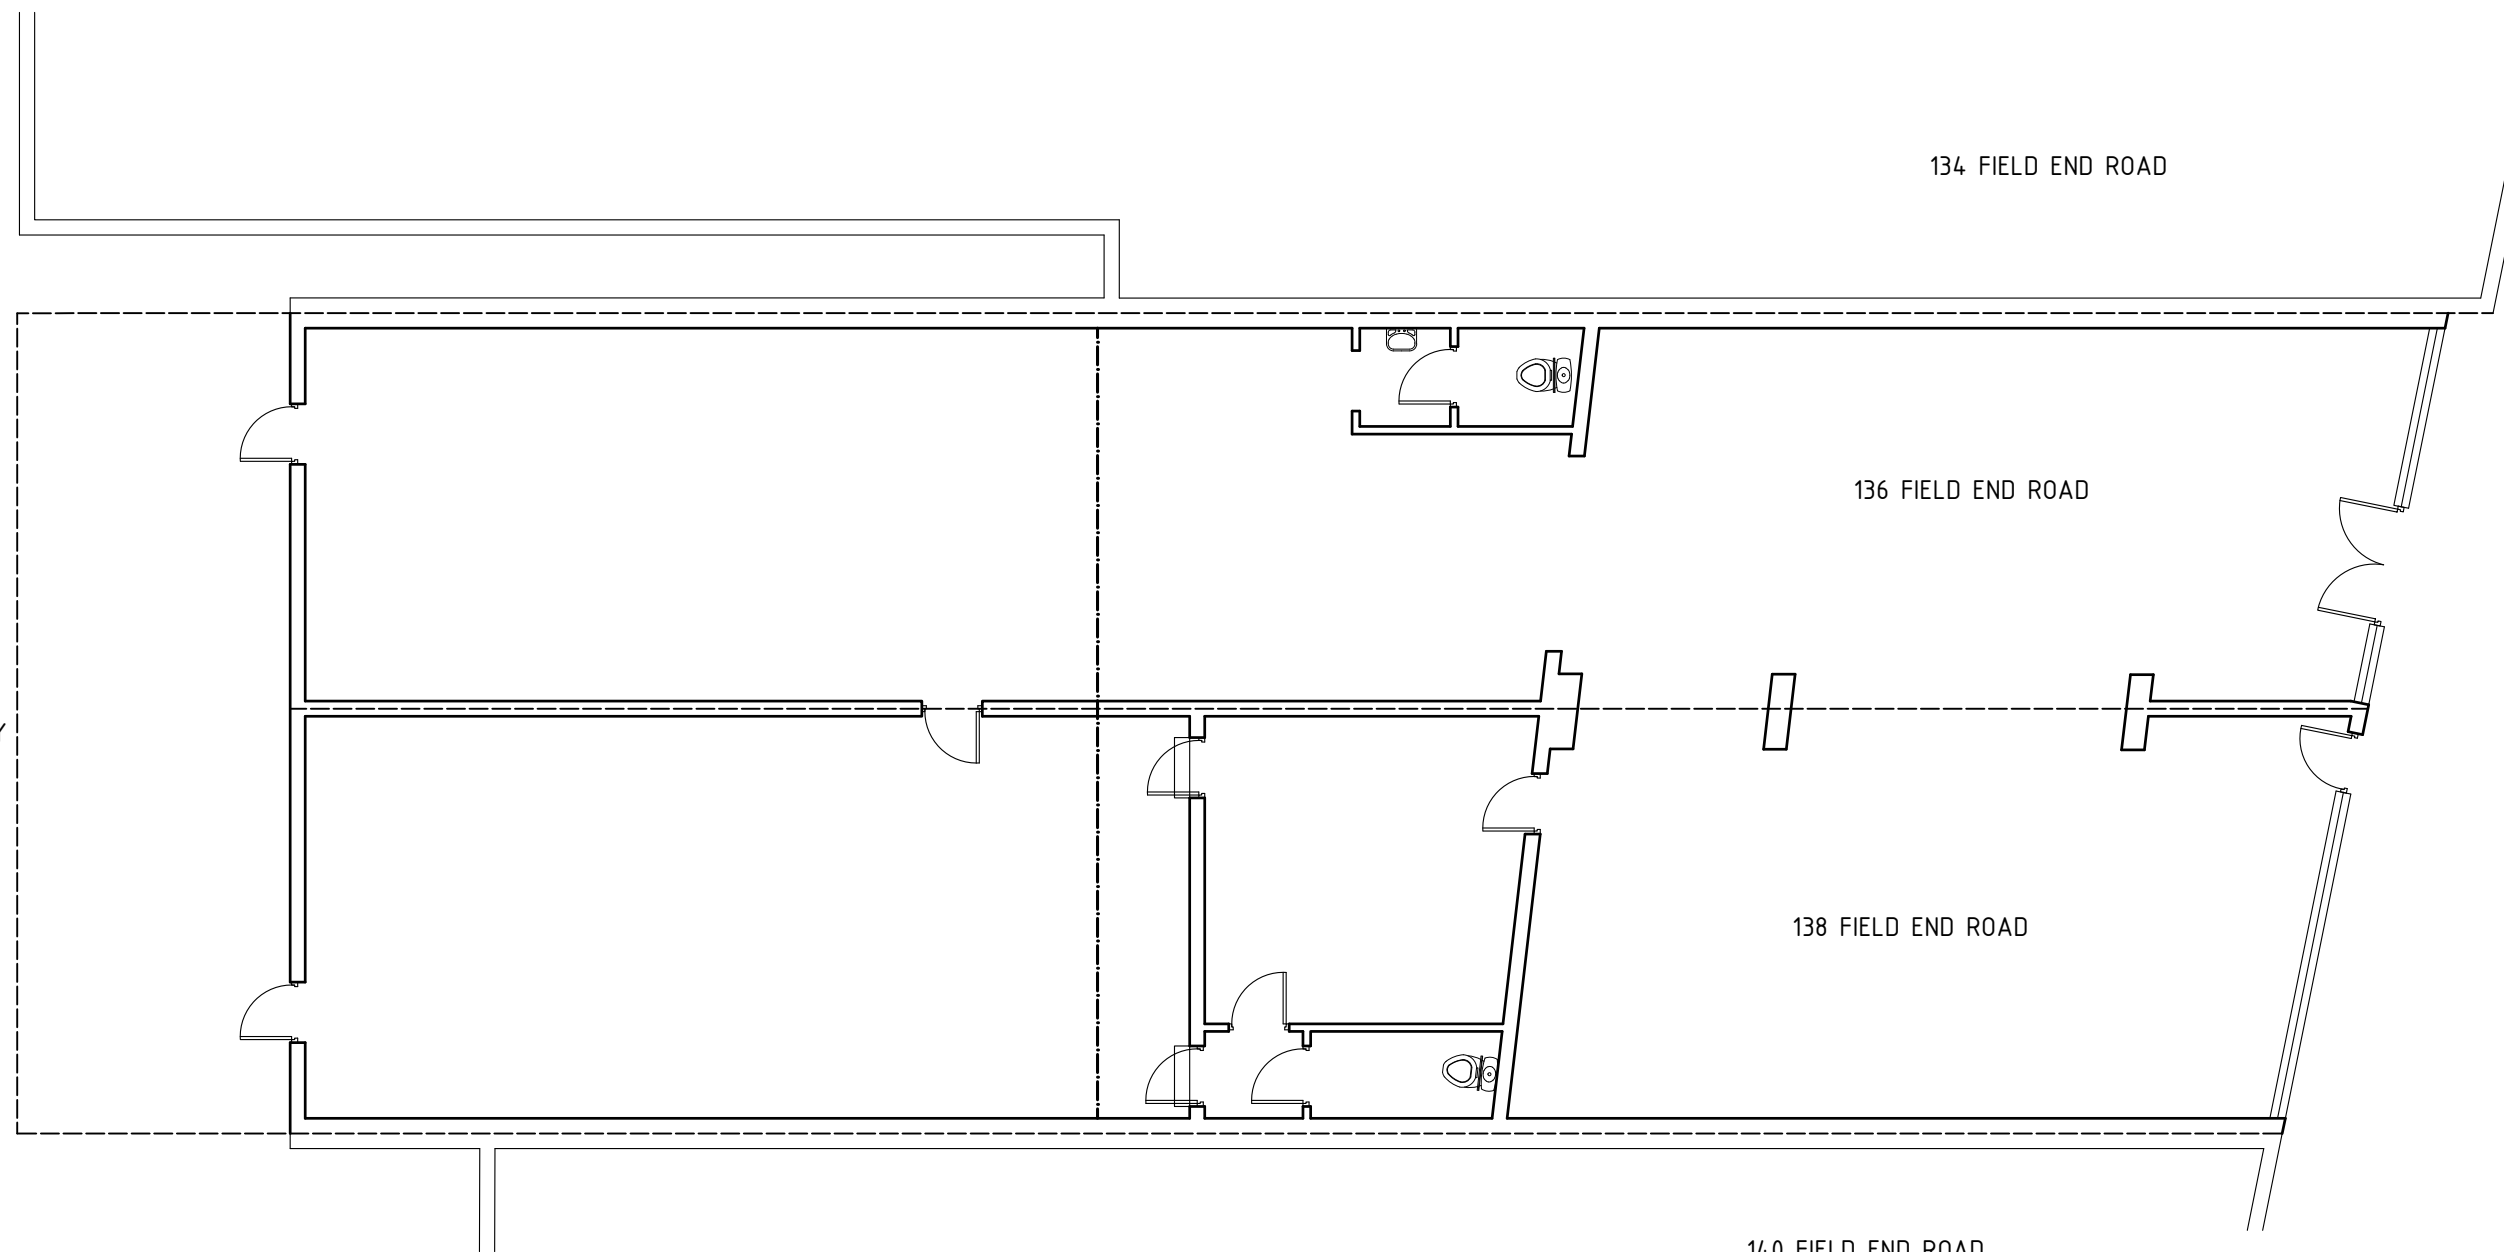

FRONT ELEVATIONS



REAR ELEVATIONS



EXISTING ELEVATIONS

NOTES:
1- ALL DIMENSIONS TO BE CHECKED ON SITE ANY DISCREPANCY BROUGHT TO THE ATTENTION IMMEDIATELY
2- ALL STRUCTURAL WORKS TO BE CARRIED OUT TO ENGINEERS DESIGN AND STRICTLY UNDER HIS SUPERVISION
3- CONTRACTOR TO TAKE FULL RESPONSIBILITY FOR ALL DESIGN, ERECTION AND TEMPORARY WORKS


SCALE 1:100
A3

DWG NO N/03


ADDITIONS ALTERATION TO:
136/138 FIELD END ROAD
HA5 1RJ

FOR:
Mr. J. SINGH

Planning Additions Ltd
22 South Lane West
New Malden
KT3 5AQ
m. 0785 211 7366
e. info@planningadditions.co.uk
w. www.planningadditions.co.uk

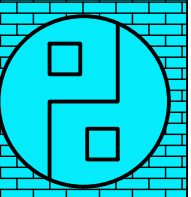


PLANNING SUBMISSION DRAWING

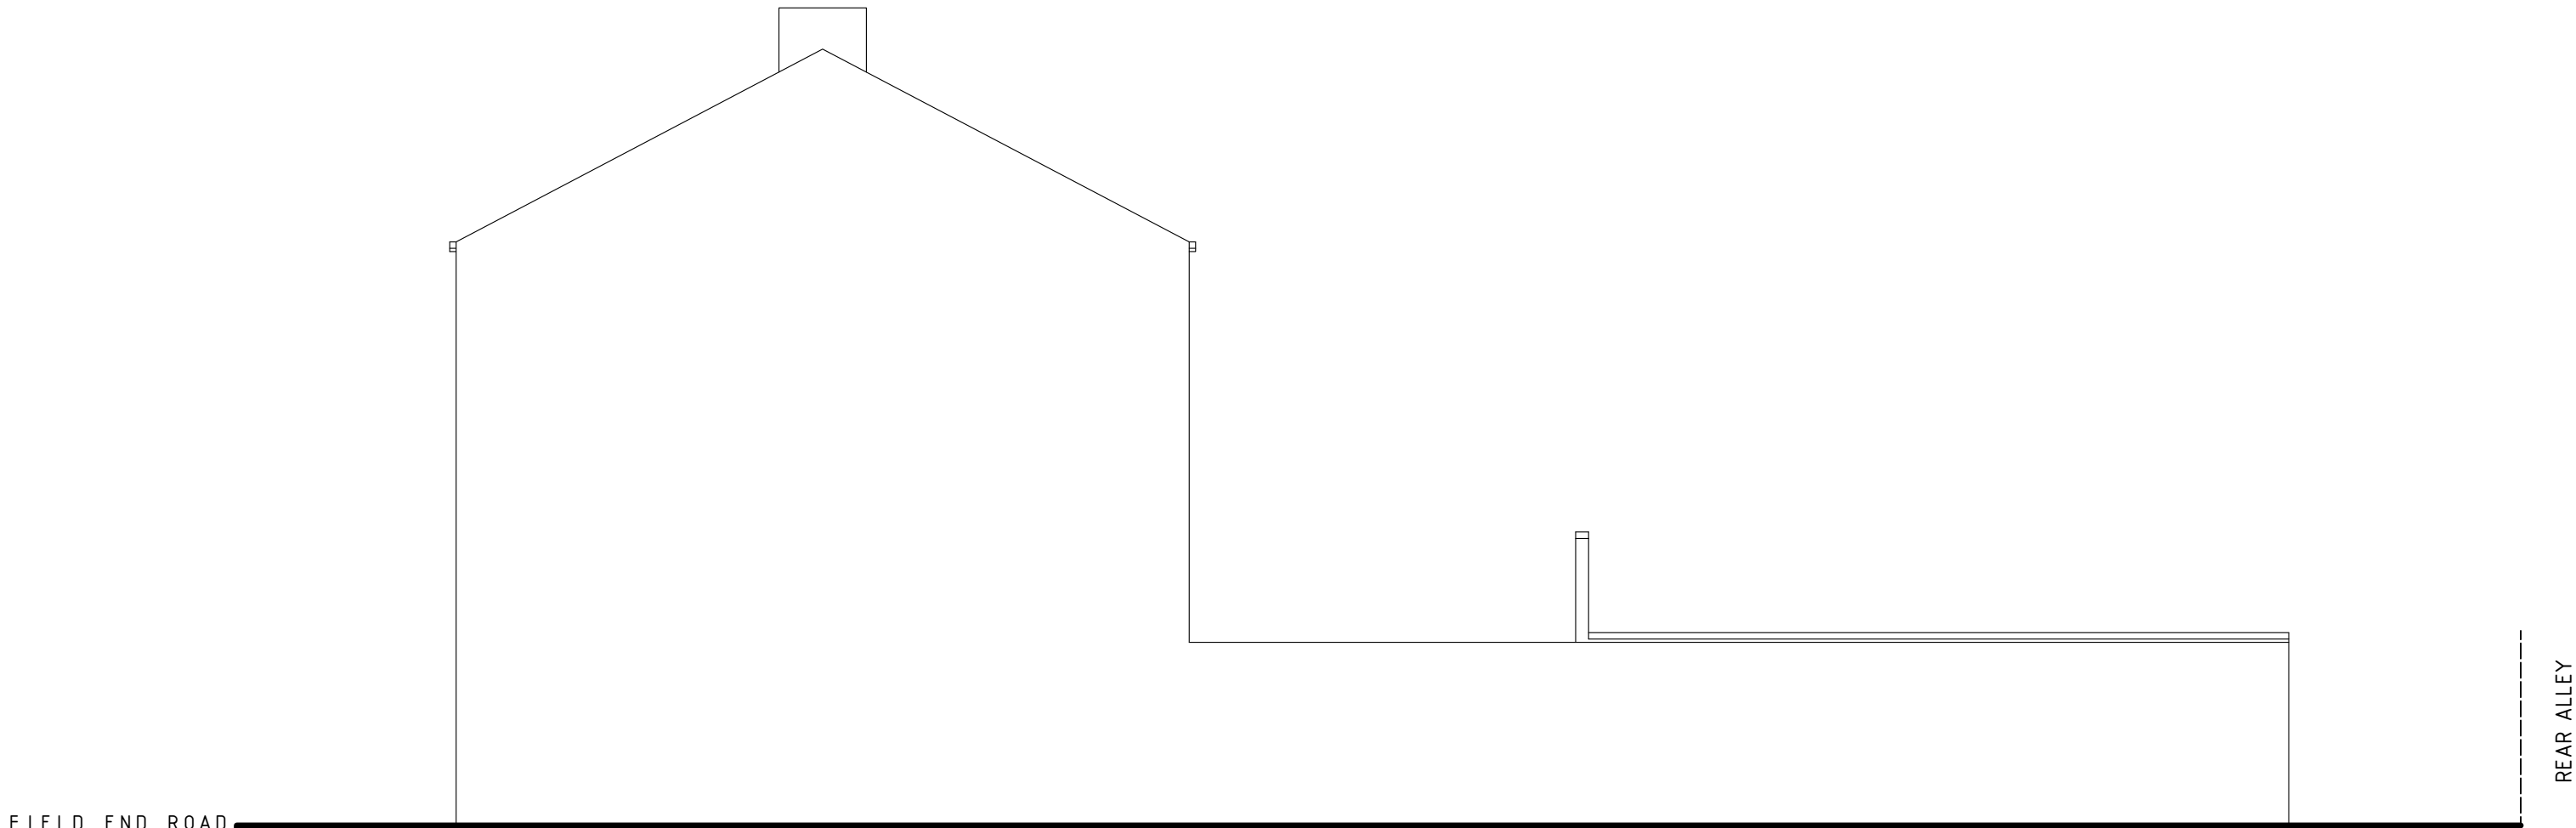

NOTES:
1- ALL DIMENSIONS TO BE CHECKED ON SITE ANY DISCREPANCY BROUGHT TO THE ATTENTION IMMEDIATELY
2- ALL STRUCTURAL WORKS TO BE CARRIED OUT TO ENGINEERS DESIGN AND STRICTLY UNDER HIS SUPERVISION
3- CONTRACTOR TO TAKE FULL RESPONSIBILITY FOR ALL DESIGN, ERECTION AND TEMPORARY WORKS

EXISTING ELEVATIONS

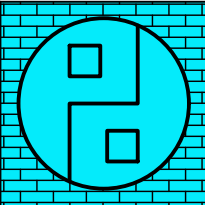SCALE 1:100 A3	ADDITIONS ALTERATION TO: 136/138 FIELD END ROAD HA5 1RJ	Planning Additions Ltd 22 South Lane West New Malden KT3 5AQ m. 0785 211 7366 e. info@planningadditions.co.uk w. www.planningadditions.co.uk	
DWG NO N/04	FOR: Mr. J. SINGH		

PLANNING SUBMISSION DRAWING

MATCHING BRICK WORK

INSULATED THEMALITE BLOCK WORK

INSULATED STUD WALL

EXTRACT FAN

SMOKE DETECTOR MAINS OPERATED COMPLETE WITH SOUNDER BASE

HEAT DETECTOR MAINS OPERATED COMPLETE WITH SOUNDER BASE

P65 RATED DOWNLIGHT LUMINAIRE

FIRE EXTINGUISHES

EMERGENCY LIGHT

FIRE EXIT (APPROVED SOUNDERS TO MAINS AS PER FIRE OFFICERS APPROVAL)

FIRE ALARM BREAK GLASS TO BE PROVIDED ADJACENT TO FINAL EXISTS

FIRE ALARM CONTROL PENAL

CCTV CAMERA

AIR CLEAN 150kg
EXTRA CARBON
FILTER TO GIVE
DWELL TIME OF
0.4SEC FOR
ODOUR CONTROL


2500X1200MM WALL
MOUNTED KITCHEN
CANOPY HOOD

RYED AIR RY5000B
ESP UV OZONE
LIGHT TO ELIMINATE
COOKING SMOKE,
GREASE AND ODOUR

2500X1200MM WALL
MOUNTED KITCHEN
CANOPY HOOD

134 FIELD END ROAD

EXTRACTION
DUCTWORK SYSTEM
GOING THROUGH
ROOF

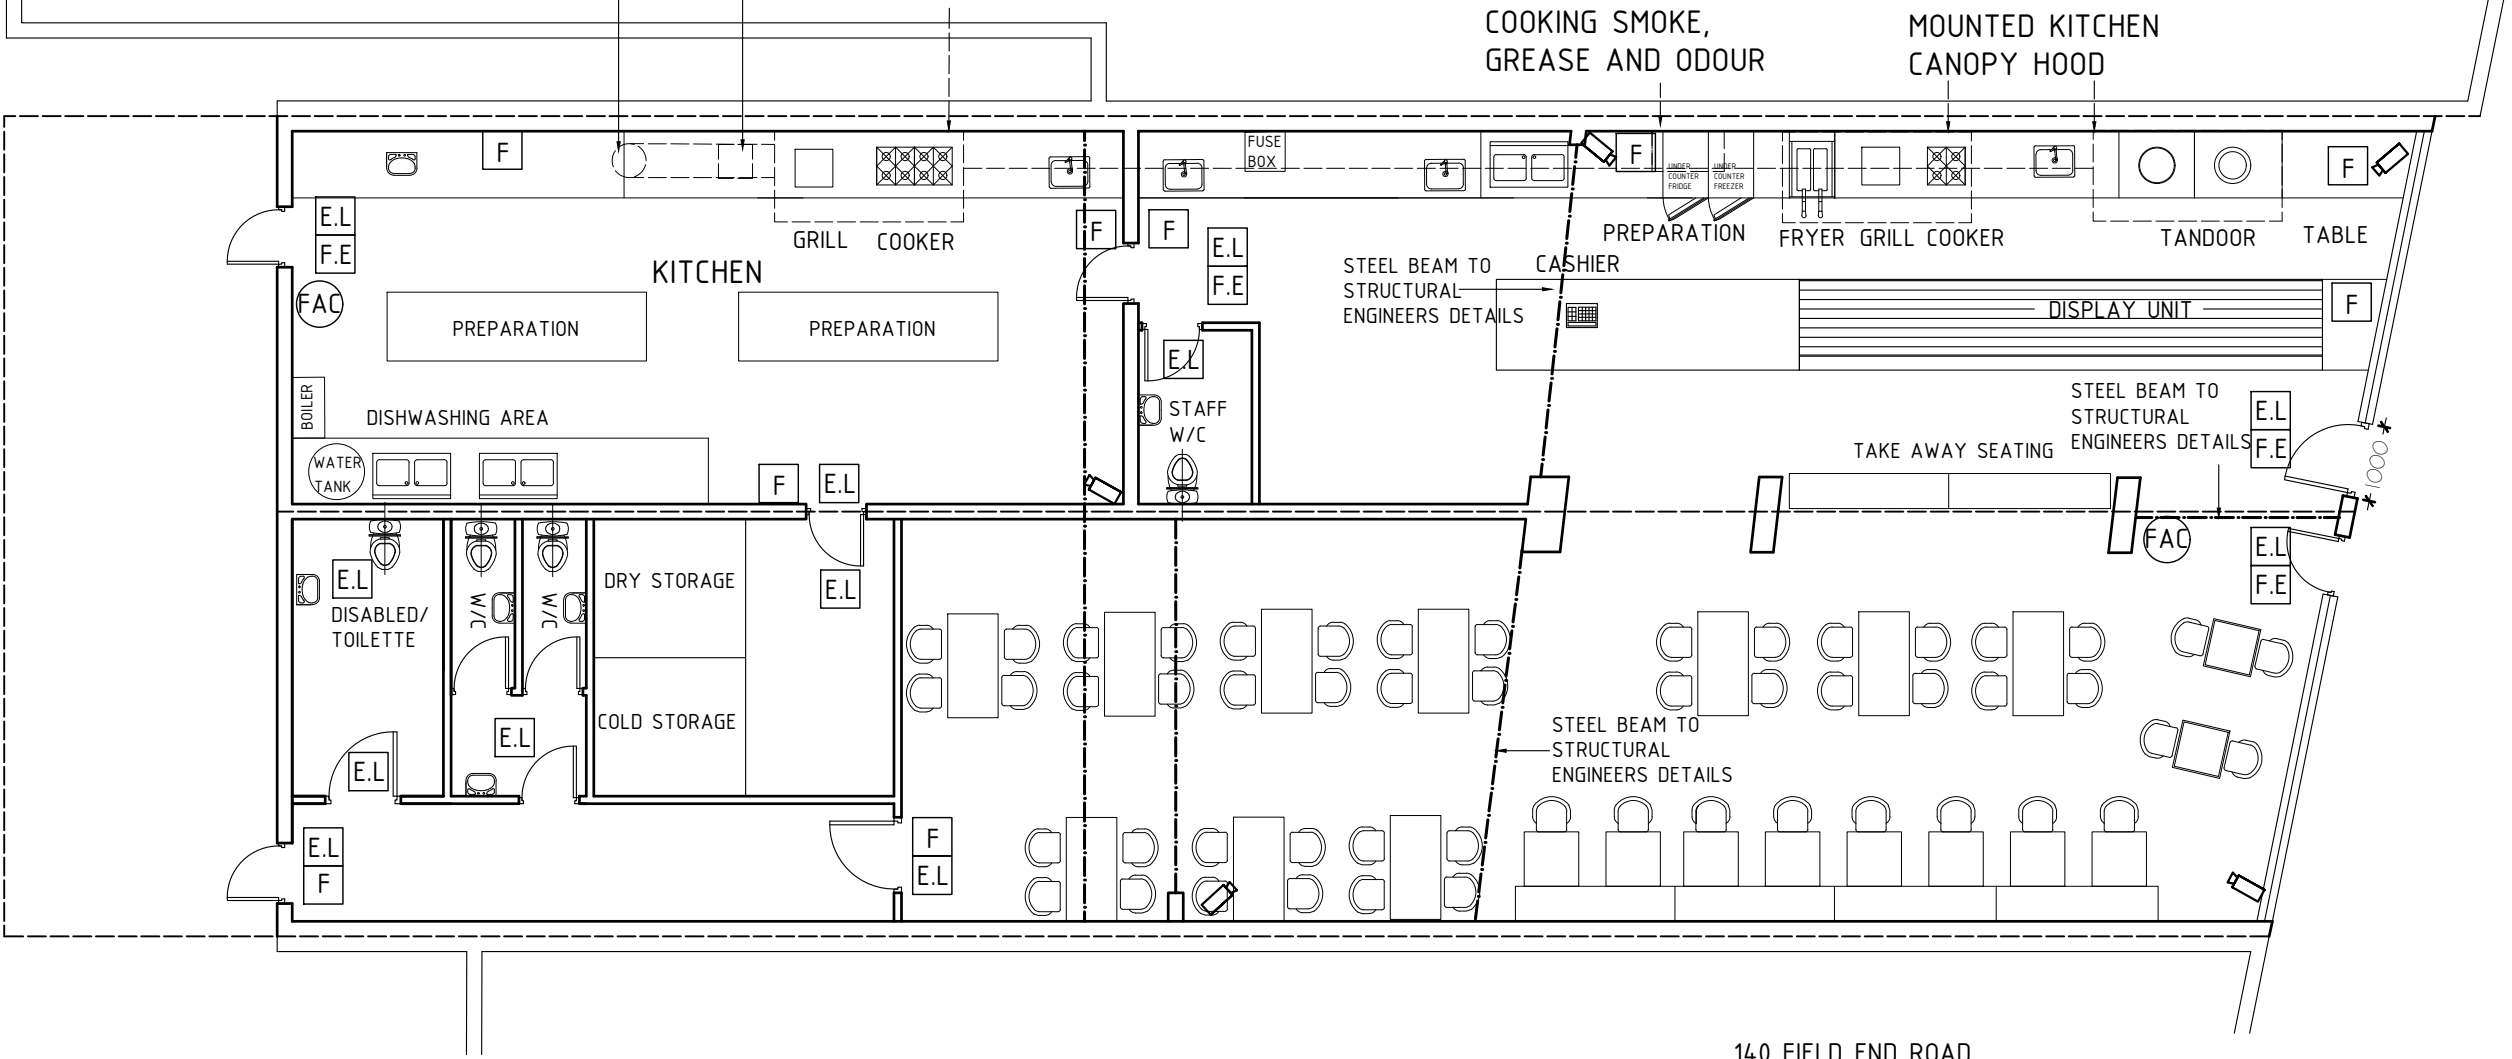

NOTES:
1- ALL DIMENSIONS TO BE CHECKED ON SITE ANY DISCREPANCY BROUGHT TO THE ATTENTION IMMEDIATELY
2- ALL STRUCTURAL WORKS TO BE CARRIED OUT TO ENGINEERS DESIGN AND STRICTLY UNDER HIS SUPERVISION
3- CONTRACTOR TO TAKE FULL RESPONSIBILITY FOR ALL DESIGN, ERECTION AND TEMPORARY WORKS

PROPOSED GROUND FLOOR PLAN

PLANNING SUBMISSION DRAWING

SCALE 1:100
A3

DWG NO N/05

ADDITIONS ALTERATION TO:
136/138 FIELD END ROAD
HA5 1RJ

FOR:
Mr. J. SINGH

Planning Additions Ltd
22 South Lane West
New Malden
KT3 5AQ
m. 0785 211 7366
e. info@planningadditions.co.uk
w. www.planningadditions.co.uk



FRONT ELEVATIONS



REAR ELEVATIONS



PROPOSED ELEVATIONS

NOTES:
1- ALL DIMENSIONS TO BE CHECKED ON SITE ANY DISCREPANCY BROUGHT TO THE ATTENTION IMMEDIATELY
2- ALL STRUCTURAL WORKS TO BE CARRIED OUT TO ENGINEERS DESIGN AND STRICTLY UNDER HIS SUPERVISION
3- CONTRACTOR TO TAKE FULL RESPONSIBILITY FOR ALL DESIGN, ERECTION AND TEMPORARY WORKS


SCALE 1:100
A3

DWG NO N/06


ADDITIONS ALTERATION TO:
136/138 FIELD END ROAD
HA5 1RJ

FOR:
Mr. J. SINGH

Planning Additions Ltd
22 South Lane West
New Malden
KT3 5AQ
m. 0785 211 7366
e. info@planningadditions.co.uk
w. www.planningadditions.co.uk

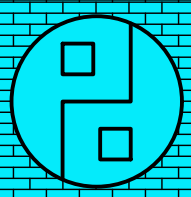

PLANNING SUBMISSION DRAWING

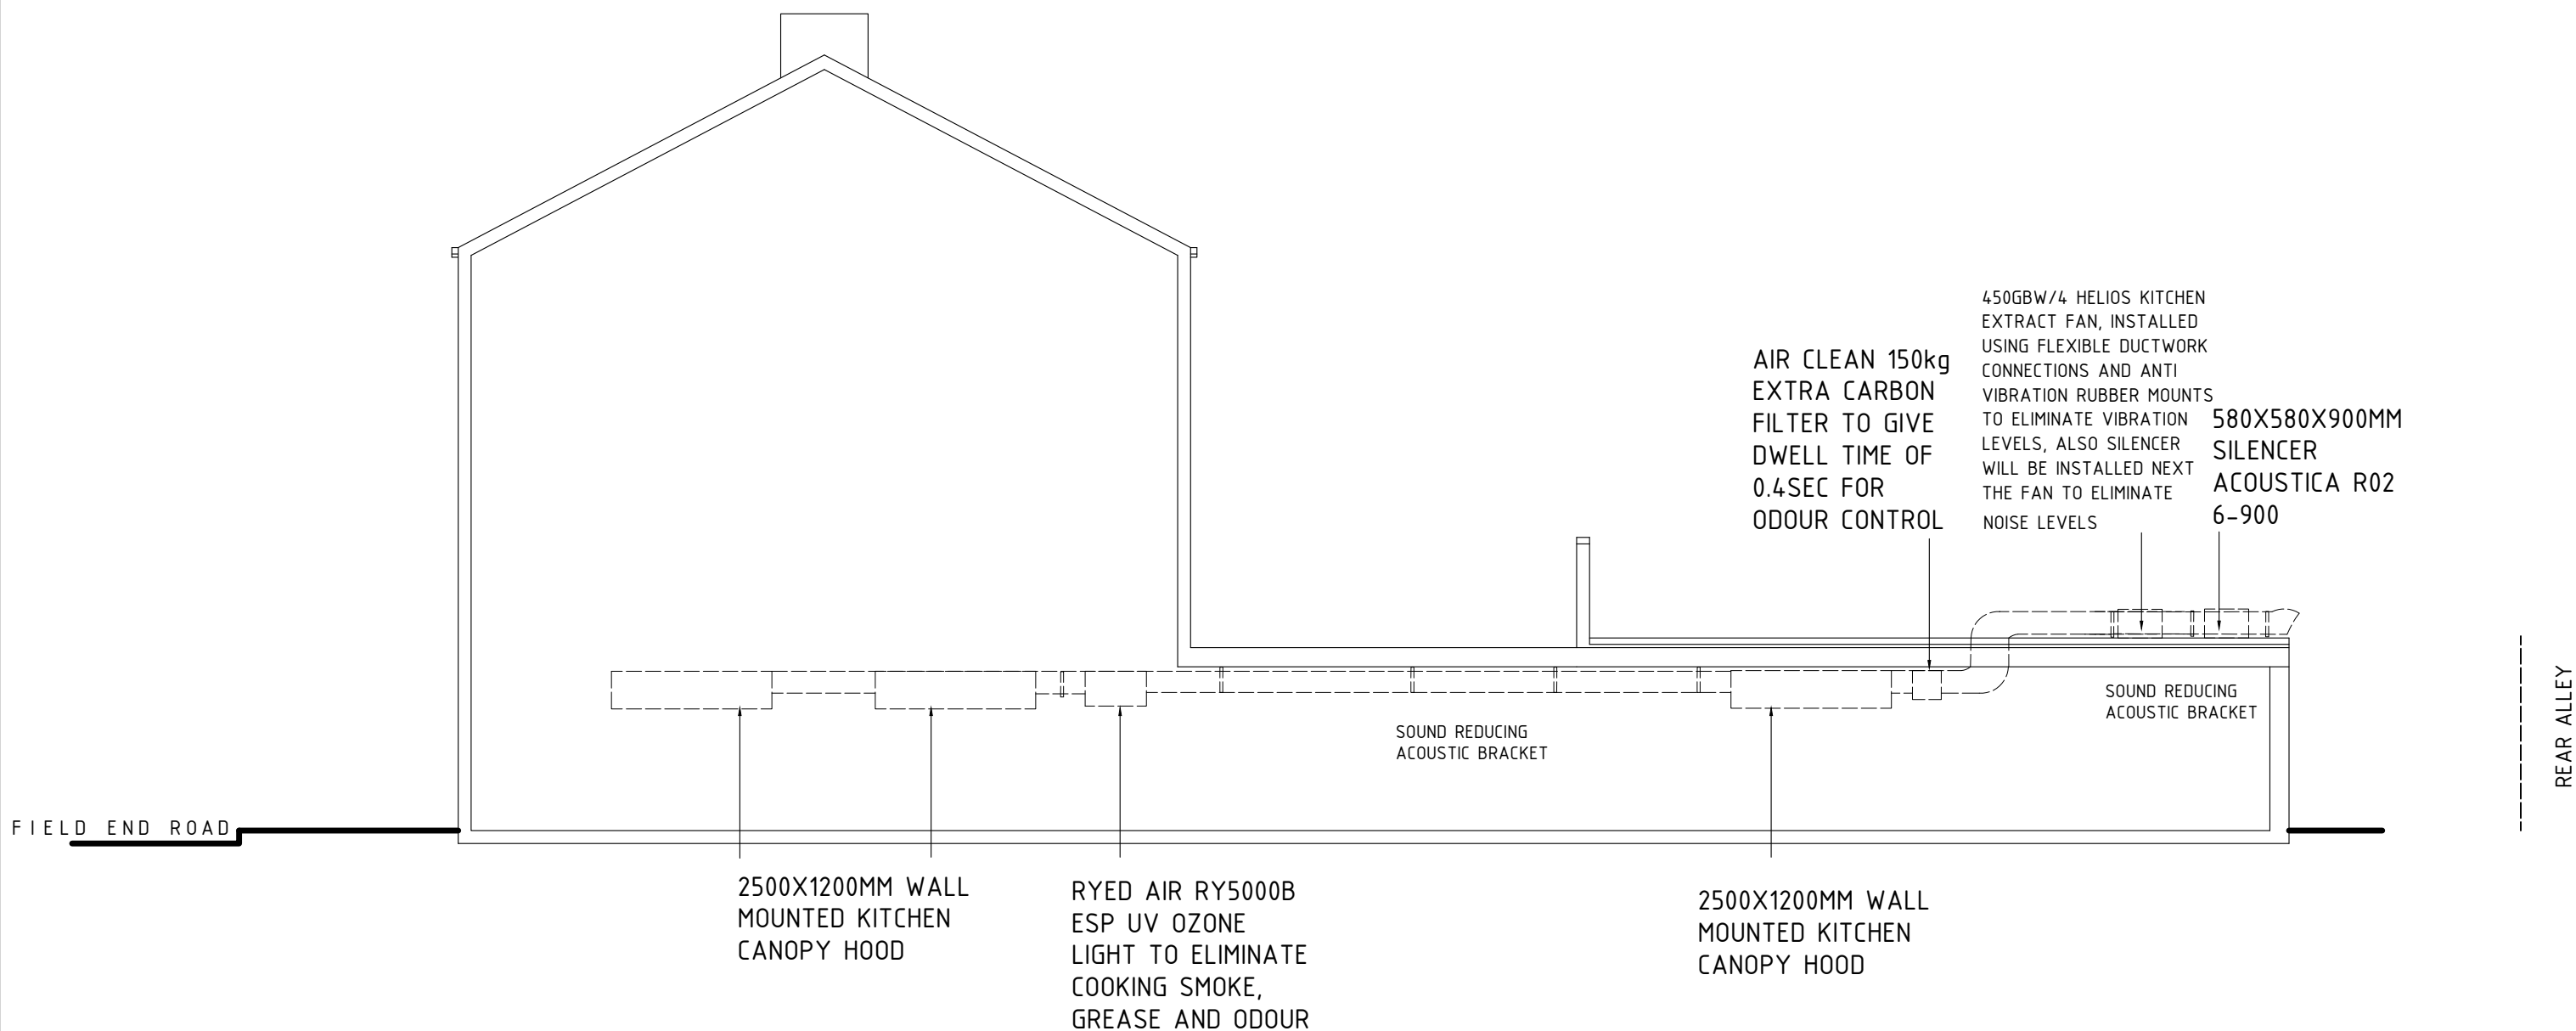

NOTES:

1- ALL DIMENSIONS TO BE CHECKED ON SITE ANY DISCREPANCY BROUGHT TO THE ATTENTION IMMEDIATELY

2- ALL STRUCTURAL WORKS TO BE CARRIED OUT TO ENGINEERS DESIGN AND STRICTLY UNDER HIS SUPERVISION

3- CONTRACTOR TO TAKE FULL RESPONSIBILITY FOR ALL DESIGN, ERECTION AND TEMPORARY WORKS

PROPOSED ELEVATIONS

SCALE 1:100 A3	ADDITIONS ALTERATION TO: 136/138 FIELD END ROAD HA5 1RJ	Planning Additions Ltd 22 South Lane West New Malden KT3 5AQ m. 0785 211 7366 e. info@planningadditions.co.uk w. www.planningadditions.co.uk	
DWG NO N/07	FOR: Mr. J. SINGH		

PLANNING SUBMISSION DRAWING