


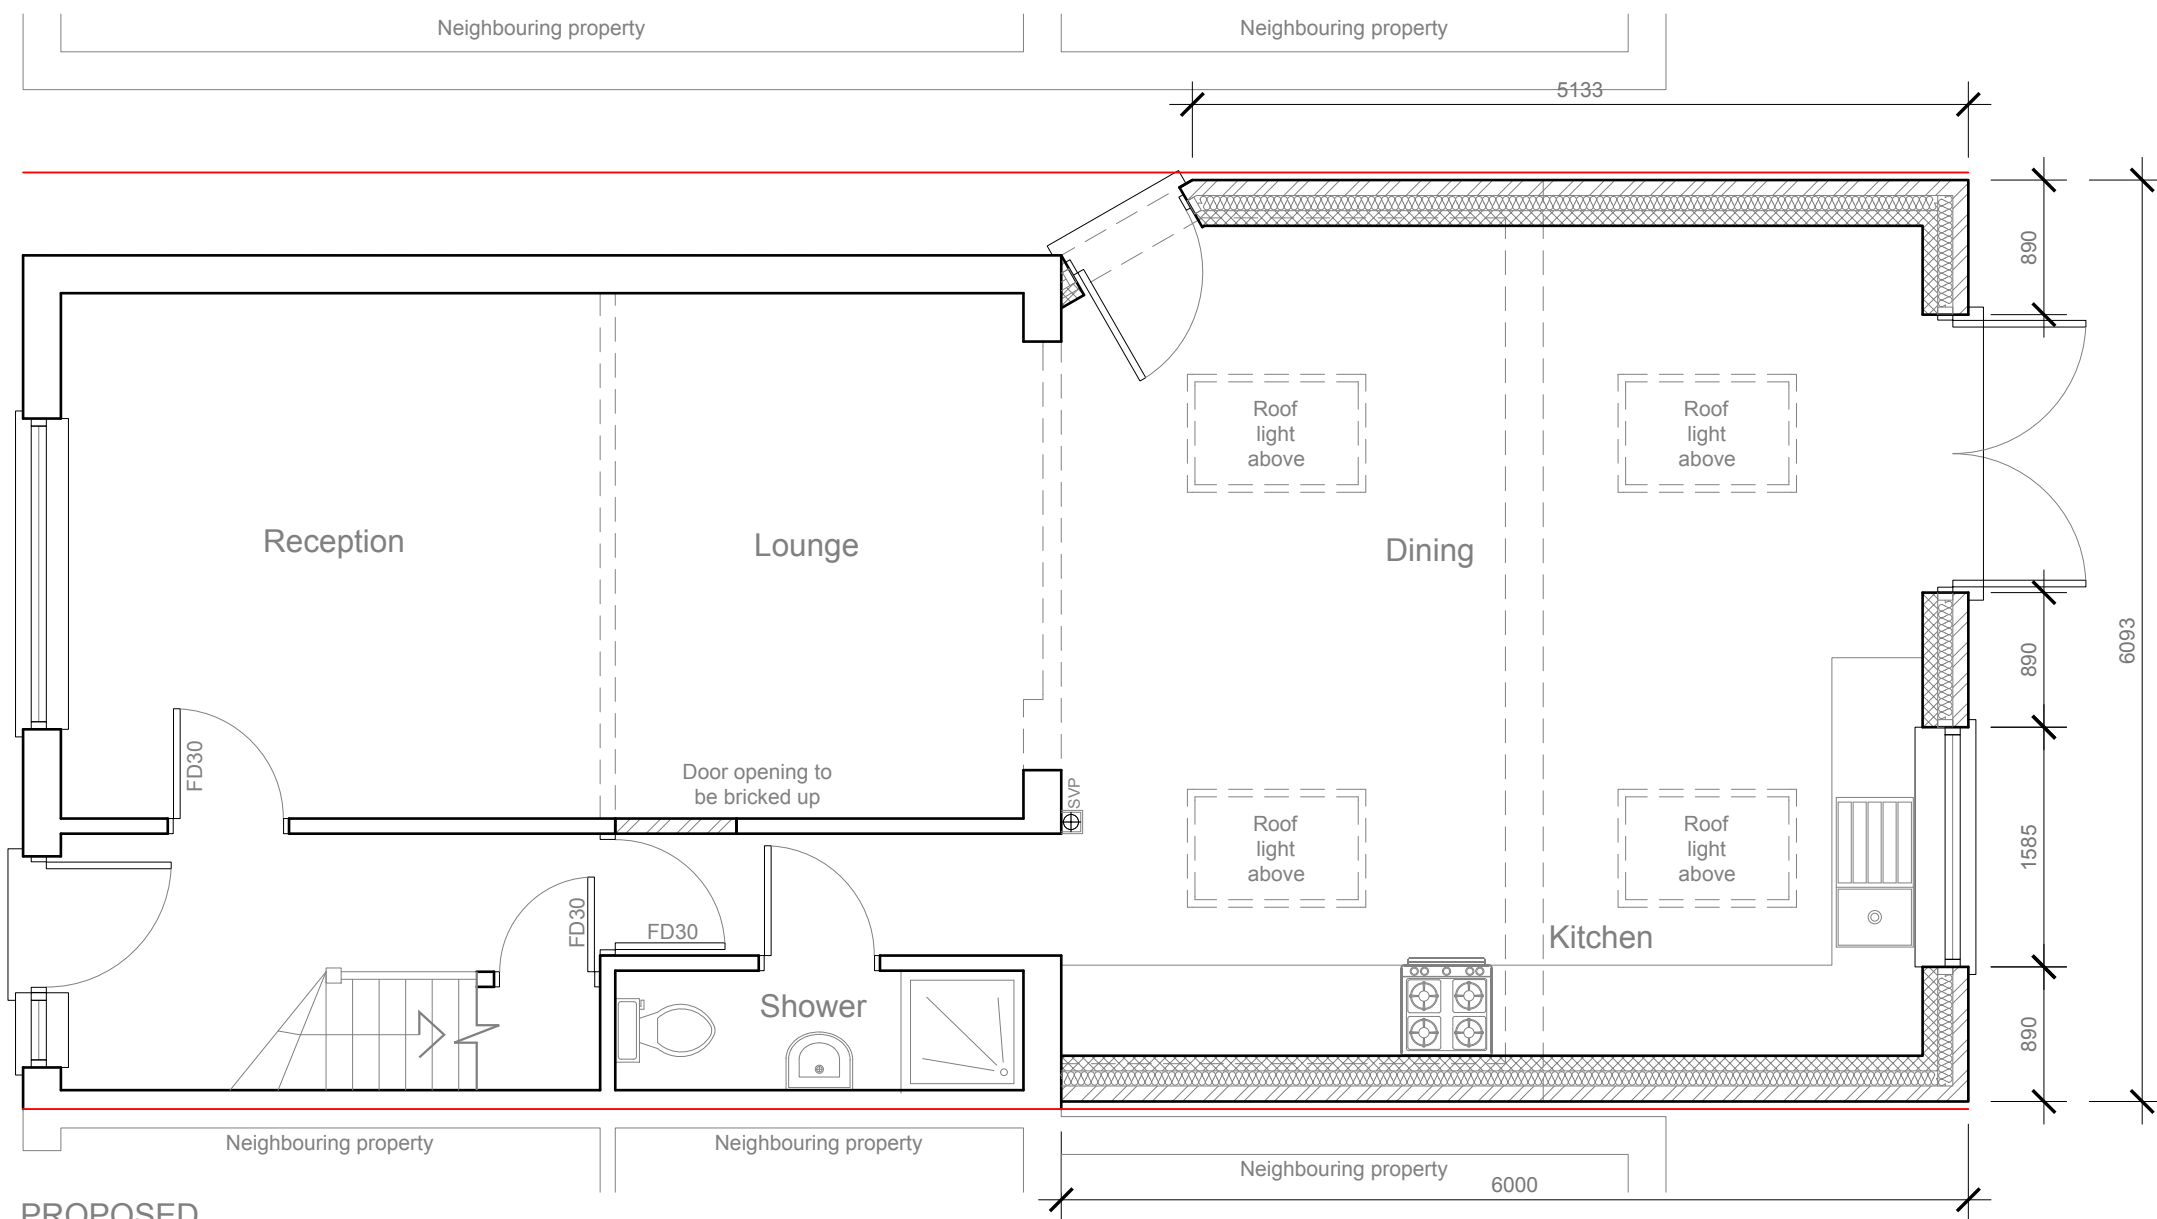


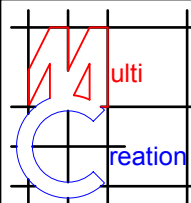

PROPOSED
GROUND FLOOR PLAN 1:50

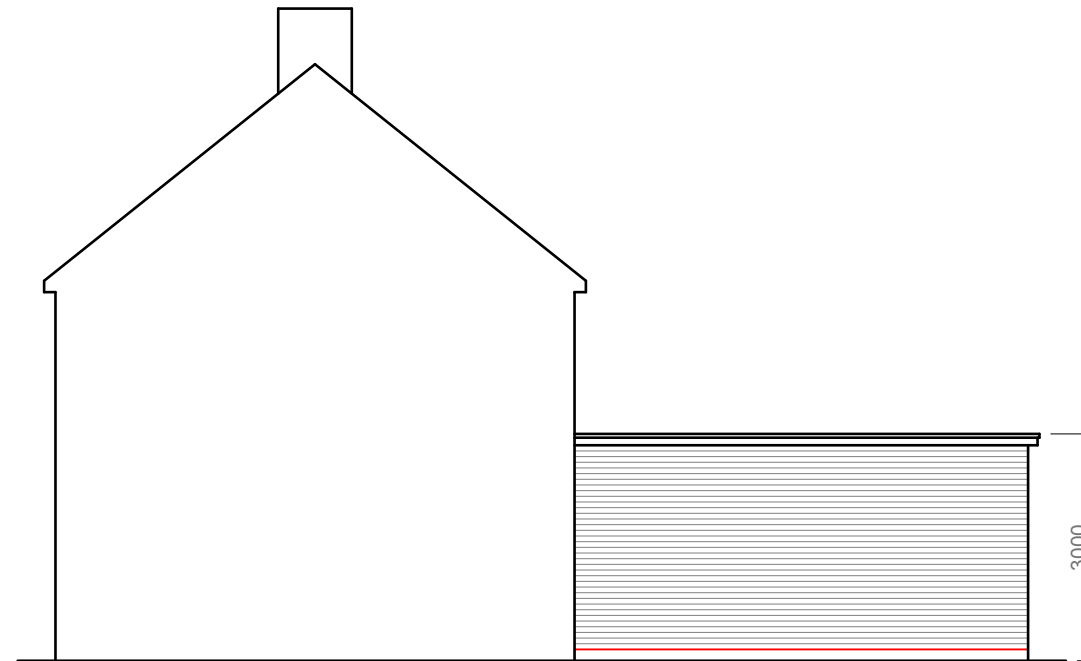

	Project:	Title:	Scale: 1:50 @ A3
	45 Mintern Way	Proposed	Date: Jan 2020
	Hayes	Ground floor plan	Drawing No.: 3428/EXT-03/SP
	UB4 0PD		Revision
239 Western Road, Southall, Middx, UB2 5HS Tel: 020 8571 1369 info@multicreation.co.uk			

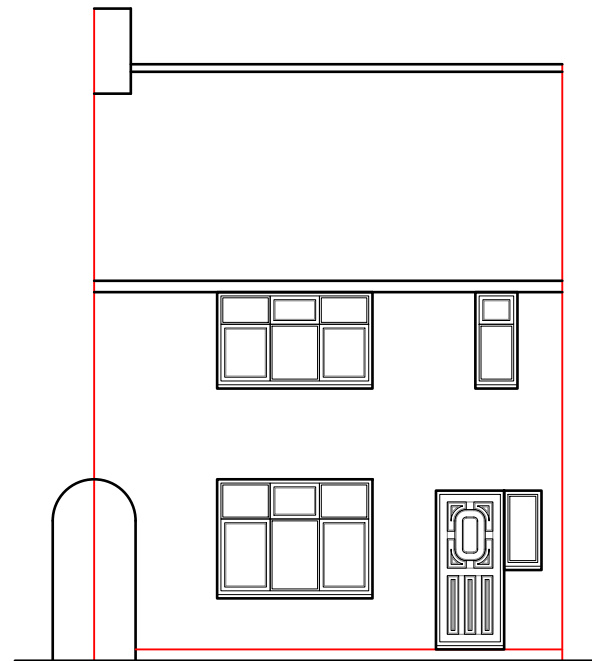

Warm deck
flat roof
1:40 falls

New windows and door
to be double glazed
to match existing


External finish to be
facing brickwork
to match existing

DPC to be no less than
150mm above ground level

New windows and door
to be double glazed
to match existing

External finish to be facing brickwork to match existing

DPC to be no less than
150mm above ground level

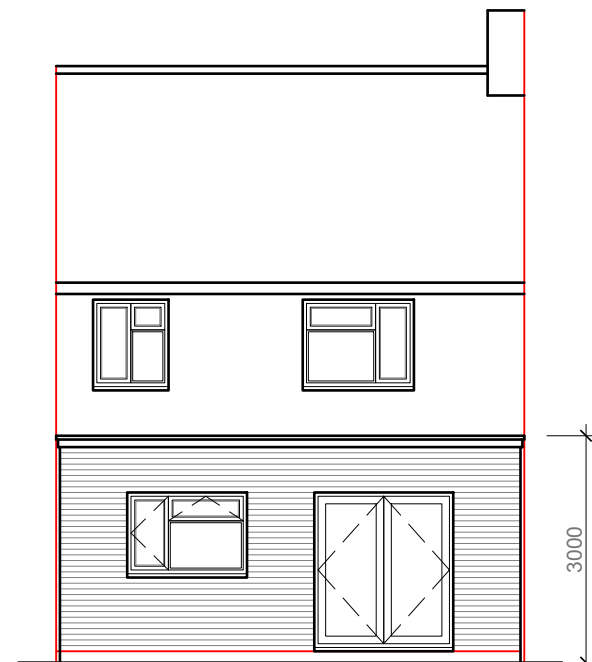

Warm deck
flat roof
1:40 falls

New windows and door
to be double glazed
to match existing


External finish to be
facing brickwork
to match existing

DPC to be no less than
150mm above ground level

New windows and door
to be double glazed
to match existing

External finish to be facing brickwork to match existing

DPC to be no less than
150mm above ground level

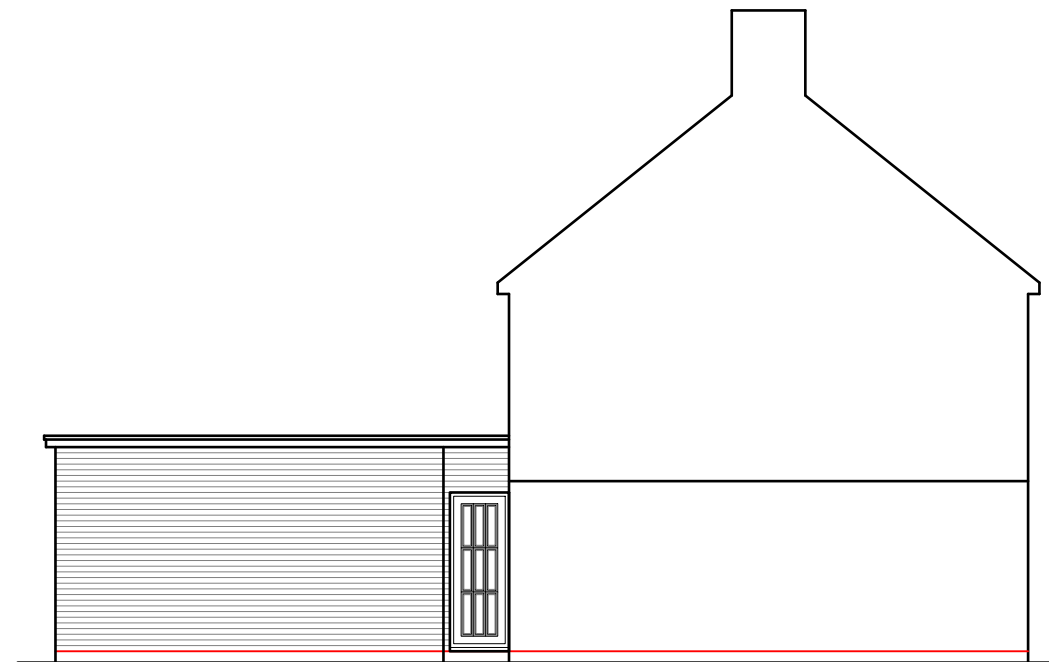

	Project: 45 Minterne Way Hayes UB4 0PD	Title: Proposed Elevations	Scale: 1:100 @ A3 Date: Jan 2020 Drawing No.: 3428/EXT-04/SP				
	Revision <table border="1"> <tr> <td> </td> <td> </td> <td> </td> <td> </td> <td> </td> </tr> </table>						

Title:
Proposed Elevations

Scale: 1:100 @ A3				
Date: Jan 2020				
Drawing No.: 3428/EXT-04/SP				
Revision				

239 Western Road, Southall, Middx, UB2 5HS Tel: 020 8571 1369 info@multicreation.co.uk