




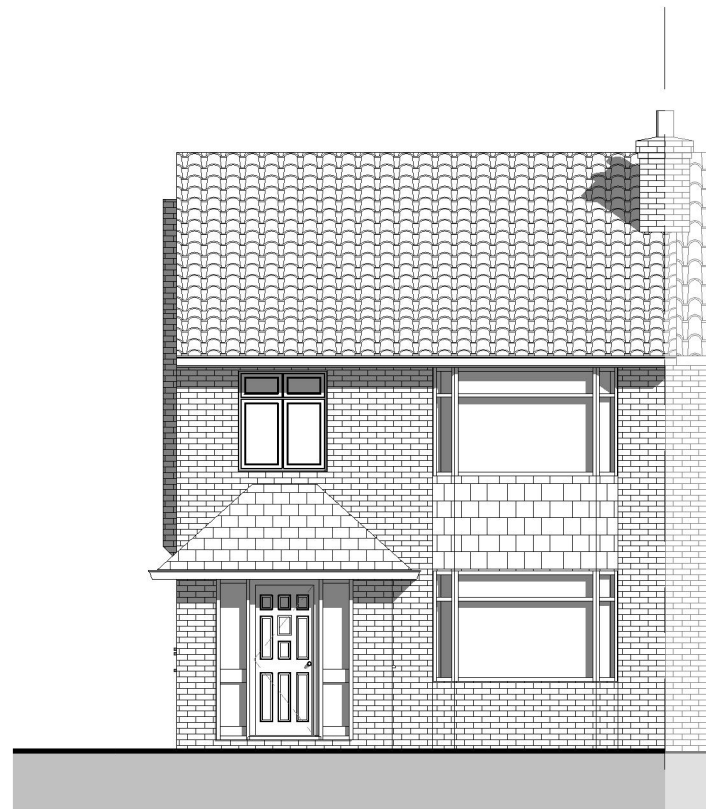


1 Front Elevation
1 : 100

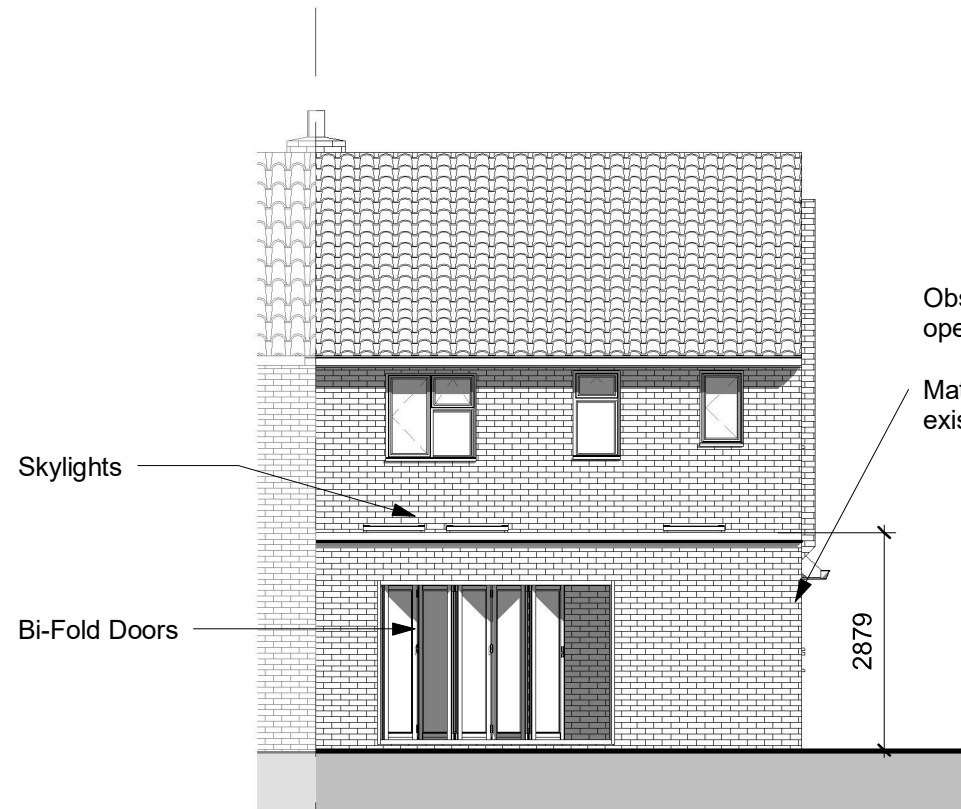


2 Rear Elevation
1 : 100

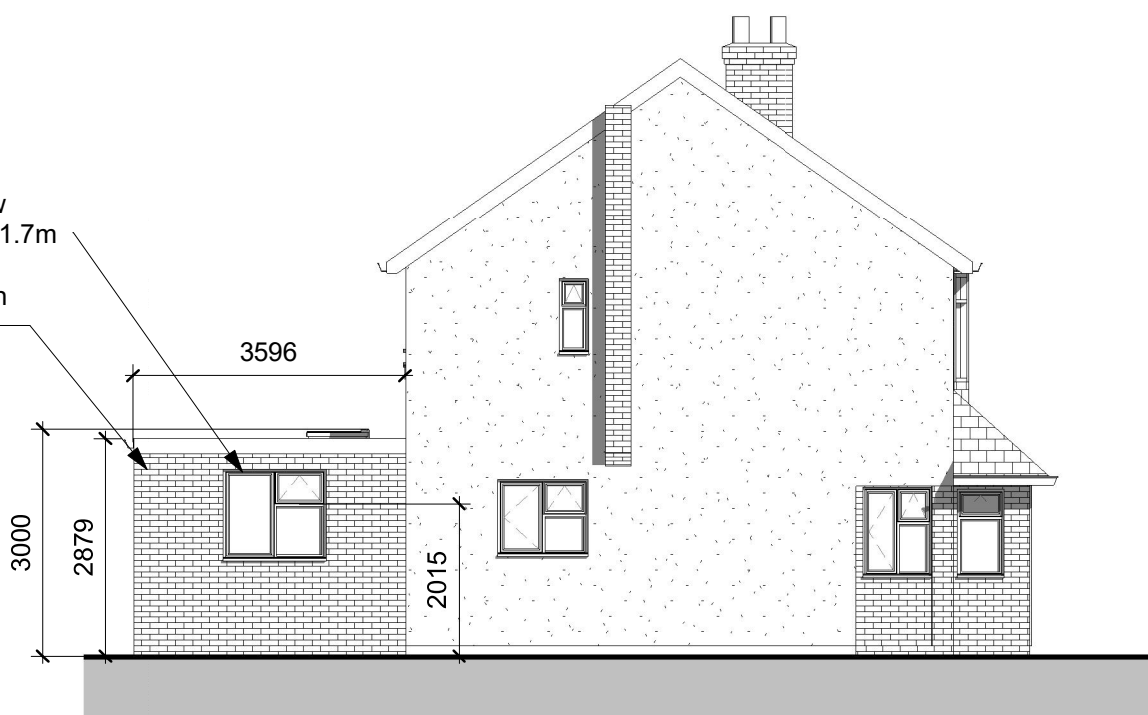


3 LH Elevation
1 : 100

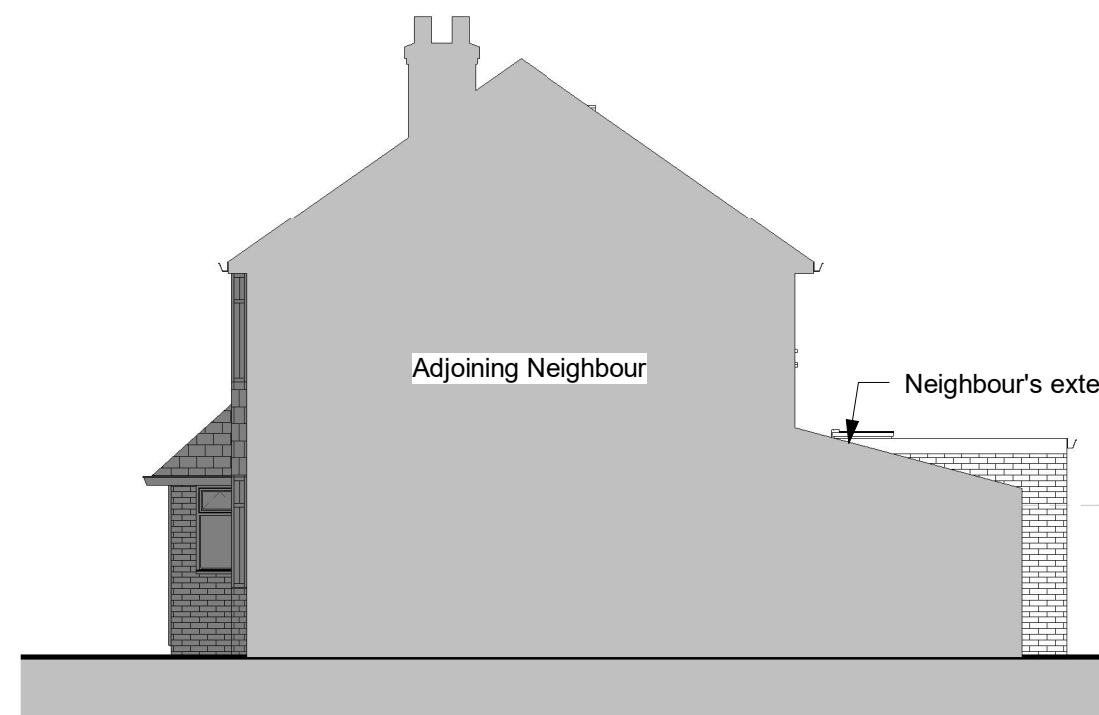


4 RH Elevation
1 : 100

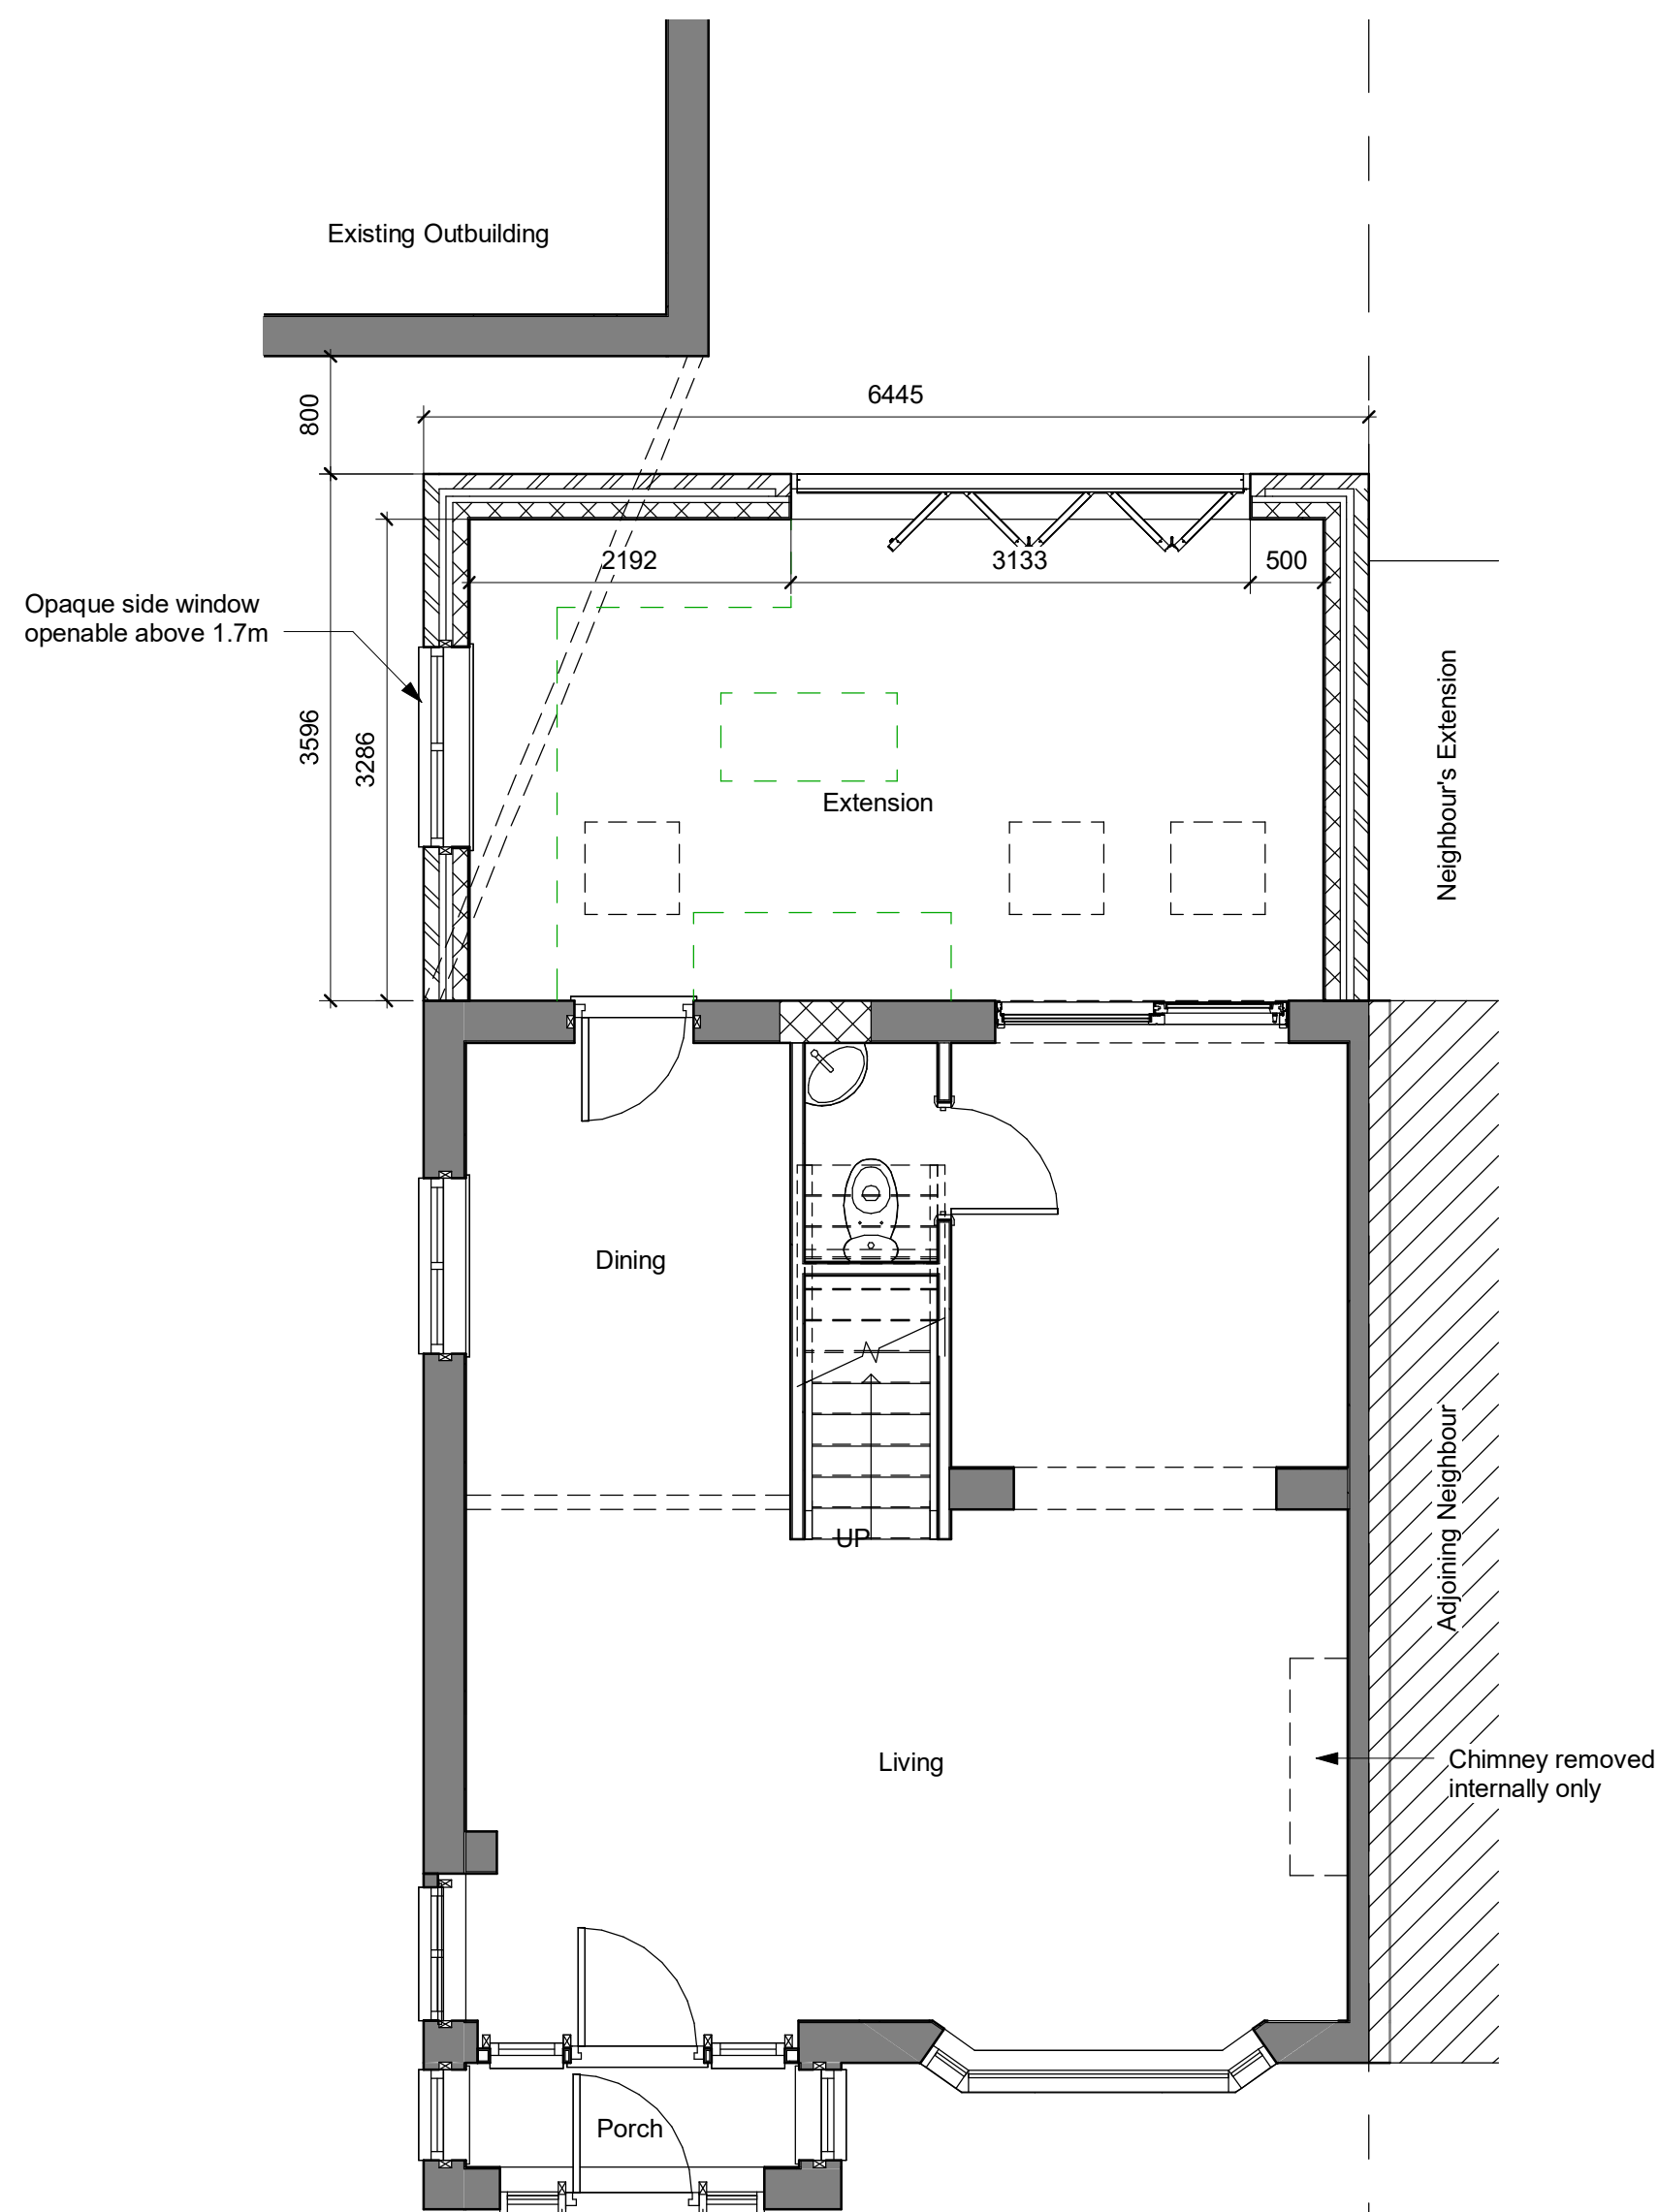

5 Ground Floor
1 : 50

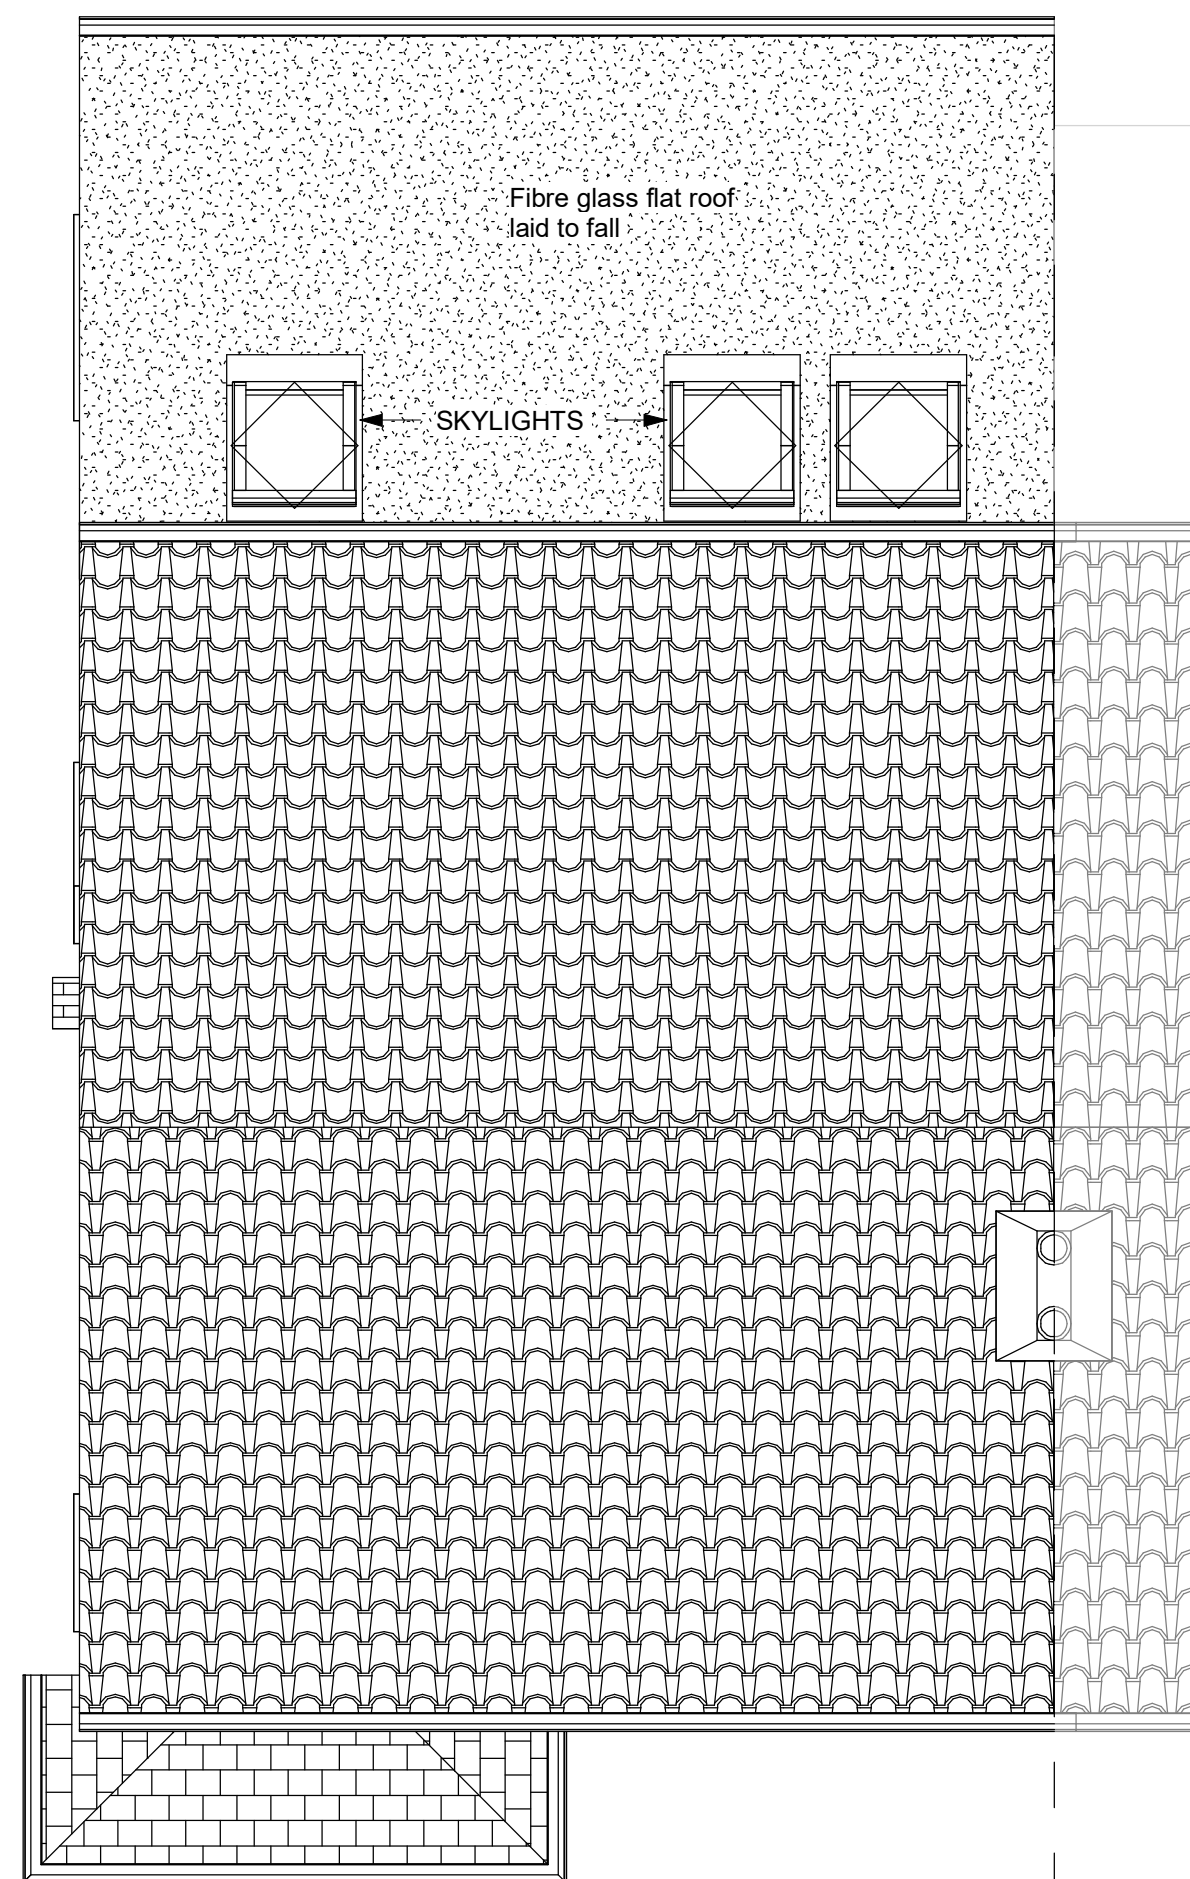

6 Site
1 : 50

 

NOTES:

This drawing is to be read in conjunction with all relevant Architects and Engineers drawings

Only figured dimensions are to be used for construction

All dimensions are to be verified on site prior to work commencing

No.	Description	Date
1	First Draft Issue	22.02.21
2	Rev-A	26.02.21
3	Rev-B	01.03.21

297 Kingshill Ave.

Proposed Rev-B

Project number 2021-008

Date 26.02.21

Drawn by SH

102

Scale @ A1 As indicated