



All work to comply with  
current building regulations  
and codes of practice

Do not scale from drawings  
all dimensions to be checked  
on site before the start of  
any work


Proposed External Finish Materials to  
Match Existing External Finish  
Materials

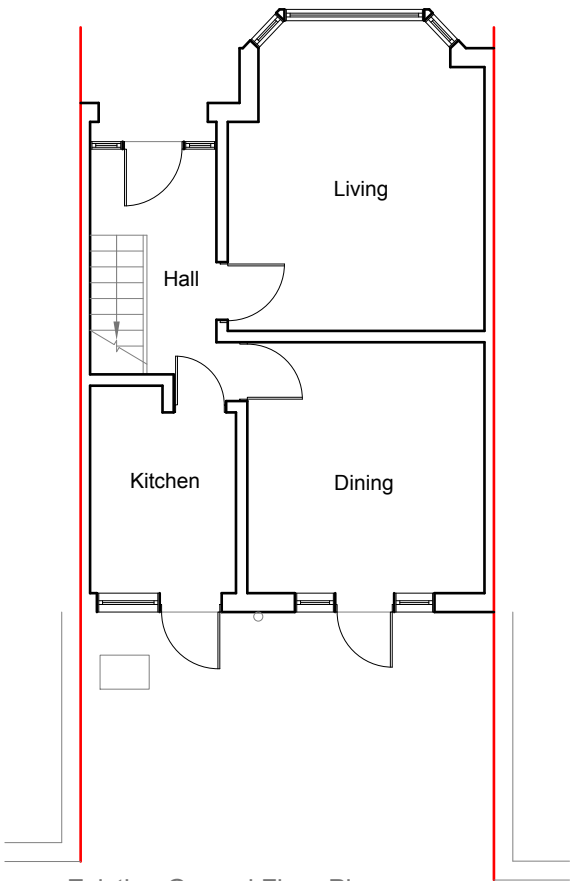


Existing Ground Floor Plan  
Scale:1:100

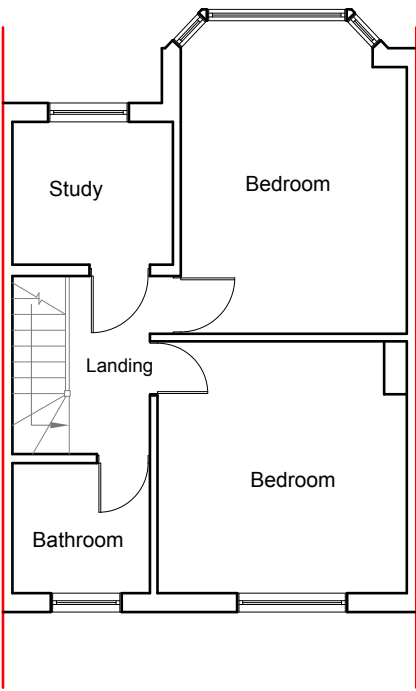

Existing First Floor Plan  
Scale:1:100

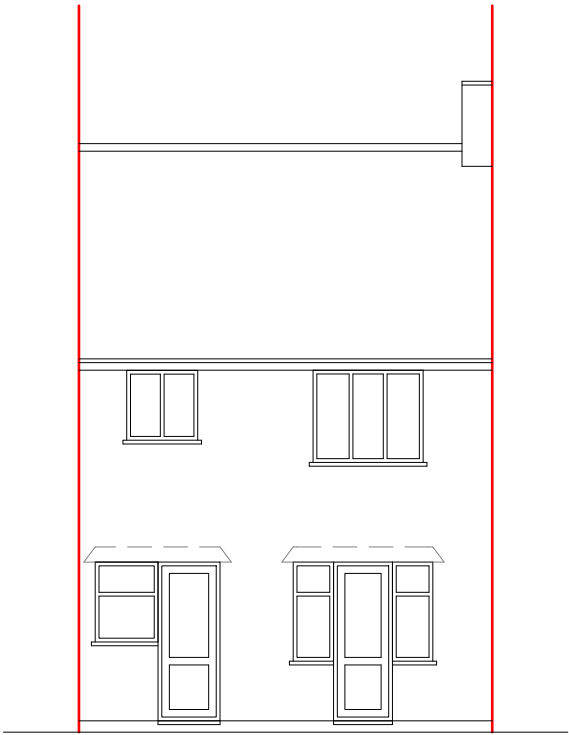


Existing Rear Elevation  
Scale:1:100

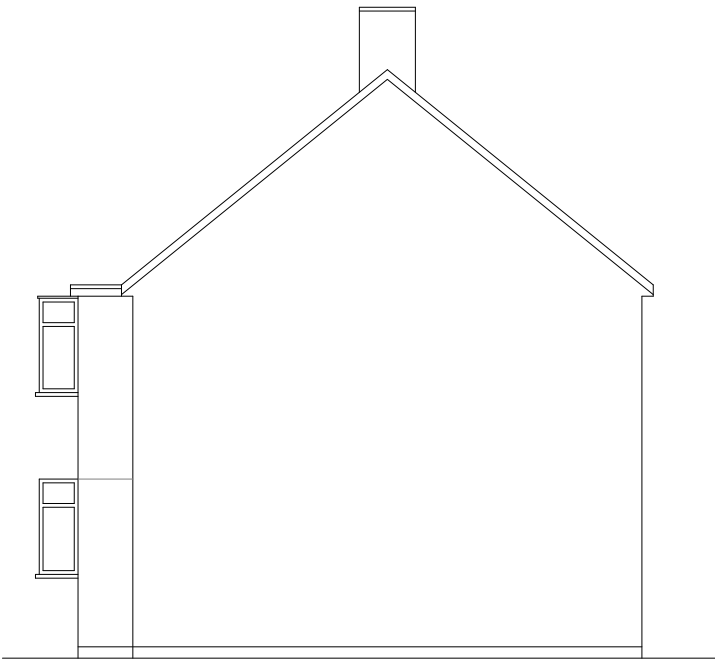

Existing Rear Elevation  
Scale:1:100



Existing Front Elevation  
Scale:1:100

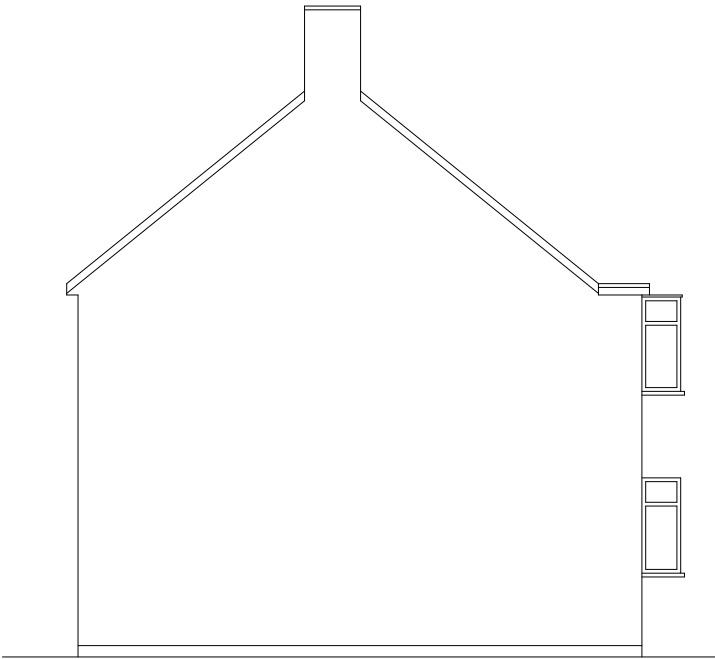

Existing Side Elevation  
Scale:1:100




|                                                              |                                              |                      |                                 |
|--------------------------------------------------------------|----------------------------------------------|----------------------|---------------------------------|
| Modhwadia<br>Design<br>Services                              | Project:                                     | Title:               | Scale: 1:100 @ A3               |
|                                                              | 54 Hollywood<br>Gardens,<br>Hayes<br>UB4 0DY | Existing Floor Plans | Date: 06 , 2016                 |
|                                                              |                                              | Existing Elevations  | Drawing No.:<br>MD/3029 - 01/MT |
|                                                              |                                              |                      | Revision                        |
|                                                              |                                              |                      |                                 |
| 239 Western Road, Southall, Middlesex, UB2 5HS 020 8571 1369 |                                              |                      |                                 |

All work to comply with  
current building regulations  
and codes of practice

Do not scale from drawings  
all dimensions to be checked  
on site before the start of  
any work

Proposed External Finish  
Materials to Match Existing  
External Finish Materials

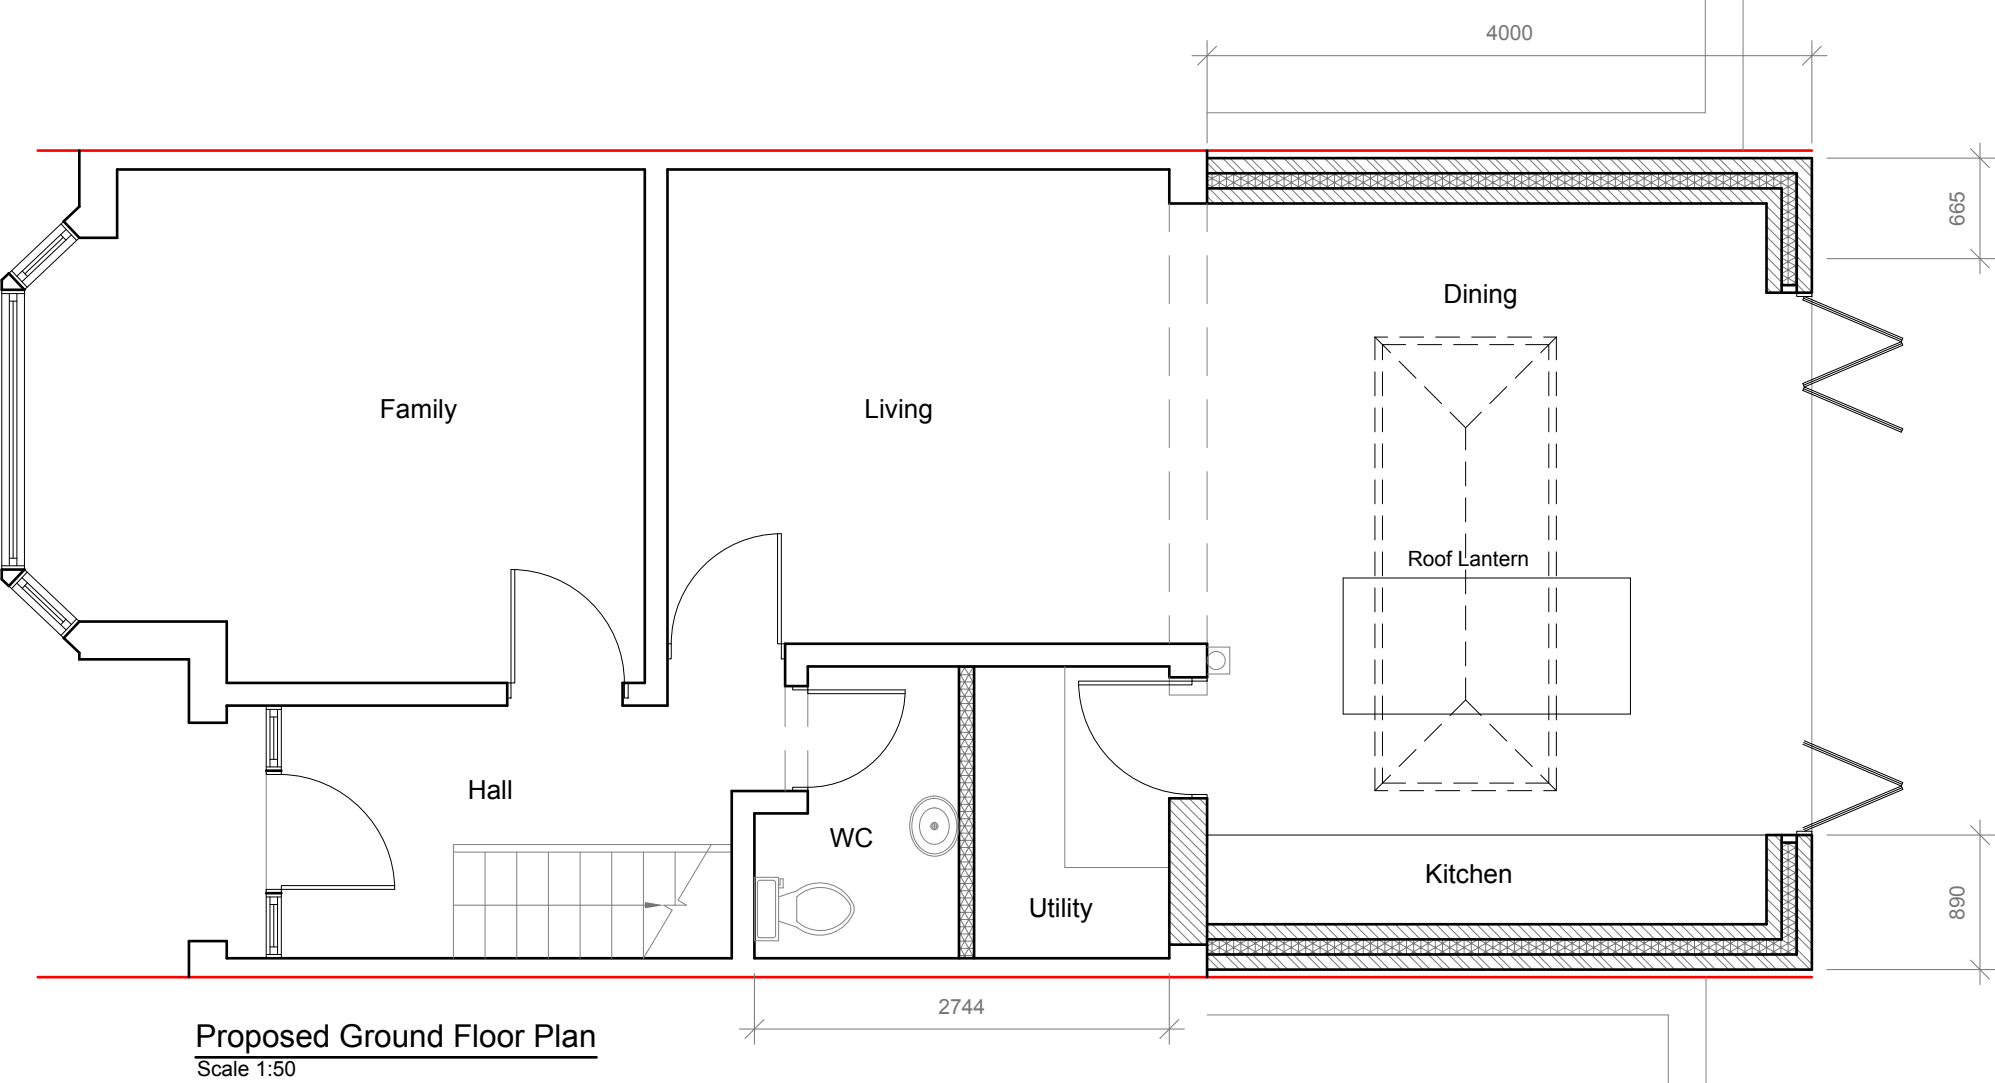


|                                                              |                                              |                               |                  |
|--------------------------------------------------------------|----------------------------------------------|-------------------------------|------------------|
| Modhwadia<br>Design<br>Services                              | Project:                                     | Title:                        | Scale: 1:50 @ A3 |
|                                                              | 54 Hollywood<br>Gardens,<br>Hayes<br>UB4 0DY | Proposed Ground<br>Floor Paln | Date: 06 . 2016  |
|                                                              |                                              |                               | Drawing No.:     |
|                                                              |                                              |                               | MD/3029 - 02/MT  |
|                                                              |                                              |                               | Revision         |
|                                                              |                                              |                               |                  |
| 239 Western Road, Southall, Middlesex, UB2 5HS 020 8571 1369 |                                              |                               |                  |


All work to comply with  
current building regulations  
and codes of practice

Do not scale from drawings  
all dimensions to be checked  
on site before the start of  
any work


Proposed External Finish Materials to  
Match Existing External Finish  
Materials

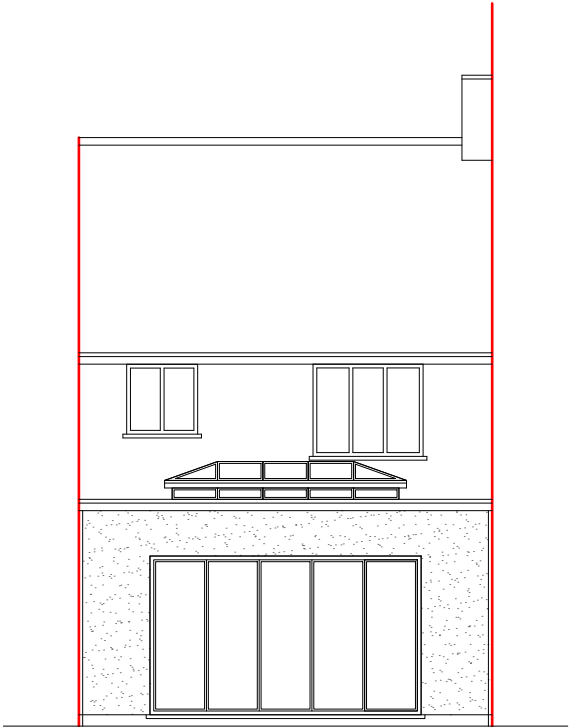

Proposed Rear Elevation  
Scale: 1:100

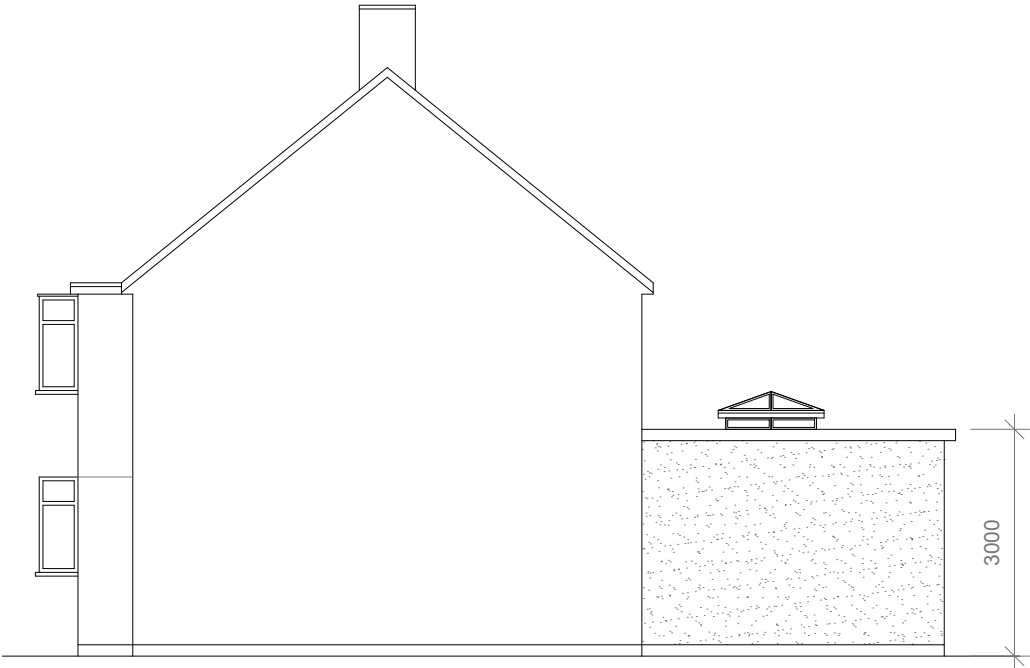

Proposed Side Elevation  
Scale: 1:100

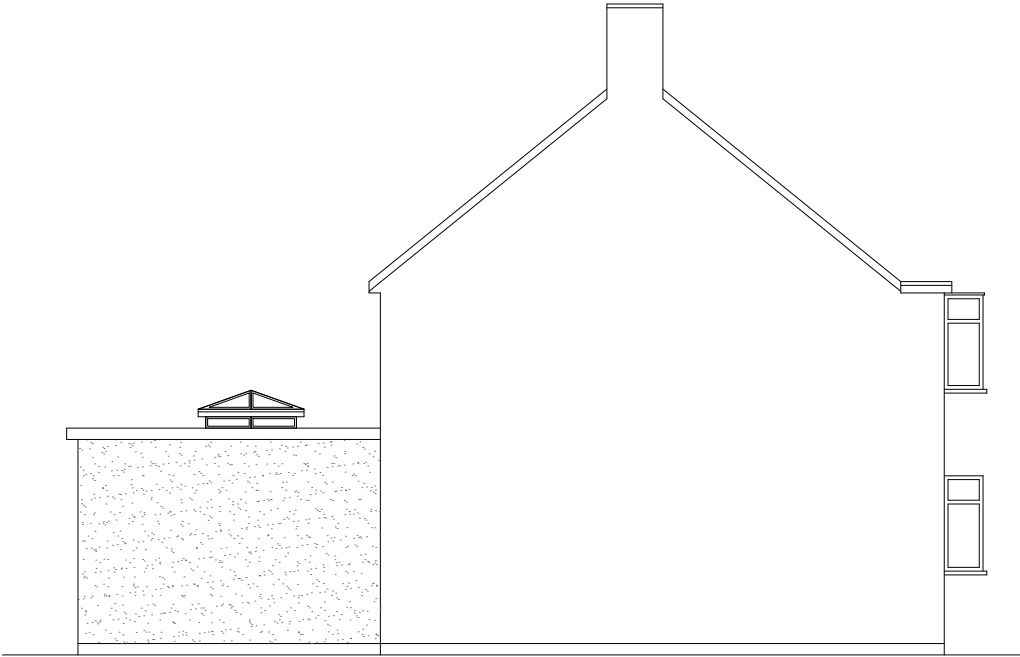



Proposed Side Elevation  
Scale: 1:100




|                                                              |                                              |                     |                                 |
|--------------------------------------------------------------|----------------------------------------------|---------------------|---------------------------------|
| Modhwadia<br>Design<br>Services                              | Project:                                     | Title:              | Scale: 1:100 @ A3               |
|                                                              | 54 Hollywood<br>Gardens,<br>Hayes<br>UB4 0DY | Proposed Elevations | Date: 06 , 2016                 |
|                                                              |                                              |                     | Drawing No.:<br>MD/3029 - 03/MT |
|                                                              |                                              |                     | Revision                        |
|                                                              |                                              |                     |                                 |
| 239 Western Road, Southall, Middlesex, UB2 5HS 020 8571 1369 |                                              |                     |                                 |



**Location Plan**  
Scale:1:1250

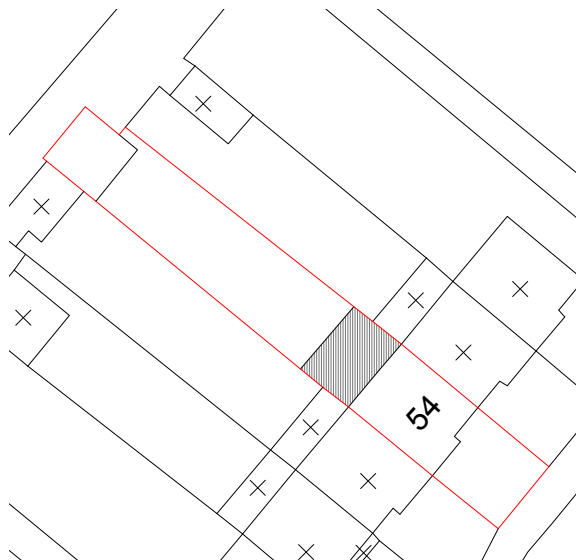 

**Block Plan**  
Scale:1:500

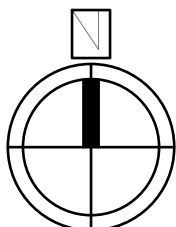

|                                              |                                                                                |                                                                |   |
|----------------------------------------------|--------------------------------------------------------------------------------|----------------------------------------------------------------|---|
| <div>Modhwadia<br/>Design<br/>Services</div> | <div>Project:</div> <div>54 Hollywood<br/>Gardens,<br/>Hayes<br/>UB4 0DY</div> | <div>Title:</div> <div>Location Plan<br/><br/>Block Plan</div> | <div>Scale: 1:1250/500@A4</div> <div>Date: 06 . 2016</div> <div>Drawing No.:<br/><br/>MD/3029 - 04/MT</div> <div>Revision</div> <div><div></div><div></div><div></div><div></div><div></div></div> <div><div></div><div></div><div></div><div></div><div></div></div> |
|                                              |                                                                                |                                                                |   |
239 Western Road, Southall, Middlesex, UB2 5HS 020 8571 1369