


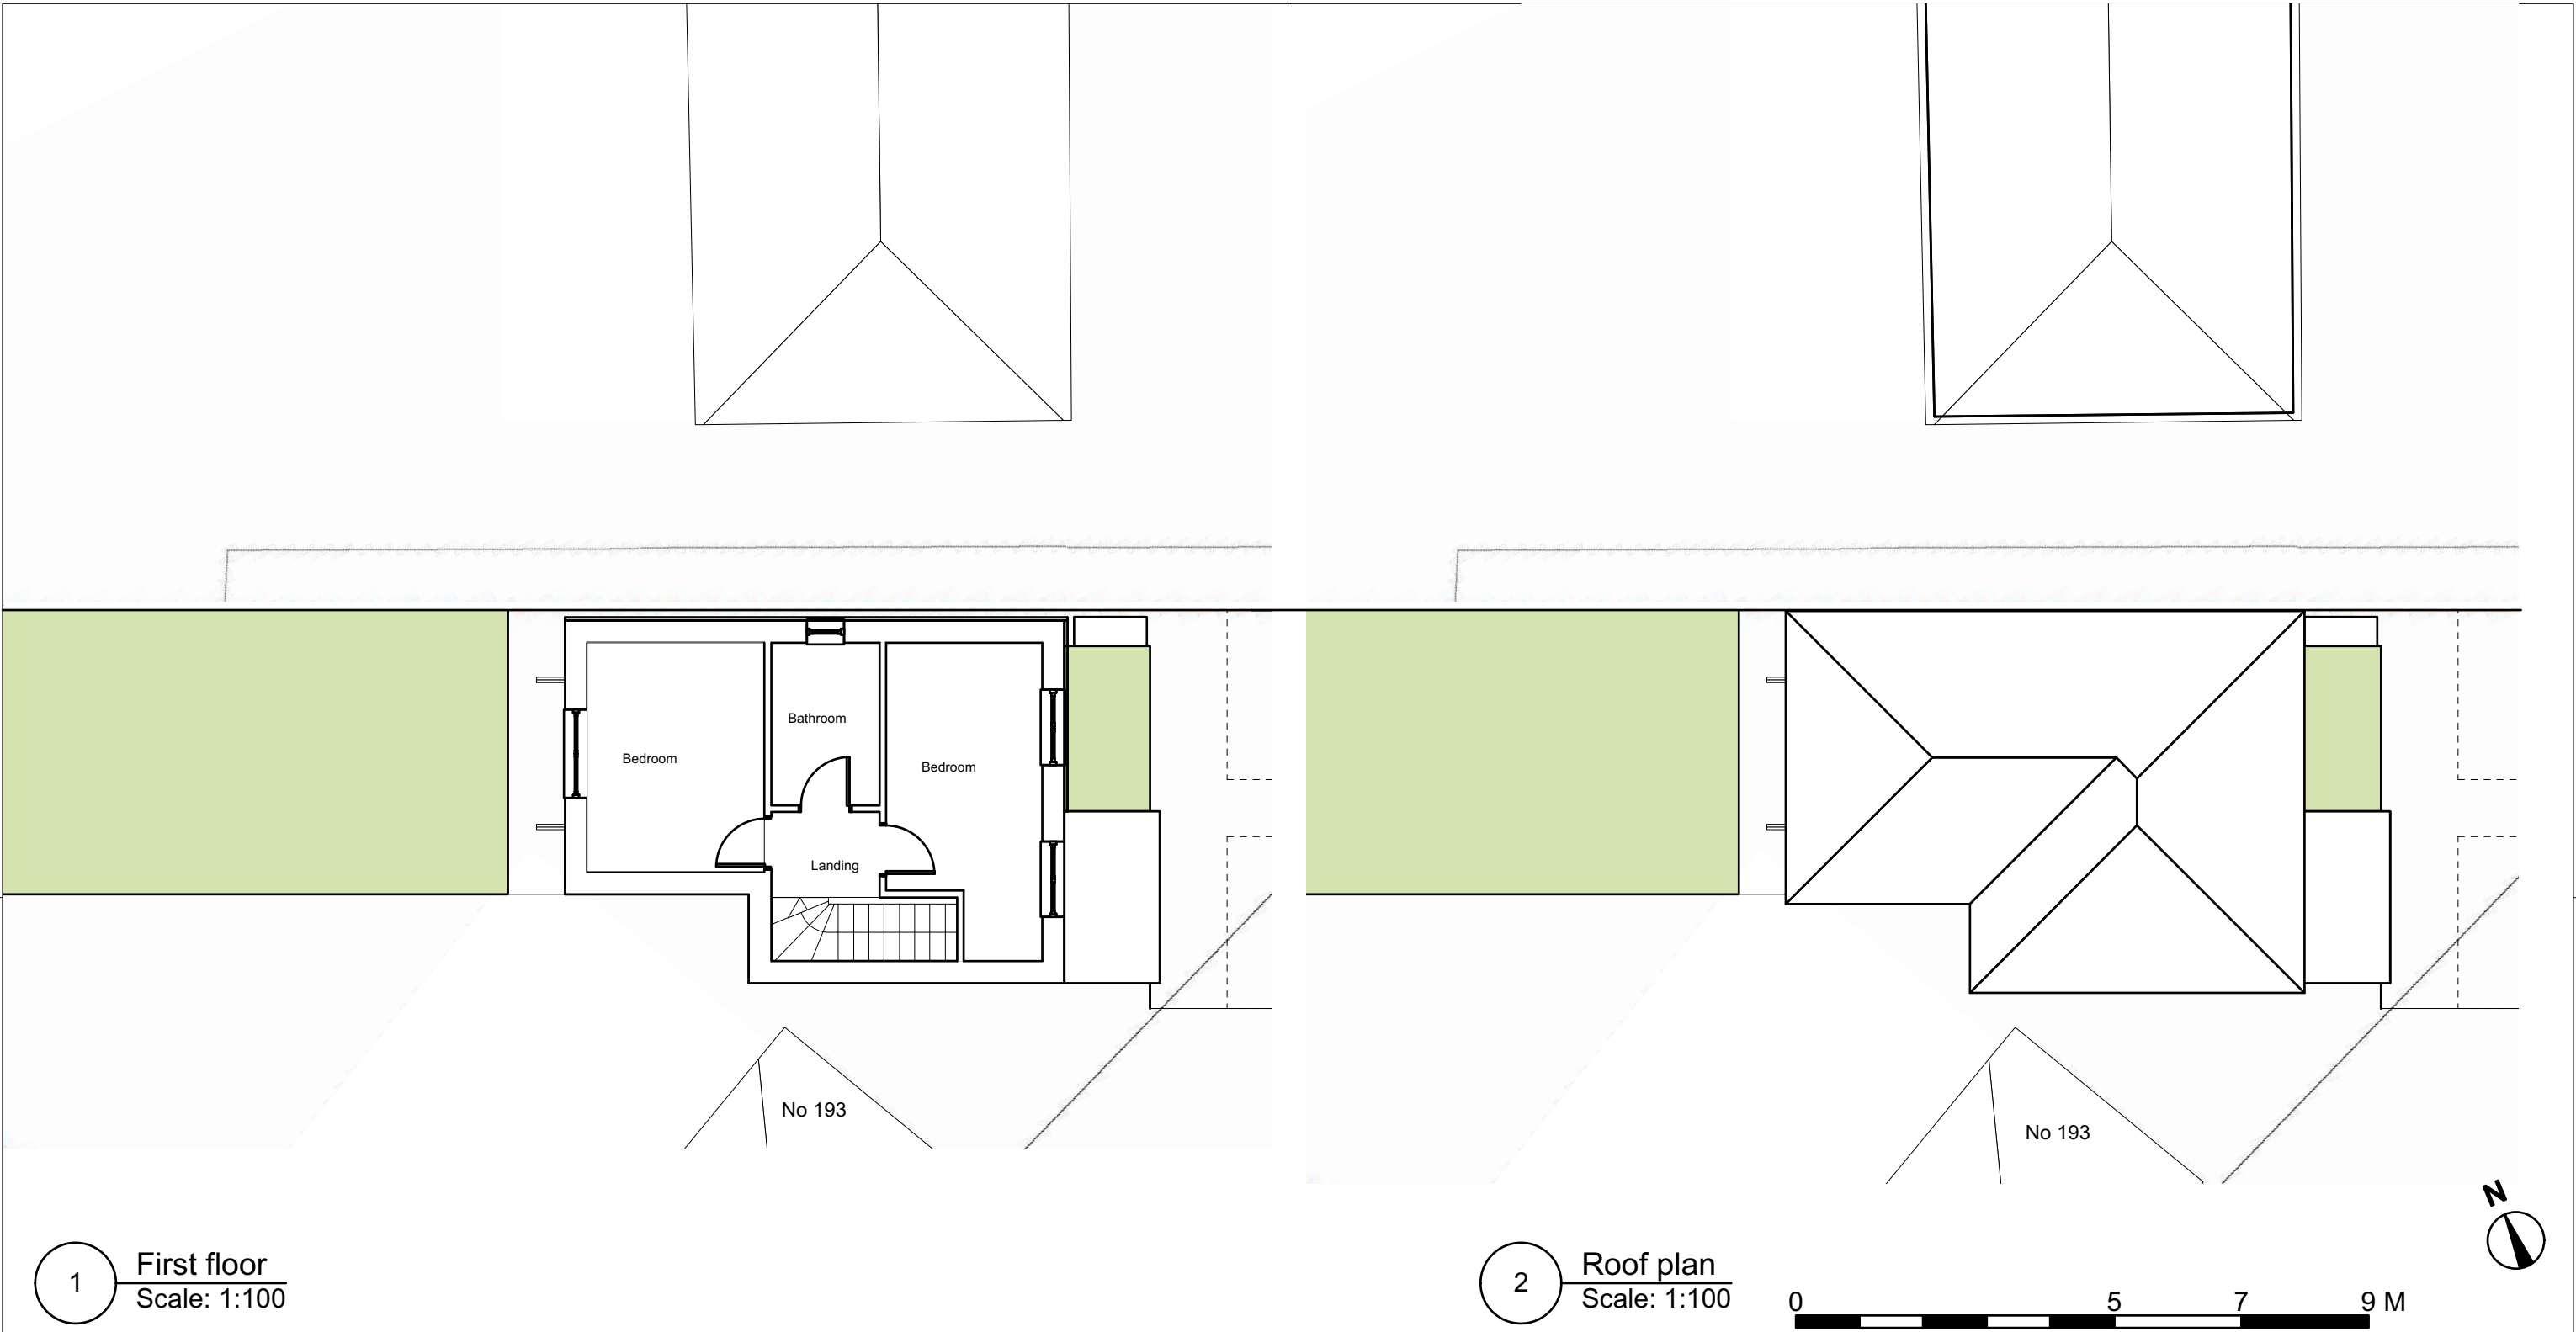

project name: New single House

client: Parwinder Singh
address: 193 Coldharbour lane - Hayes UB3 3EH

job number: 2021/CL
drawing number: 003
drawing reference: **First floor and Roof plan**
status: O P C

revision:
date: 13/10/2021
scale: @ A3 -
checked: R Y

drawn: G G



Robert Young Associates (Hungerford) Ltd
Architectural Consultants Chartered Townplanners
Kennet House, 19 High Street, Hungerford, Berkshire | RG17 0NL
Tel: 01488 208 845 Mob: 07977407288
bobyoun@ryassociatesuk.co.uk | www.robertyoungassociates.com