




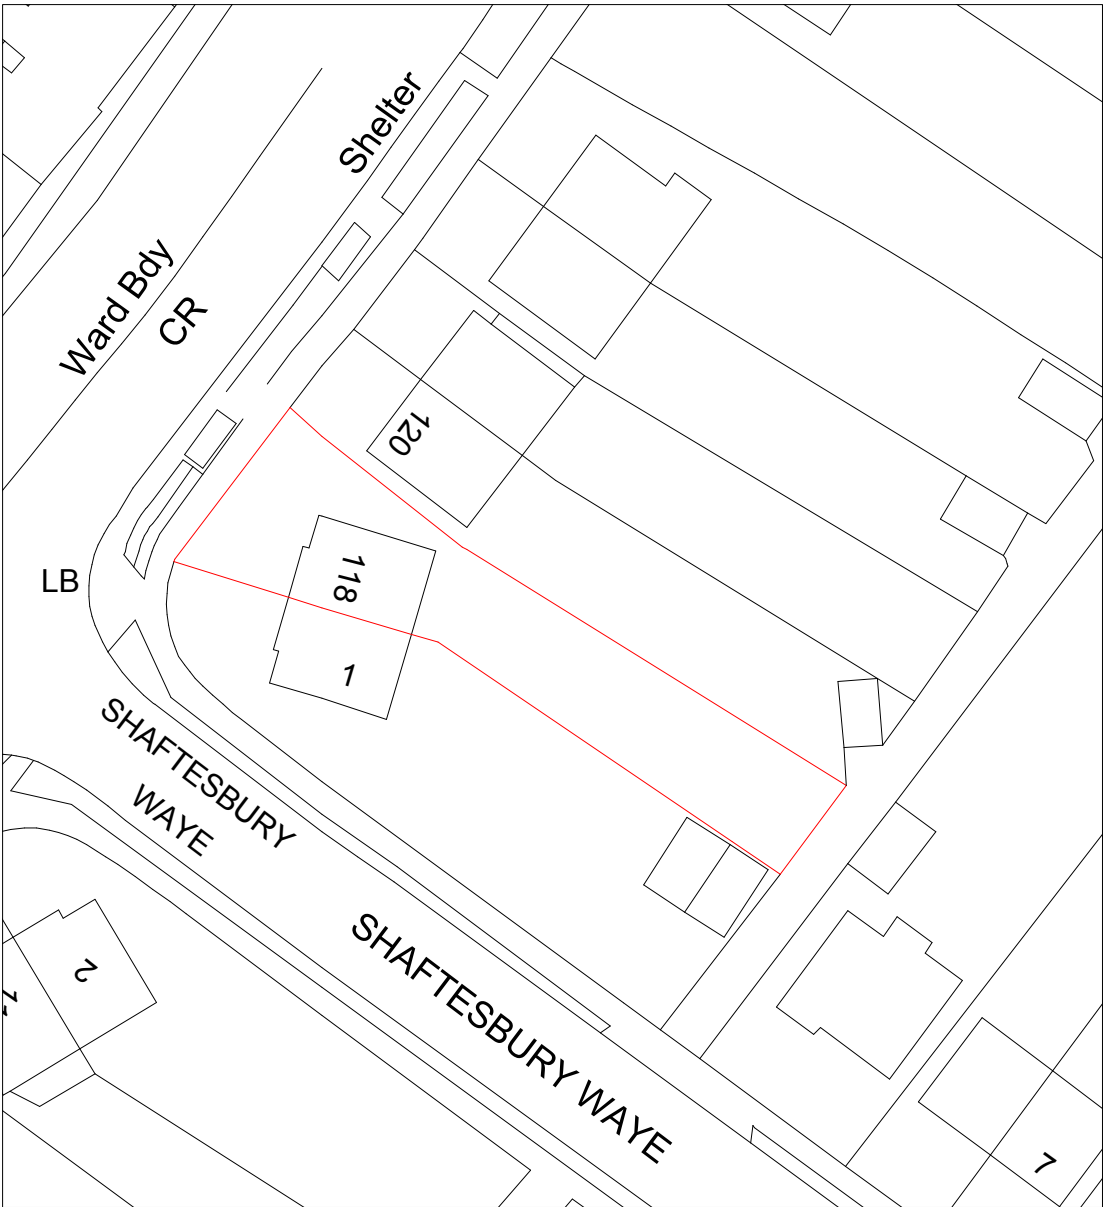


Location Plan
Scale:1:1250

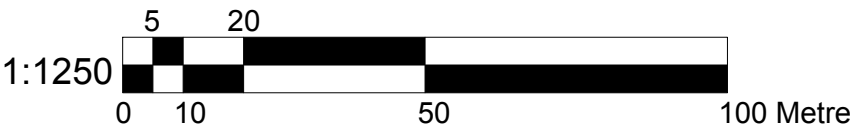


Block Plan
Scale:1:500

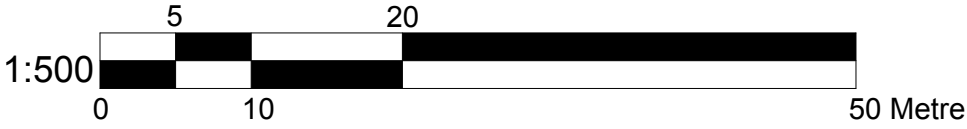

pb BANCIL PARTNERSHIP LTD Dimensions to be verified on site DO NOT SCALE FROM THIS DRAWING. Any areas indicated on this drawing are for guidance only. No responsibility is taken for their accuracy. This drawing is the property of BANCIL PARTNERSHIP LTD Copyright is reserved by them and the drawing is issued on the condition that it is not copied, reproduced, retained or disclosed to any unauthorised person, either wholly or in part without the consent in writing of BANCIL PARTNERSHIP LTD	Site Address:	Client Detail:	Title:				Drawn By:	NM	Revisions:		
	118 Yeading Lane Hayes UB4 0EZ	118 Yeading Lane Hayes UB4 0EZ	Location Plan				Checked By:	PP	Rev	Revision	Date
			Block Plan				Date:	10/2018			
							Drawing No.	PL/VP/2922 - 00			
27-29 The Broadway, Southall, Middx, UB1 1JY Tel: 020 8574 4546 Fax: 020 8574 4526			Scale:	1:1250/ 500	Paper Size:	A3					

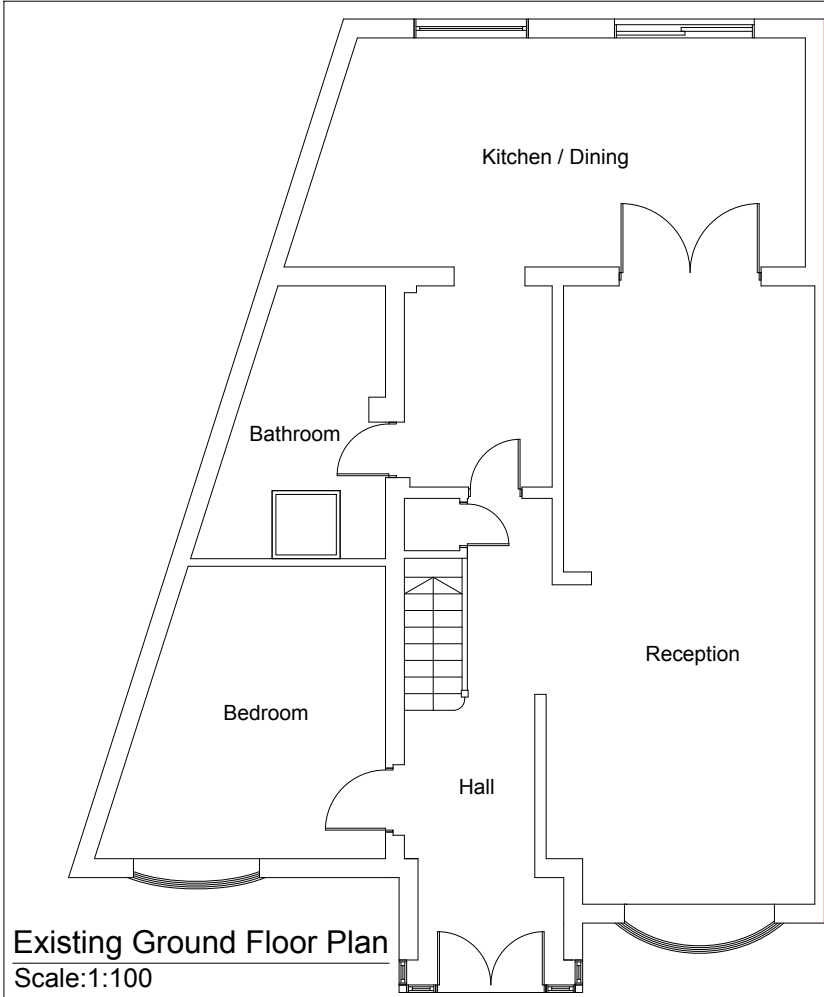

Existing Ground Floor Plan
Scale:1:100

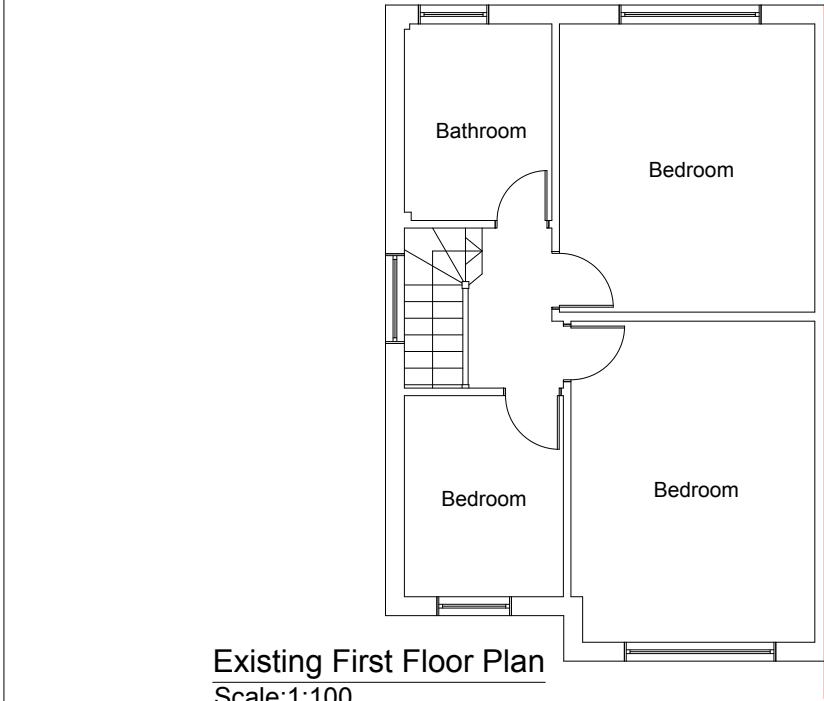

Existing First Floor Plan
Scale:1:100




Existing Front Elevation
Scale:1:100




Existing Rear Elevation
Scale:1:100




Existing Side Elevation
Scale:1:100

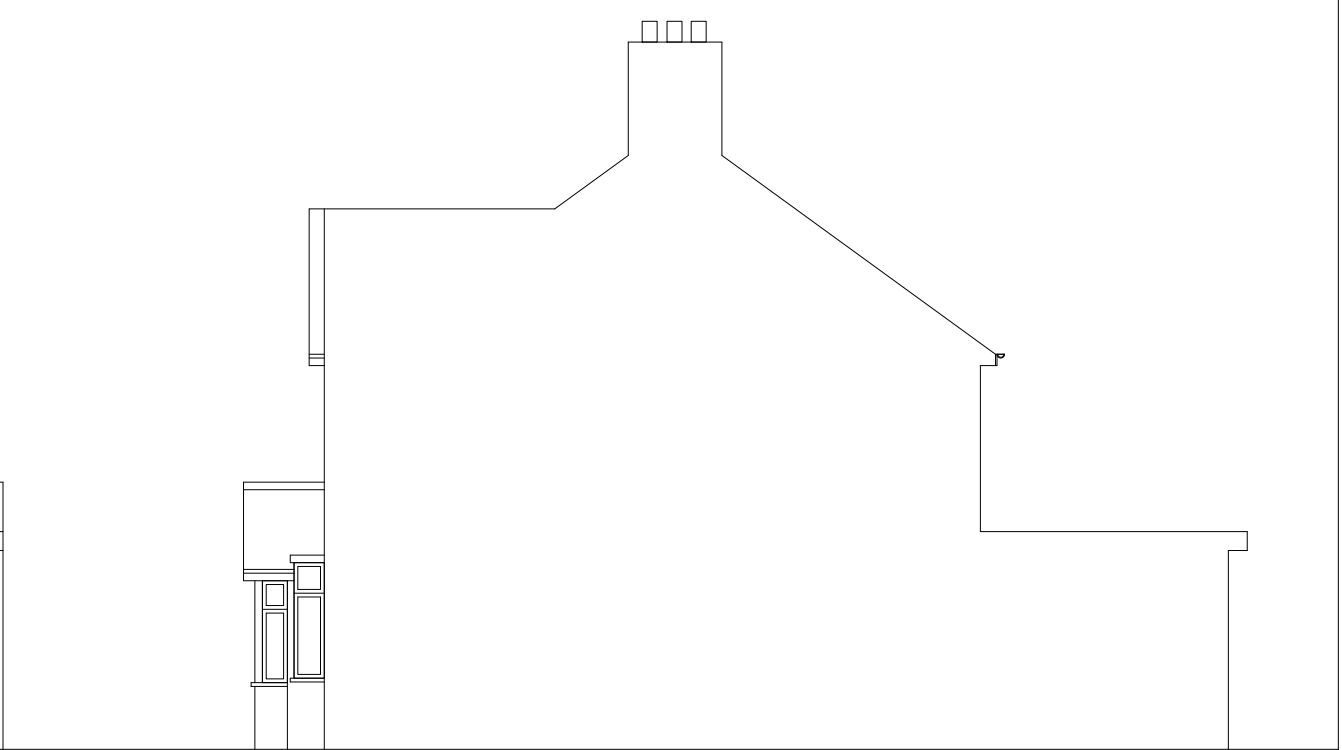

Existing Side Elevation
Scale:1:100

 


 BANCIL PARTNERSHIP LTD	Dimensions to be verified on site DO NOT SCALE FROM THIS DRAWING. Any areas indicated on this drawing are for guidance only. No responsibility is taken for their accuracy. This drawing is the property of BANCIL PARTNERSHIP LTD Copyright is reserved by them and the drawing is issued on the condition that it is not copied, reproduced, retained or disclosed to any unauthorised person, either wholly or in part without the consent in writing of BANCIL PARTNERSHIP LTD	Site Address:	Client Detail:	Title:				Drawn By: NM	Revisions:		
		118 Yeading Lane Hayes UB4 0EZ	118 Yeading Lane Hayes UB4 0EZ	Existing Floor Plans Existing Elevations					Rev	Revision	Date
27-29 The Broadway, Southall, Middx, UB1 1JY Tel: 020 8574 4546 Fax: 020 8574 4526			Scale:	1:100	Paper Size:	A3	Checked By: PP	Date: 10/2018	Drawing No. PL/VP/2922 - 01		

 

A horizontal bar chart with two rows. The top row has segments of length 1 (white), 1 (black), 3 (white), and 5 (black). The bottom row has segments of length 1 (black), 1 (white), 3 (black), and 5 (black). The x-axis is labeled with 0, 1, 2, 5, and 10.

 BANCIL PARTNERSHIP LTD	Dimensions to be verified on site DO NOT SCALE FROM THIS DRAWING. Any areas indicated on this drawing are for guidance only. No responsibility is taken for their accuracy.		Site Address:	Client Detail:	Title:			Drawn By: NM	Checked By: PP	Date: 10/2018	Drawing No. PL/VP/2922 - 02	Revisions:		
			118 Yeading Lane Hayes UB4 0EZ	118 Yeading Lane Hayes UB4 0EZ	Proposed First Floor Plan							Rev	Revision	Date
	This drawing is the property of BANCIL PARTNERSHIP LTD Copyright is reserved by them and the drawing is issued on the condition that it is not copied, reproduced, retained or disclosed to any unauthorised person, either wholly or in part without the consent in writing of BANCIL PARTNERSHIP LTD													
	27-29 The Broadway, Southall, Middx, UB1 1JY Tel: 020 8574 4546 Fax: 020 8574 4526				Scale:	1:50	Paper Size:	A3						

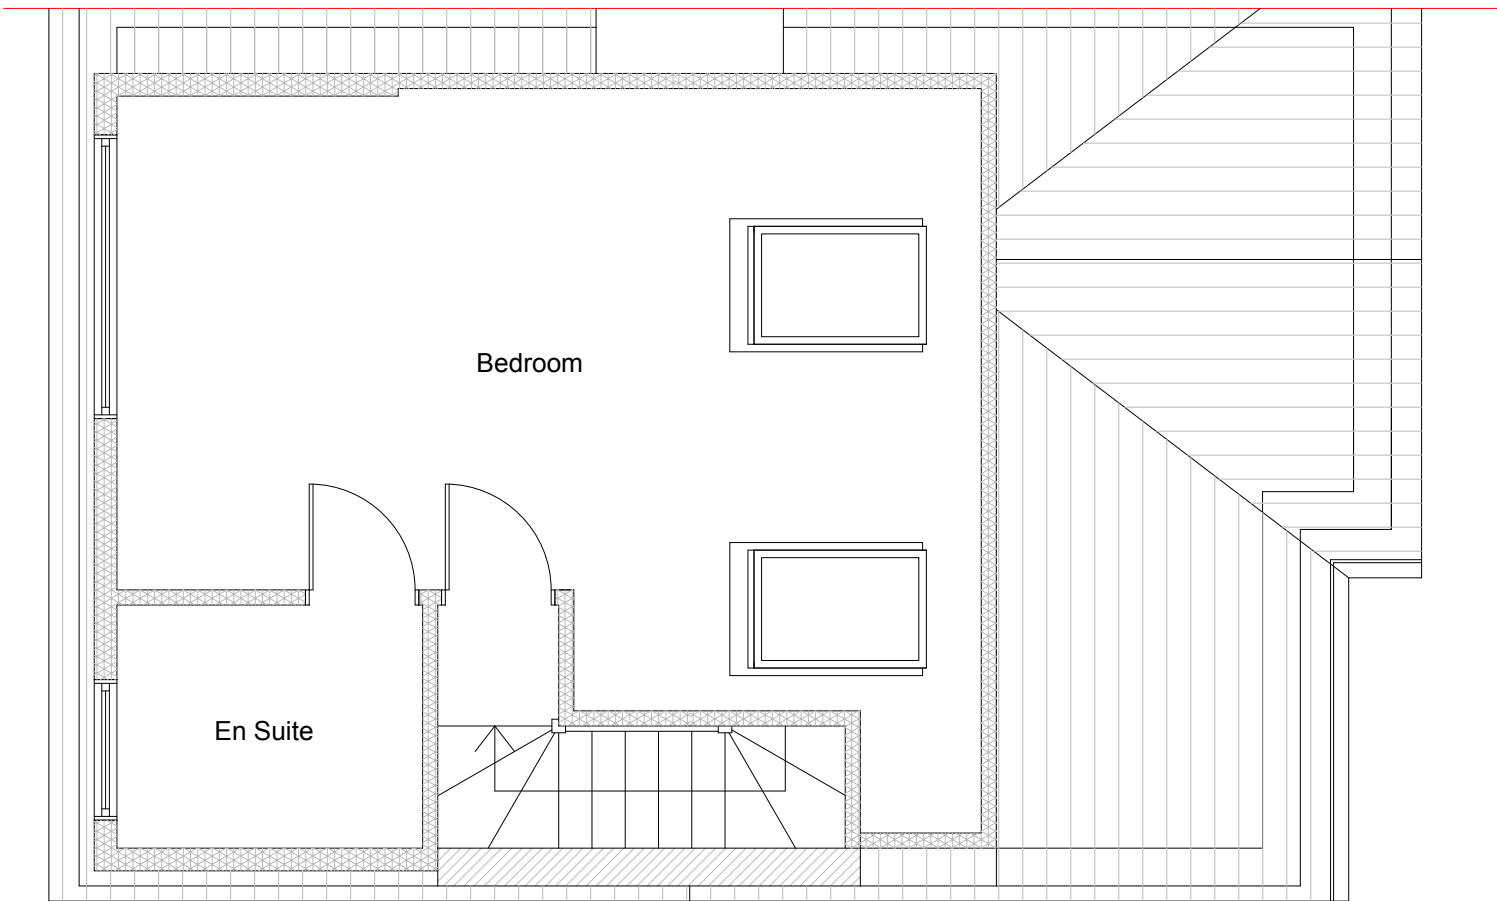

Proposed Second Floor Plan
Scale:1:50




 BANCIL PARTNERSHIP LTD	Dimensions to be verified on site DO NOT SCALE FROM THIS DRAWING. Any areas indicated on this drawing are for guidance only. No responsibility is taken for their accuracy. This drawing is the property of BANCIL PARTNERSHIP LTD Copyright is reserved by them and the drawing is issued on the condition that it is not copied, reproduced, retained or disclosed to any unauthorised person, either wholly or in part without the consent in writing of BANCIL PARTNERSHIP LTD	Site Address:	Client Detail:	Title:				Drawn By: NM Checked By: PP Date: 10/2018 Drawing No. PL/VP/2922 - 03	Revisions:		
		118 Yeading Lane Hayes UB4 0EZ	118 Yeading Lane Hayes UB4 0EZ	Proposed Second Floor Plan					Rev	Revision	Date
27-29 The Broadway, Southall, Middx, UB1 1JY Tel: 020 8574 4546 Fax: 020 8574 4526			Scale:	1:50	Paper Size:	A3					

Proposed Front facing
Roof Windows to protrude
no more than 0.15m from
Roof slope



Proposed Front Elevation
Scale:1:100

Proposed External Finish
Materials to Match Existing
External Finish Materials

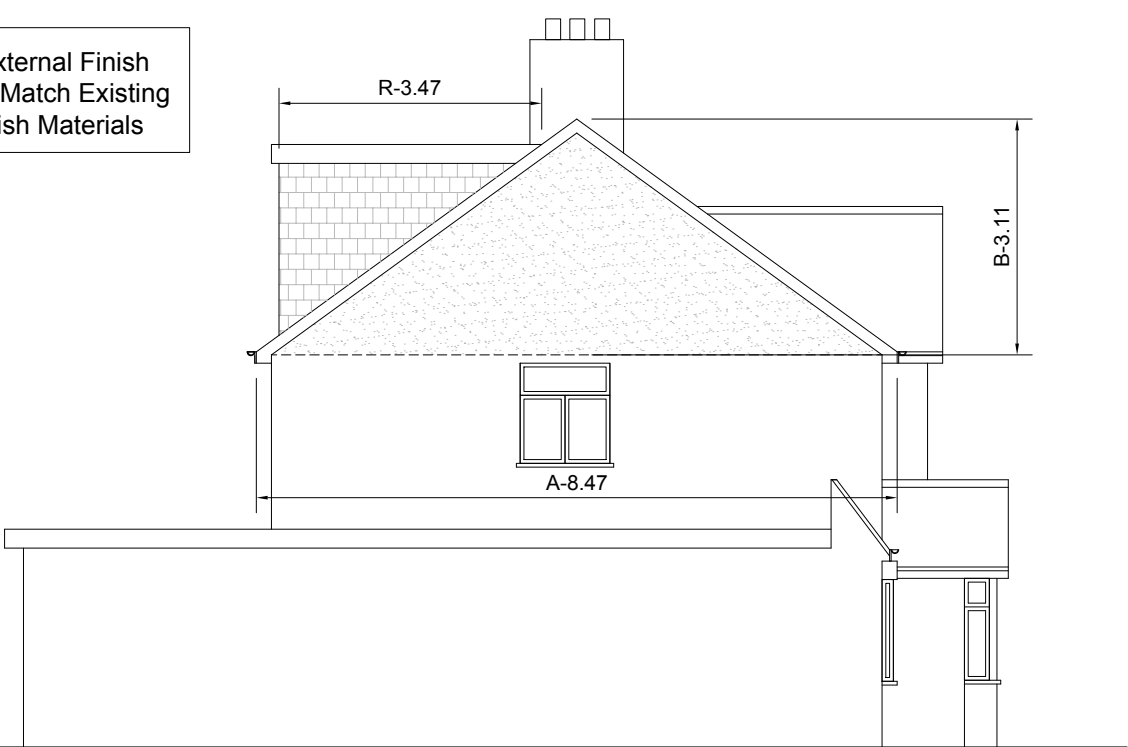

Proposed Side Elevation
Scale:1:100

VOLUME CALCULATION ;

DORMER:

$(P-5.27) \times (Q-2.52) \times (R-3.47) \times 1/2 = 23.00 \text{ M}^3$


HIP TO GABLE:

$(A-8.00) \times (B-3.11) \times (C-4.00) \times 1/6 = 16.58 \text{ M}^3$

TOTAL: 39.58 M3



Proposed Rear Elevation
Scale:1:100

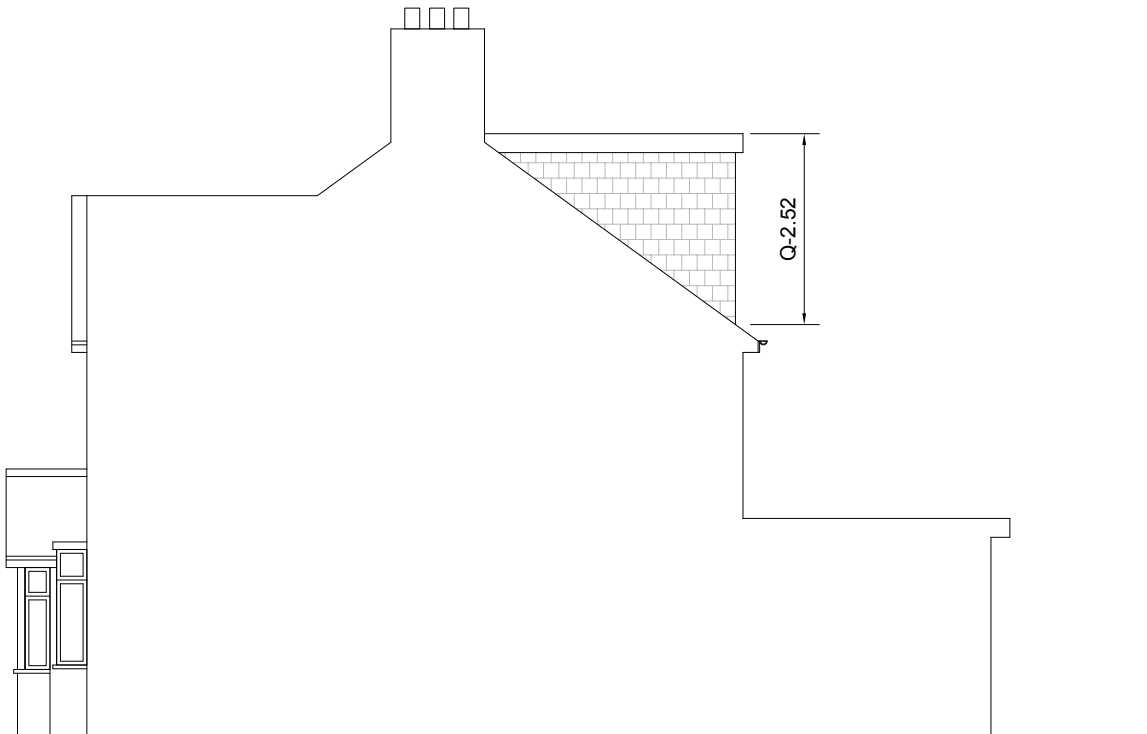

Proposed Side Elevation
Scale:1:100



 BANCIL PARTNERSHIP LTD	Dimensions to be verified on site DO NOT SCALE FROM THIS DRAWING. Any areas indicated on this drawing are for guidance only. No responsibility is taken for their accuracy. This drawing is the property of BANCIL PARTNERSHIP LTD Copyright is reserved by them and the drawing is issued on the condition that it is not copied, reproduced, retained or disclosed to any unauthorised person, either wholly or in part without the consent in writing of BANCIL PARTNERSHIP LTD	Site Address:	Client Detail:	Title:				Drawn By:	NM	Revisions:			
		118 Yeading Lane Hayes UB4 0EZ	118 Yeading Lane Hayes UB4 0EZ	Proposed Elevations	Checked By:	PP	Date:	10/2018	Drawing No.	PL/VP/2922 - 04	Rev	Revision	Date
											A	Notation revised	11.2018
27-29 The Broadway, Southall, Middx, UB1 1JY Tel: 020 8574 4546 Fax: 020 8574 4526			Scale:	1:100	Paper Size:	A3							