




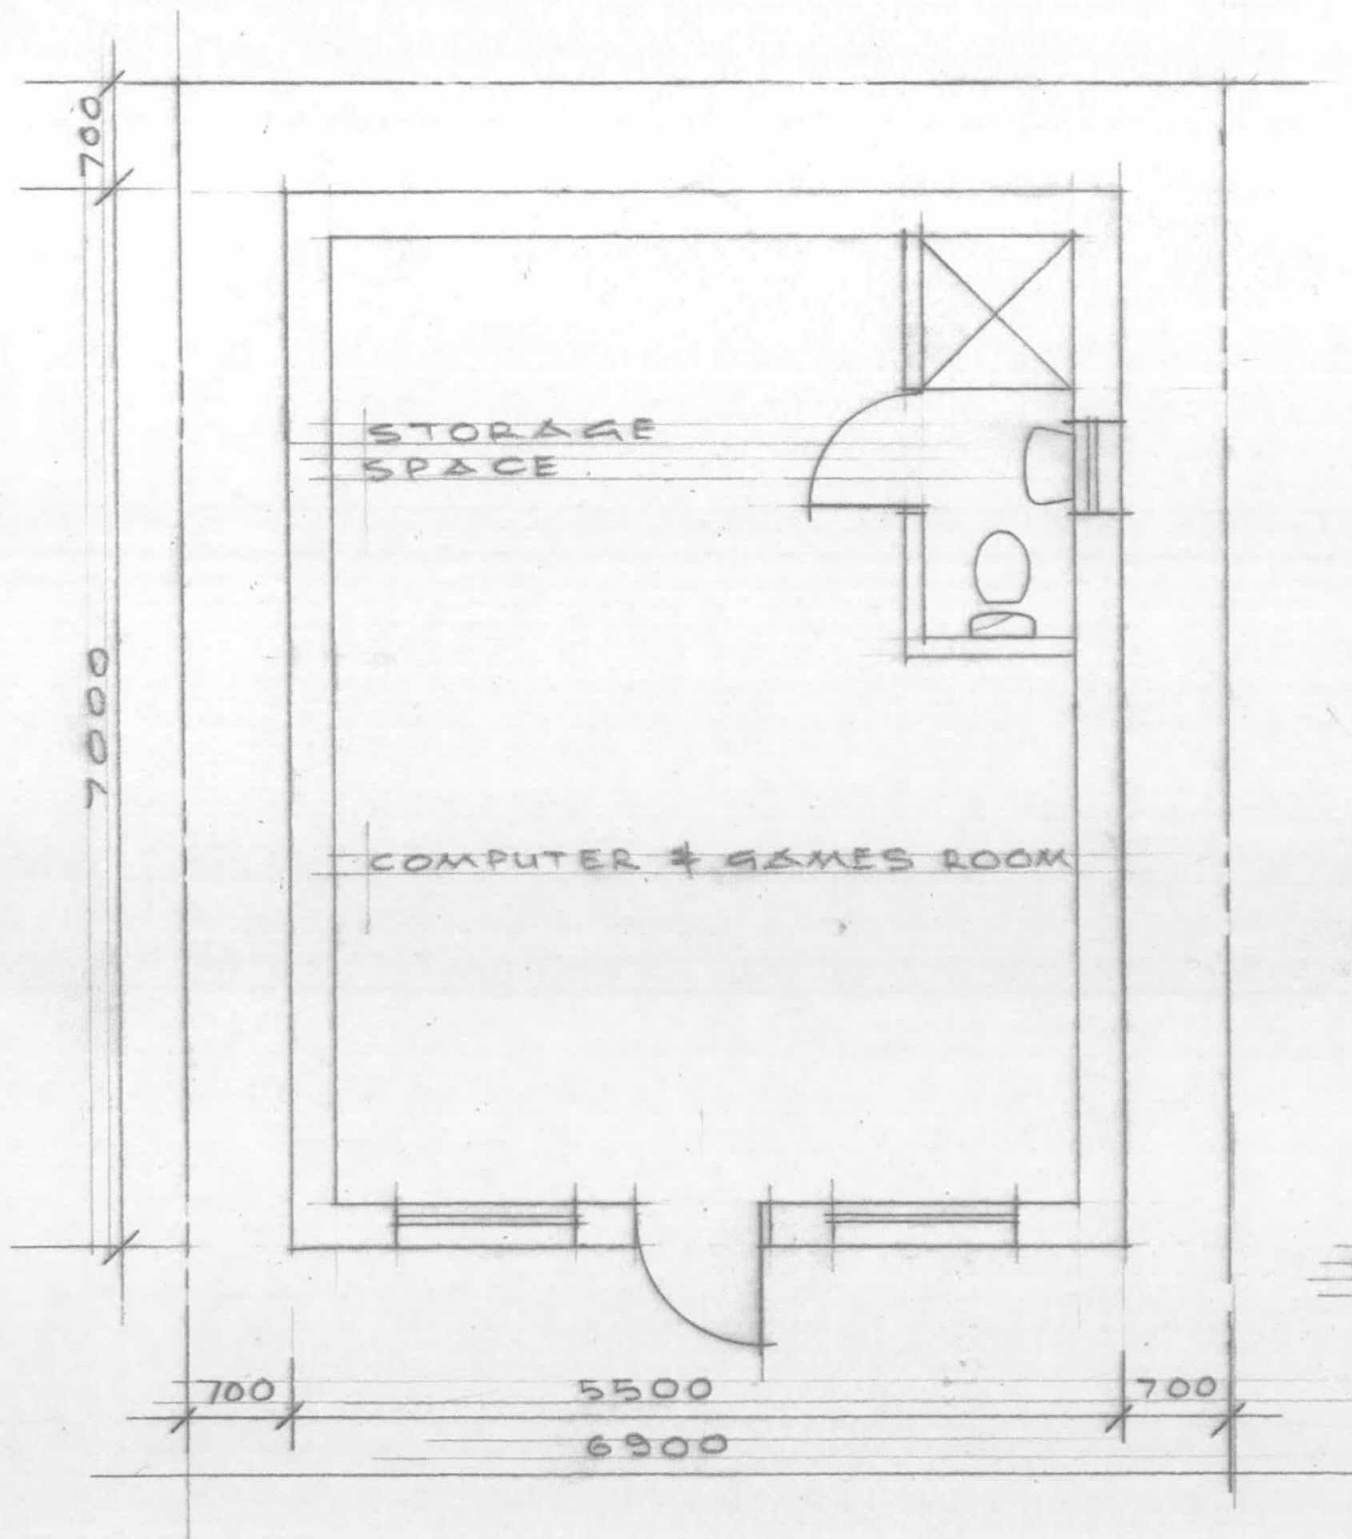


PLAN

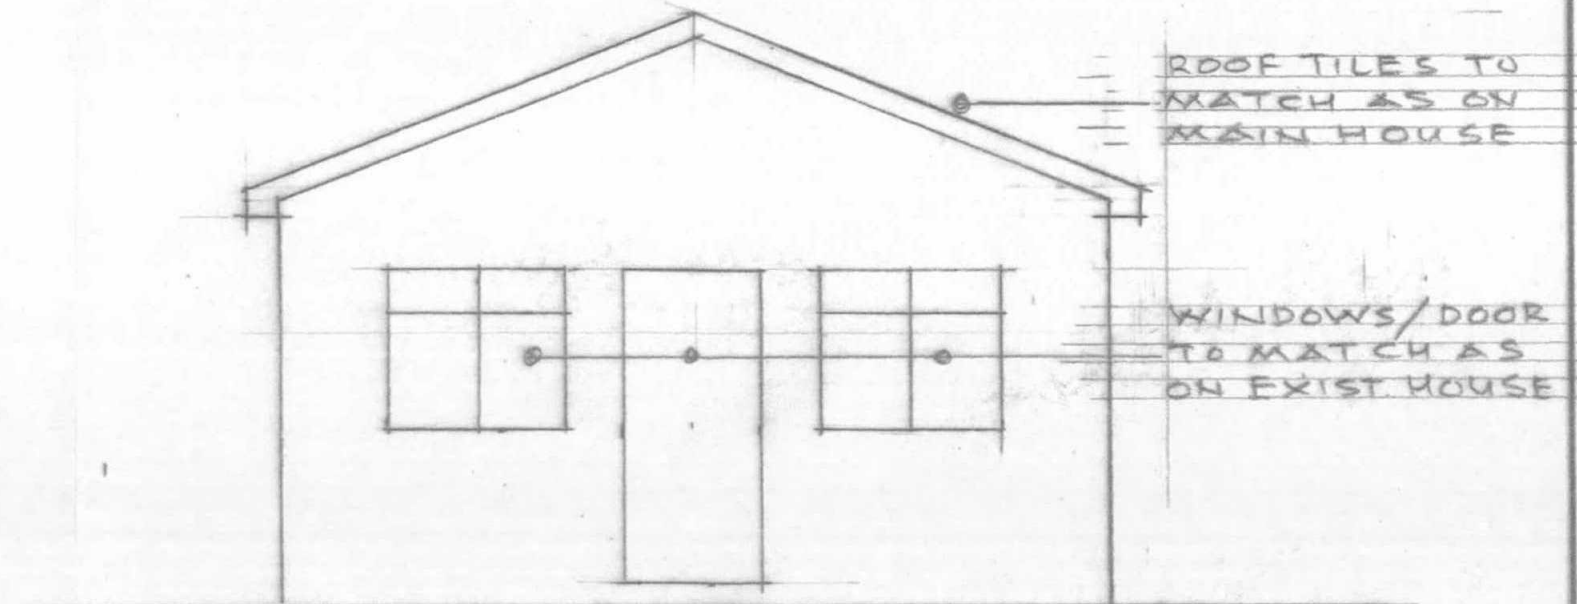

FRONT ELEVATION

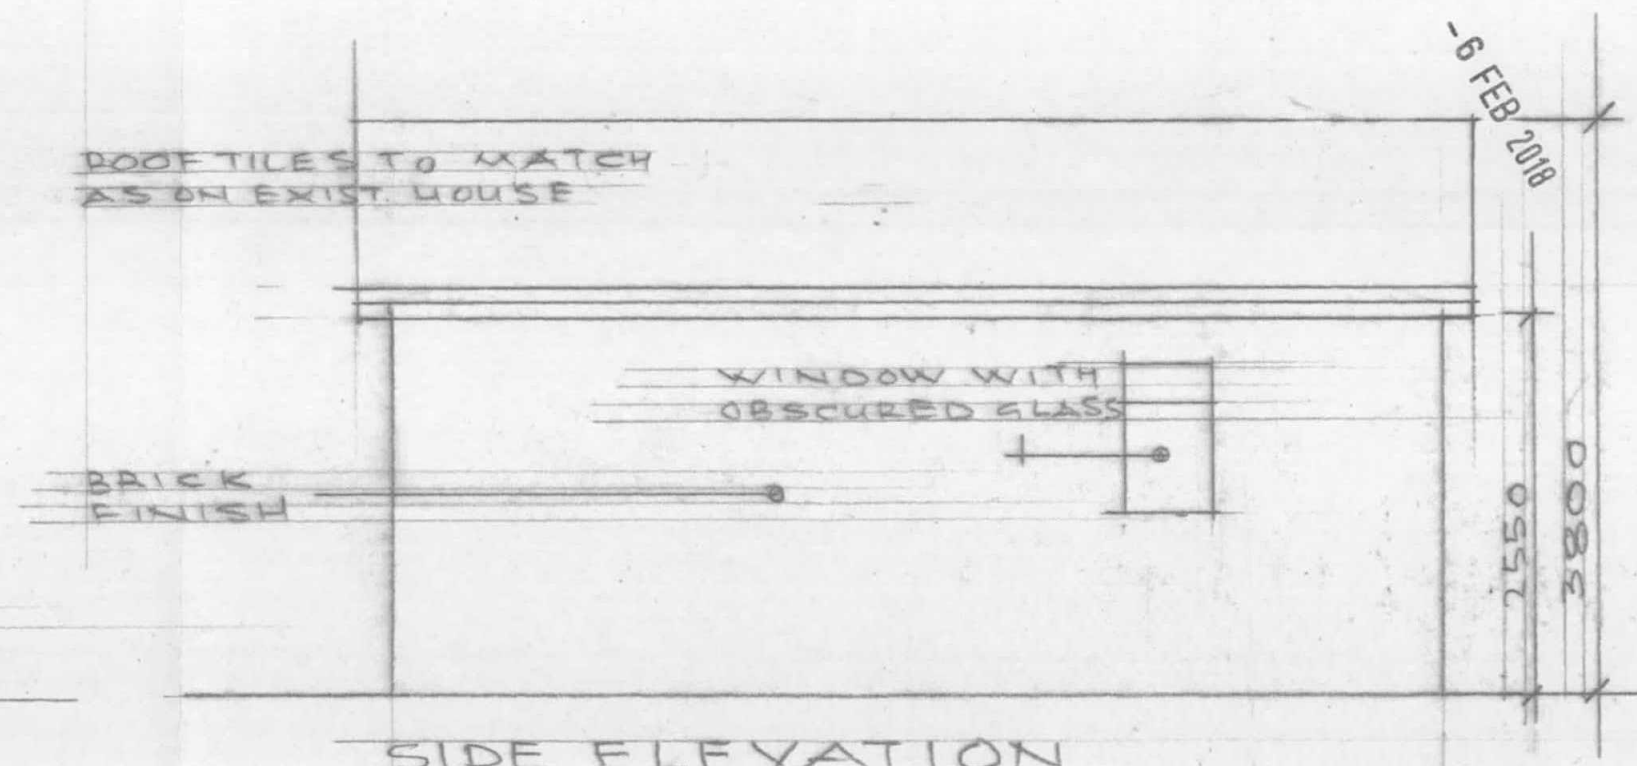

SIDE ELEVATION

 

Kuldip Sira
Building Designs
Mob: 07956234848

PROPOSED OUTBUILDING AT
317 LANSBURY DRIVE, HAYES

SCALE: 1:50 DATE: JAN, '18
2018/103/01