



317, Lansbury Drive, Hayes, Hillingdon, UB4 8RZ

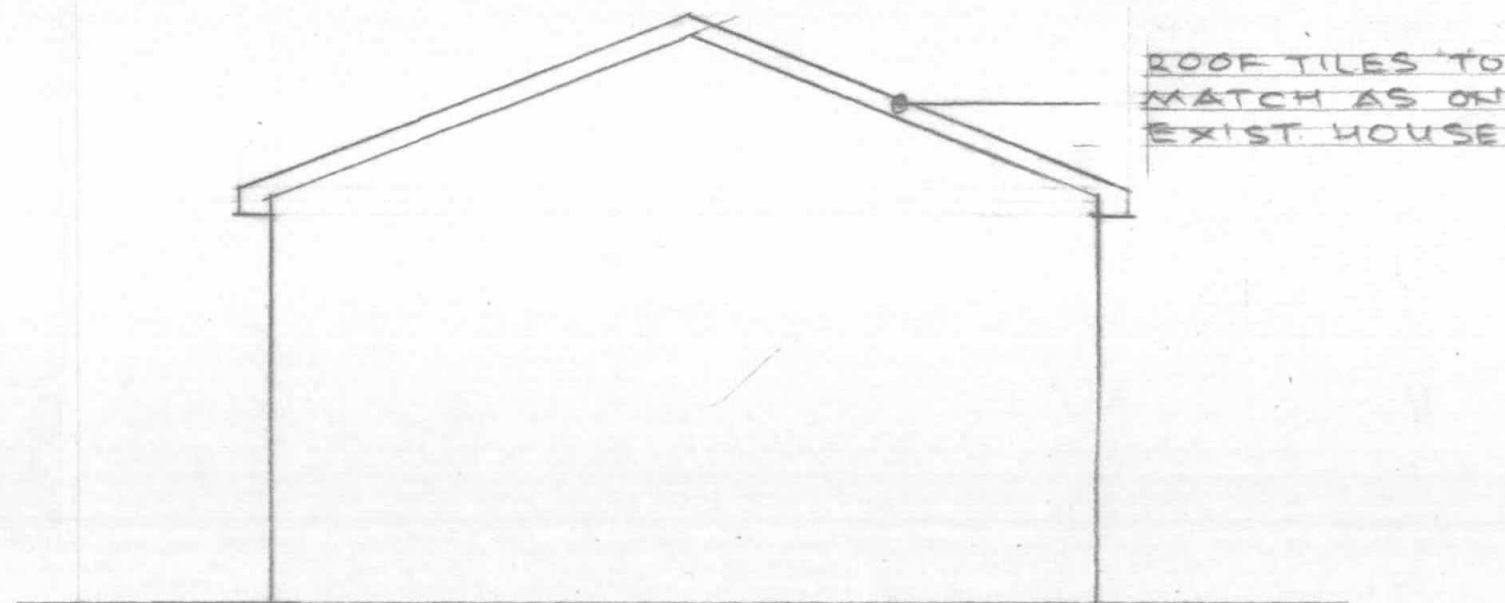

REAR ELEVATION

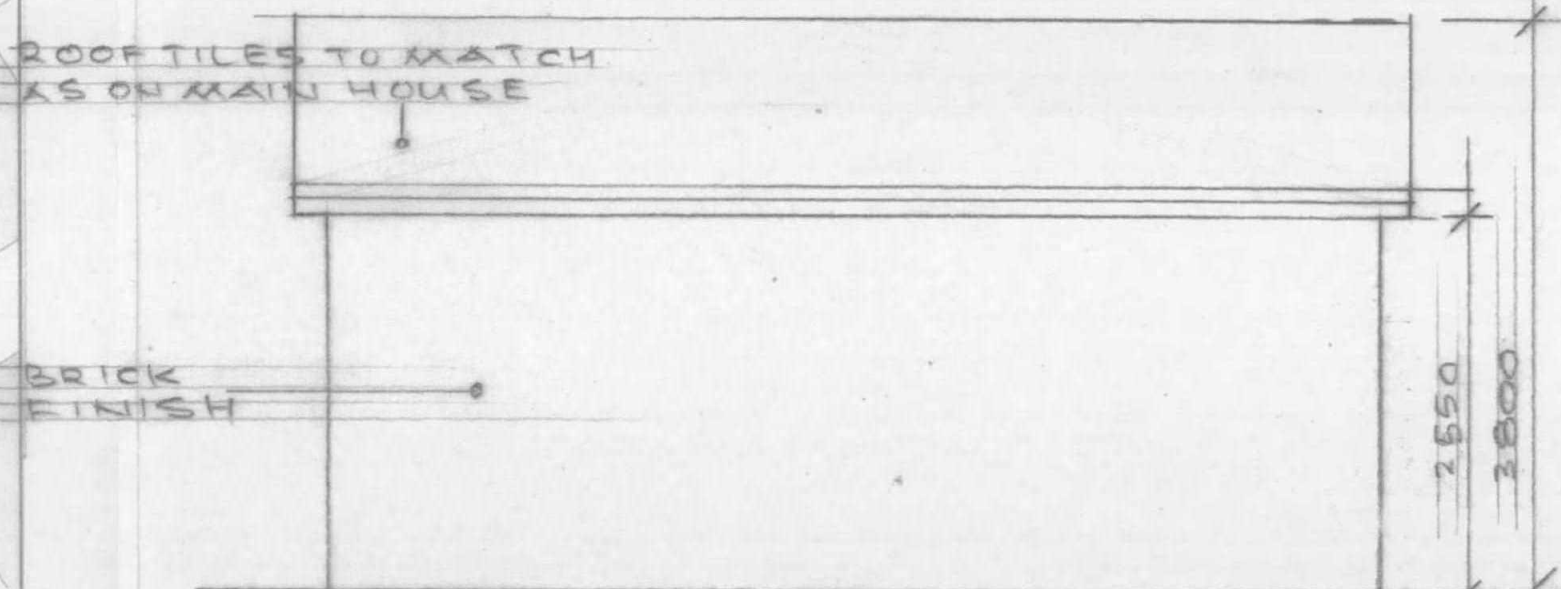


SIDE ELEVATION

- 6 FEB 2018

Block Plan shows area bounded by: 509597.72, 182867.06 509633.72, 182903.06 (at a scale of 1:200), OSGridRef: TQ 9618288. The representation of a road, track or path is no evidence of a right of way. The representation of features as lines is no evidence of a property boundary.

Produced on 31st Jan 2018 from the Ordnance Survey National Geographic Database and incorporating surveyed revision available at this date. Reproduction in whole or part is prohibited without the prior permission of Ordnance Survey. © Crown copyright 2018. Supplied by www.buyaplan.co.uk a licensed Ordnance Survey partner (100053143). Unique plan reference: #00292705-24057D

Ordnance Survey and the OS Symbol are registered trademarks of Ordnance Survey, the national mapping agency of Great Britain. Buy A Plan logo, pdf design and the www.buyaplan.co.uk website are Copyright © Pass Inc Ltd 2018

 

Kuldip Sira
Building Designs
Mob: 07956234848

PROPOSED OUTBUILDING AT
317 LANSBURY DRIVE, HAYES

SCALE: 1:50 DATE: JAN, 18
2018/103/02