

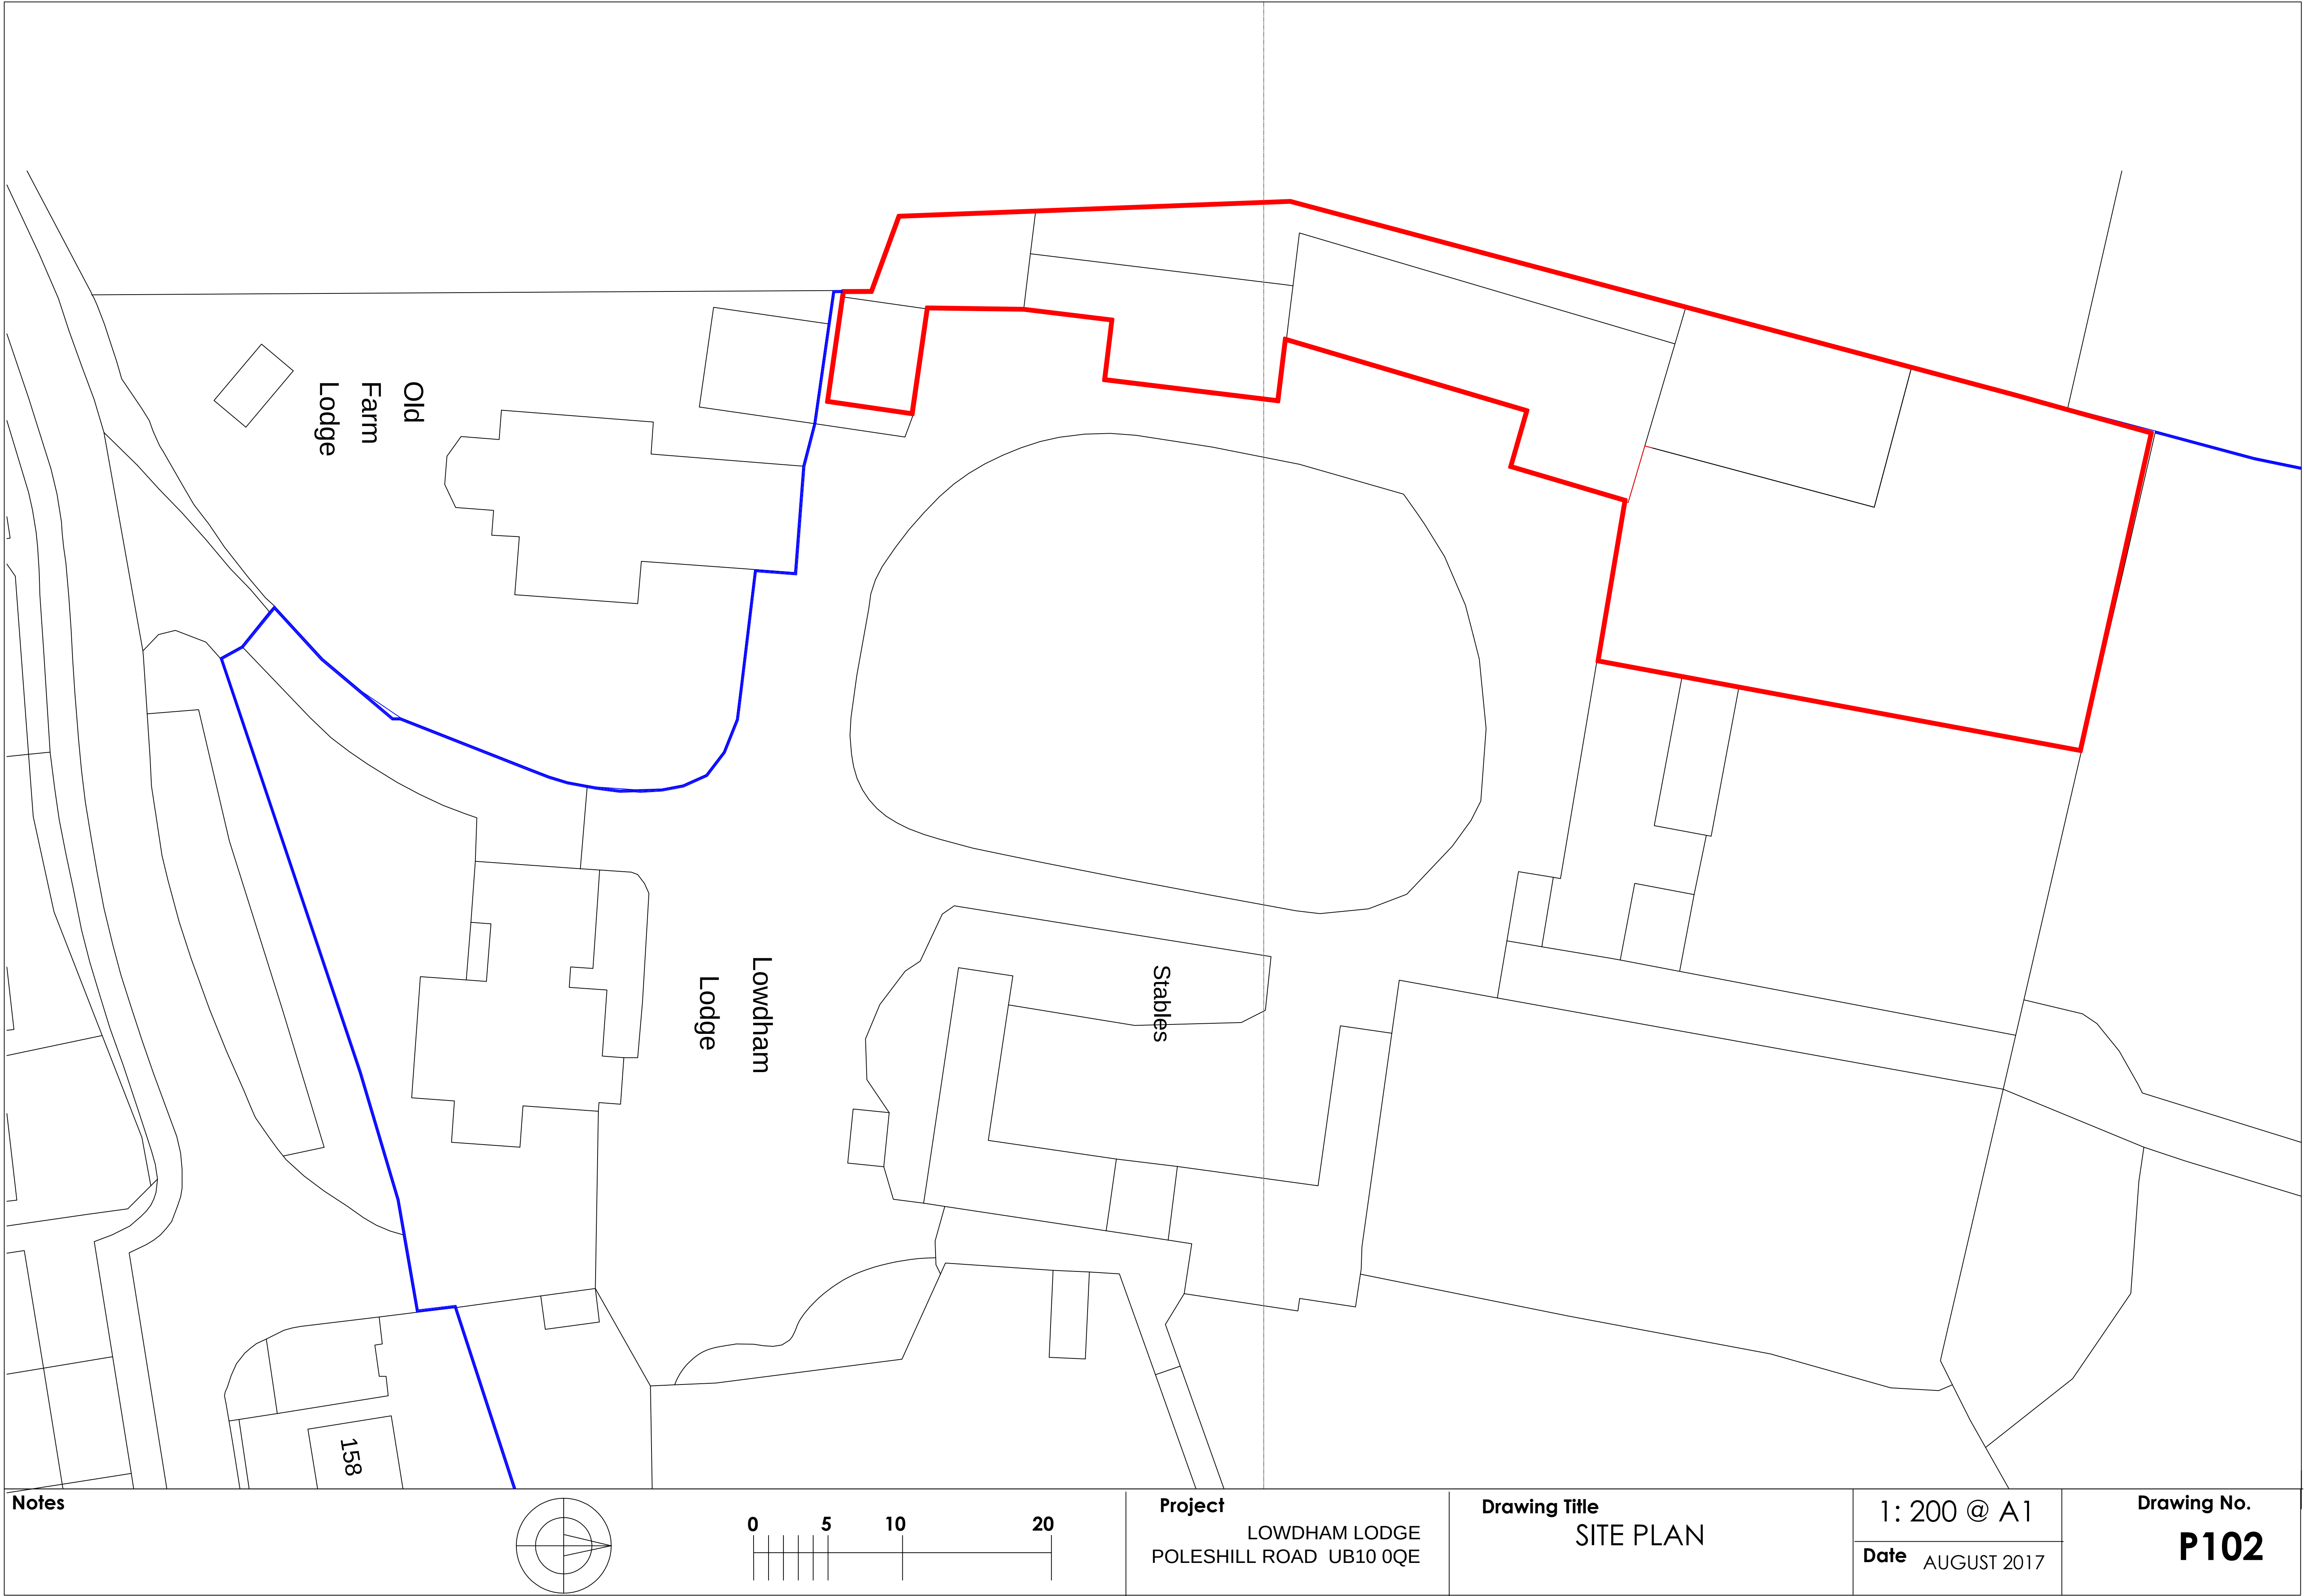


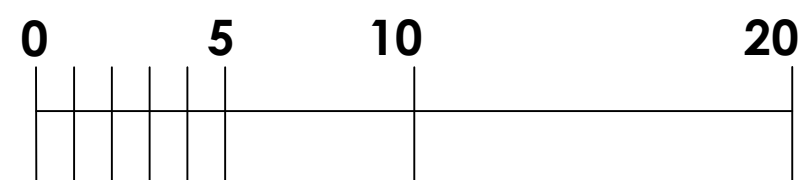

Notes

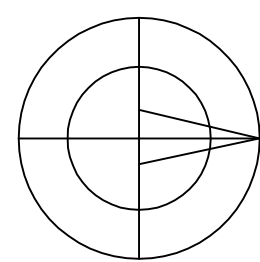

Project
LOWDHAM LODGE
POLESHILL ROAD UB10 0QE

Drawing Title
SITE PLAN

1: 200 @ A1
Date AUGUST 2017

Drawing No.
P102