

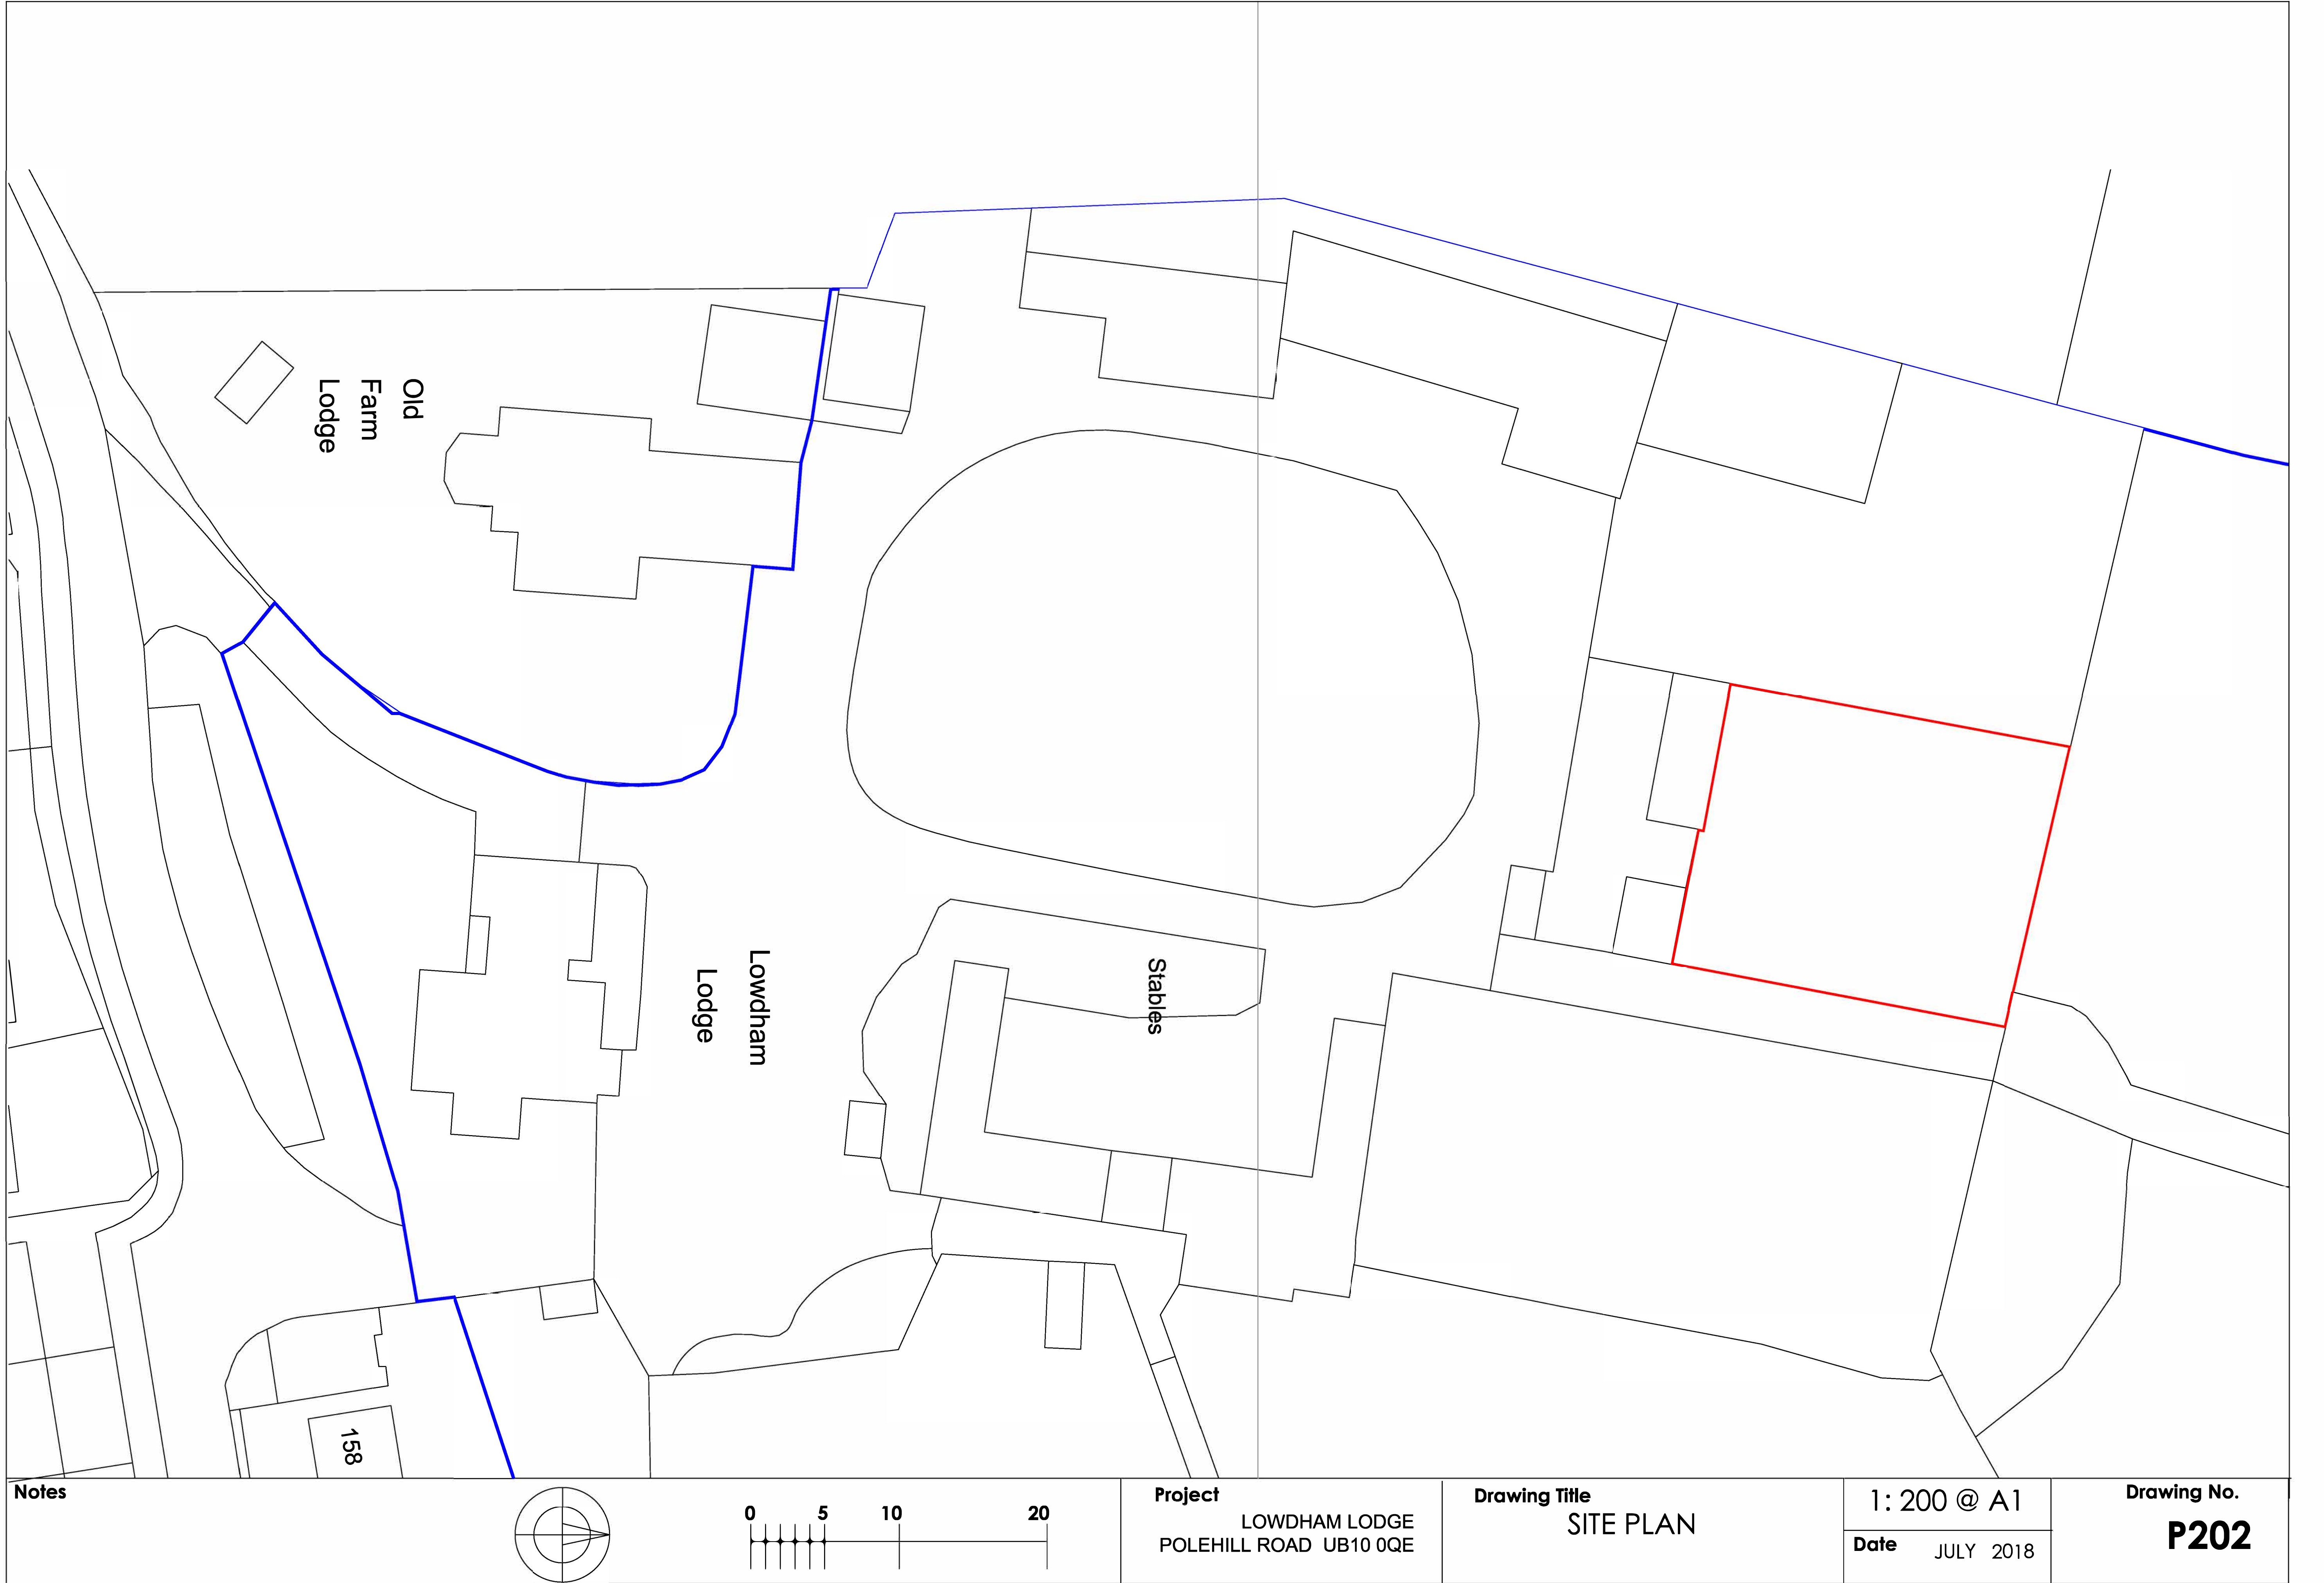


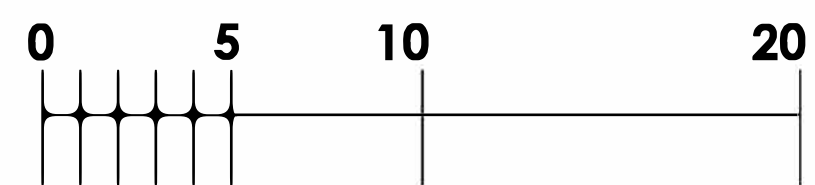

Notes

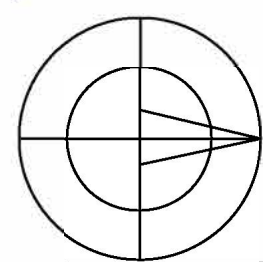

Project
LOWDHAM LODGE
POLEHILL ROAD UB10 0QE

Drawing Title
SITE PLAN

1: 200 @ A1
Date JULY 2018

Drawing No.
P202