




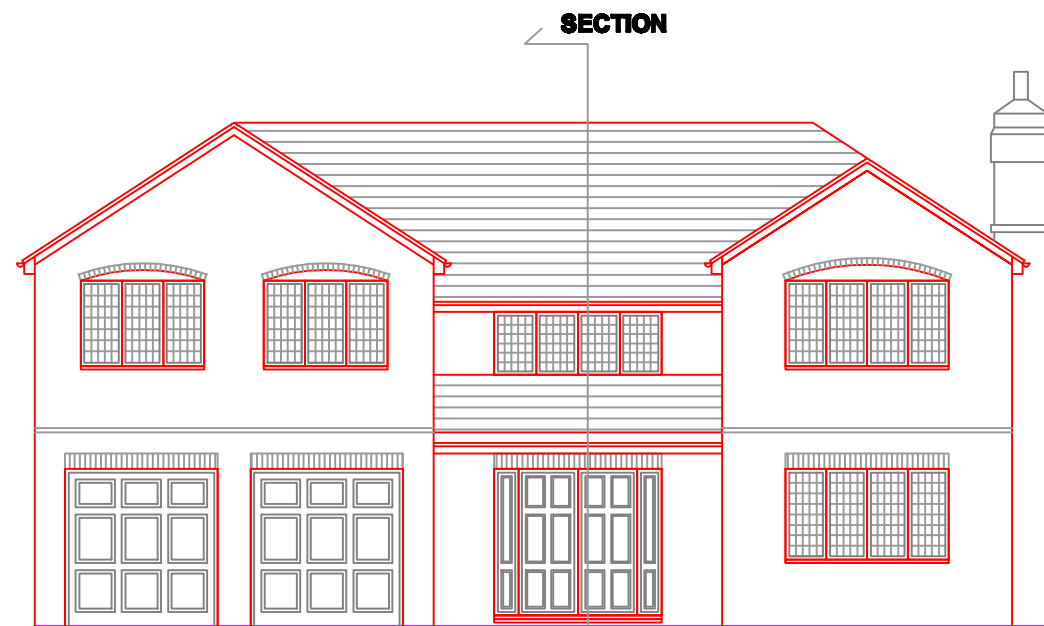


EXISTING FRONT ELEVATION

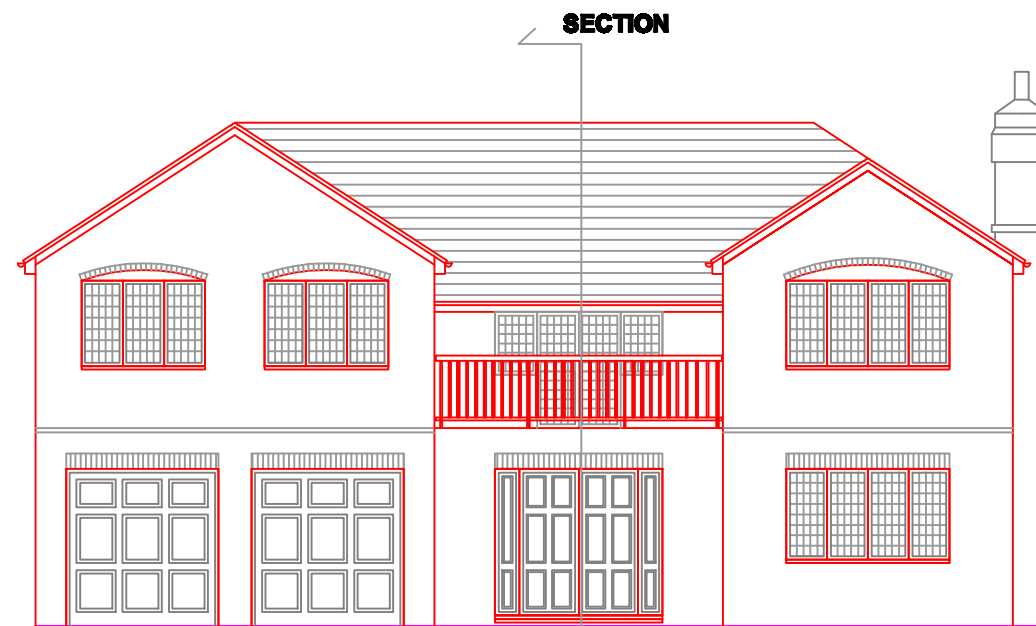

PROPOSED FRONT ELEVATION

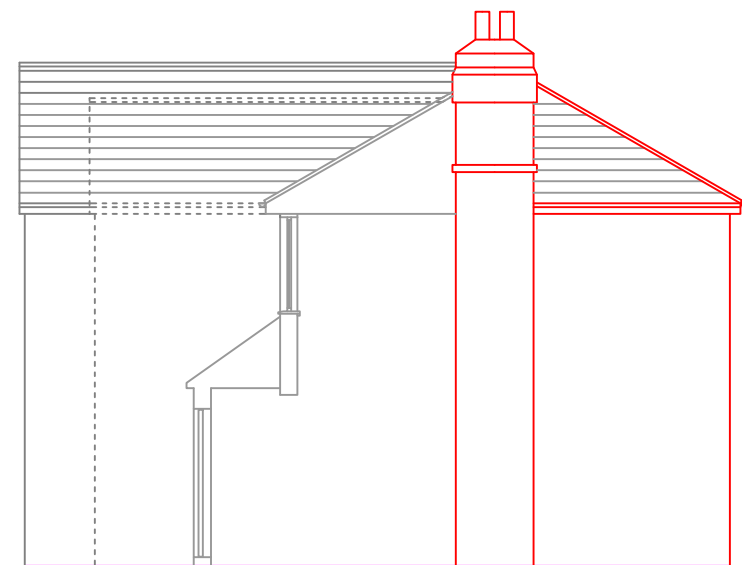

EXISTING SECTION TO ENTRANCE LOBBY

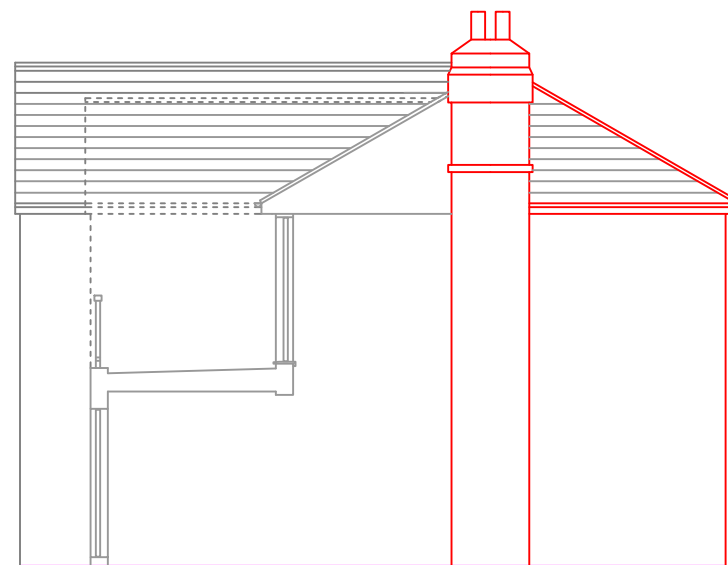

PROPOSED SECTION TO ENTRANCE LOBBY

0 1000 2500 5000
Scale (mm)

Mr. Ashok Thakker

Mobile 07956292873
Email ashok.thakker@hotmail.co.uk

21 SWEETCROFT LANE
UXBRIDGE
HILLINGDON, UB10 9LD

Dwg: EXISTING & PROPOSED FRONT ELEVATIONS
AND SECTIONS

Scale: 1:100 on A3 Date: DEC 2016

Dwg No: 21/SWCT/105