



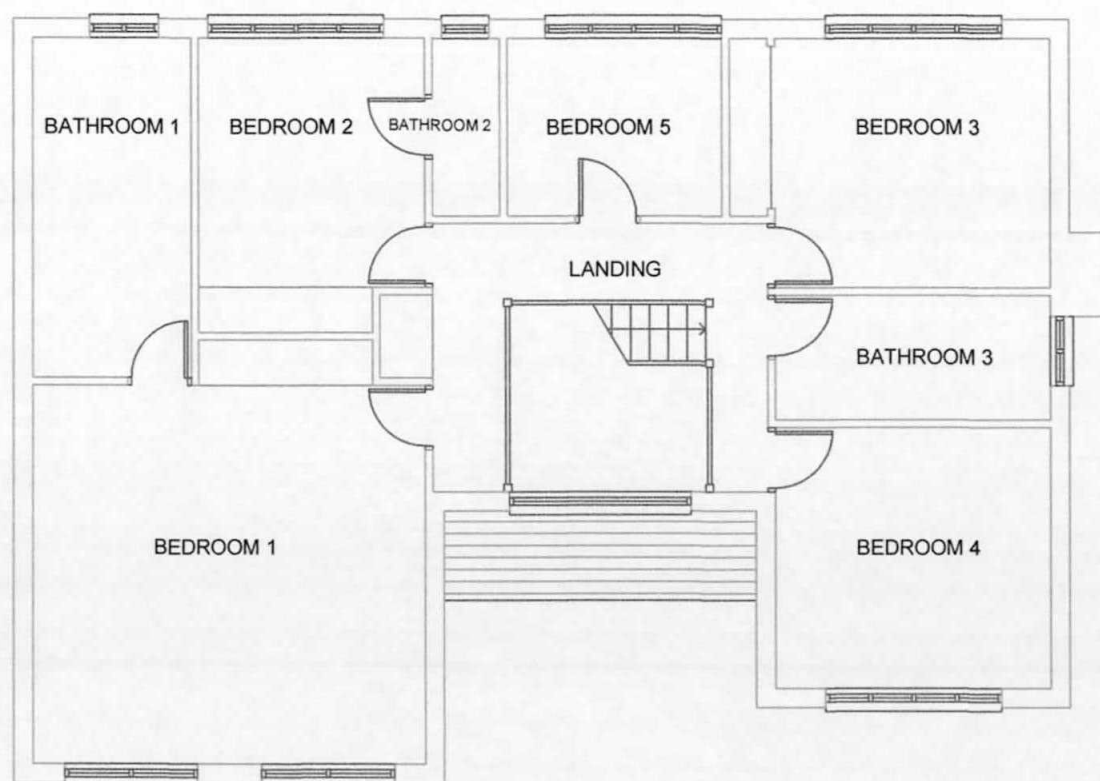

EXISTING FIRST FLOOR PLAN

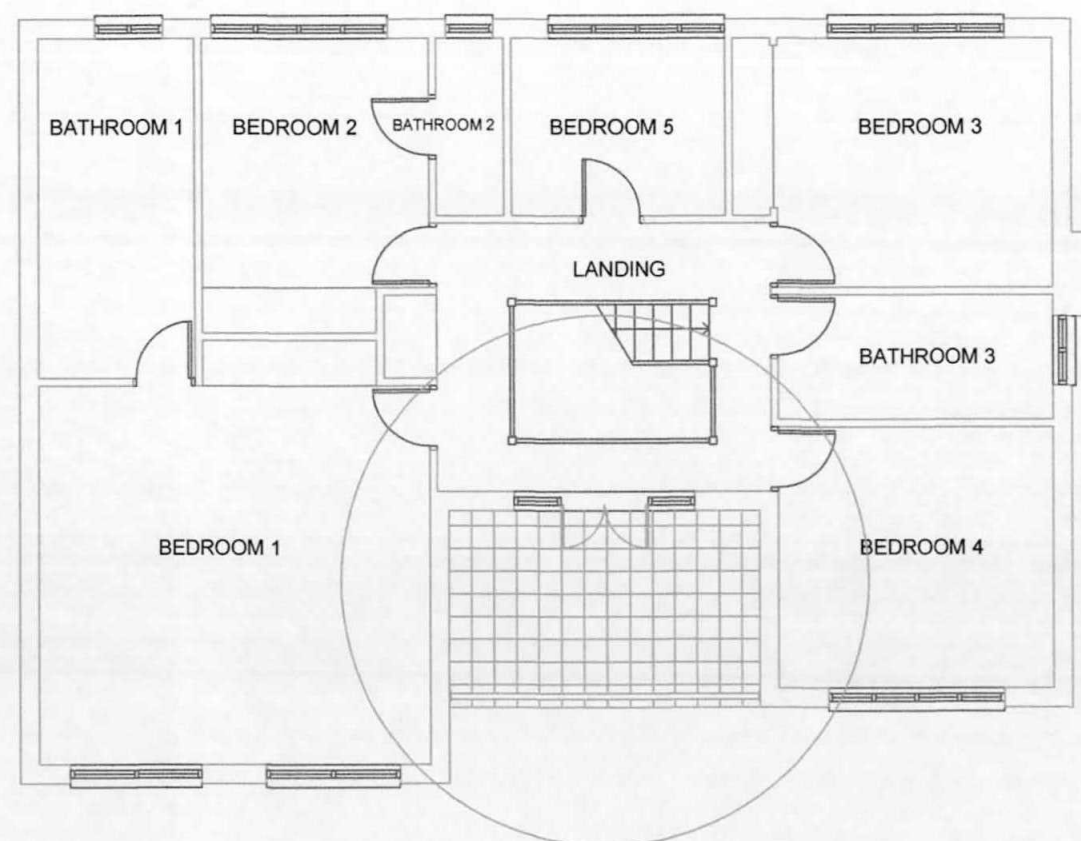

PROPOSED FIRST FLOOR PLAN



0 1000 2500 5000
Scale (mm)



Mr. Ashok Thakker

Mobile 07956292873
Email: ashok.thakker@hotmail.co.uk

21 SWEETCROFT LANE
UXBRIDGE
HILLINGDON, UB10 9LD

Dwg: EXISTING & PROPOSED FIRST FLOOR
ENTRANCE AREA

Scale: 1:100 on A3 Date: DEC 2015

Dwg No: 21/SWCT/103