


The scaling of this drawing cannot be assured


Revision	Date	Initial
P1	ISSUED FOR APPROVAL 20.03.20	EU
P2	ISSUED FOR APPROVAL 02.06.20	EU
P3	ISSUED FOR APPROVAL 17-06-20	EU
P4	ISSUED FOR APPROVAL 22-06-20	EU
P5	ISSUED FOR APPROVAL 30-07-20	EU



EXISTING
REAR ELEVATION

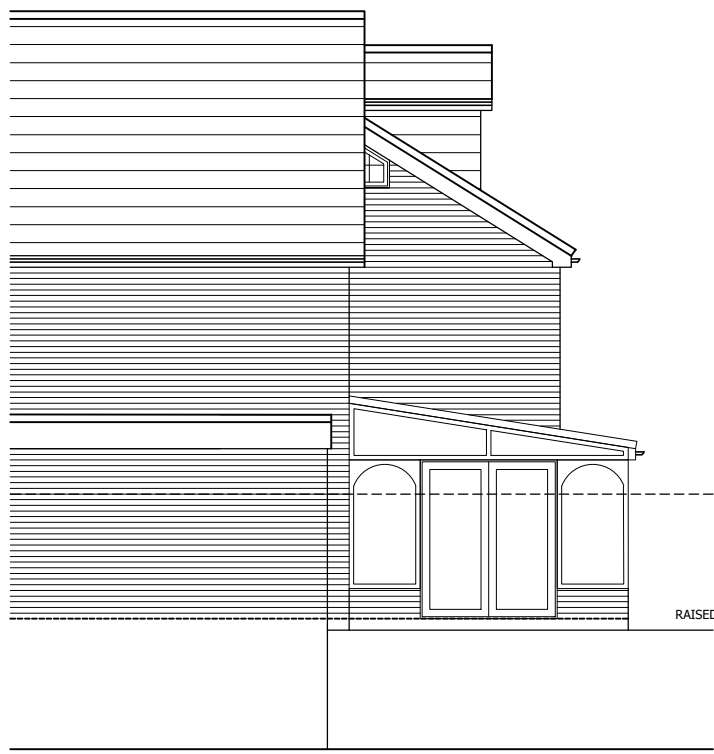


EXISTING
SIDE SECTIONAL ELEVATION

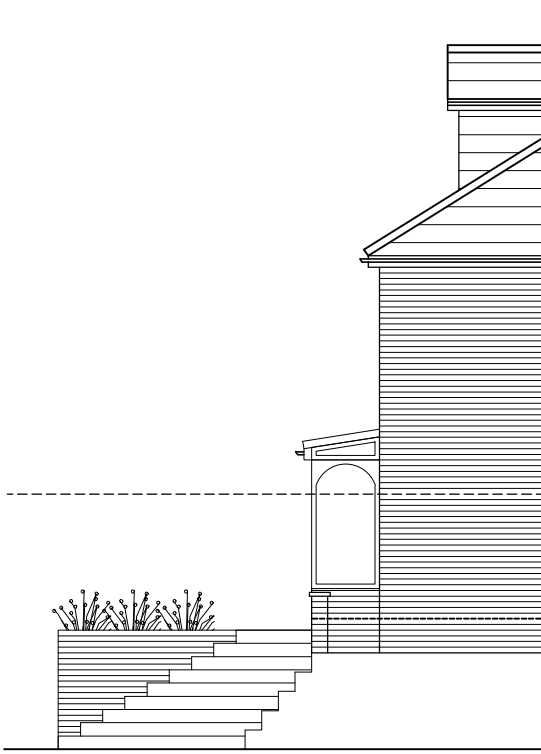


EXISTING
SIDE ELEVATION



PROPOSED
REAR ELEVATION

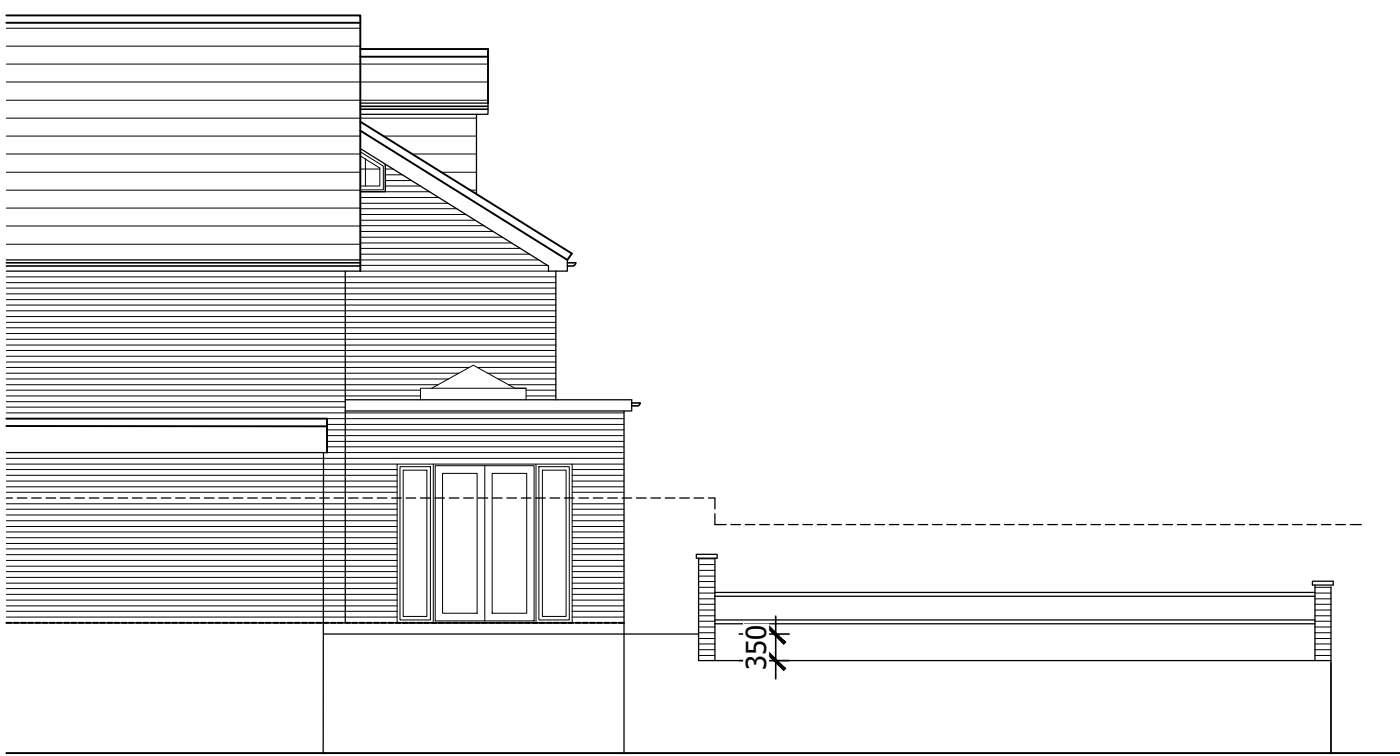

PROPOSED
SIDE SECTIONAL ELEVATION

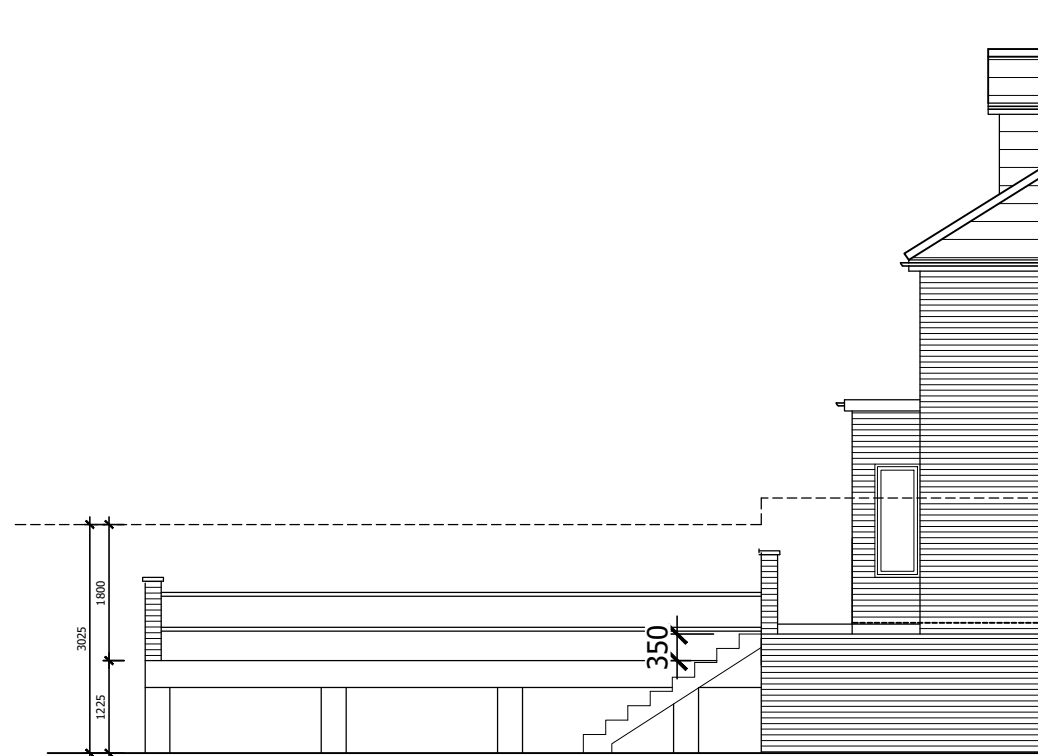

PROPOSED
SIDE ELEVATION




LOCATION PLAN

SCALE 1=1250

20 0 20 40 60 80 100Metres

THIS DRAWING HAS BEEN PRODUCED FROM EMAPSITE ORDINANCE SURVEY MASTER MAP
Reproduction in whole or in part is prohibited without the prior permission of Ordnance Survey.

 


NORTH


NOTES AND KEY

BOUNDARY OUTLINE

HATCH INDICATES EXISTING
CONSERVATORY TO BE
REPLACED WITH EXTENSION

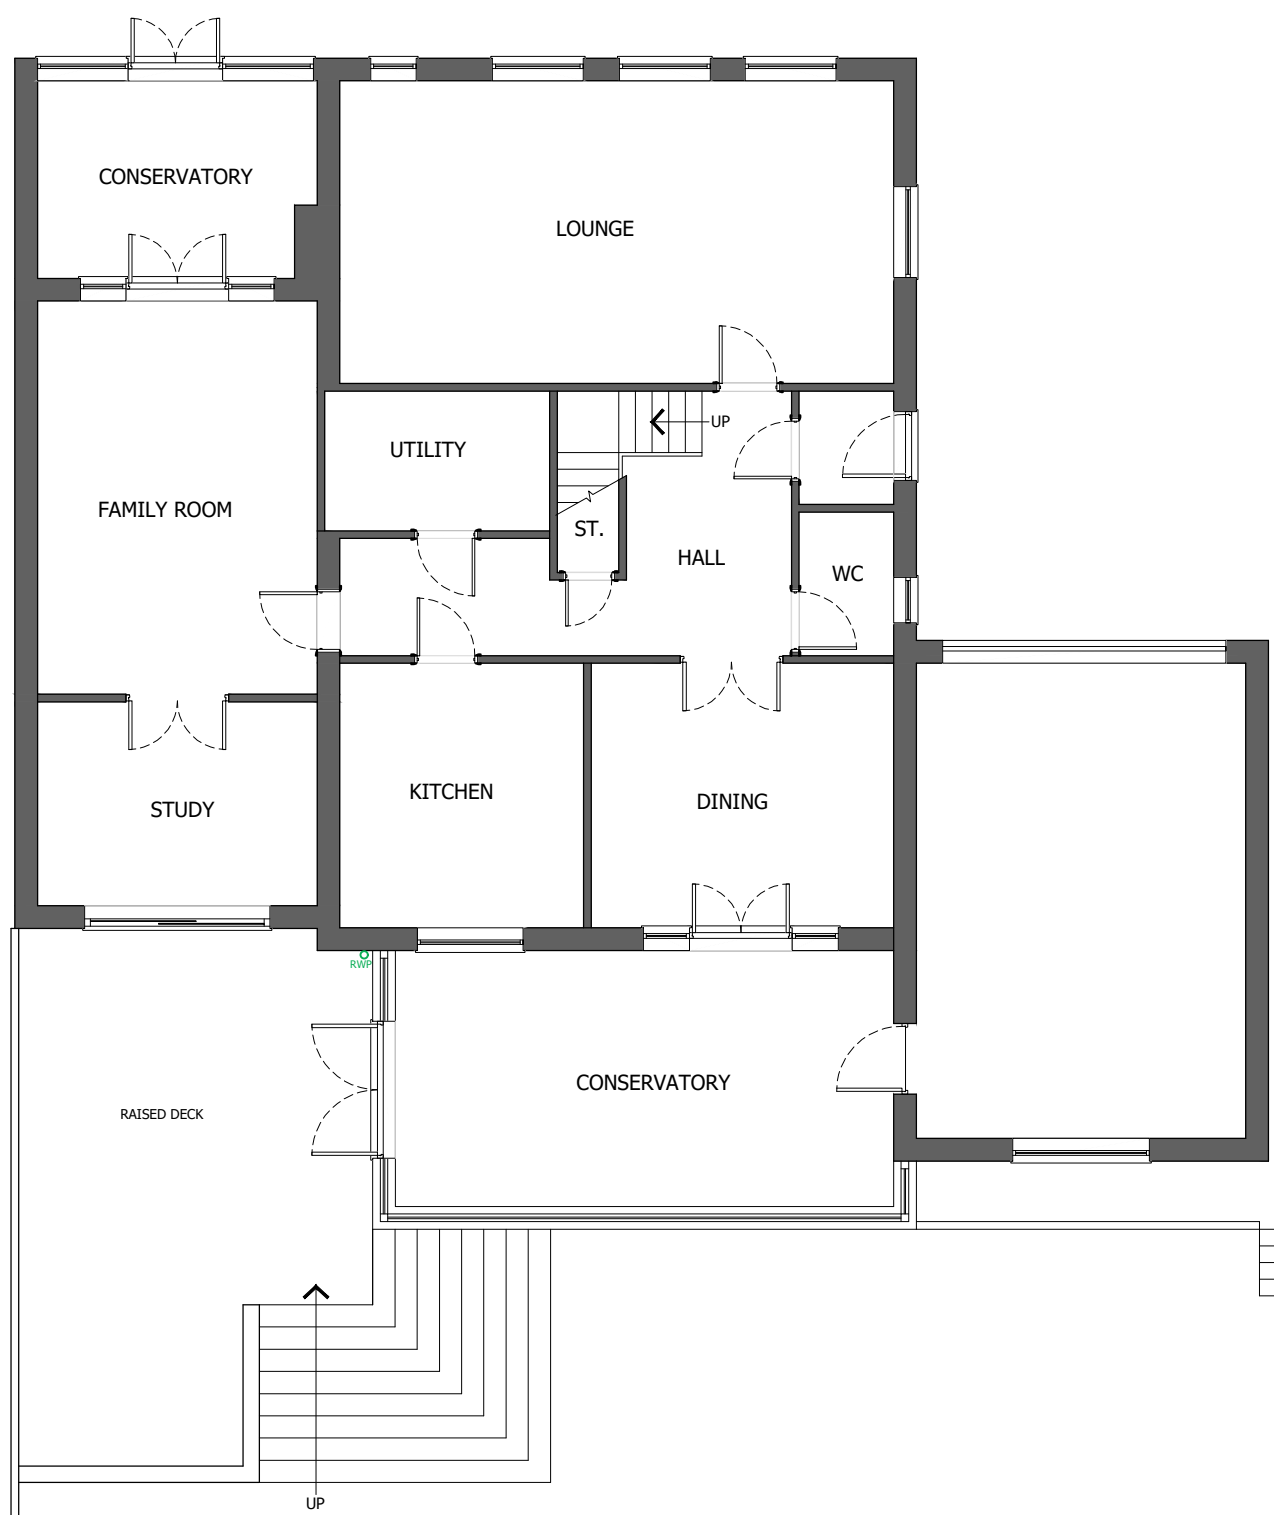

EXISTING
GROUND FLOOR PLAN

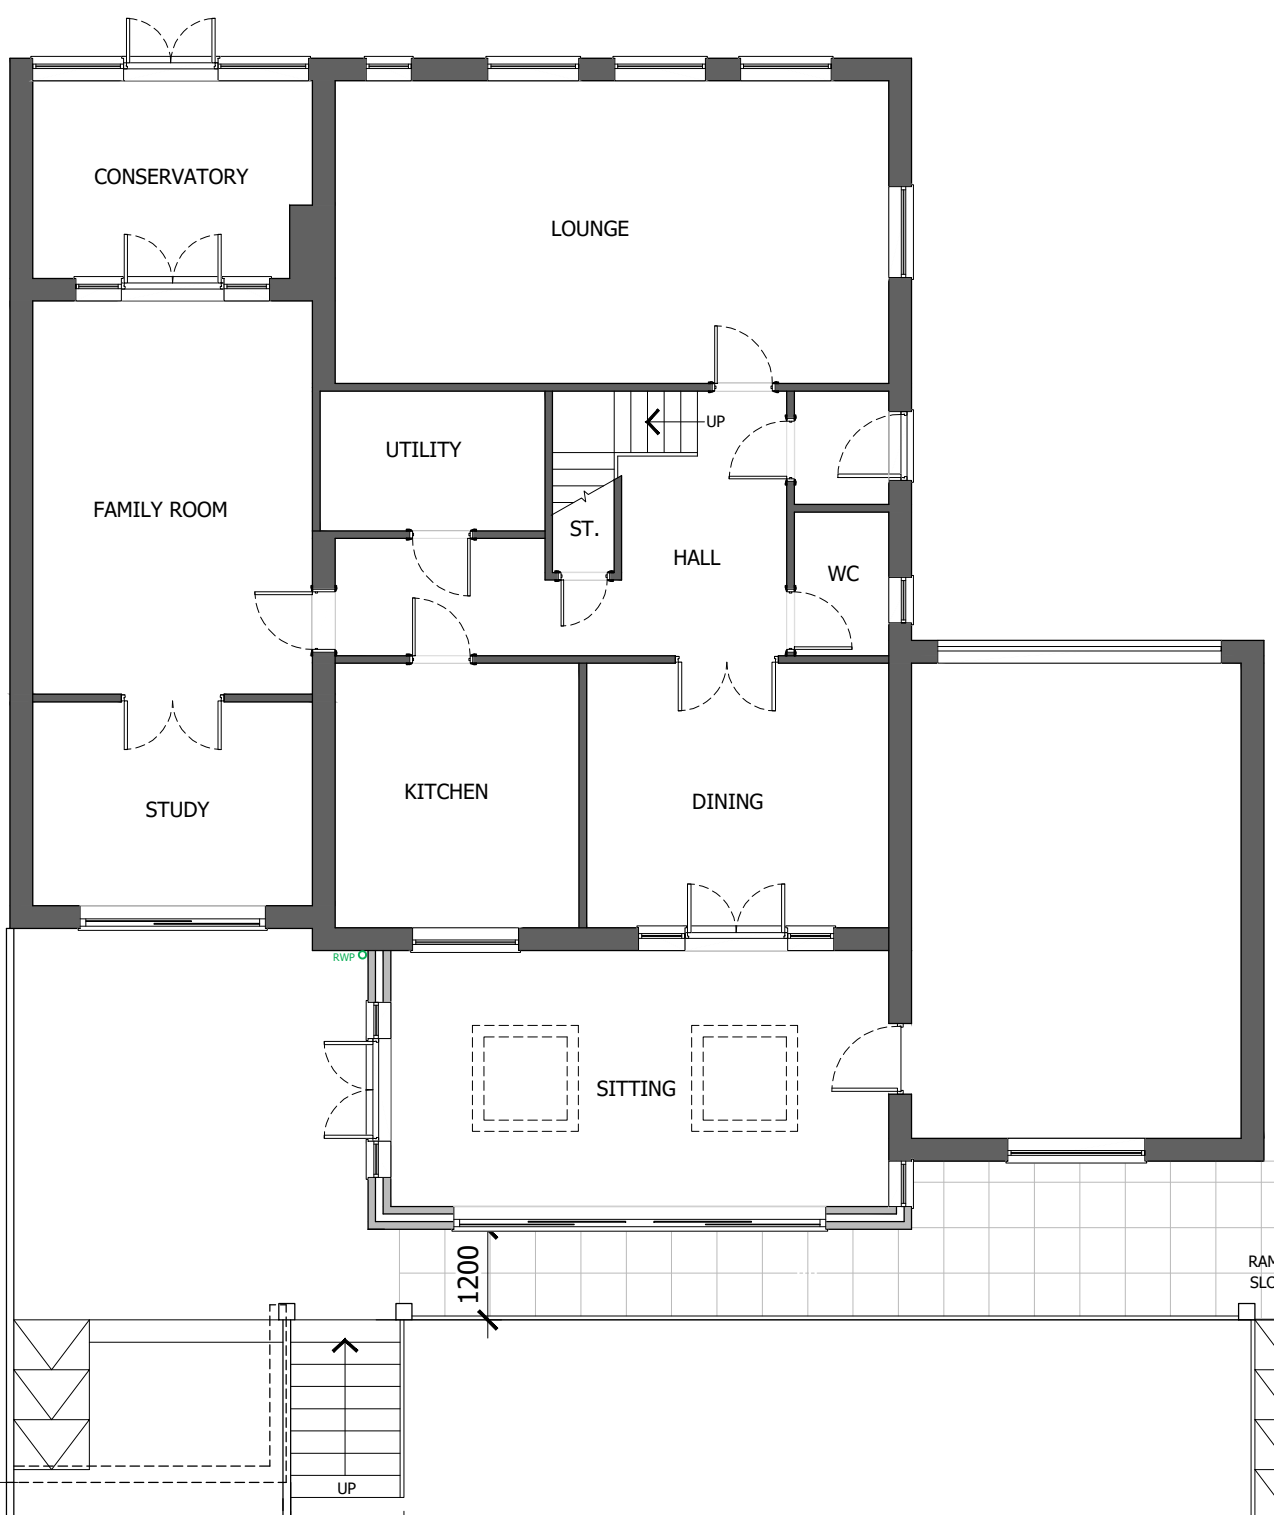


PROPOSED
GROUND FLOOR PLAN



BLOCK PLAN

SCALE 1=500

5 0 5 10 20 40Metres

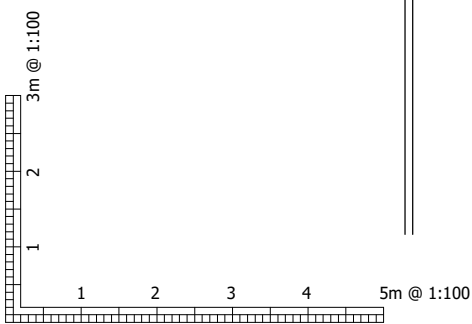

Status **PLANNING APPLICATION**

Project

**REPLACEMENT OF EXISTING REAR
CONSERVATORY WITH EXTENSION,
30 HALLAND WAY, NORTHWOOD
HA6 2BY**

Client **PRAFUL**

ARCHIGRACE

Architectural Design, Planning & Building Regulations
info@archigrace.co.uk, Ph. 07411 - 235060, 01753 - 709800
www.archigrace.co.uk, Registration no. 08642485

Registered LABC Partner with
SLOUGH BOROUGH COUNCIL



Project No
577
Drawing No
PL-01
Rev
P5
Scale @ A1
100,500,1250
Drawn by
EU