



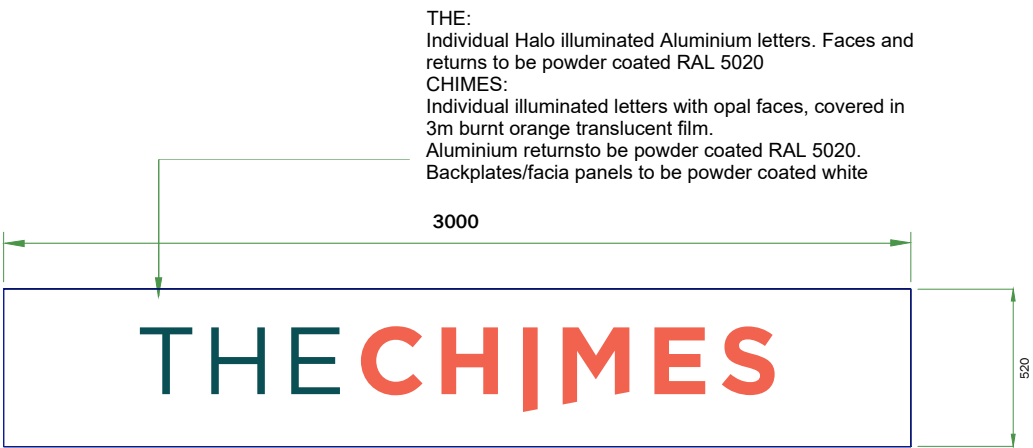

3 Panel Detail
scale 1:25

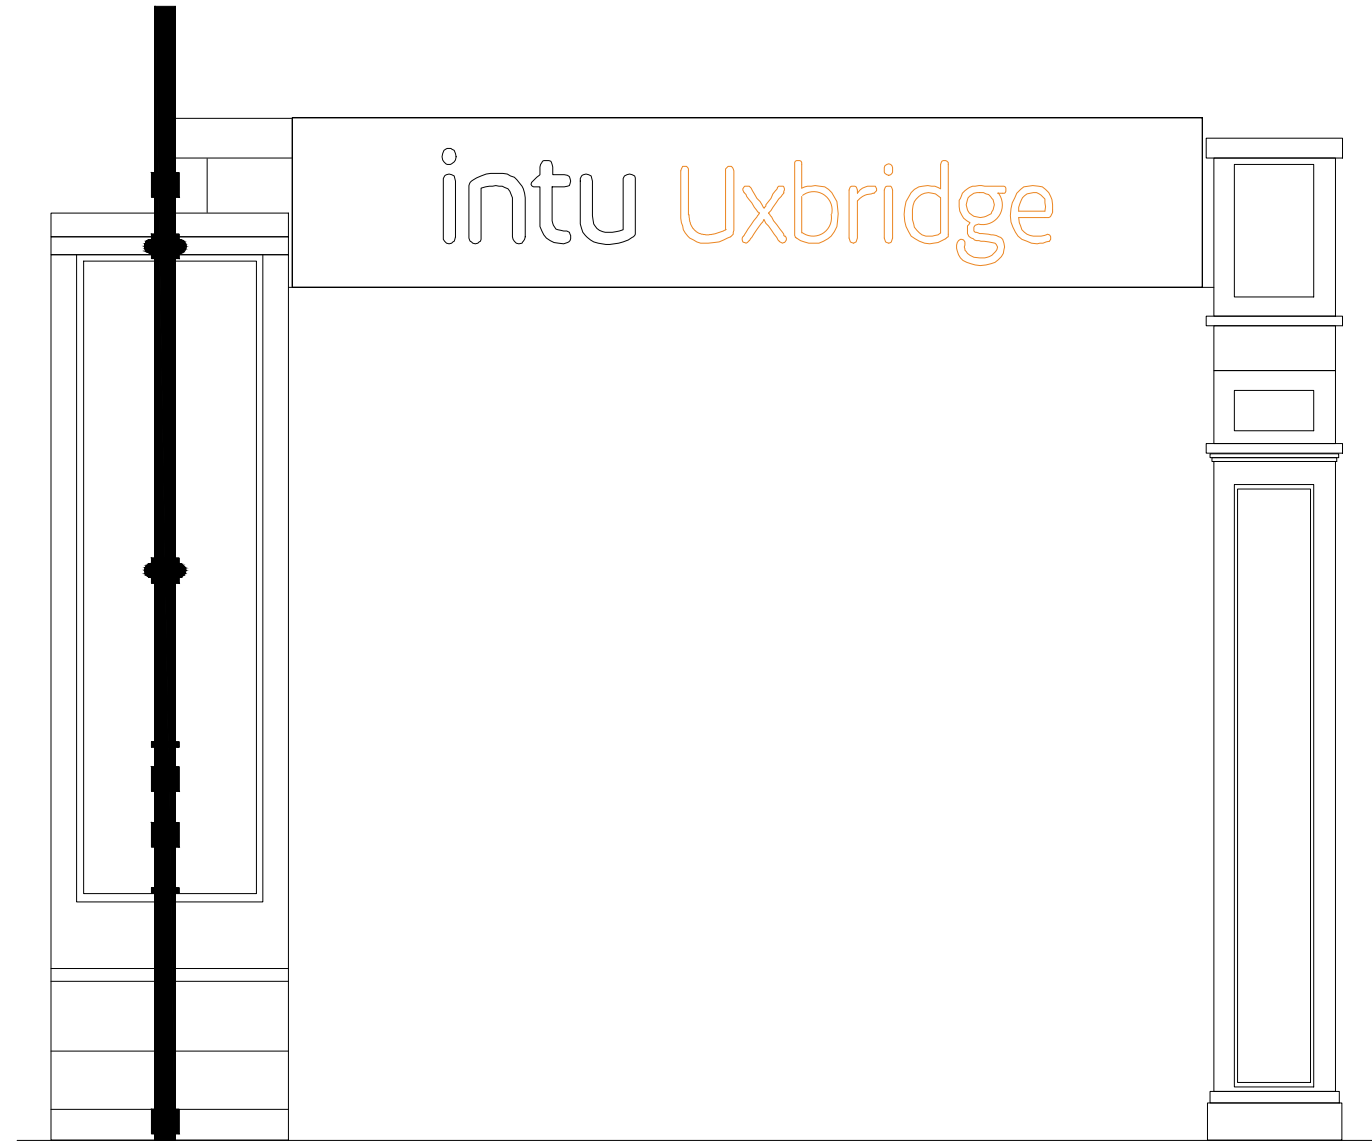

1 Existing Front Elevation
scale 1:25



A3 Page 1 of 3

- NOTES:
- All dimensions have a tolerance +/- 2mm.
 - All saw cut acrylic sheet materials to have scraped edges and sanded corners.
 - All corner points should be filed and de-burred for safety when handling and to ensure safe working practice.


As this is a development product, Acorn Signs reserve the right to alter internal details providing it does not prejudice the agreed aesthetics.

C: AS-BUILT	NA	NA
B: MANUFACTURE	NA	NA
A: DRAWING FIRST ISSUED	23.10.20	JF

REVISION:	DATE:	BY:
CLIENT:	Aberdeen Standard	
TITLE:	Entrance 3 Fascia: High Street Entrance	
DRAWING NO:	Sign E	
ORIGINATOR: JF	APPROVED: -	
DATE: 23.10.20	SCALE: As shown A3	

DRAWING LOCATION:
F:\Acorn\whitewall\The Chimes

©Copyright 2020 Acorn Signs Ltd

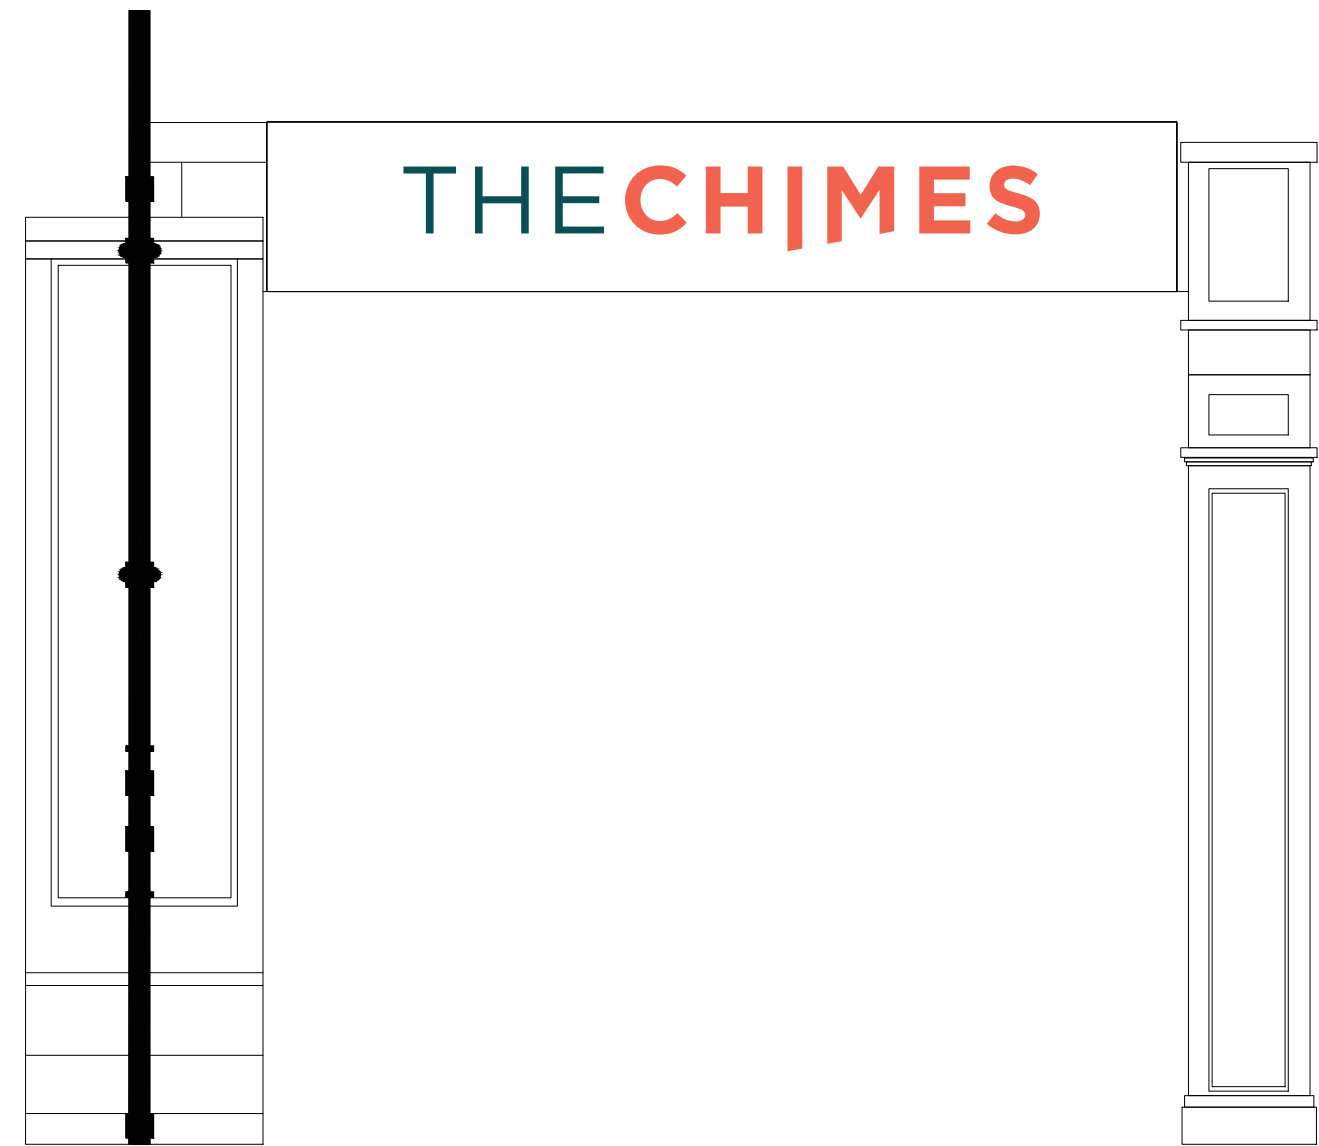

2 **Proposed Front Elevation**
scale 1:25



A3 Page 2 of 3

- NOTES:**
- All dimensions have a tolerance +/- 2mm.
 - All saw cut acrylic sheet materials to have scraped edges and sanded corners.
 - All corner points should be filed and de-burred for safety when handling and to ensure safe working practice.


As this is a development product, Acorn Signs reserve the right to alter internal details providing it does not prejudice the agreed aesthetics.

C: AS-BUILT	NA	NA
B: MANUFACTURE	NA	NA
A: DRAWING FIRST ISSUED	23.10.20	JF

REVISION:	DATE:	BY:
CLIENT:	Aberdeen Standard	
TITLE:	Entrance 3 Fascia: High Street Entrance	
DRAWING NO:	Sign E	
ORIGINATOR: JF	APPROVED: -	
DATE: 23.10.20	SCALE: As shown A3	

DRAWING LOCATION:
F:\Acorn\whitewall\The Chimes

©Copyright 2020 Acorn Signs Ltd

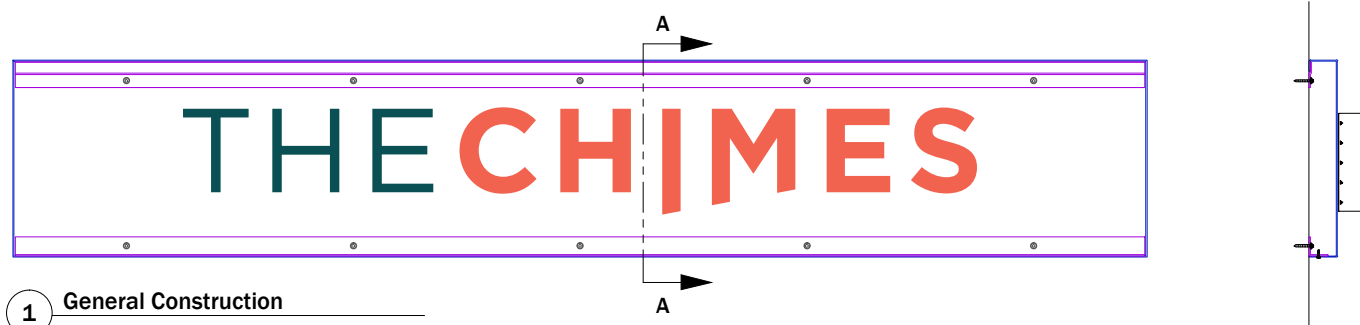


1 General Construction


Scale 1:20 @ A3




Fascia Panel
3mm profile cut and folded to
shape with 75mm returns to
side and bottom. Top return
of 75mm with 30mm down
stand

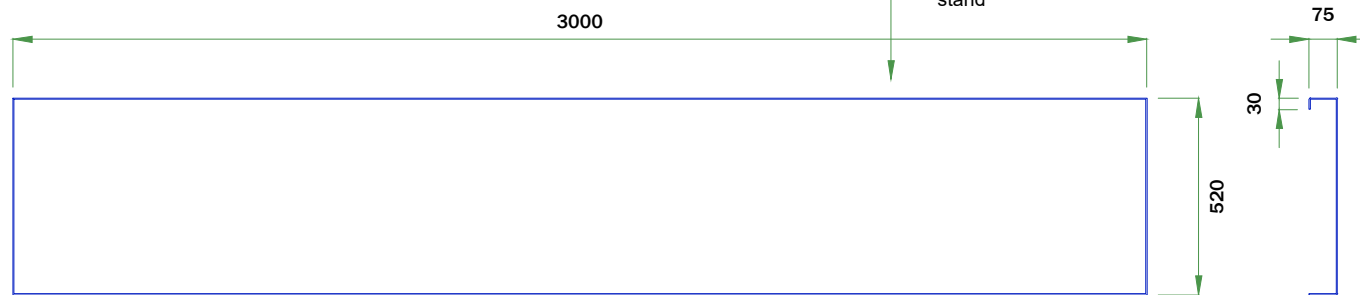

2 Fascia Panel

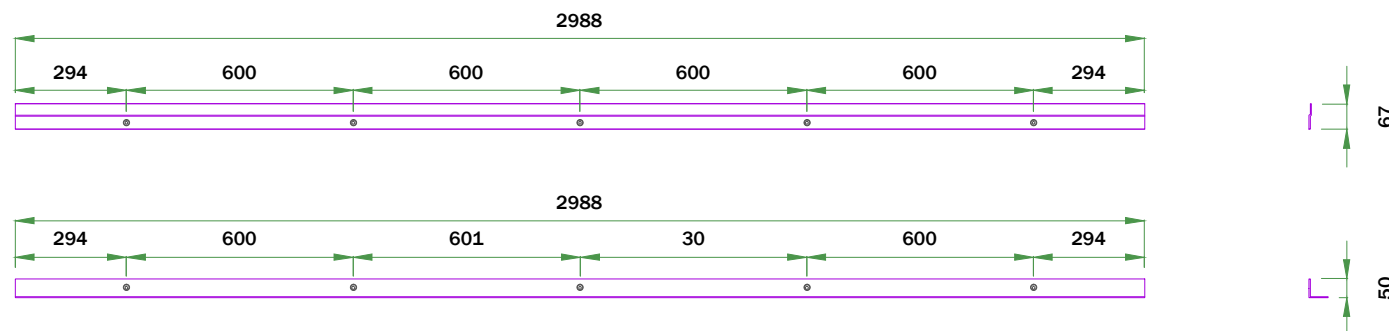

3 Existing Fascia Brackets scale 1:20

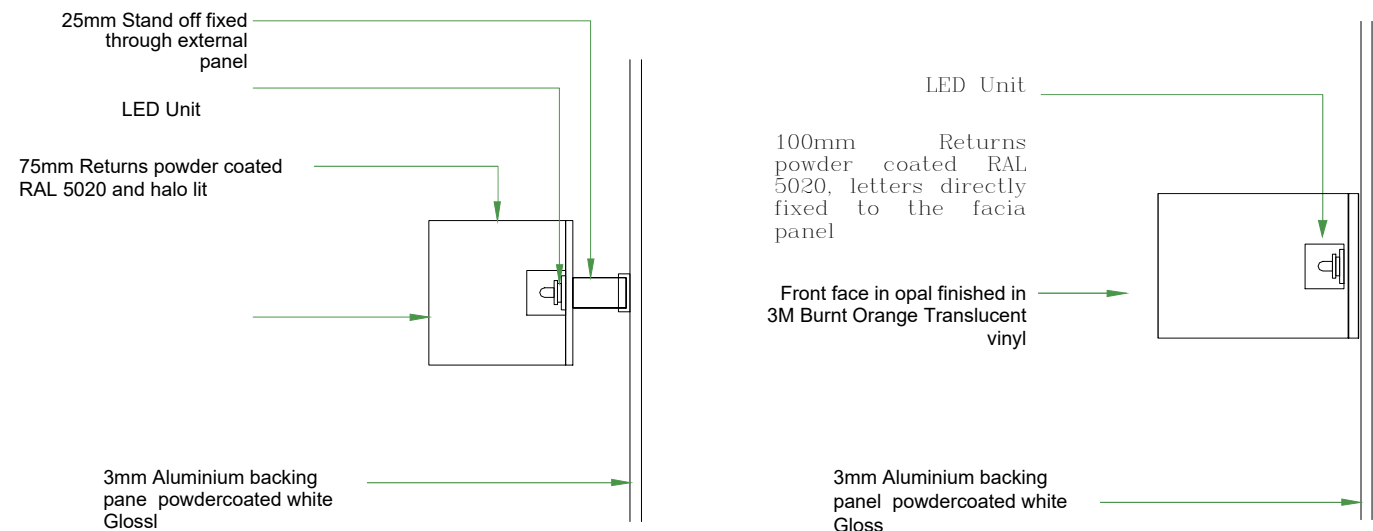


4 'THE' Front Panel Text Detail

Scale 1:4 @ A3



5 'Chimes' Front Panel Text Detail

scale 1:4

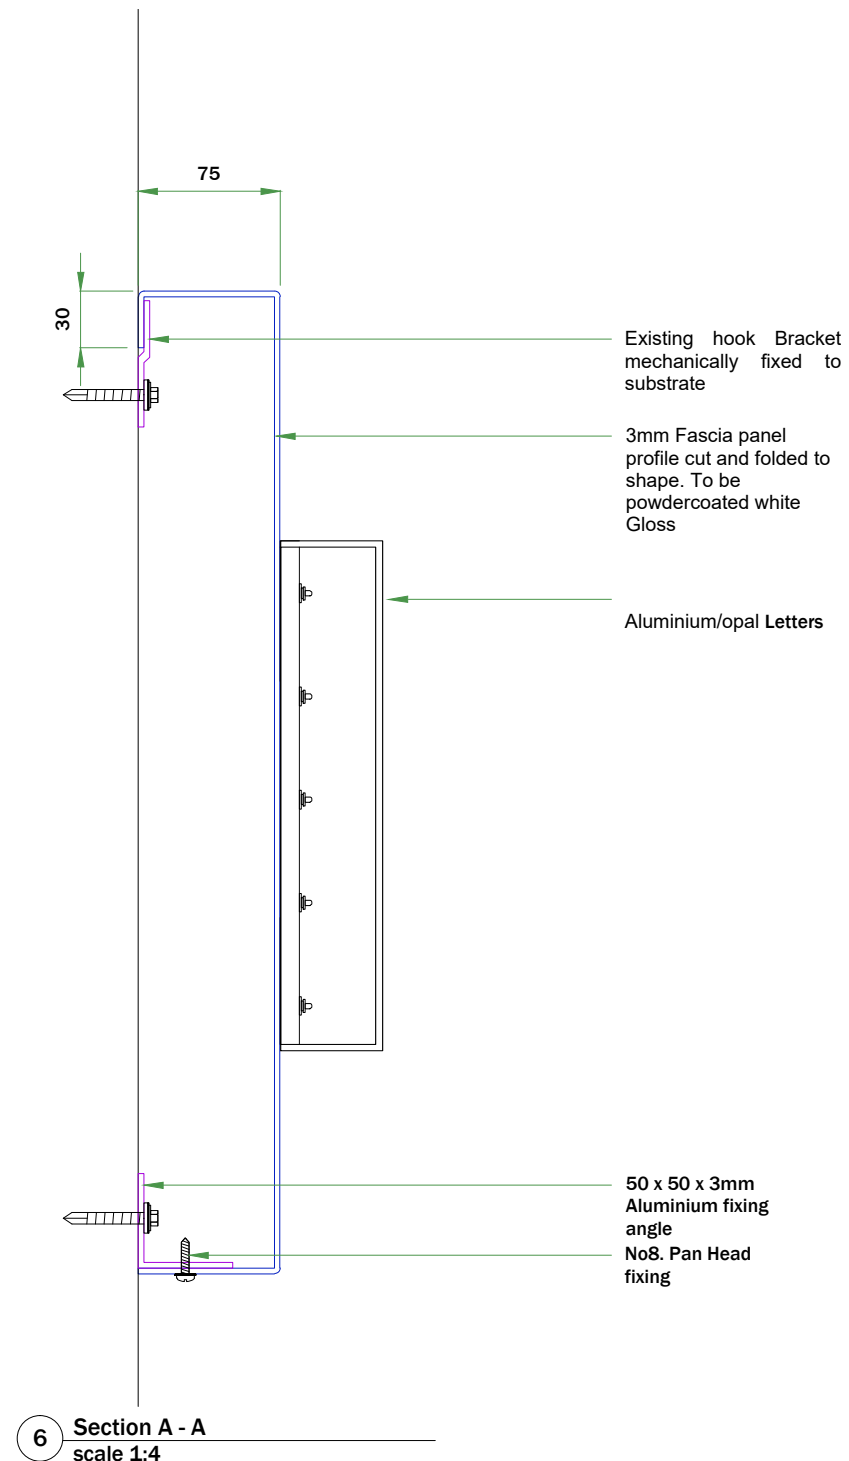

6 Section A - A scale 1:4

A3 Page 2 of 2

NOTES:

- All dimensions have a tolerance +/- 2mm.
- All saw cut acrylic sheet materials to have scraped edges and sanded corners.
- All corner points should be filed and de-burred for safety when handling and to ensure safe working practice.

As this is a development product, Acorn Signs reserve the right to alter internal details providing it does not prejudice the agreed aesthetics.

C: AS-BUILT	NA	NA
B: MANUFACTURE	NA	NA
A: DRAWING FIRST ISSUED	23.10.20	JF

REVISION: DATE: BY:

CLIENT: Aberdeen Standard

TITLE: Entrance 3 Fascia: High Street Entrance

DRAWING NO: Sign E

ORIGINATOR: JF APPROVED: -

DATE: 23.10.20 SCALE: As shown A3

DRAWING LOCATION:
F:\Acorn\Whitewall\The Chimes

©Copyright 2020 Acorn Signs Ltd