


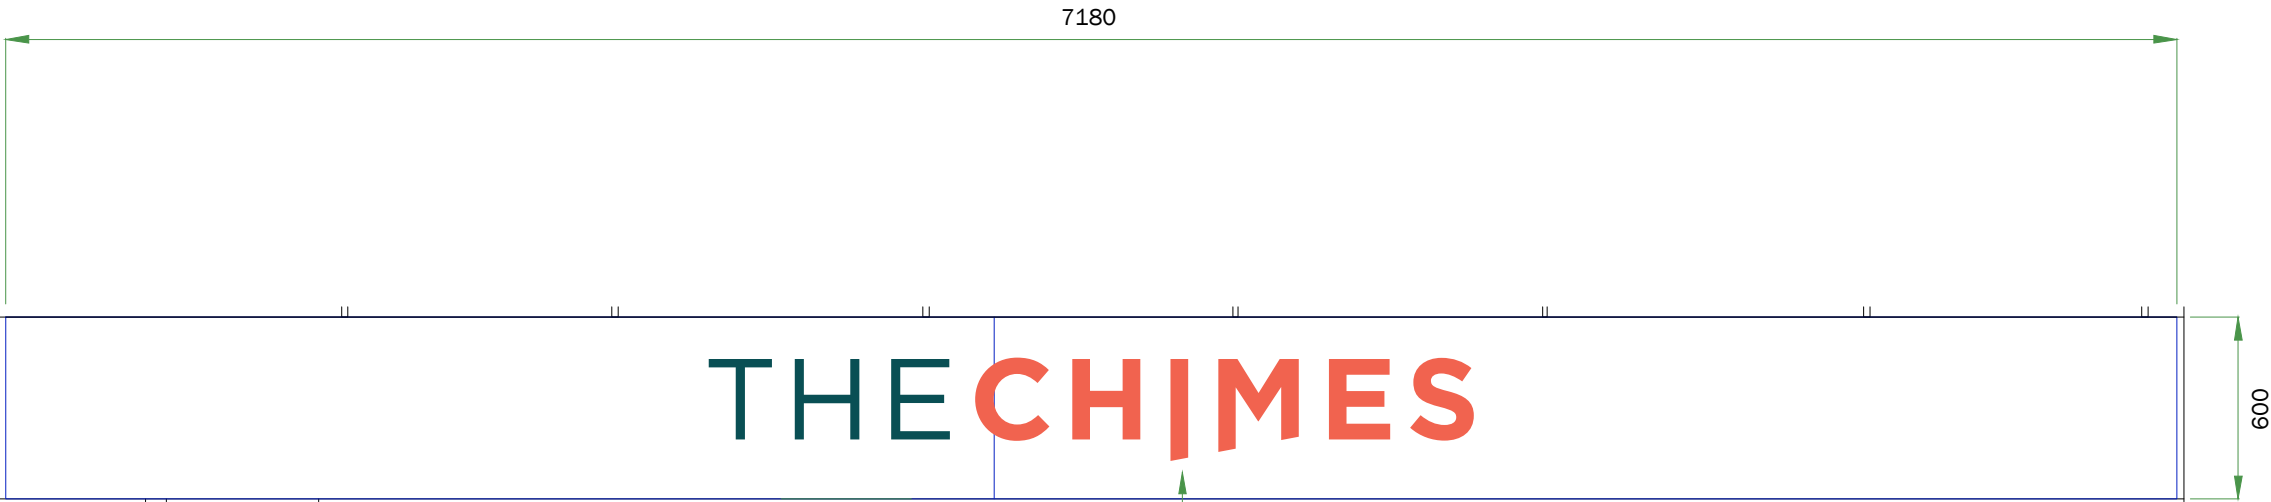


3 Panel Detail

Scale 1:25 @ A3



THE:
Individual Halo illuminated Aluminium letters. Faces and returns to be powder coated RAL 5020
CHIMES:
Individual illuminated letters with opal faces, covered in 3m burnt orange translucent film.
Aluminium returns to be powder coated RAL 5020.
Backplates/facia panels to be powder coated white

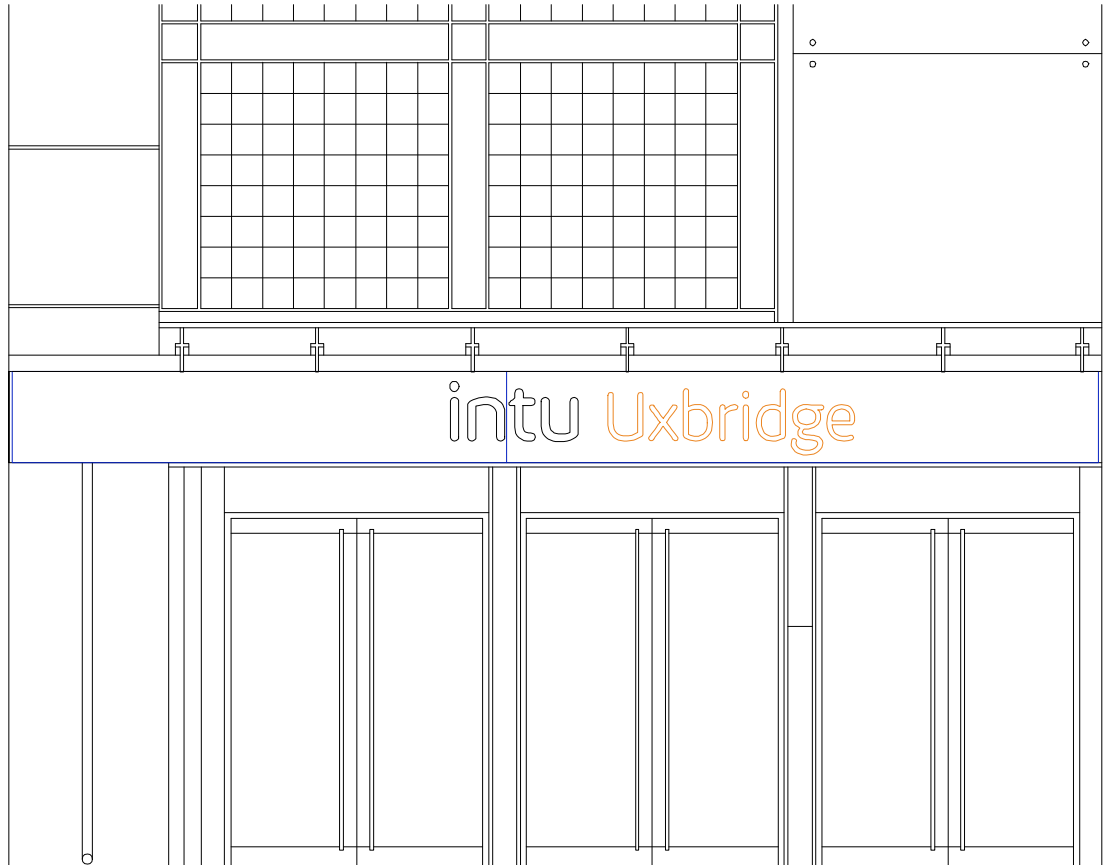

1 Existing Front Elevation

Scale 1:50 @ A3



2 Proposed Front Elevation

scale 1:50

A3 Page 1 of 2

NOTES:

- All dimensions have a tolerance +/- 2mm.
- All saw cut acrylic sheet materials to have scraped edges and sanded corners.
- All corner points should be filed and de-burred for safety when handling and to ensure safe working practice.


As this is a development product, Acorn Signs reserve the right to alter internal details providing it does not prejudice the agreed aesthetics.

C: AS-BUILT	NA	NA
B: MANUFACTURE	NA	NA
A: DRAWING FIRST ISSUED	23.10.20	JF


REVISION:	DATE:	BY:
CLIENT:	Aberdeen Standard	
TITLE:	Entrance 4 Fascia: High Street Entrance	
DRAWING NO:	Sign F	
ORIGINATOR: JF	APPROVED: -	
DATE: 23.10.20	SCALE: As shown A3	

DRAWING LOCATION:
F:\Acorn\whitewall\The Chimes

©Copyright 2020 Acorn Signs Ltd

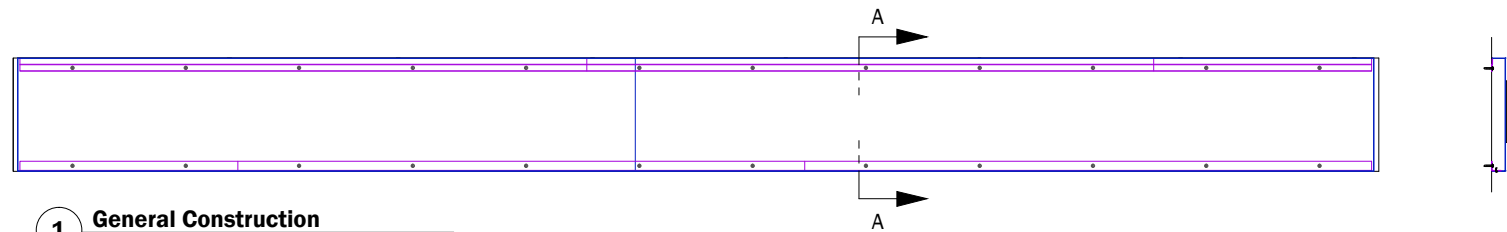


1 General Construction
scale 1:40

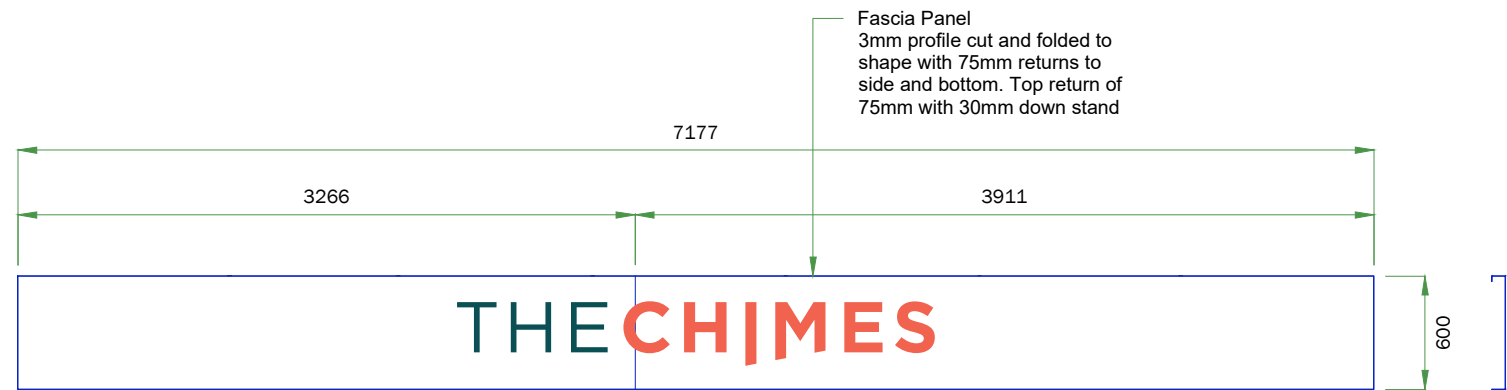


2 Fascia Panel

Scale 1:40 @ A3

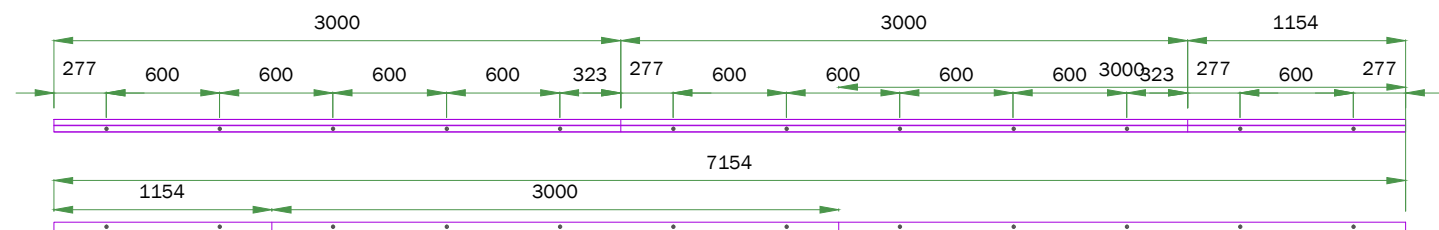

3 Existing Fascia Brackets
scale 1:40

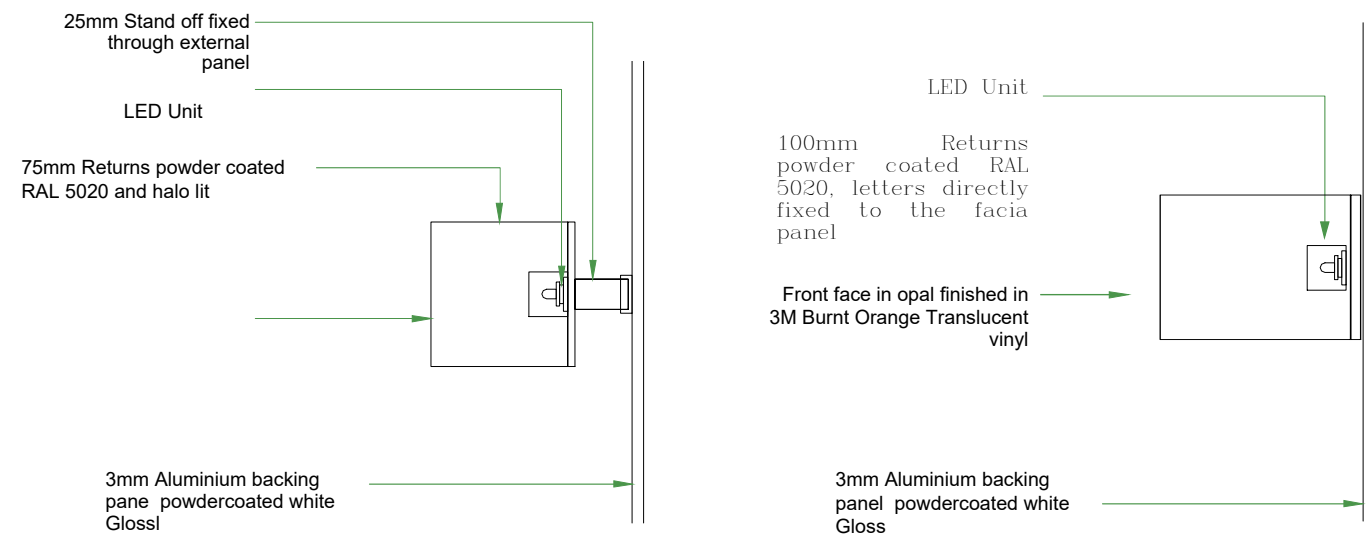


4 'THE' Front Panel Text Detail
scale 1:4

Scale 1:4 @ A3



5 'Chimes' Front Panel Text Detail
scale 1:4

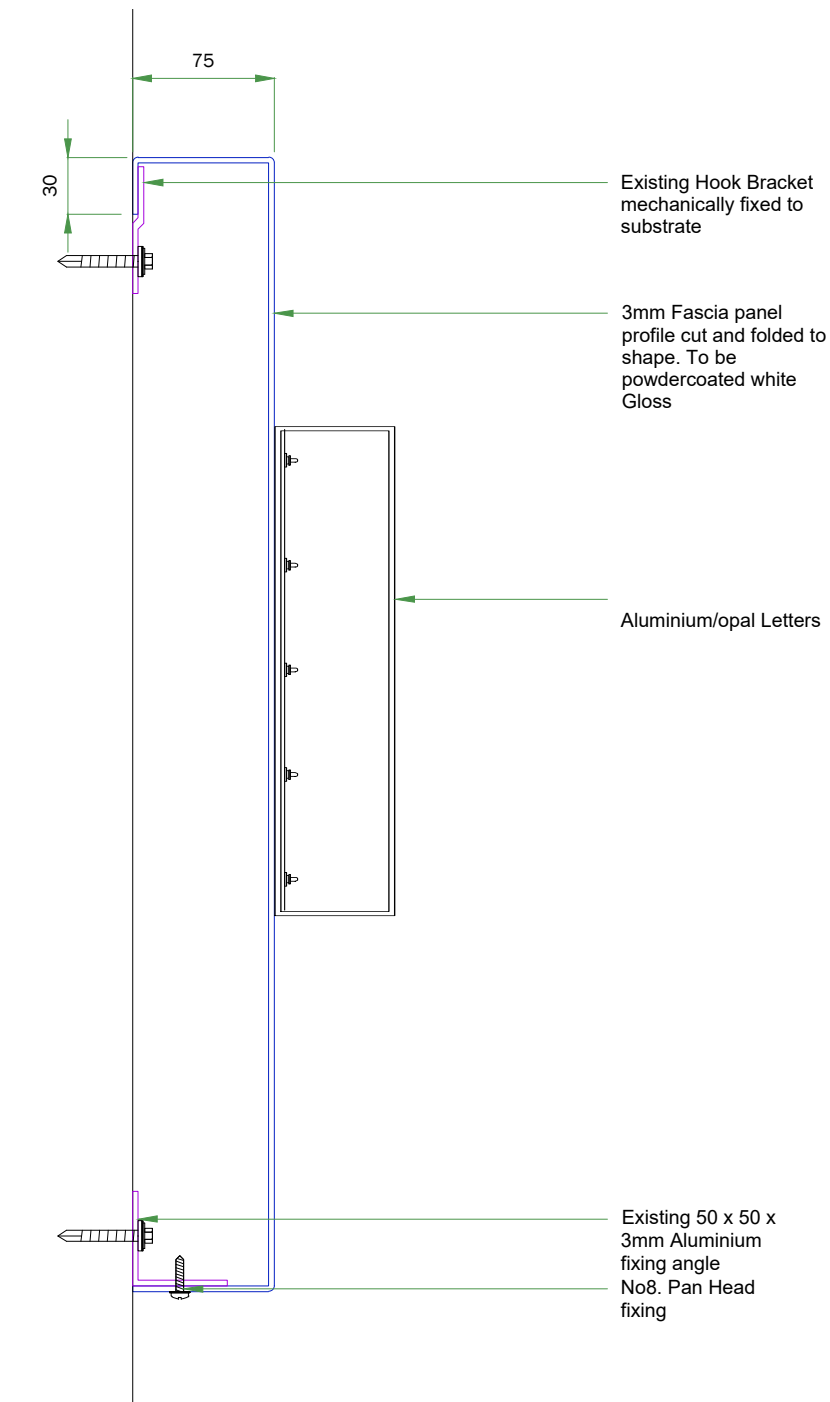

6 Section A - A
scale 1:4

A3 Page 2 of 2

NOTES:

- All dimensions have a tolerance +/- 2mm.
- All saw cut acrylic sheet materials to have scraped edges and sanded corners.
- All corner points should be filed and de-burred for safety when handling and to ensure safe working practice.

As this is a development product, Acorn Signs reserve the right to alter internal details providing it does not prejudice the agreed aesthetics.

C: AS-BUILT	NA	NA
B: MANUFACTURE	NA	NA
A: DRAWING FIRST ISSUED	23.10.20	JF

REVISION: DATE: BY:

CLIENT: Aberdeen Standard

TITLE: Entrance 4 Fascia: High Street Entrance

DRAWING NO: Sign F

ORIGINATOR: JF APPROVED: -

DATE: 23.10.20 SCALE: As shown A3

DRAWING LOCATION:
F:\Acorn\whitewall\The Chimes

©Copyright 2020 Acorn Signs Ltd