


THE:
Individual Halo illuminated Aluminium letters. Faces and
returns to be powder coated RAL 5020
CHIMES:
Individual illuminated letters with opal faces, covered in
3m burnt orange translucent film.
Aluminium returnsto be powder coated RAL 5020.
Backplates/facia panels to be powder coated white

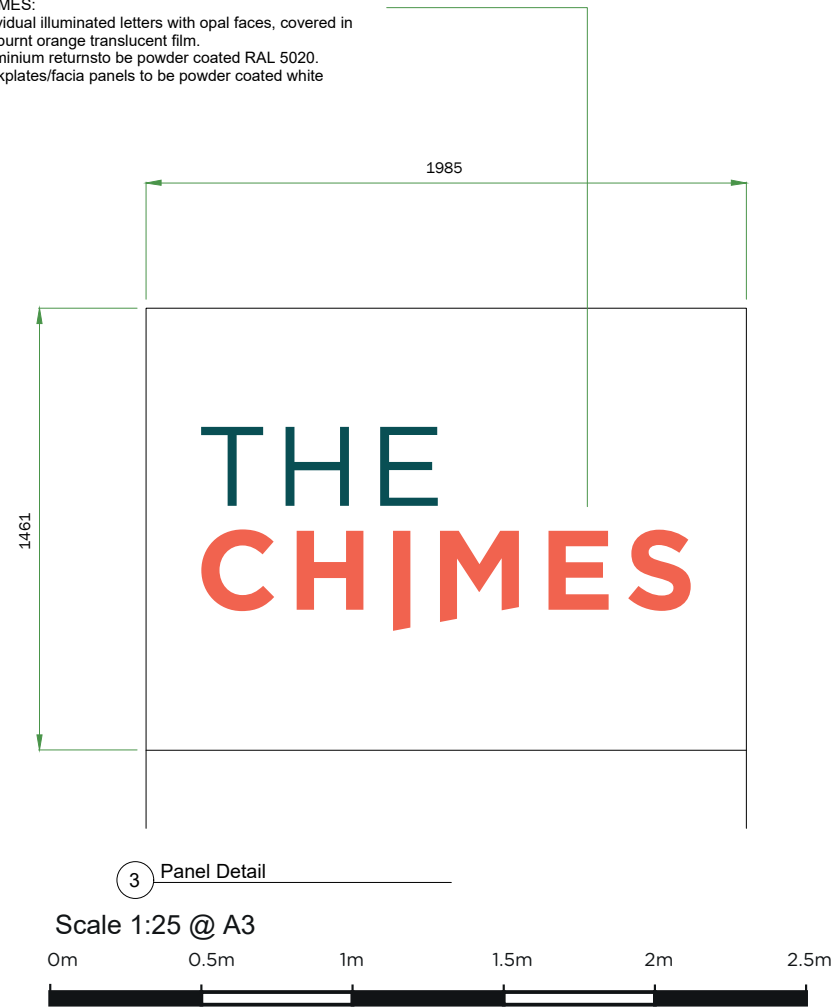

A3 Page 1 of 2

NOTES:

- All dimensions have a tolerance +/- 2mm.
- All saw cut acrylic sheet materials to have scraped edges and sanded corners.
- All corner points should be filed and de-burred for safety when handling and to ensure safe working practice.


As this is a development product, Acorn Signs reserve the right to alter internal details providing it does not prejudice the agreed aesthetics.

C: AS-BUILT	NA	NA
B: MANUFACTURE	NA	NA
A: DRAWING FIRST ISSUED	23.10.20	JF


REVISION:	DATE:	BY:
CLIENT:	Aberdeen Standard	
TITLE:	Building sign Wall Mounted: Chippendale Way Sign G	
DRAWING NO:		
ORIGINATOR: JF	APPROVED: -	
DATE: 23.10.20	SCALE: As shown A3	

DRAWING LOCATION:
F:\Acorn\whitewall\The Chimes

©Copyright 2020 Acorn Signs Ltd

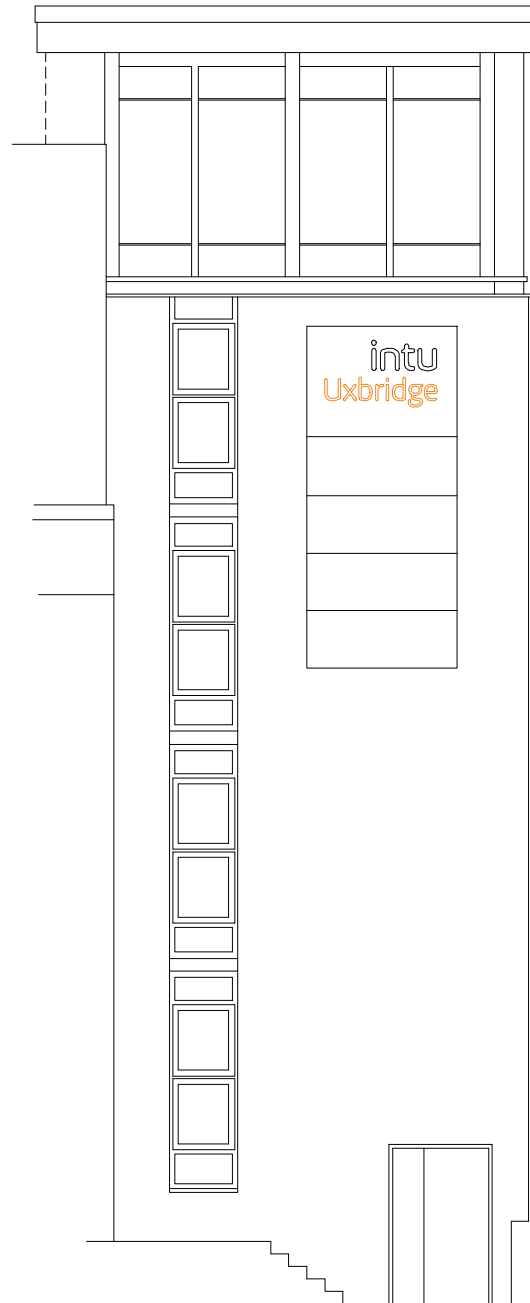


1 Existing Front Elevation
scale 1:100

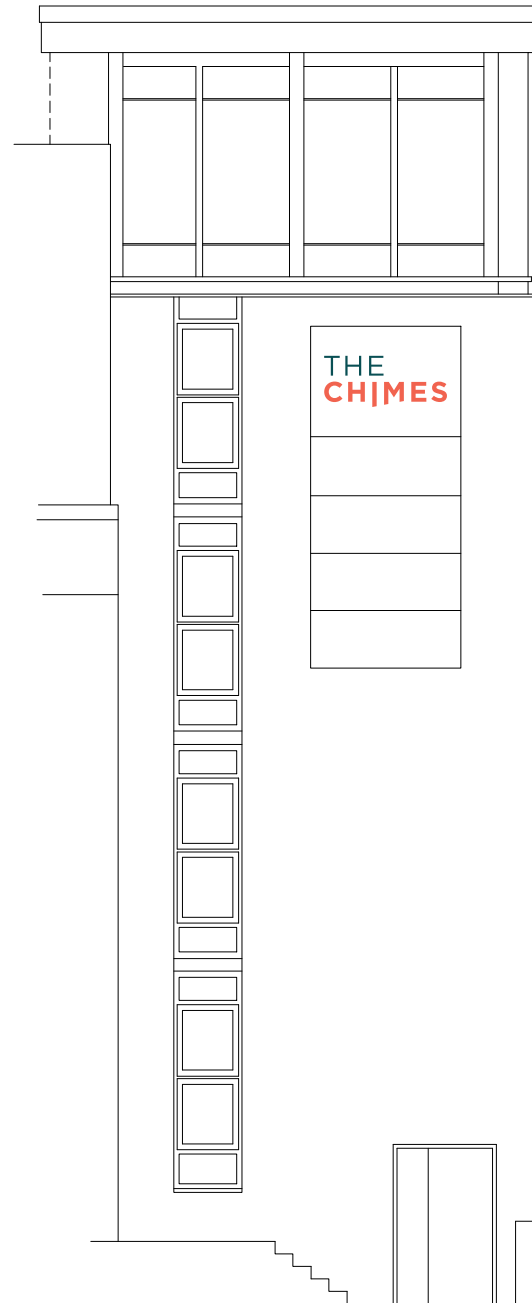


2 Proposed Front Elevation
Scale 1:100 @ A3



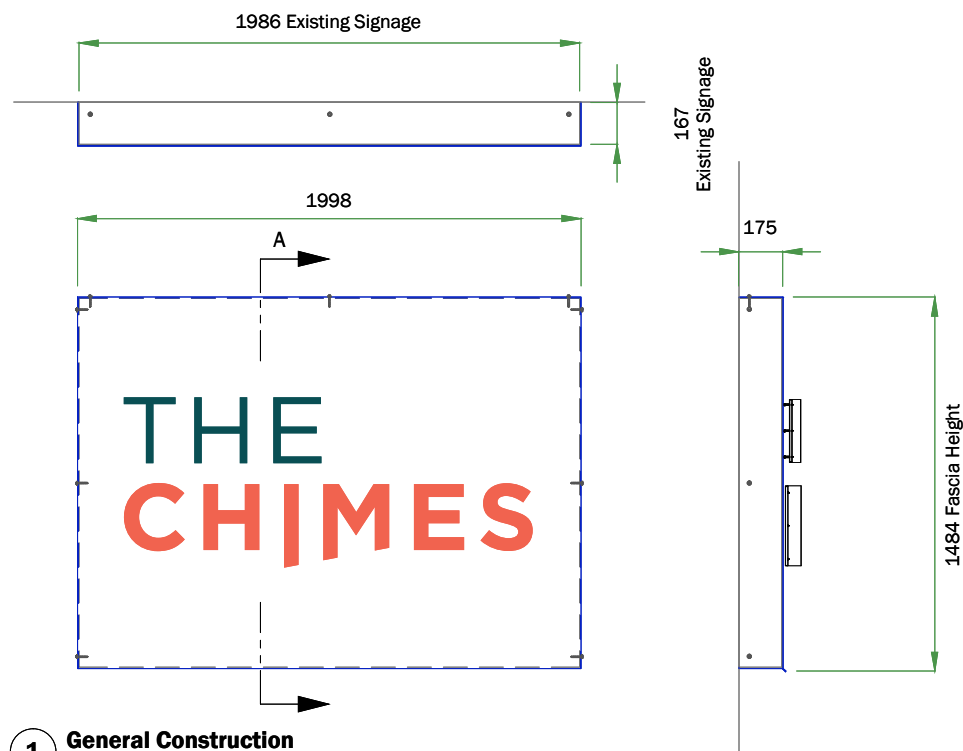


1 General Construction

Scale 1:30 @ A3

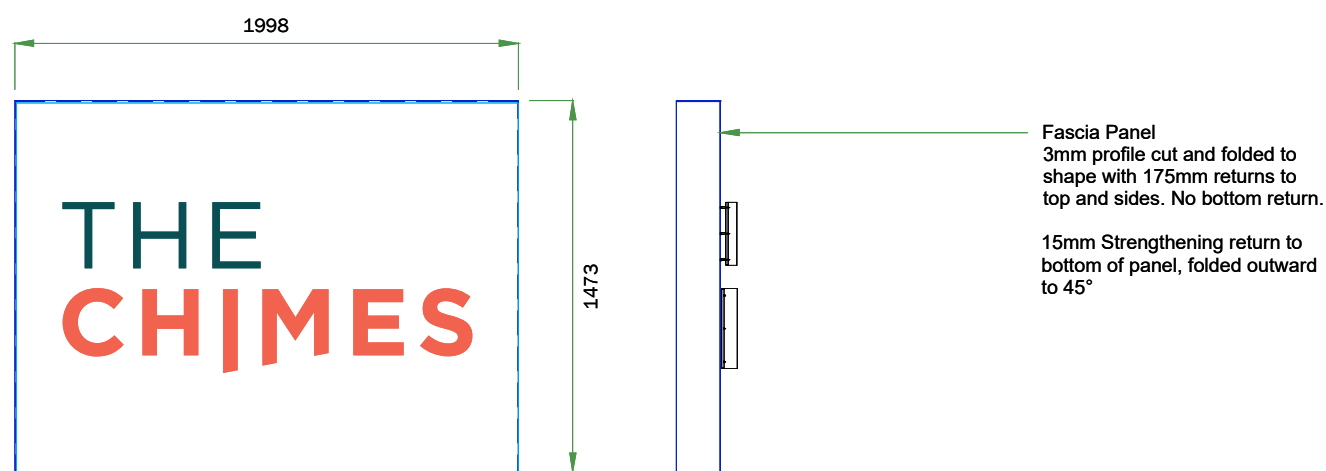

2 Fascia Panel

scale 1:30

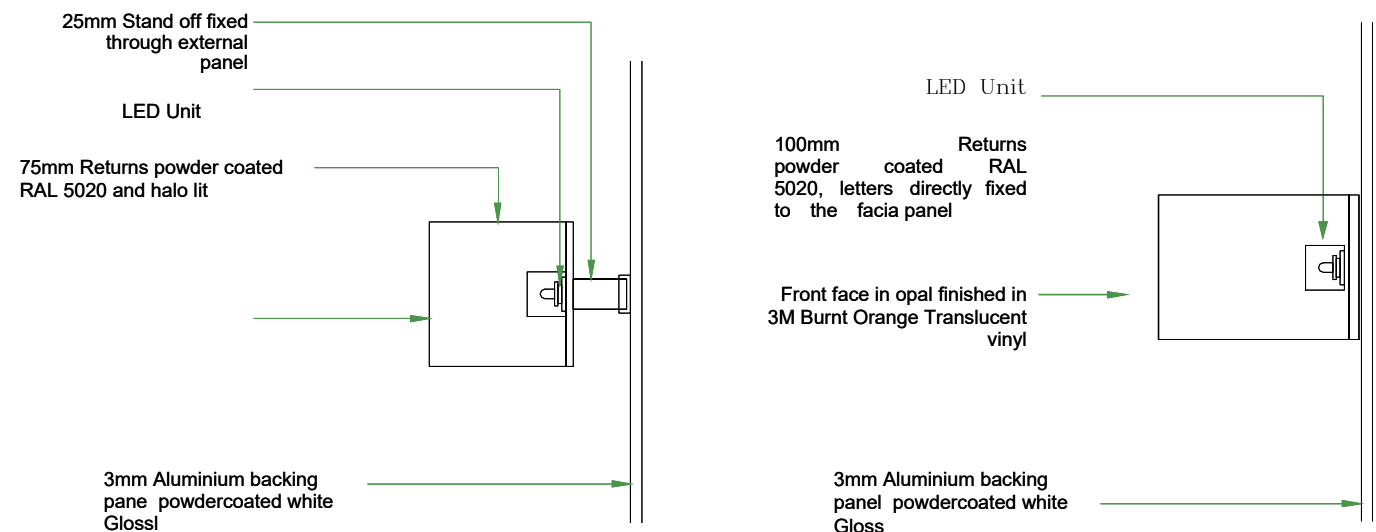


3 'THE' Front Panel Text Detail

scale 1:4

4 'CHIMES' Front Panel Text Detail

scale 1:4

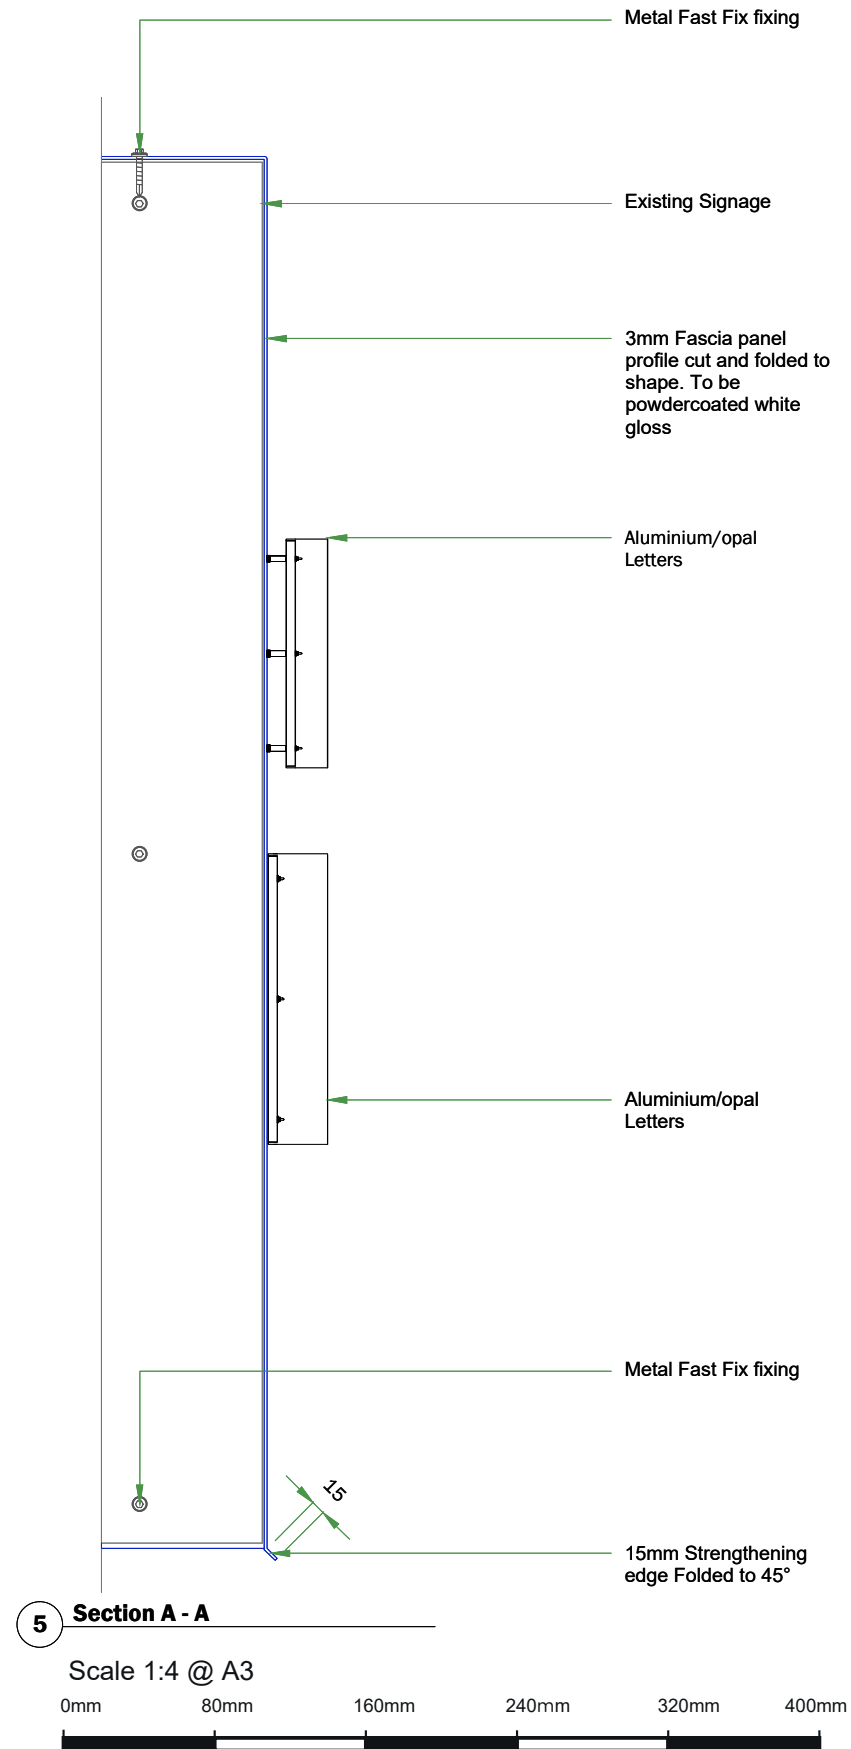

A3 Page 2 of 2

NOTES:

- All dimensions have a tolerance +/- 2mm.
- All saw cut acrylic sheet materials to have scraped edges and sanded corners.
- All corner points should be filed and de-burred for safety when handling and to ensure safe working practice.

As this is a development product, Acorn Signs reserve the right to alter internal details providing it does not prejudice the agreed aesthetics.

C: AS-BUILT	NA	NA
B: MANUFACTURE	NA	NA
A: DRAWING FIRST ISSUED	23.10.20	JF

REVISION: DATE: BY:

CLIENT: **Aberdeen Standard**

TITLE: **Building sign Wall Mounted: Chippendale Way Sign G**

DRAWING NO:

ORIGINATOR: JF

APPROVED: -

DATE: 23.10.20

SCALE: As shown A3

DRAWING LOCATION:
F:\Acorn\whitewall\The Chimes

©Copyright 2020 Acorn Signs Ltd