


THE:
Individual Halo illuminated Aluminium letters. Faces and
returns to be powder coated RAL 5020
CHIMES:
Individual illuminated letters with opal faces, covered in
3m burnt orange translucent film.
Aluminium returnsto be powder coated RAL 5020.
Backplates/facia panels to be powder coated white

THECHIMES

3 Panel Detail

Scale 1:25 @ A3

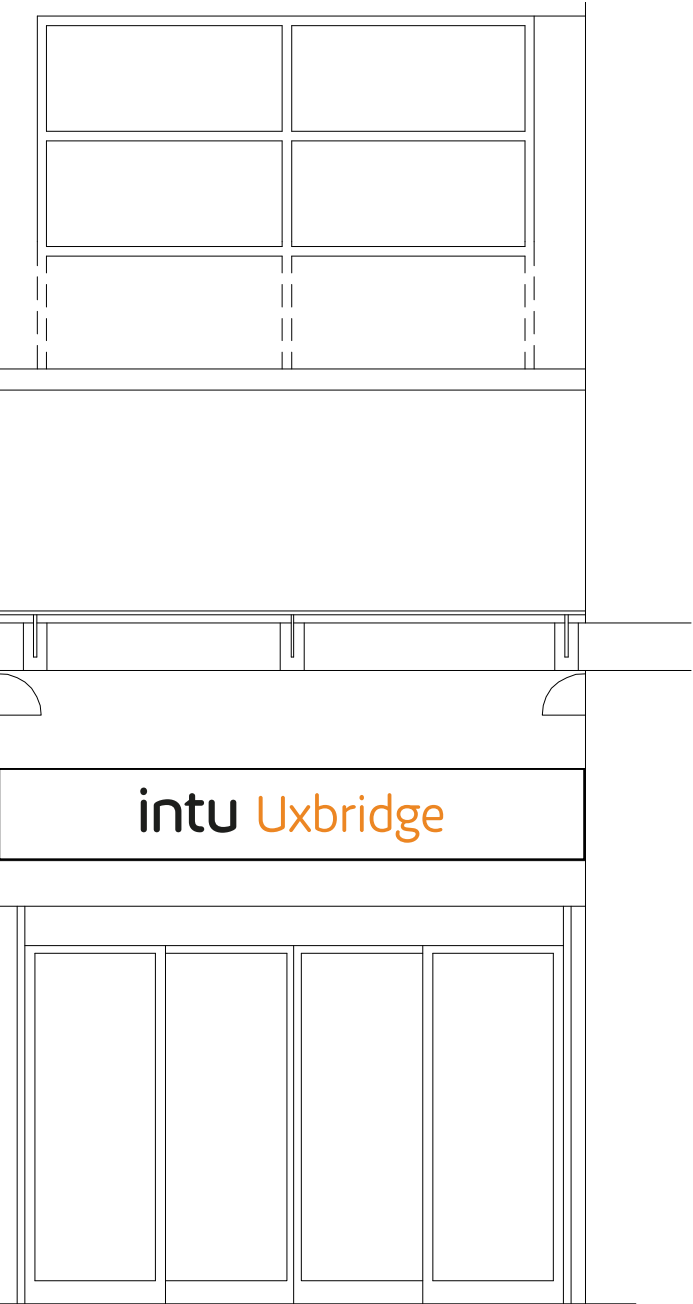

1 Existing Front Elevation
scale 1:50



2 Proposed Front Elevation

Scale 1:50 @ A3



A3 Page 1 of 2

NOTES:

- All dimensions have a tolerance +/- 2mm.
- All saw cut acrylic sheet materials to have scraped edges and sanded corners.
- All corner points should be filed and de-burred for safety when handling and to ensure safe working practice.

As this is a development product, Acorn Signs reserve the right to alter internal details providing it does not prejudice the agreed aesthetics.

C: AS-BUILT	NA	NA
B: MANUFACTURE	NA	NA
A: DRAWING FIRST ISSUED	23.10.20	JF

REVISION: DATE: BY:

CLIENT: **Aberdeen Standard**

TITLE: **Entrance 5 - Facia**

DRAWING NO: **Sign H**


ORIGINATOR: JF APPROVED: -

DATE: 23.10.20 SCALE: As shown A3

DRAWING LOCATION:
F:\Acorn\whitewall\The Chimes

©Copyright 2020 Acorn Signs Ltd




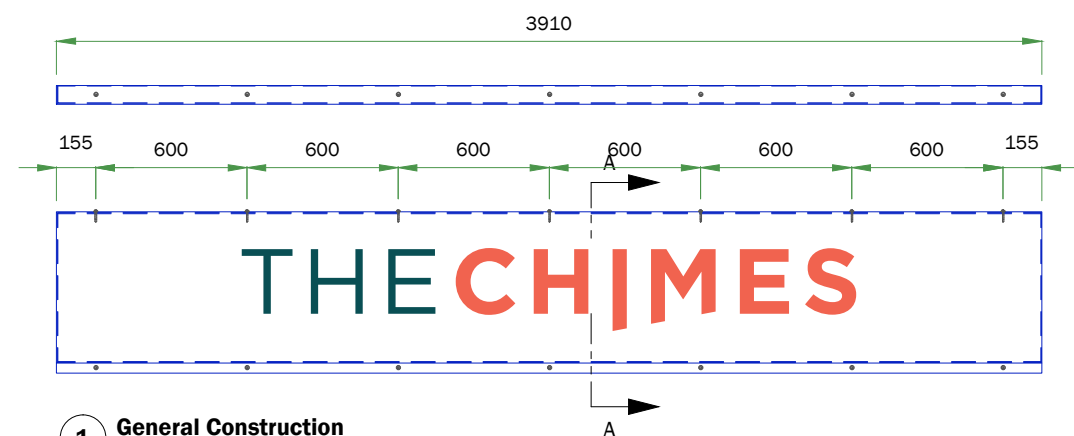

1 General Construction


Scale 1:30 @ A3

0m 0.6m 1.2m 1.8m 2.4m 3m

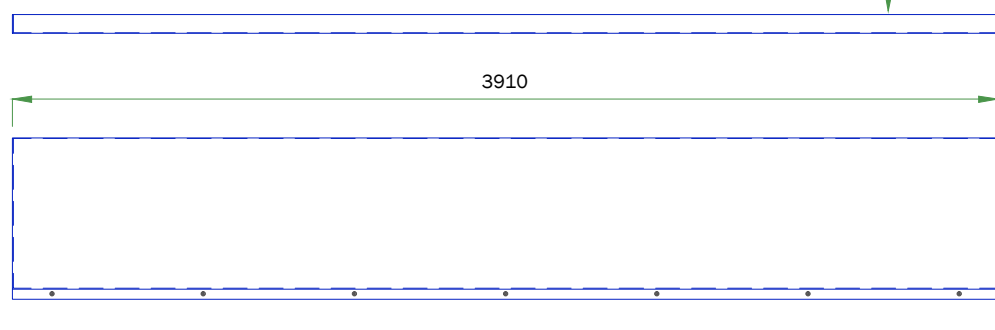


2 Fascia Panel

scale 1:30

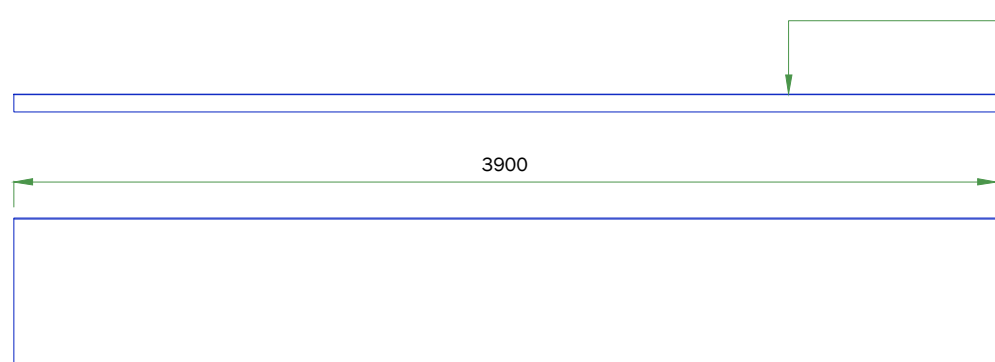


2 Backtray

scale 1:30

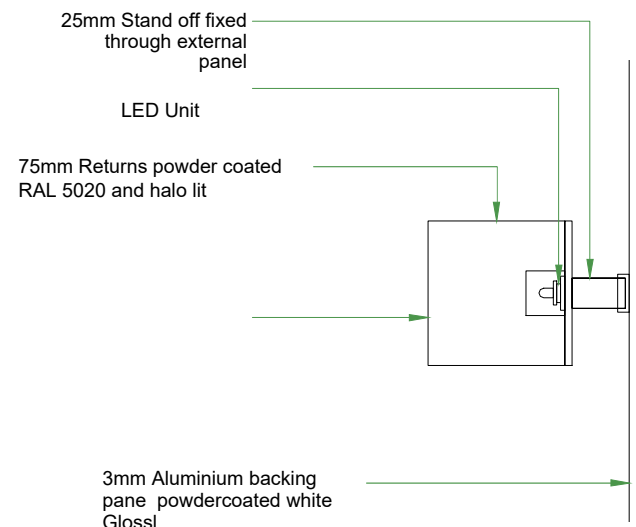

3 'THE' Front Panel Text Detail

scale 1:4

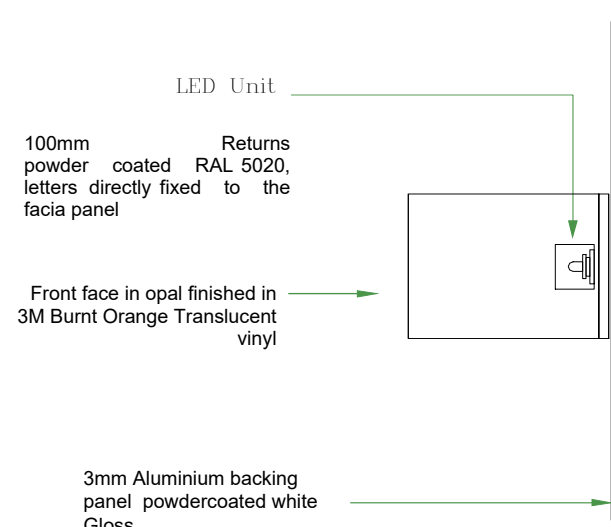


4 'Chimes' Front Panel Text Detail

scale 1:4

Fascia Panel
3mm profile cut and folded to shape with 75mm returns to top and bottom with an additional down stand of 40mm on bottom return.

Backtray
3mm profile cut and folded to shape with 71mm returns to top and bottom. 25mm returns to side to stiffen fascia

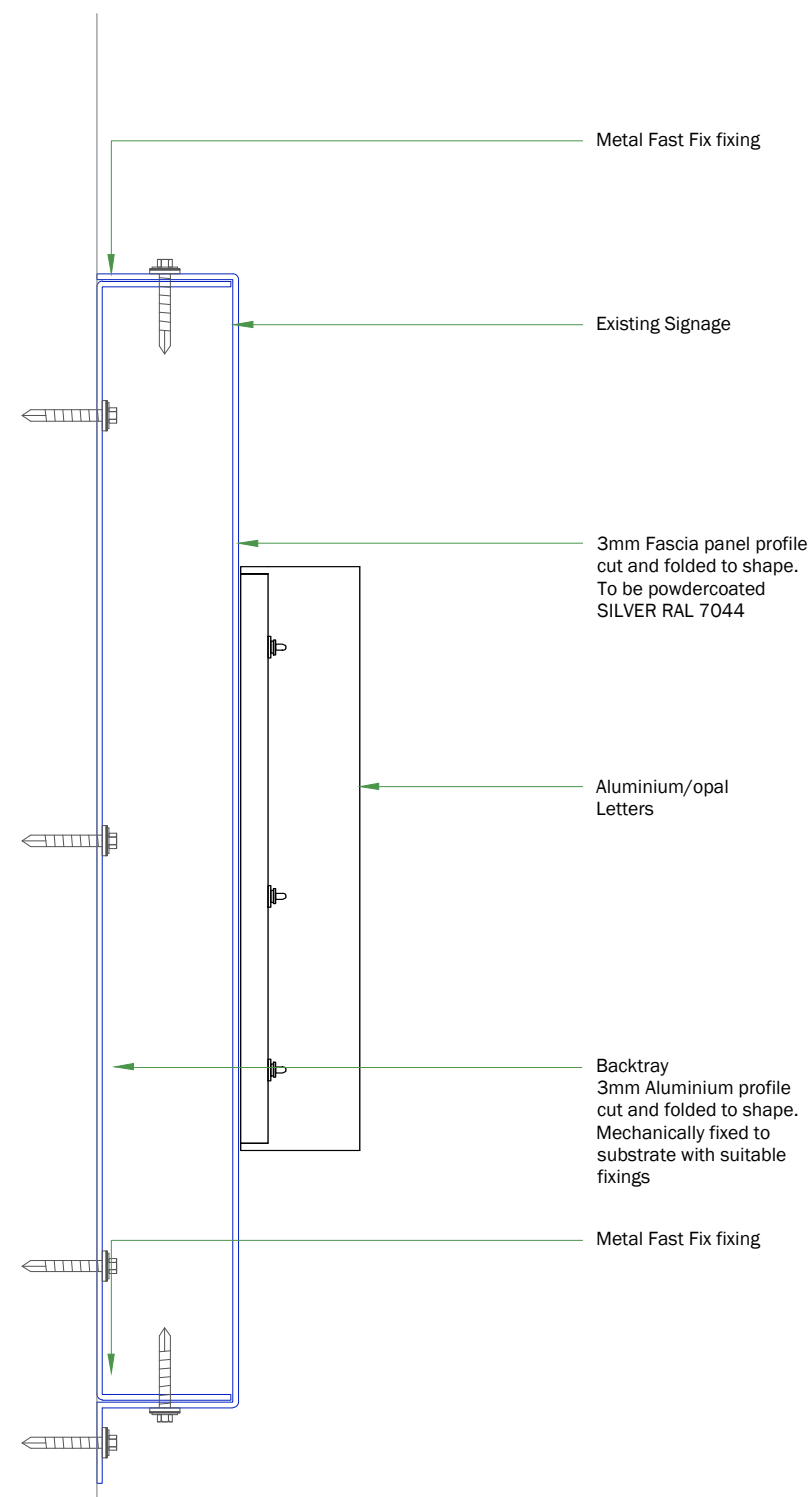

5 Section A - A

Scale 1:4 @ A3

0mm 80mm 160mm 240mm 320mm 400mm

A3 Page 2 of 2

NOTES:

- All dimensions have a tolerance +/- 2mm.
- All saw cut acrylic sheet materials to have scraped edges and sanded corners.
- All corner points should be filed and de-burred for safety when handling and to ensure safe working practice.

As this is a development product, Acorn Signs reserve the right to alter internal details providing it does not prejudice the agreed aesthetics.

C: AS-BUILT	NA	NA
B: MANUFACTURE	NA	NA
A: DRAWING FIRST ISSUED	23.10.20	JF

REVISION:	DATE:	BY:
-----------	-------	-----

CLIENT:	Aberdeen Standard
---------	-------------------

TITLE:	Entrance 5 - Facia
--------	--------------------

DRAWING NO:	Sign H
-------------	--------

ORIGINATOR: JF	APPROVED: -
----------------	-------------

DATE: 23.10.20	SCALE: As shown A3
----------------	--------------------

DRAWING LOCATION:
F:\Acorn\whitewall\The Chimes

©Copyright 2020 Acorn Signs Ltd