



A3 Page 1 of 3

NOTES:

- All dimensions have a tolerance +/- 2mm.
- All saw cut acrylic sheet materials to have scraped edges and sanded corners.
- All corner points should be filed and de-burred for safety when handling and to ensure safe working practice.


As this is a development product, Acorn Signs reserve the right to alter internal details providing it does not prejudice the agreed aesthetics.

C: AS-BUILT	NA	NA
B: MANUFACTURE	NA	NA
A: DRAWING FIRST ISSUED	23.10.20	JF


REVISION:	DATE:	BY:
CLIENT:	Aberdeen Standard	
TITLE:	Building Sign - Projecting Sign : Chippendale Way	
DRAWING NO:	Sign J	
ORIGINATOR: JF	APPROVED: -	
DATE: 23.10.20	SCALE: As shown A3	

DRAWING LOCATION:
F:\Acorn\whitewall\The Chimes

©Copyright 2020 Acorn Signs Ltd

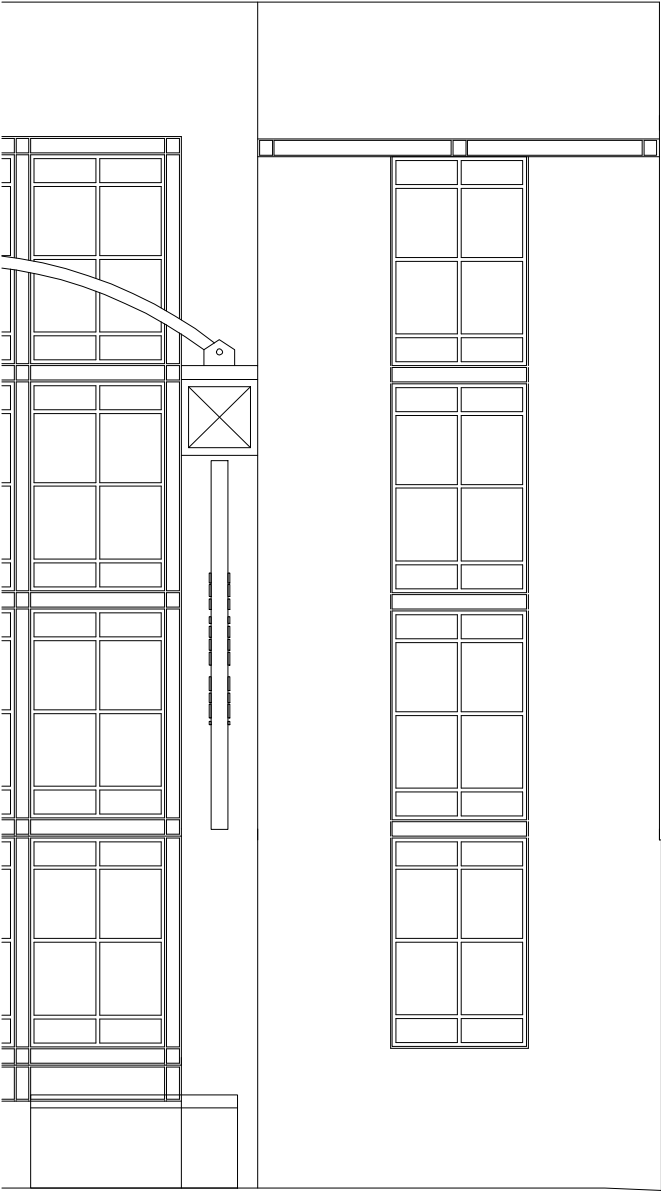


2 Proposed Front Elevation
scale 1:100

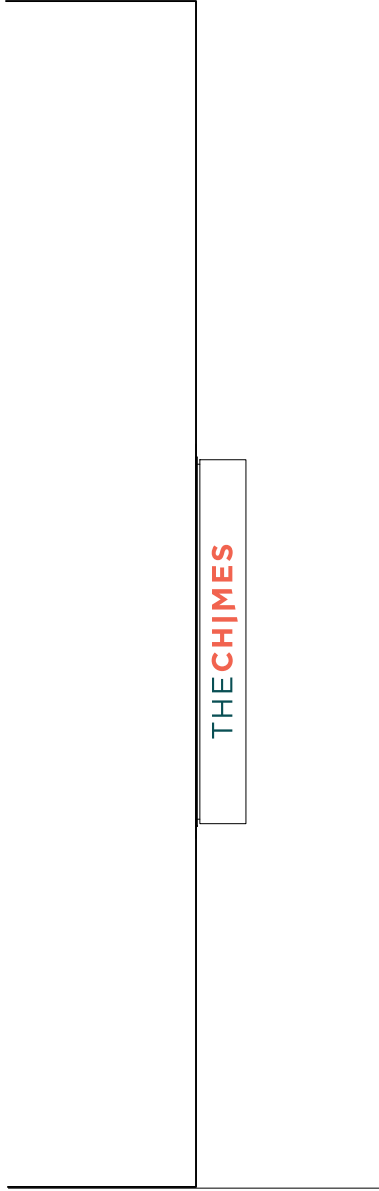

2 Proposed Side Elevation
scale 1:100

Scale 1:100 @ A3

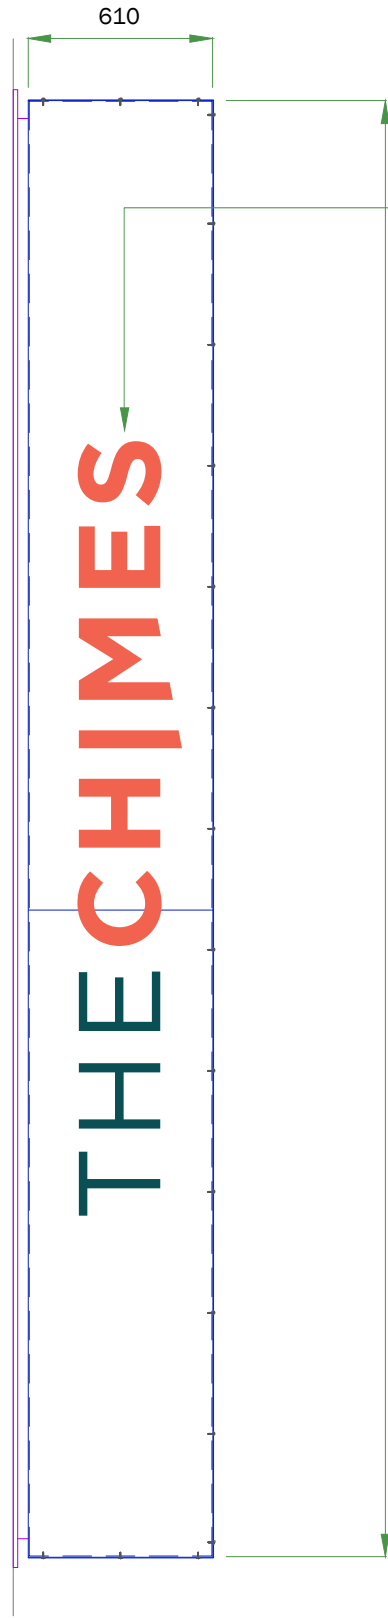

3 Panel Detail
scale 1:25

Scale 1:25 @ A3



THE:
Individual Halo illuminated
Aluminium letters. Faces and
returns to be powder coated
RAL 5020
CHIMES:
Individual illuminated letters
with opal faces, covered in
3m burnt orange translucent
film. Aluminium returns to be
powder coated RAL 5020.
Backplates/facia panels to be
powder coated white

A3 Page 2 of 3

NOTES:

- All dimensions have a tolerance +/- 2mm.
- All saw cut acrylic sheet materials to have scraped edges and sanded corners.
- All corner points should be filed and de-burred for safety when handling and to ensure safe working practice.

As this is a development product, Acorn Signs reserve the right to alter internal details providing it does not prejudice the agreed aesthetics.

C: AS-BUILT	NA	NA
B: MANUFACTURE	NA	NA
A: DRAWING FIRST ISSUED	23.10.20	JF

REVISION: DATE: BY:

CLIENT: Aberdeen Standard

TITLE: Building Sign - Projecting
Sign : Chippendale Way


DRAWING NO: Sign J

ORIGINATOR: JF APPROVED: -

DATE: 23.10.20 SCALE: As shown A3

DRAWING LOCATION:
F:\Acorn\whitewall\The Chimes

©Copyright 2020 Acorn Signs Ltd

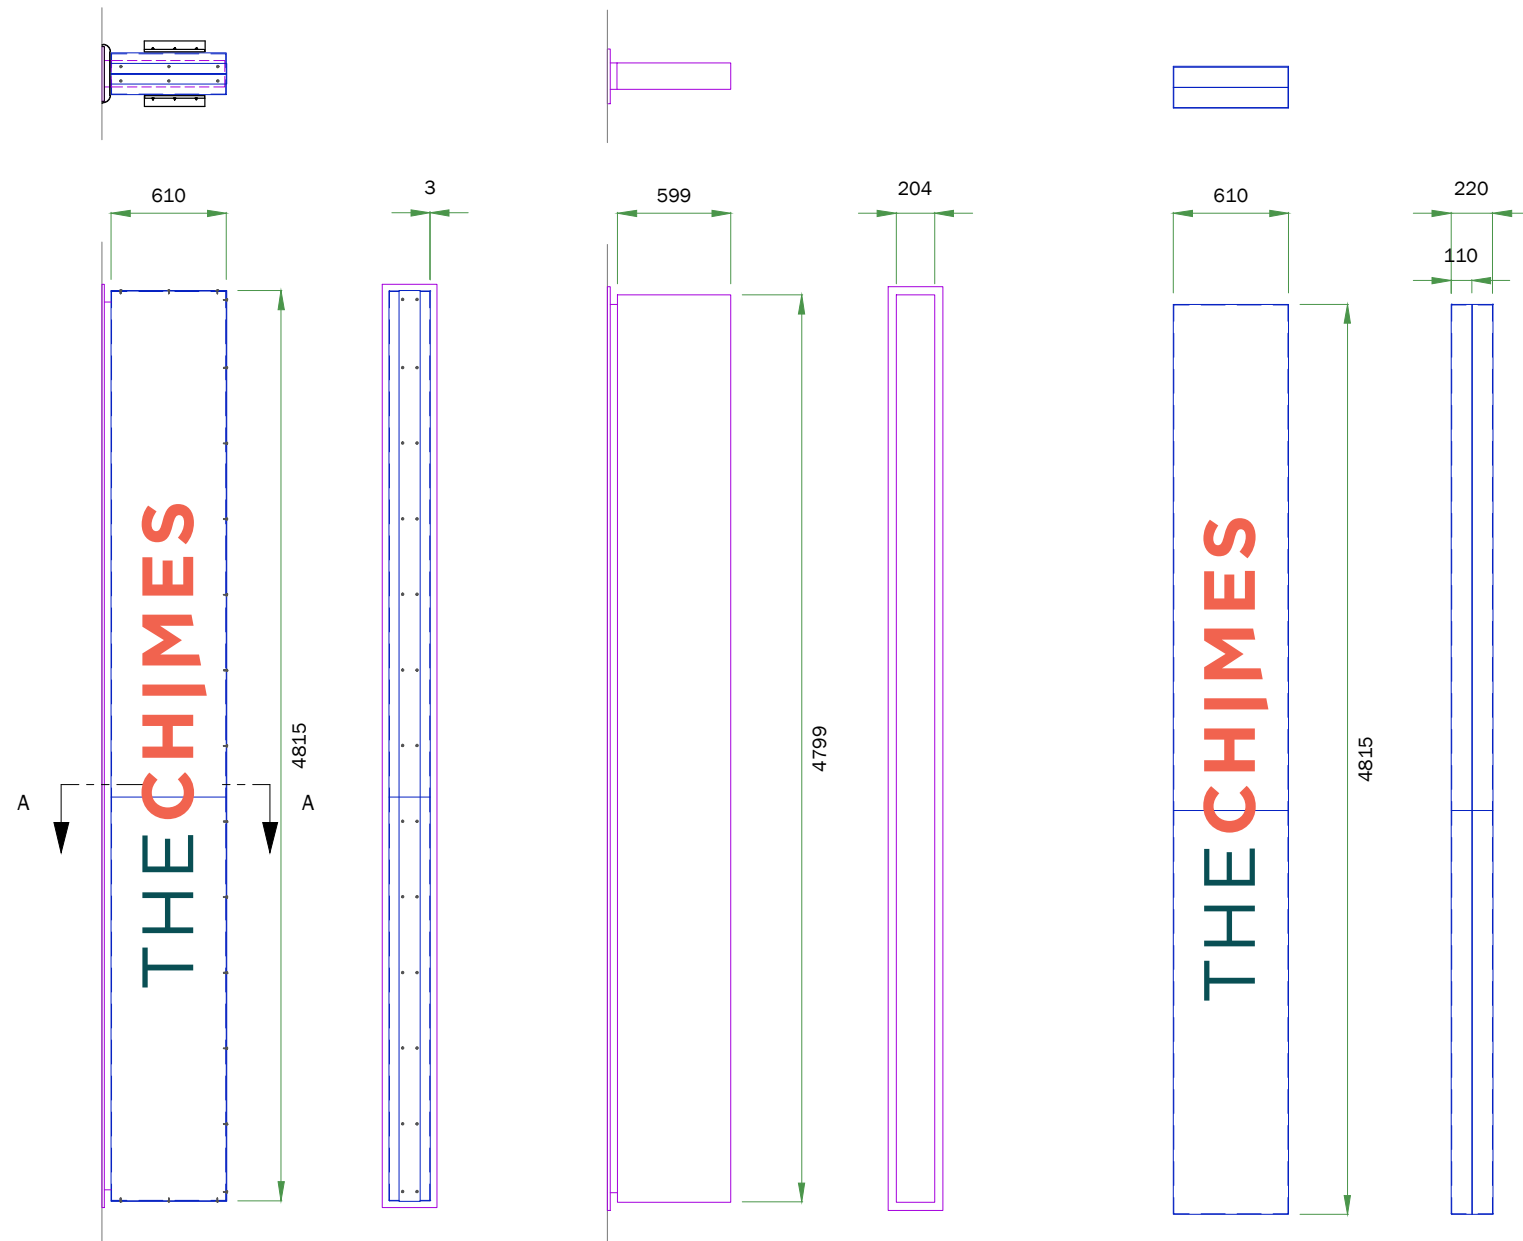


1 General Construction
Scale 1:40 @ A3


2 Existing Signage
scale 1:40

3 Fascia
scale 1:40


Scale 1:4 @ A3

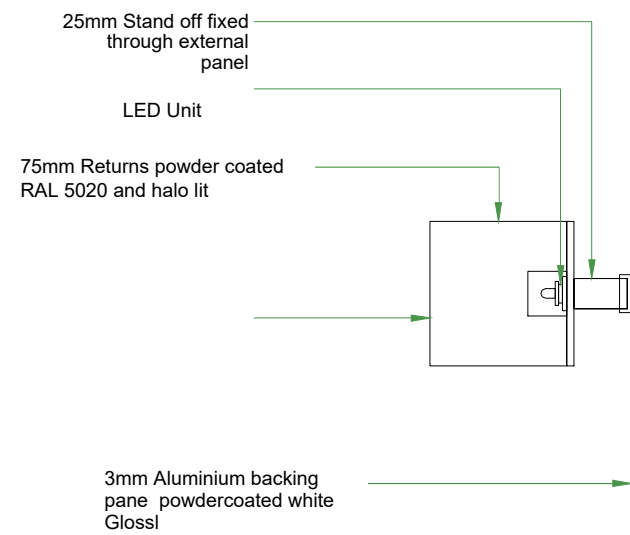

5 'THE' Front Panel Text Detail

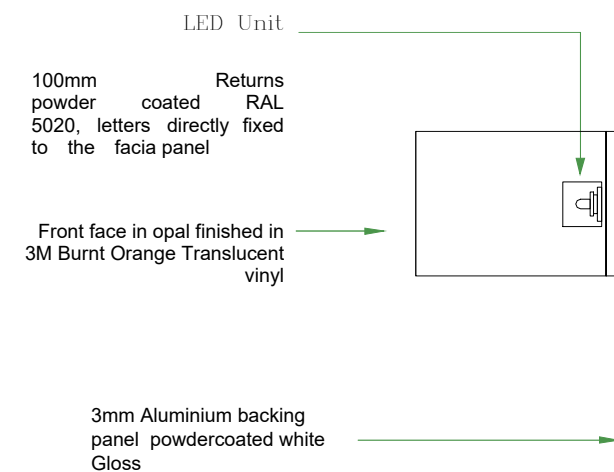


6 'Chimes' Front Panel Text Detail
scale 1:4

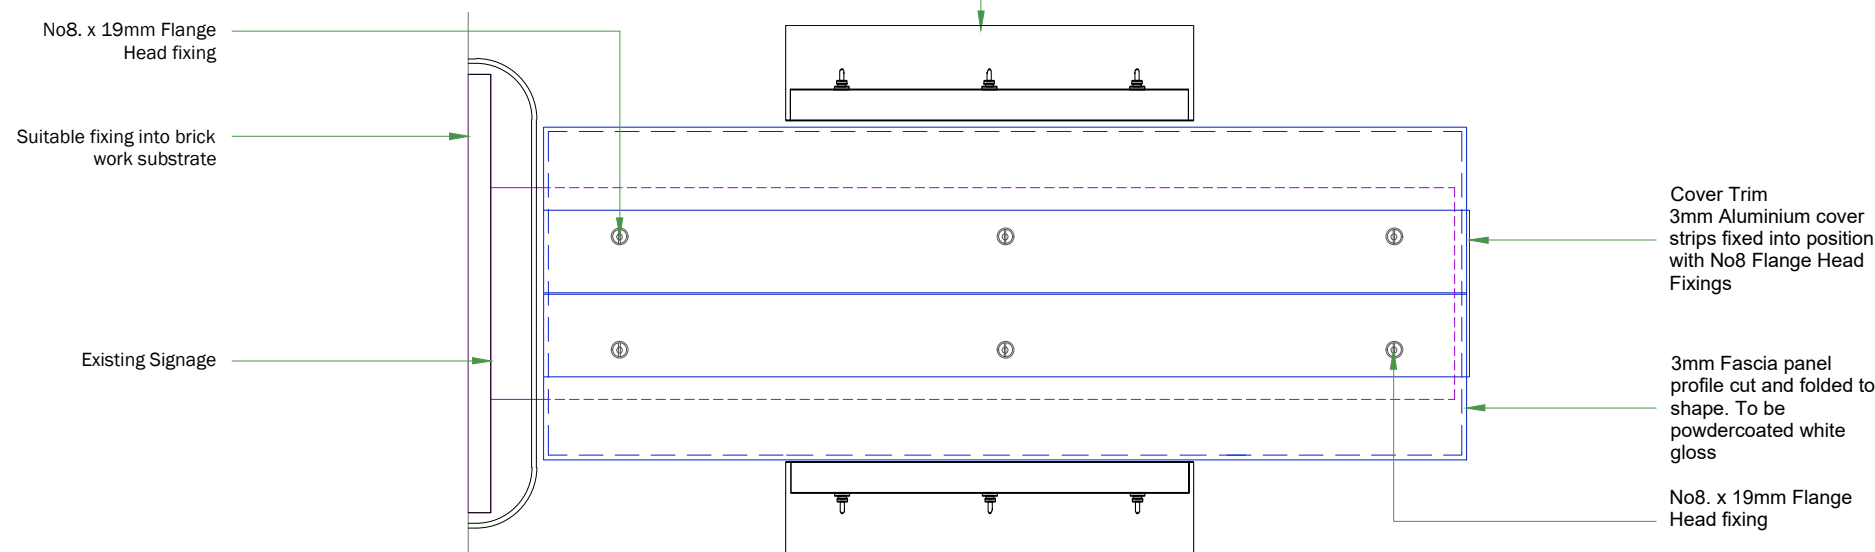

4 General Construction

Scale 1:5 @ A3

 

A3 Page 3 of 3

NOTES:

- All dimensions have a tolerance +/- 2mm.
- All saw cut acrylic sheet materials to have scraped edges and sanded corners.
- All corner points should be filed and de-burred for safety when handling and to ensure safe working practice.

As this is a development product, Acorn Signs reserve the right to alter internal details providing it does not prejudice the agreed aesthetics.

C: AS-BUILT	NA	NA
B: MANUFACTURE	NA	NA
A: DRAWING FIRST ISSUED	23.10.20	JF

REVISION:	DATE:	BY:
CLIENT:	Aberdeen Standard	
TITLE:	Building Sign - Projecting Sign : Chippendale Way	
DRAWING NO:	Sign J	
ORIGINATOR: JF	APPROVED: -	
DATE: 23.10.20	SCALE: As shown A3	

DRAWING LOCATION:
F:\Acorn\whitewall\The Chimes

©Copyright 2020 Acorn Signs Ltd