



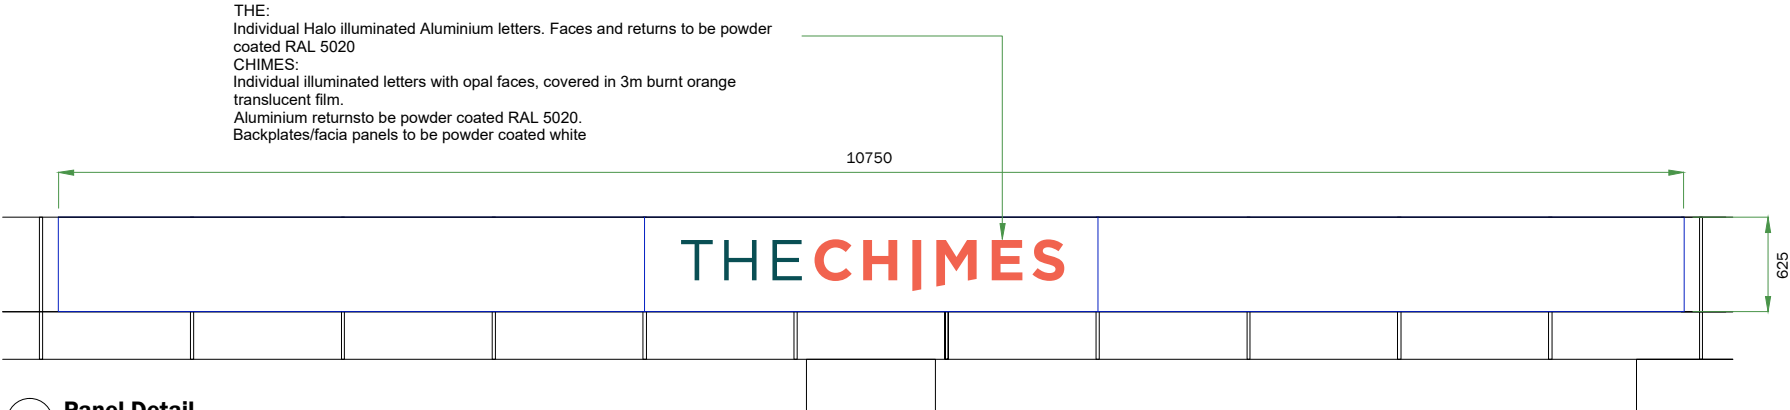


3 Panel Detail

Scale 1:50 @ A3

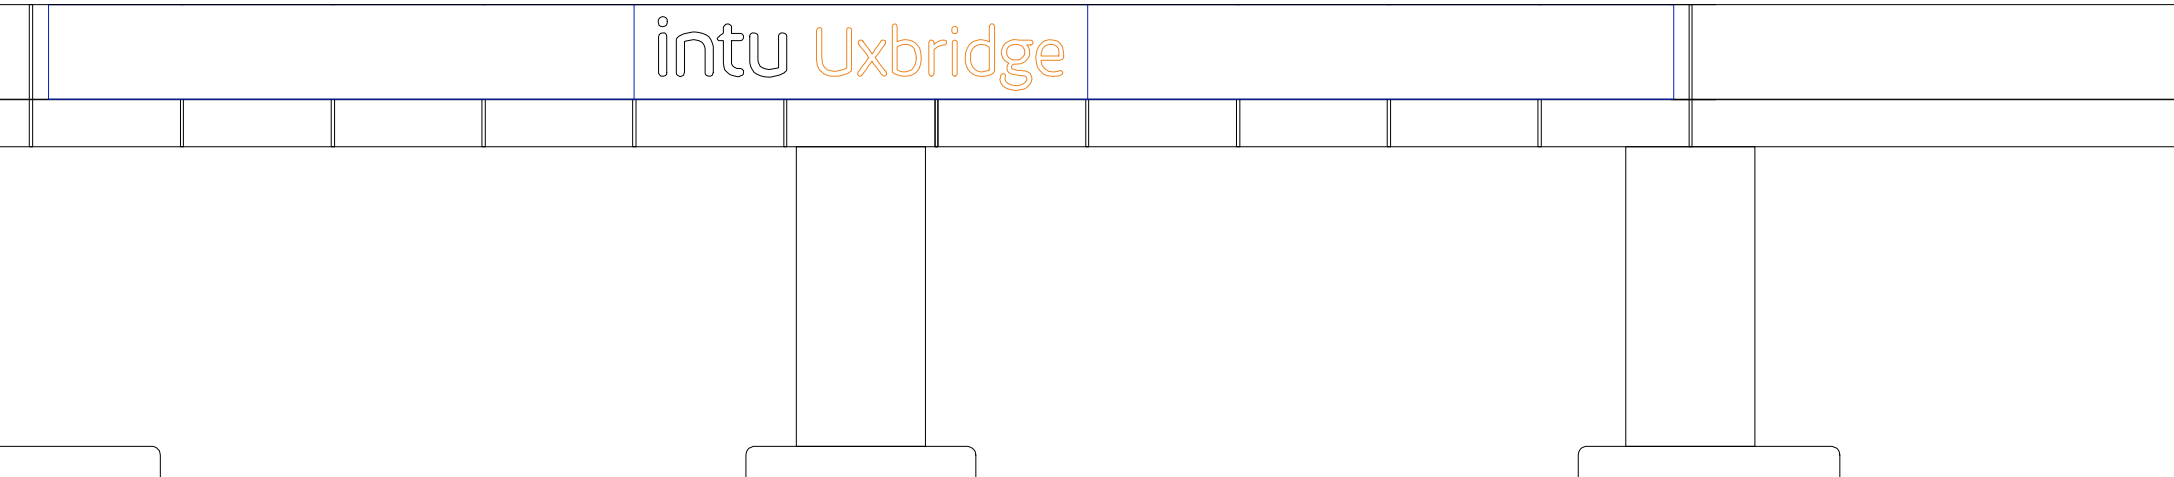

1 Existing Front Elevation
scale 1:50

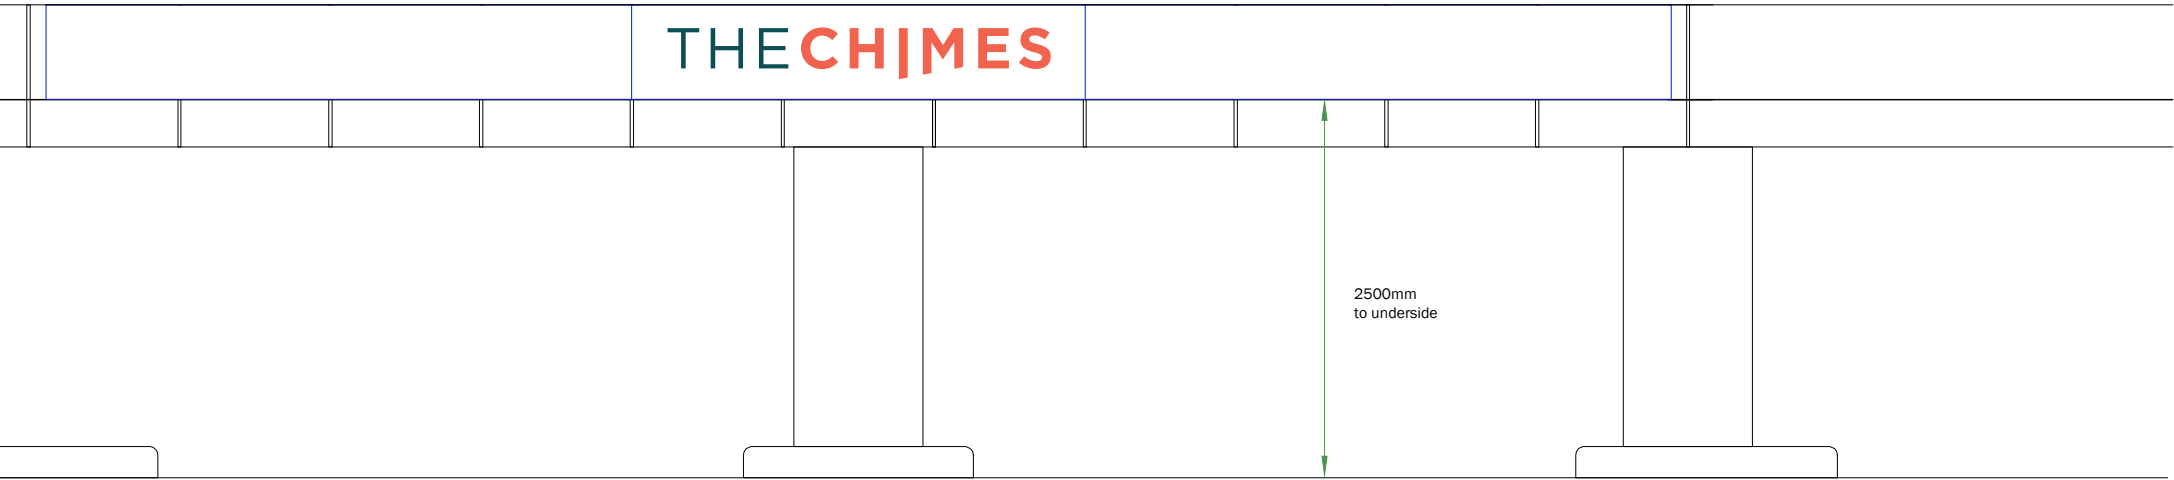

2 Proposed Front Elevation
scale 1:50

A3 Page 1 of 2

NOTES:

- All dimensions have a tolerance +/- 2mm.
- All saw cut acrylic sheet materials to have scraped edges and sanded corners.
- All corner points should be filed and de-burred for safety when handling and to ensure safe working practice.

As this is a development product, Acorn Signs reserve the right to alter internal details providing it does not prejudice the agreed aesthetics.


C: AS-BUILT	NA	NA
B: MANUFACTURE	NA	NA
A: DRAWING FIRST ISSUED	23.10.20	JF

REVISION:	DATE:	BY:
CLIENT:	Aberdeen Standard	
TITLE:	Entrance 7 Underground Car Park	
DRAWING NO:	Sign L	
ORIGINATOR: JF	APPROVED: -	
DATE: 23.10.20	SCALE: As shown A3	

DRAWING LOCATION:
F:\Acorn\whitewall\The Chimes


©Copyright 2020 Acorn Signs Ltd



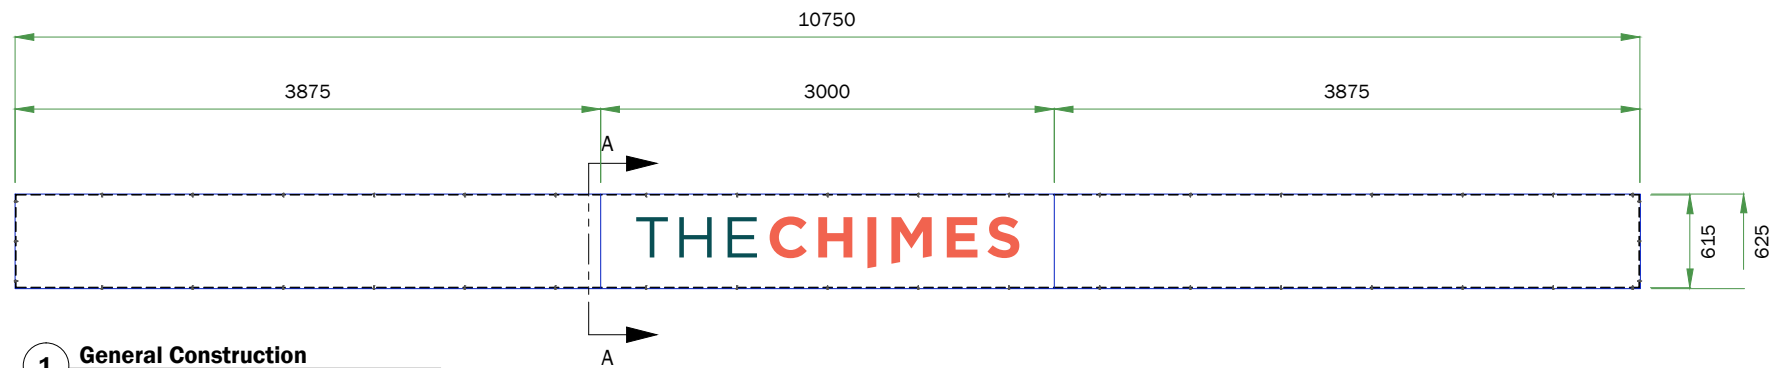


1 General Construction

Scale 1:50 @ A3

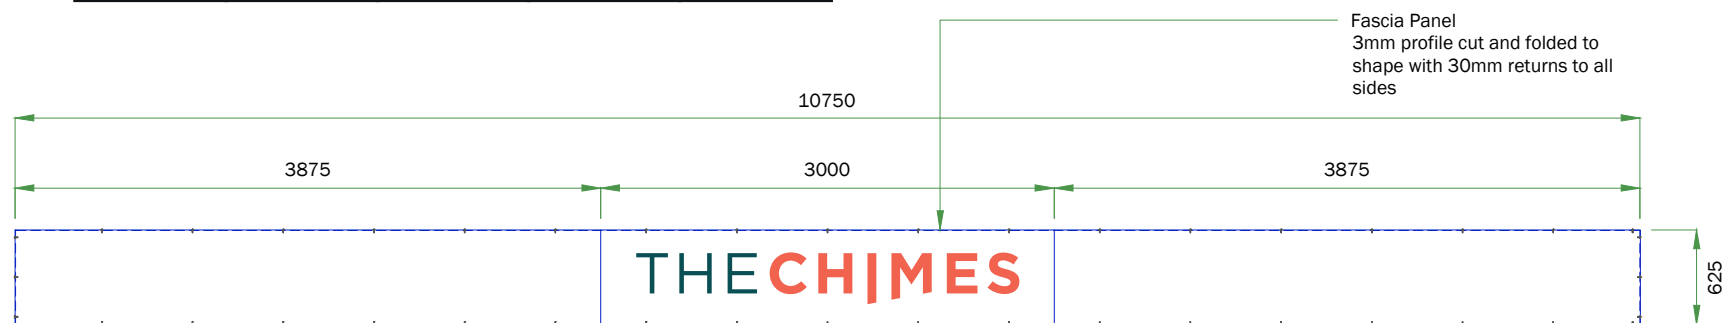


2 Fascia Panel

scale 1:50

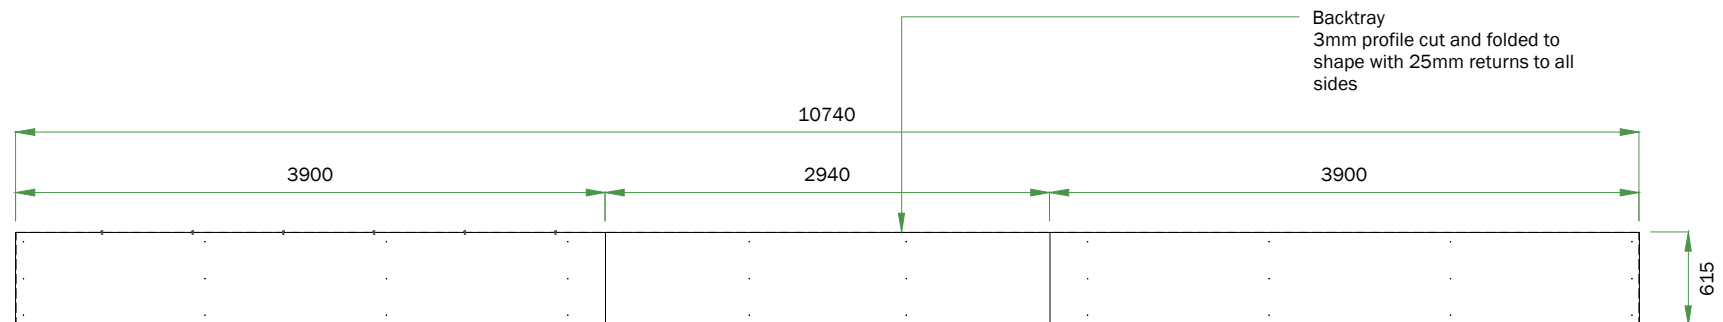


3 Backtray

scale 1:50

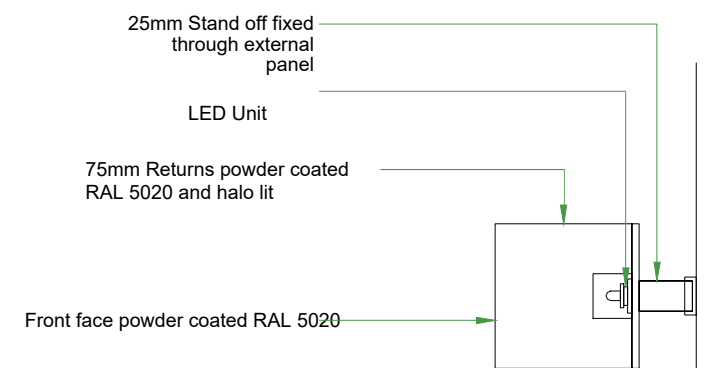


4 'THE' Front Panel Text Detail

scale 1:4

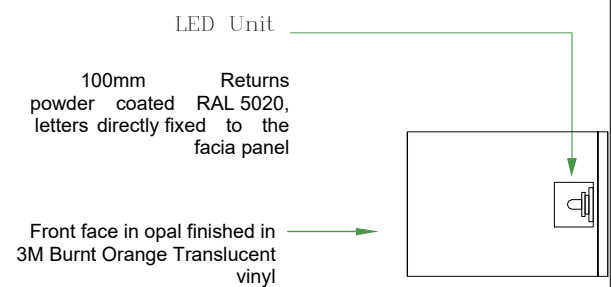

5 'Chimes' Front Panel Text Detail

scale 1:4

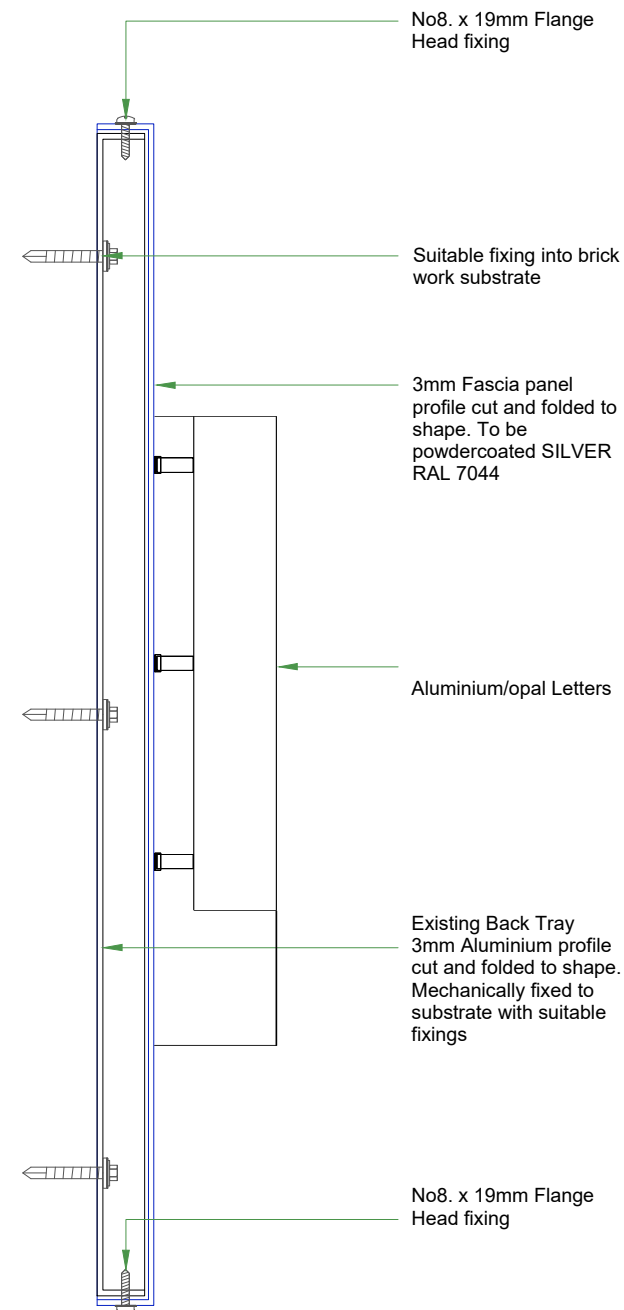

6 Section A - A

scale 1:4

Scale 1:4 @ A3



A3 Page 2 of 2

NOTES:

- All dimensions have a tolerance +/- 2mm.
- All saw cut acrylic sheet materials to have scraped edges and sanded corners.
- All corner points should be filed and de-burred for safety when handling and to ensure safe working practice.

As this is a development product, Acorn Signs reserve the right to alter internal details providing it does not prejudice the agreed aesthetics.

C: AS-BUILT	NA	NA
B: MANUFACTURE	NA	NA
A: DRAWING FIRST ISSUED	23.10.20	JF

REVISION: DATE: BY:

CLIENT: Aberdeen Standard

TITLE: Entrance 7 Underground Car Park

DRAWING NO: Sign L

ORIGINATOR: JF APPROVED: -

DATE: 23.10.20 SCALE: As shown A3

DRAWING LOCATION:
F:\Acorn\whitewall\The Chimes

©Copyright 2020 Acorn Signs Ltd