
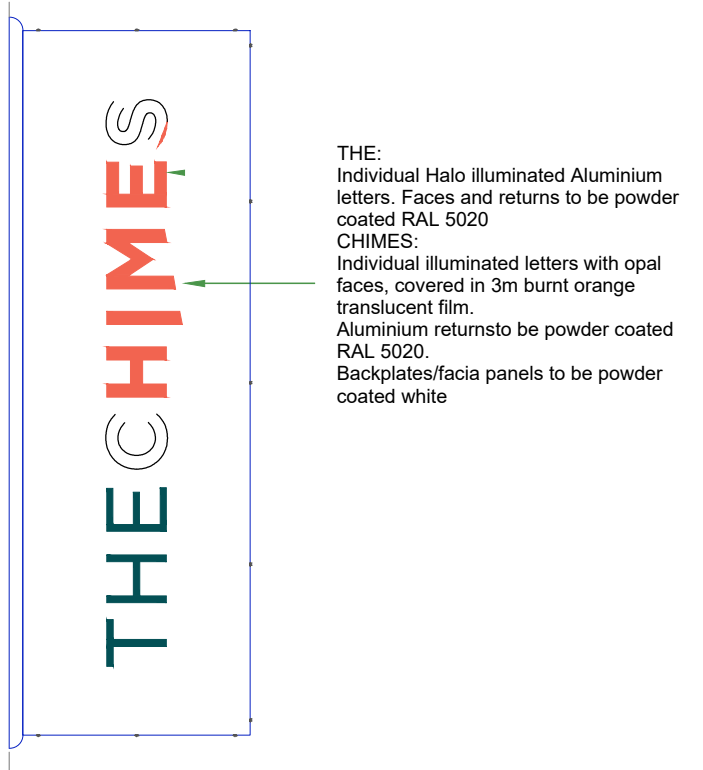


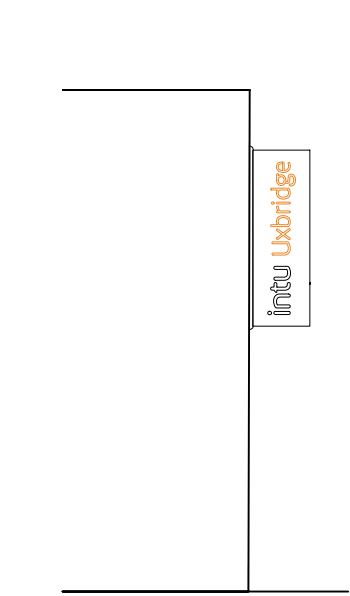


THE:
Individual Halo illuminated Aluminium
letters. Faces and returns to be powder
coated RAL 5020
CHIMES:
Individual illuminated letters with opal
faces, covered in 3m burnt orange
translucent film.
Aluminium returnsto be powder coated
RAL 5020.
Backplates/facia panels to be powder
coated white

1 Existing Front Elevation
scale 1:100

2 Existing Side Elevation
scale 1:100

3 Panel Detail

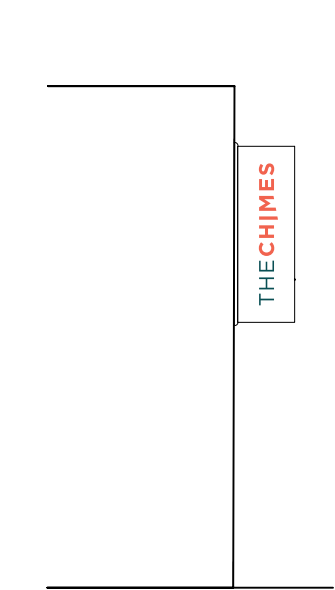

4 Proposed Front Elevation
scale 1:100

5 Proposed Side Elevation
scale 1:100

A3 Page 1 of 2

NOTES:

- All dimensions have a tolerance +/- 2mm.
- All saw cut acrylic sheet materials to have scraped edges and sanded corners.
- All corner points should be filed and de-burred for safety when handling and to ensure safe working practice.


As this is a development product, Acorn Signs reserve the right to alter internal details providing it does not prejudice the agreed aesthetics.

C: AS-BUILT	NA	NA
B: MANUFACTURE	NA	NA
A: DRAWING FIRST ISSUED	23.10.20	JF

REVISION:	DATE:	BY:
CLIENT:	Aberdeen Standard	
TITLE:	Projecting Sign Double Sided: Piazza	
DRAWING NO:	Sign M	
ORIGINATOR: JF	APPROVED: -	
DATE: 23.10.20	SCALE: As shown A3	


DRAWING LOCATION:
F:\Acorn\whitewall\The Chimes

©Copyright 2020 Acorn Signs Ltd

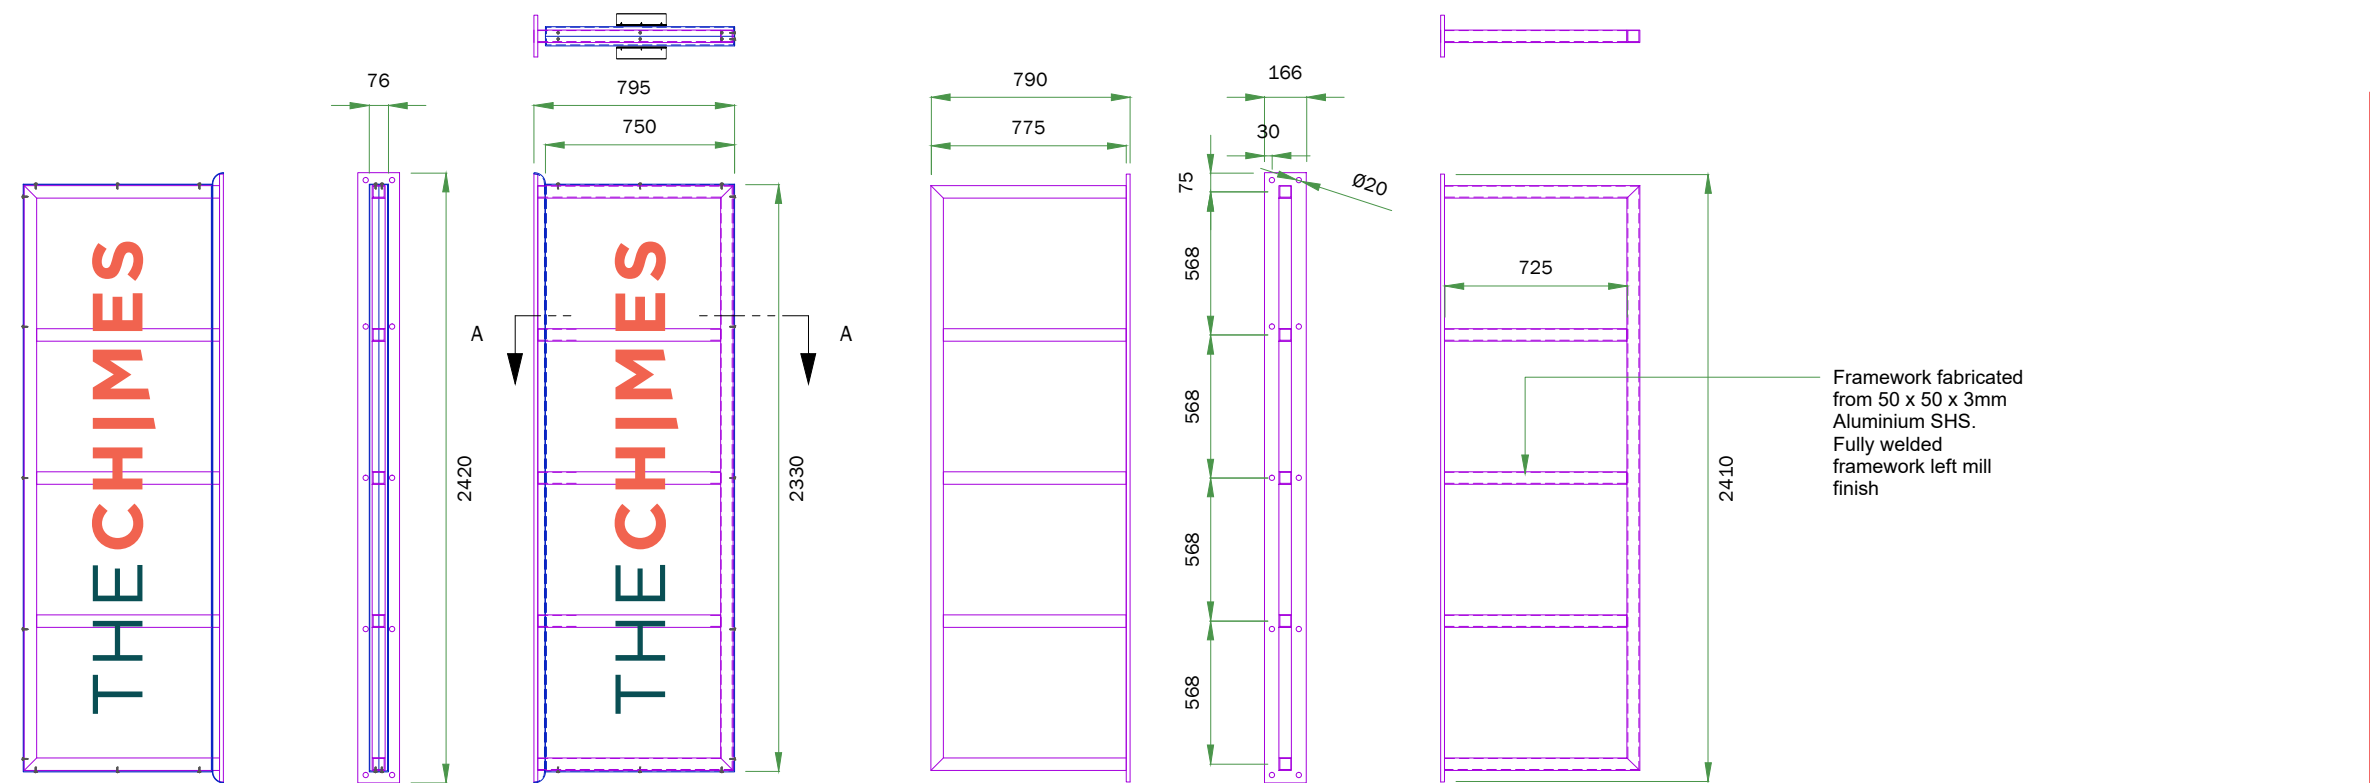


1 General Construction
scale 1:30



2 Existing Framework
scale 1:30

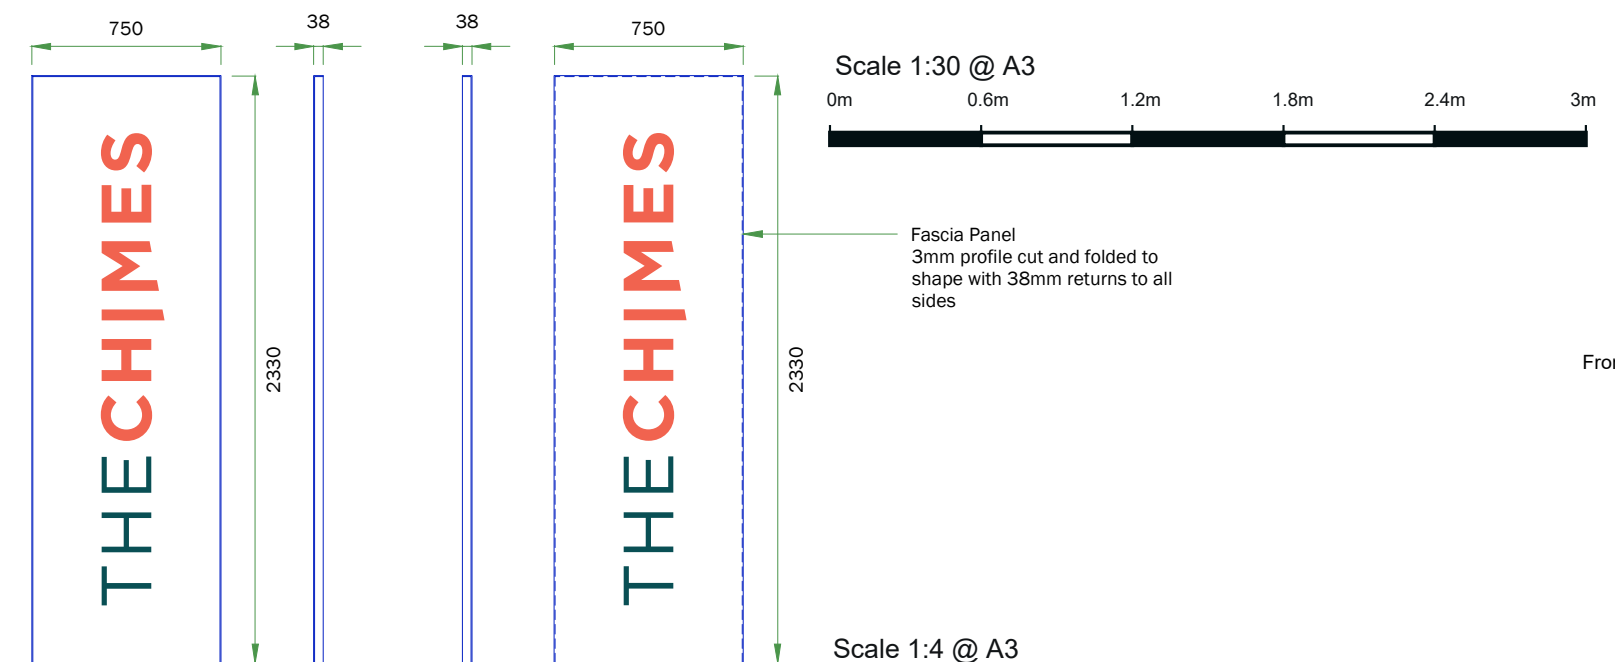

3 Fascia Panels
scale 1:30

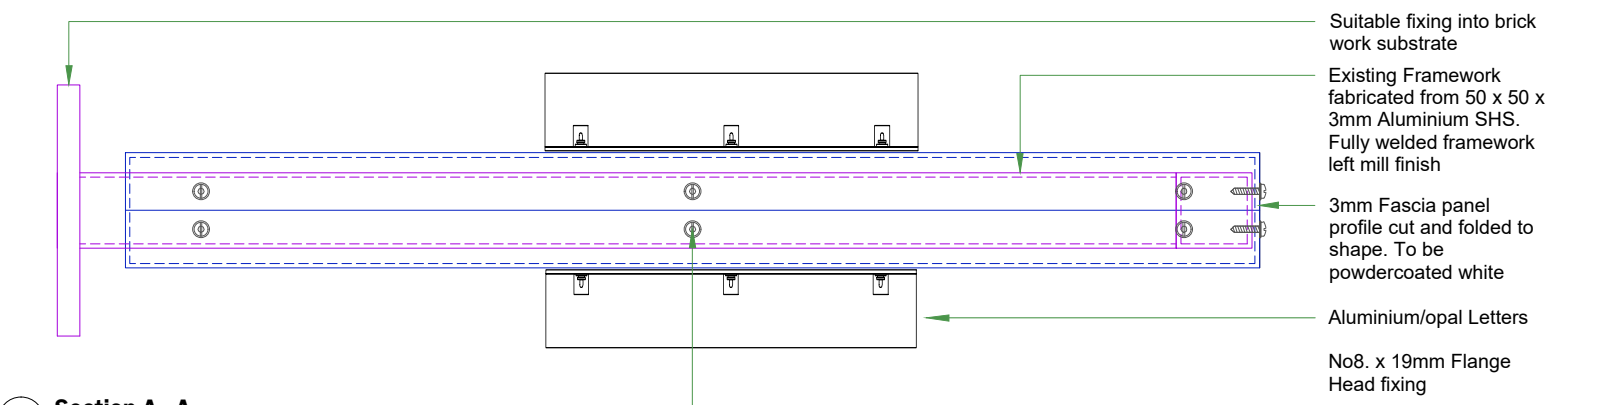

4 Section A - A
scale 1:4

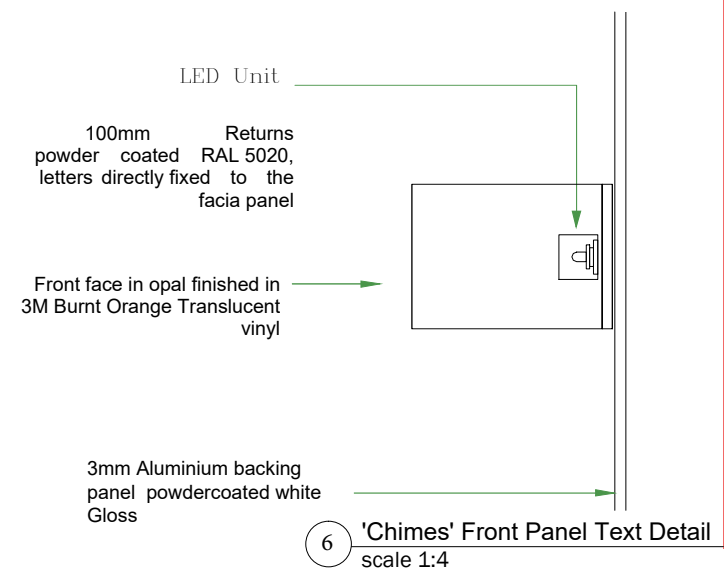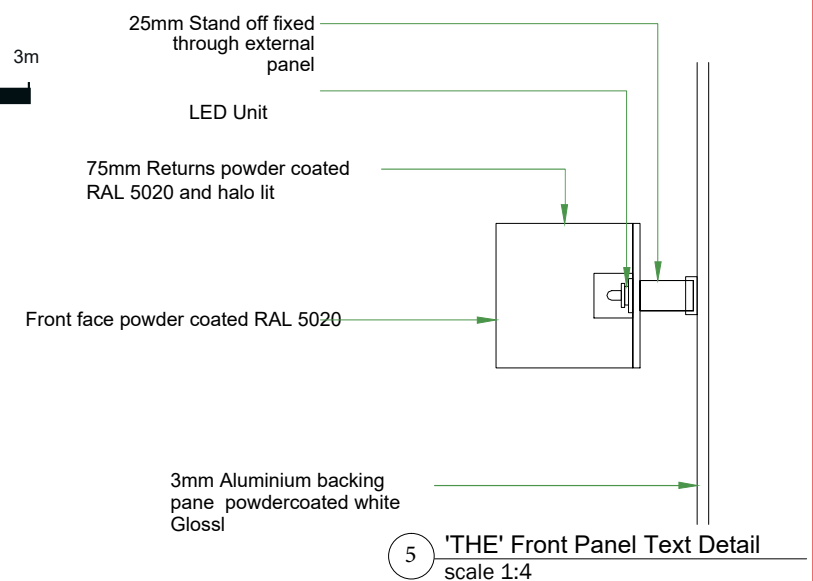

A3 Page 2 of 2

NOTES:

- All dimensions have a tolerance +/- 2mm.
- All saw cut acrylic sheet materials to have scraped edges and sanded corners.
- All corner points should be filed and de-burred for safety when handling and to ensure safe working practice.

As this is a development product, Acorn Signs reserve the right to alter internal details providing it does not prejudice the agreed aesthetics.

C: AS-BUILT	NA	NA
B: MANUFACTURE	NA	NA
A: DRAWING FIRST ISSUED	23.10.20	JF

REVISION: DATE: BY:

CLIENT: **Aberdeen Standard**

TITLE: **Projecting Sign Double Sided: Piazza**

DRAWING NO: **Sign M**

ORIGINATOR: JF **APPROVED: -**

DATE: 23.10.20 **SCALE: As shown A3**

DRAWING LOCATION:
F:\Acorn\whitewall\The Chimes

©Copyright 2020 Acorn Signs Ltd