

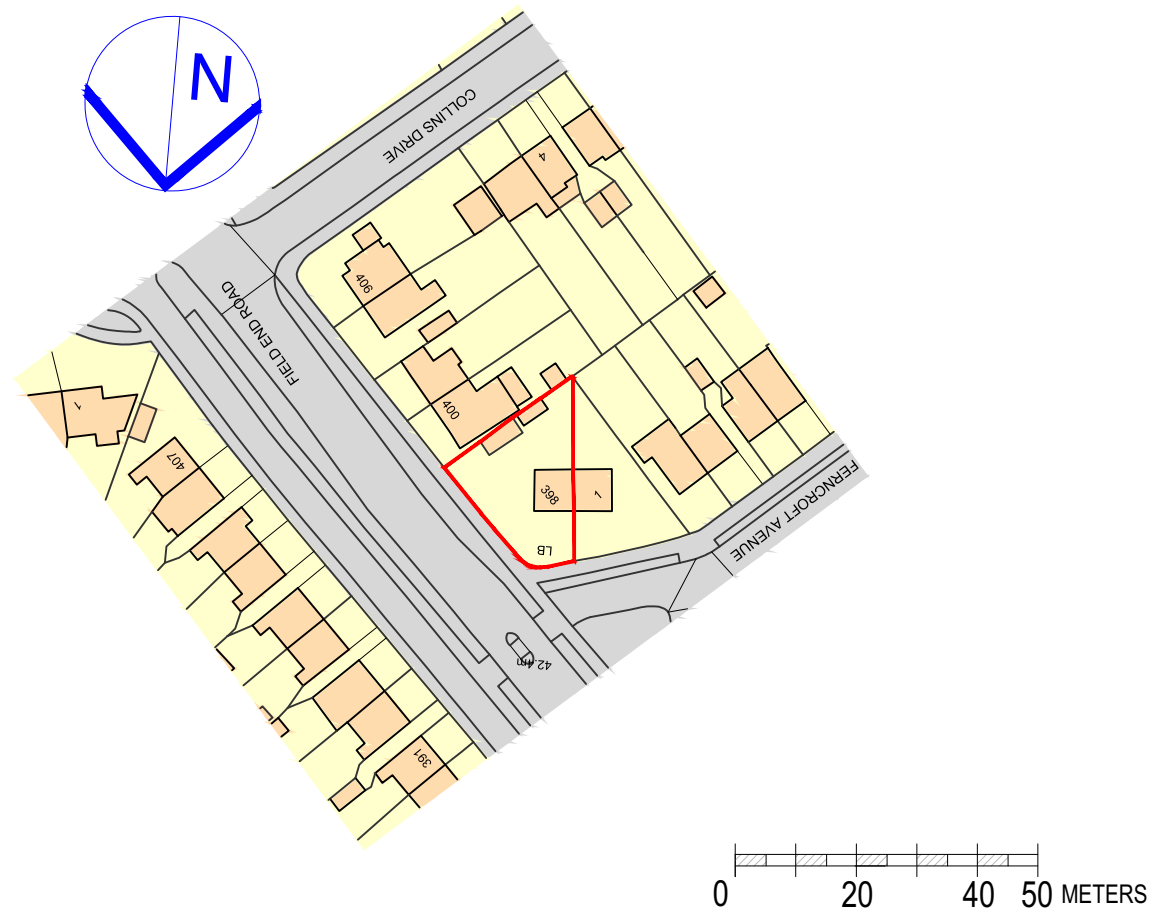



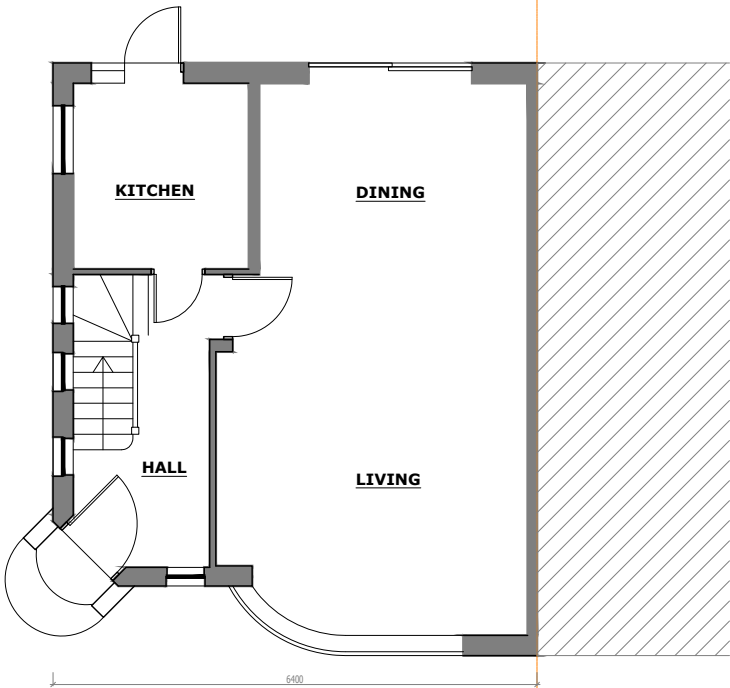


SCALE AS SHOWN. IF IN DOUBT ASK. FOR INFORMATION ONLY AND APPROVED FOR CONSTRUCTION. DESIGNLABS LONDON RESERVES ALL COPYRIGHTS TO ALL PARTS.


Designlabs London ARCHITECTURE / INTERIOR / MANAGEMENT / PLANNING	SITE: Mr Kumar 398 Field End Road, Ruislip HA4 9PF	JOB TITLE: Single Storey Rear and Two Storey Side Extension	DRAWING TITLE: SITE PLAN	SCALE: 1:1250@A3	DATE: 07/07/20
				DRAWING No.: P9/001	

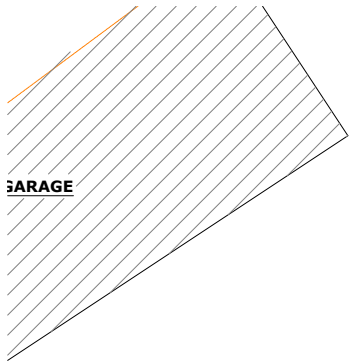

EXISTING GROUND FLOOR PLAN

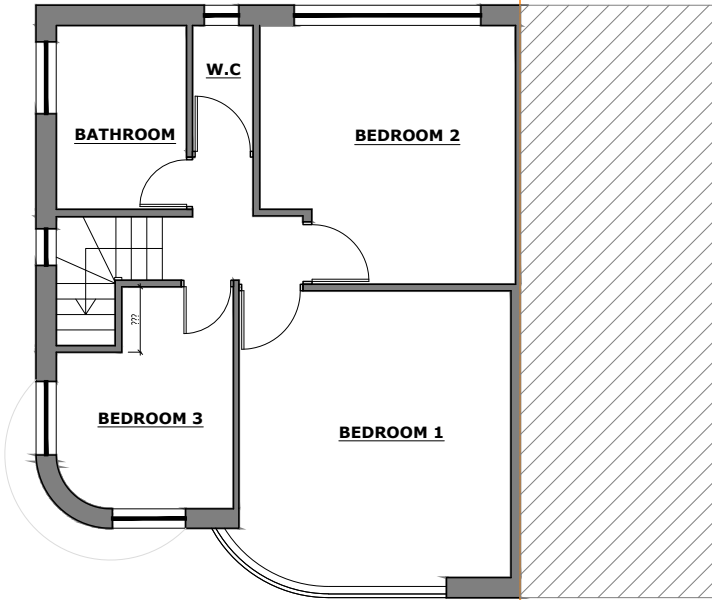 

EXISTING FIRST FLOOR PLAN

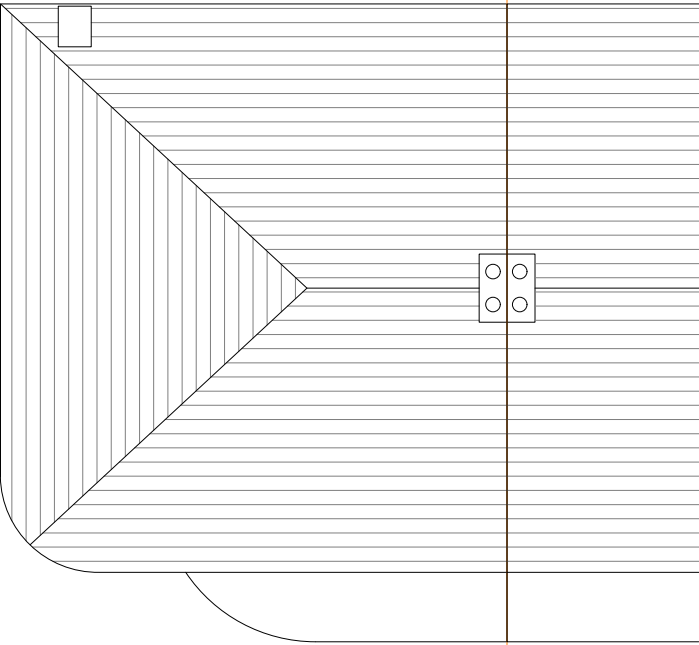

EXISTING ROOF PLAN

SCALE AS SHOWN. IF IN DOUBT ASK. FOR INFORMATION ONLY AND APPROVED FOR CONSTRUCTION. DESIGNLABS LONDON RESERVES ALL COPYRIGHTS TO ALL PARTS.

Designlabs London

ARCHITECTURE / INTERIOR / MANAGEMENT / PLANNING

SITE:

Mr Kumar
398 Field End Road,
Ruislip HA4 9PF

JOB TITLE:

Single Storey Rear and Two Storey Side
Extension

DRAWING TITLE:

EXISTING GROUND & ROOF FLOOR
PLAN

SCALE:

1:100@A3

DATE:

07/07/20

DRAWING No.:


P9/002




EXISTING FRONT ELEVATION



EXISTING REAR ELEVATION

 

EXISTING LHS ELEVATION

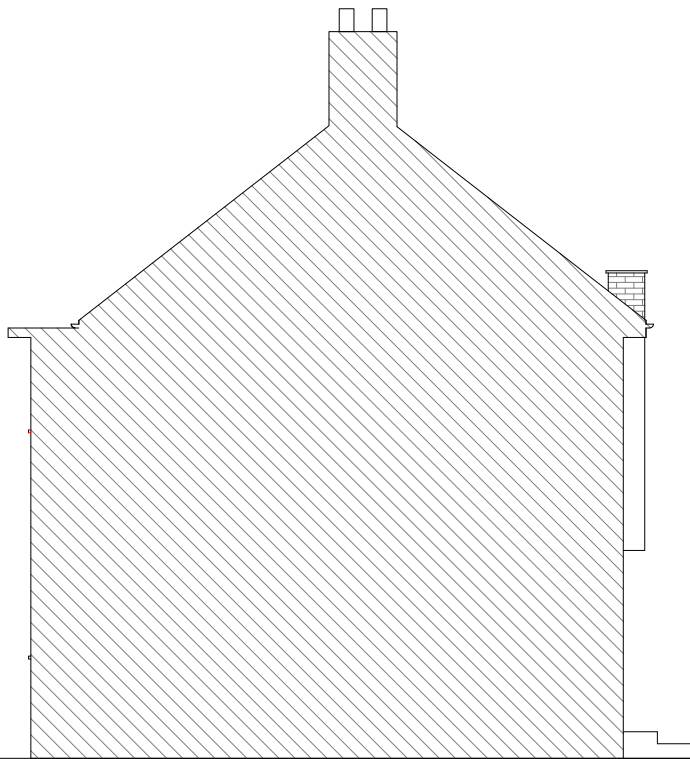

EXISTING RHS ELEVATION

Designlabs London

ARCHITECTURE / INTERIOR / MANAGEMENT / PLANNING

SITE:

Mr Kumar
398 Field End Road,
Ruislip HA4 9PF

JOB TITLE:

Single Storey Rear and Two Storey
Side Extension

DRAWING TITLE:

EXISTING FRONT, REAR
& SIDE ELEVATIONS

SCALE:

1:100@A3


DATE:

07/07/20



DRAWING No.:

P9/003


GARAGE

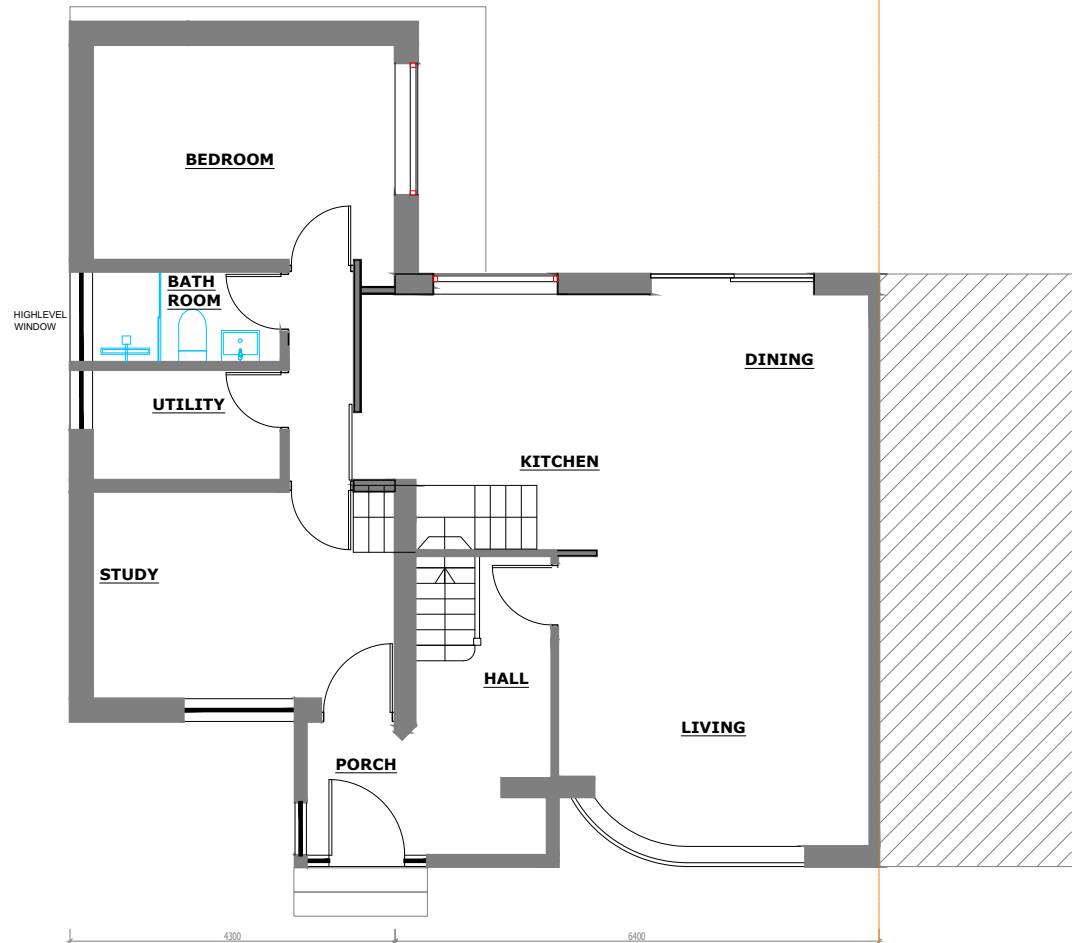

PROPOSED GROUND FLOOR PLAN

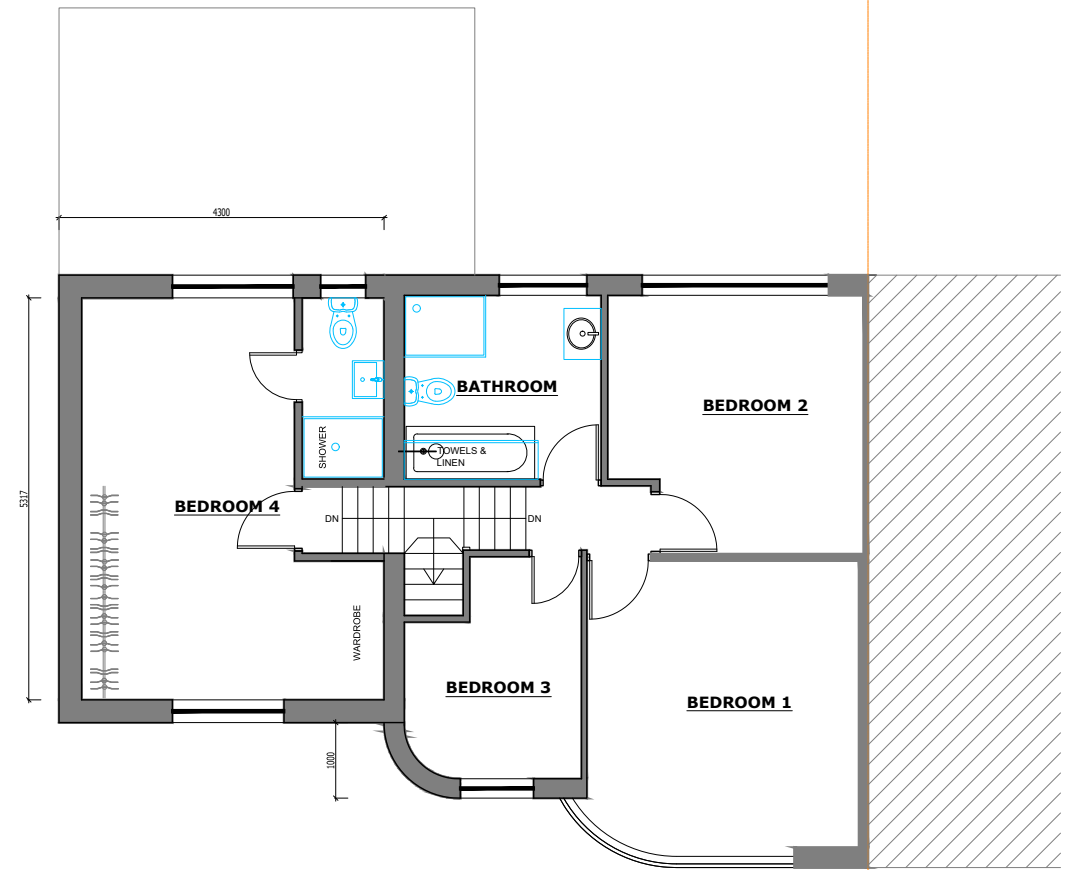 

PROPOSED FIRST FLOOR PLAN

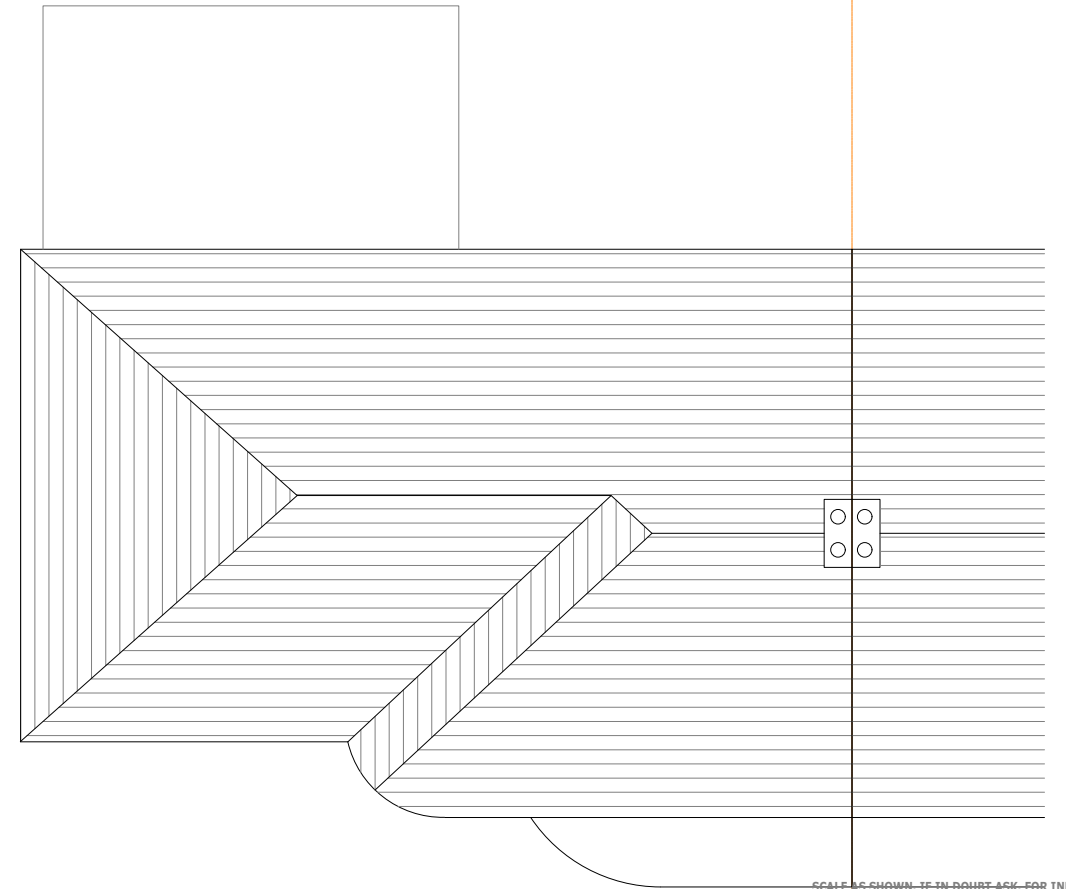

PROPOSED ROOF PLAN

SCALE AS SHOWN. IF IN DOUBT ASK FOR INFORMATION ONLY AND APPROVED FOR CONSTRUCTION. DESIGNLABS LONDON RESERVES ALL COPYRIGHTS TO ALL PARTS.

Designlabs London

ARCHITECTURE / INTERIOR / MANAGEMENT / PLANNING

SITE:

Mr Kumar
398 Field End Road,
Ruislip HA4 9PF

JOB TITLE:

Single Storey Rear and Two Storey
Side Extension

DRAWING TITLE:

PROPOSED GROUND & ROOF LEVEL
PLANS

SCALE:


1:100@A3

DATE:

07/07/20

DRAWING No.:


P9/004

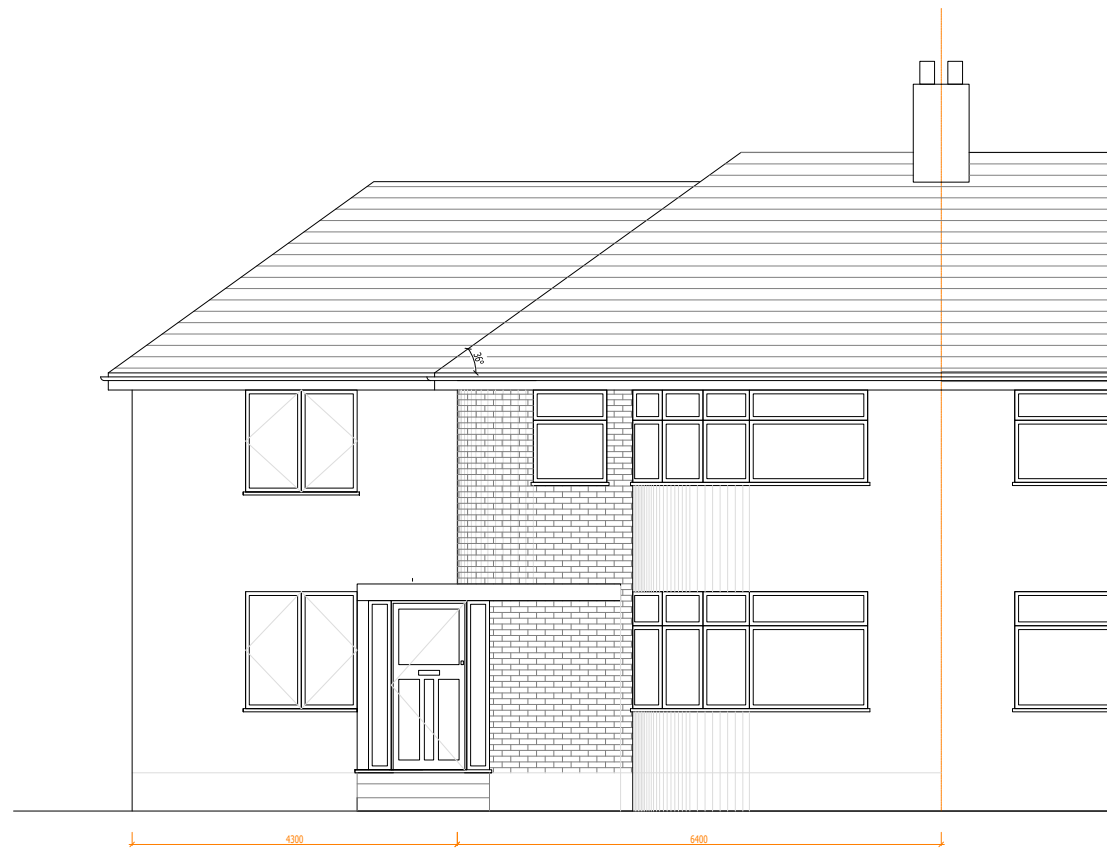


PROPOSED FRONT ELEVATION



PROPOSED REAR ELEVATION

 

PROPOSED LHS ELEVATION

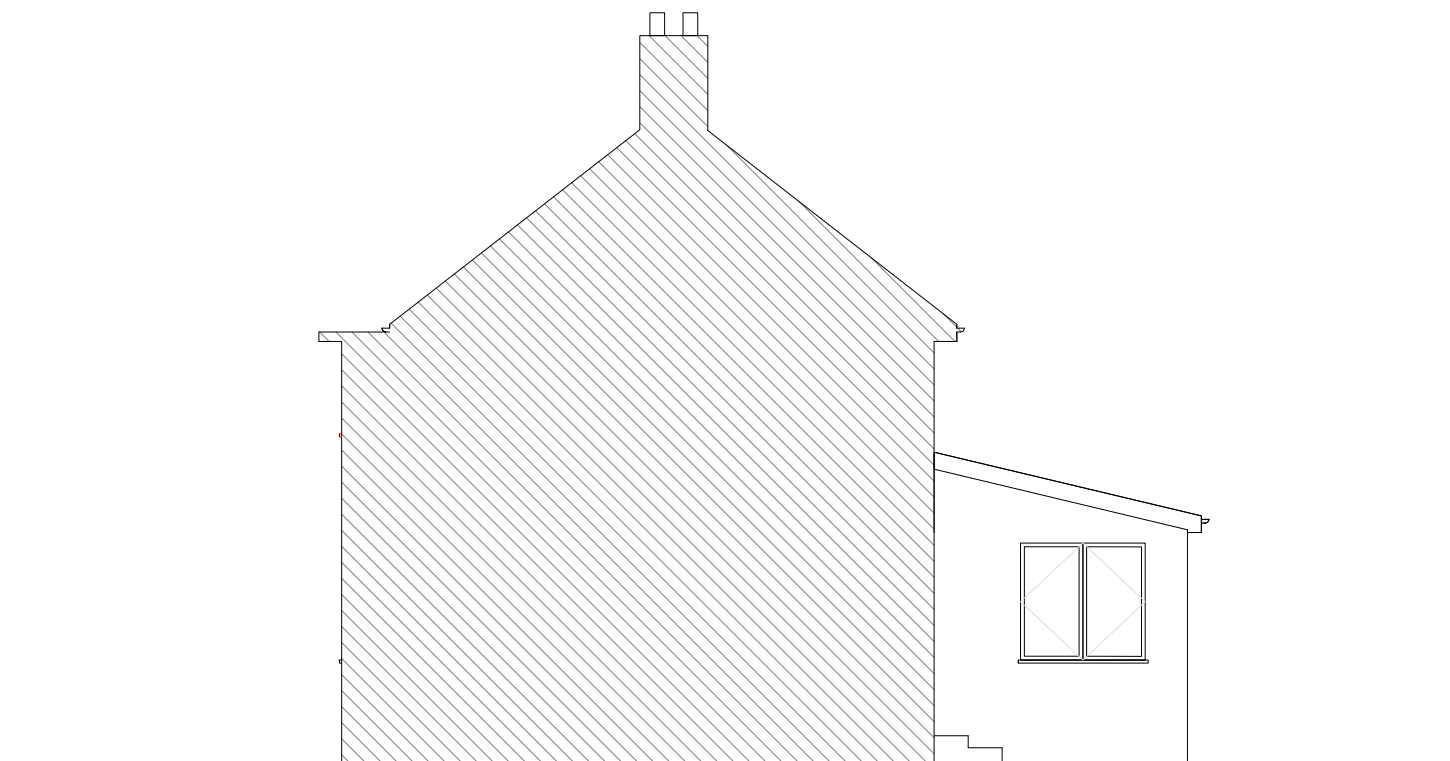

PROPOSED RHS ELEVATION

Designlabs London

ARCHITECTURE / INTERIOR / MANAGEMENT / PLANNING

SITE:

Mr Kumar
398 Field End Road,
Ruislip HA4 9PF

JOB TITLE:

Single Storey Rear and Two Storey
Side Extension

DRAWING TITLE:

PROPOSED FRONT, REAR
& SIDE ELEVATIONS

SCALE:

1:100@A3

DATE:

07/07/20

DRAWING No.:

P9/005