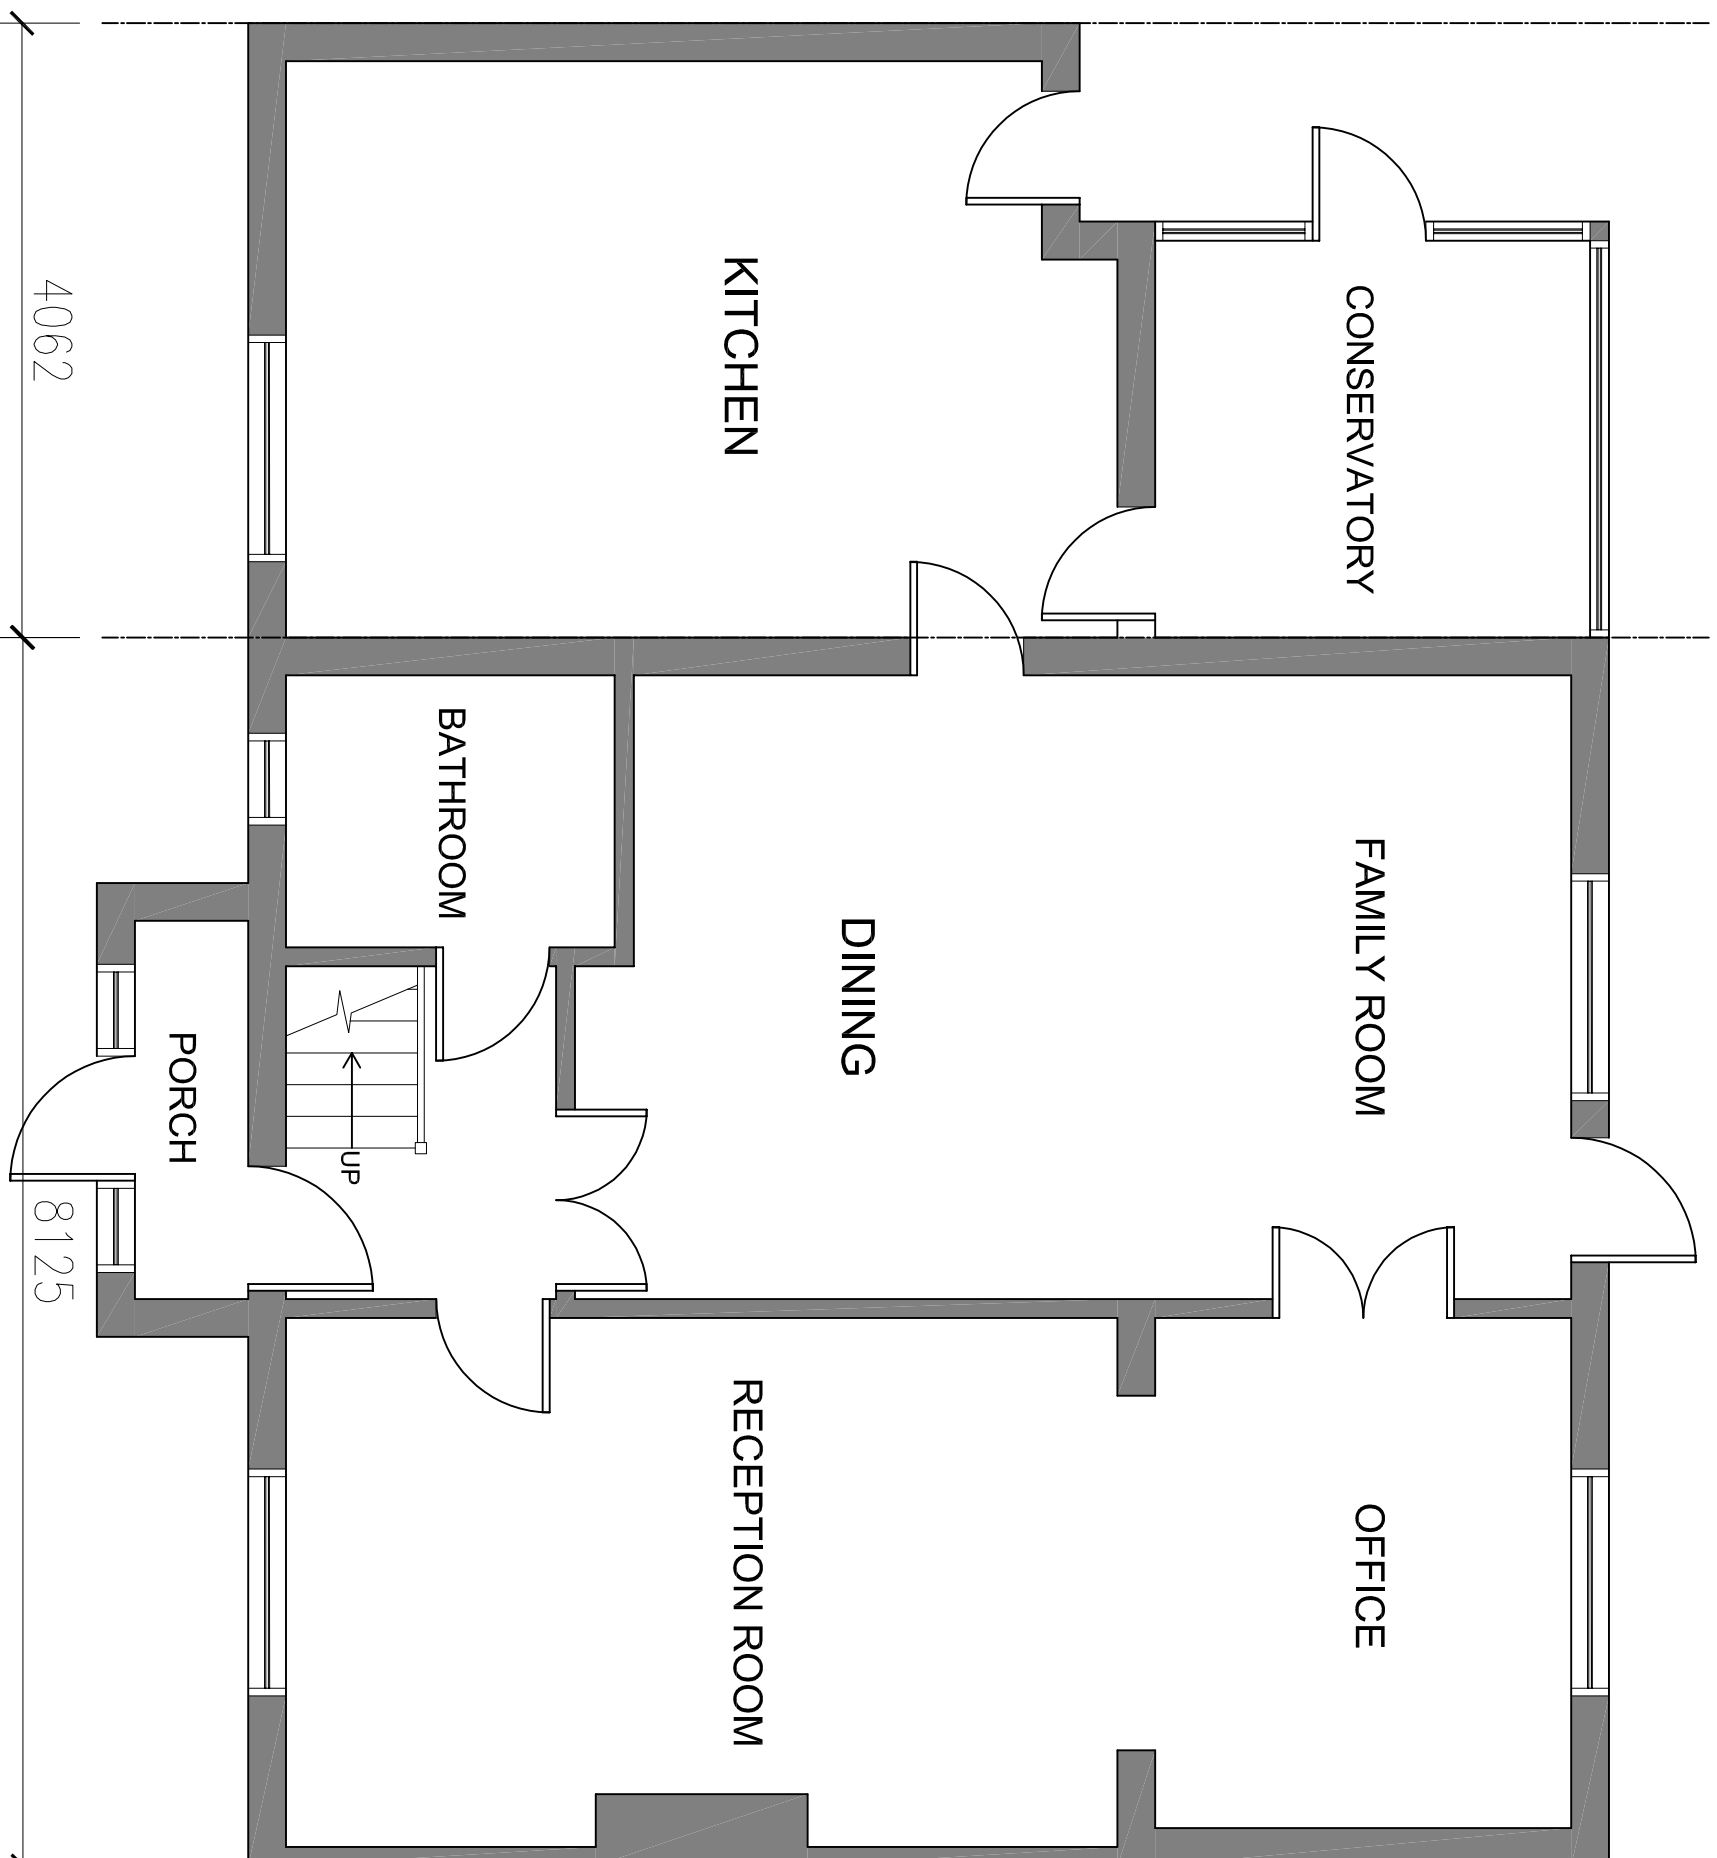


EXISTING FIRST FLOOR PLAN
SCALE 1:50 @A1

[illegible]

TITLE	DATE
30 Townfield Road Hayes UB3 2EP	
EXISTING & PROPOSED FLOOR PLANS	

DATE	SEPTEMBER 2020	DRAWN	SMITN
SCALE	1:50 @ A1	CHECKED	
STAGE			
PLANNING			

DRAWING NR
165/PP/001b