




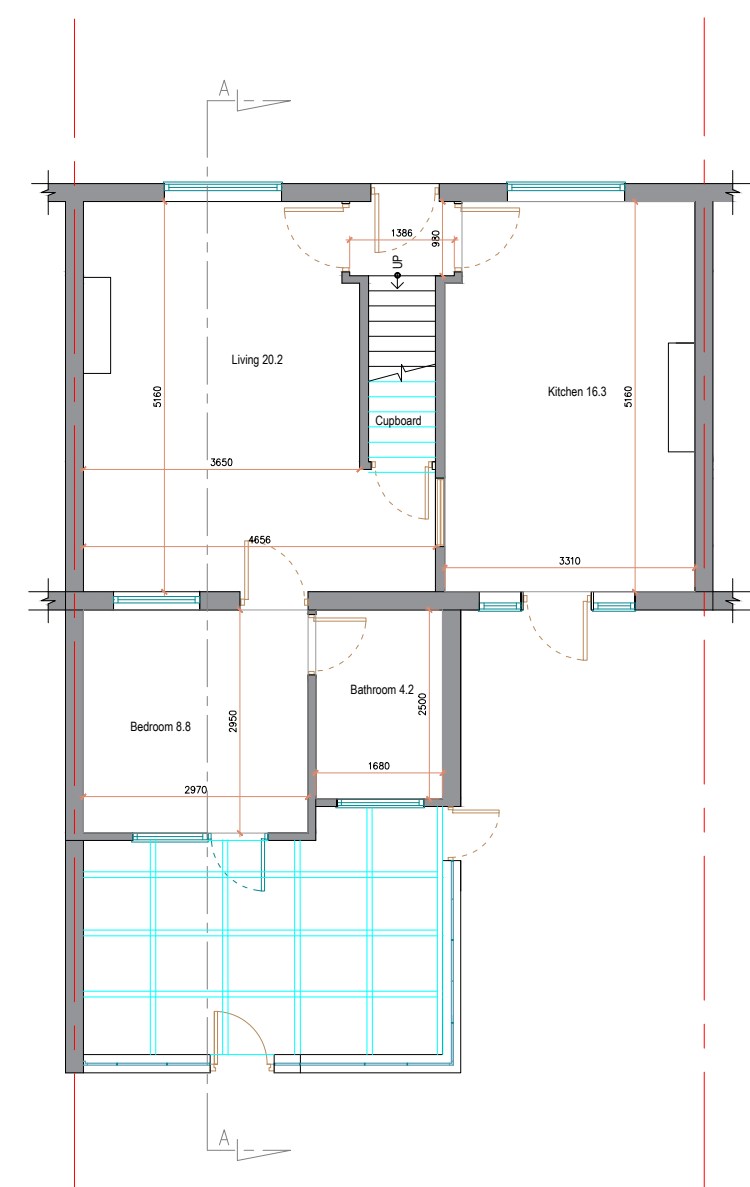


4 GROUND FLOOR EXISTING PLAN
SCALE 1:100 @ A3

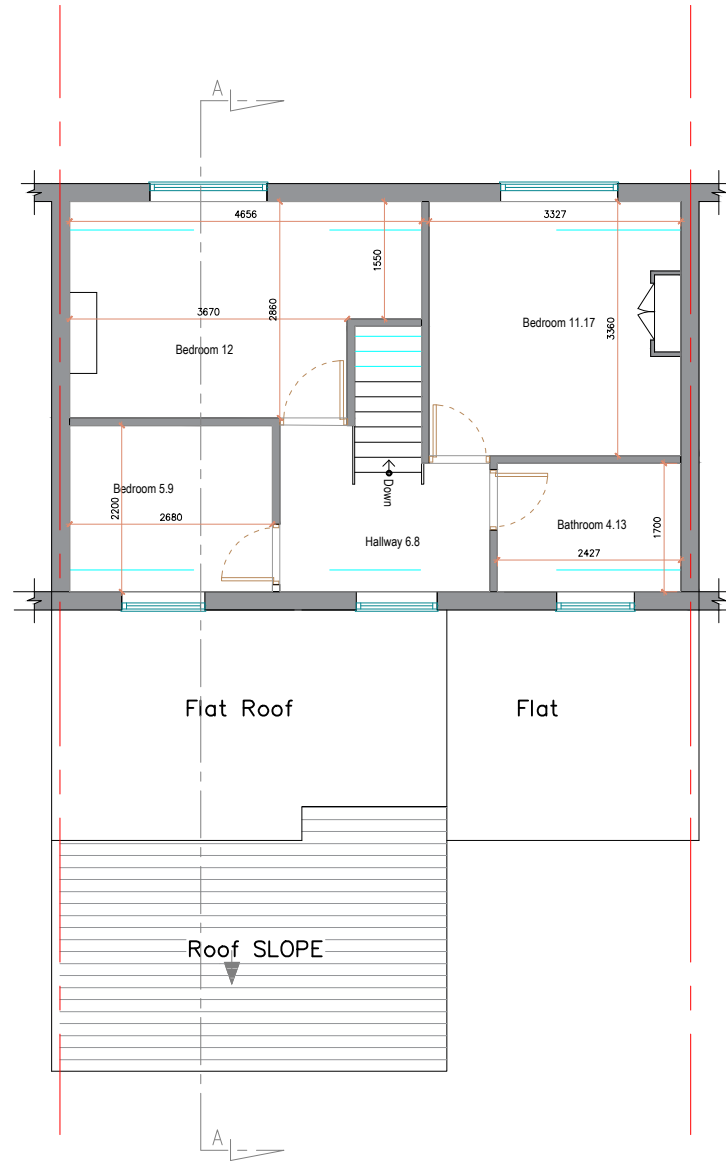

5 FIRST FLOOR EXISTING PLAN
SCALE 1:100 @ A3

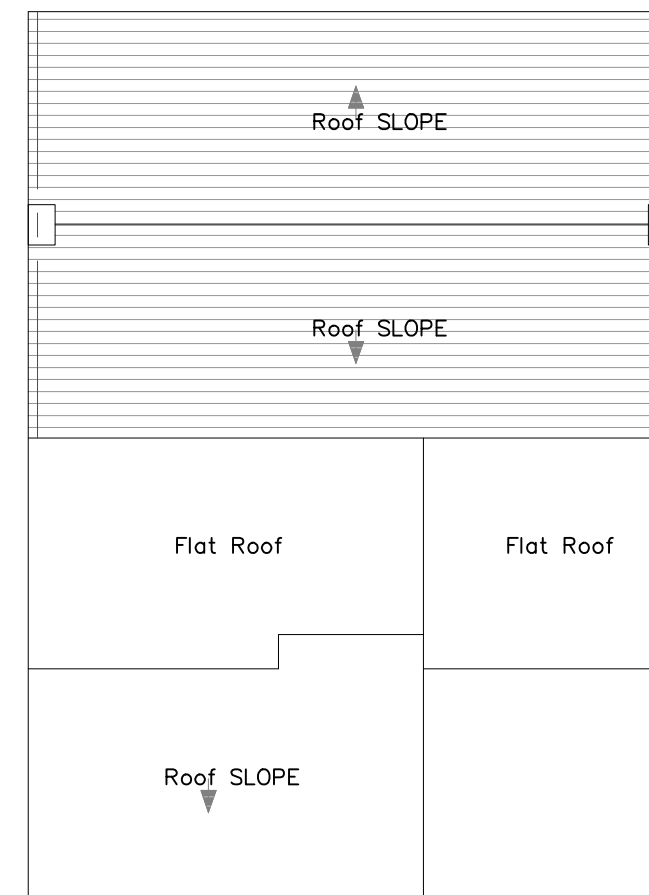

6 ROOF EXISTING PLAN
SCALE 1:100 @ A3

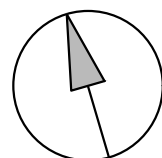

General Notes:
All dimensions are in millimeters unless noted otherwise.
All dimensions to be verified on site.
For any discrepancies and omissions, it is recipient's responsibility to verify the same specifically with the designer.
The copyright of this drawing is held by Statim Build. No unauthorized use or copies are permitted without our consent.



Statim Build
Ealing House,
33 Hanger Lane,
London, W5 3HJ
Contact: 0207 459 4194
Email: support@statimbuild.com

Client:
Preeti Bhanot
Project Title:
Double Storey Rear Extension
Project Address:
19 Rectory Road, Hayes
UB3 2JJ, UK.
Client ID:
610783680

Drawing Title	Date: 13.08.2021	
EXISTING GROUND, FIRST FLOOR PLANS		
Scale 1:100		A3
Drawn By: QA/SAR	Checked By: Mo	Approved By: PB
Drawing No. SB21/RR/001		Revisions 01