




Brastone Driveway Infiltra Block Paving in Autumn
Unlike conventional block paving, Driveway Infiltra is a permeable product that offers a solution to the legislation for front of homes. It allows rainwater to filter through gaps between the blocks into a stone sub-base below, where there is enough space to store the water for a short time. This water then either soaks into the ground, is discharged in a controlled manner to a surface water drainage system or is collected for re-use.

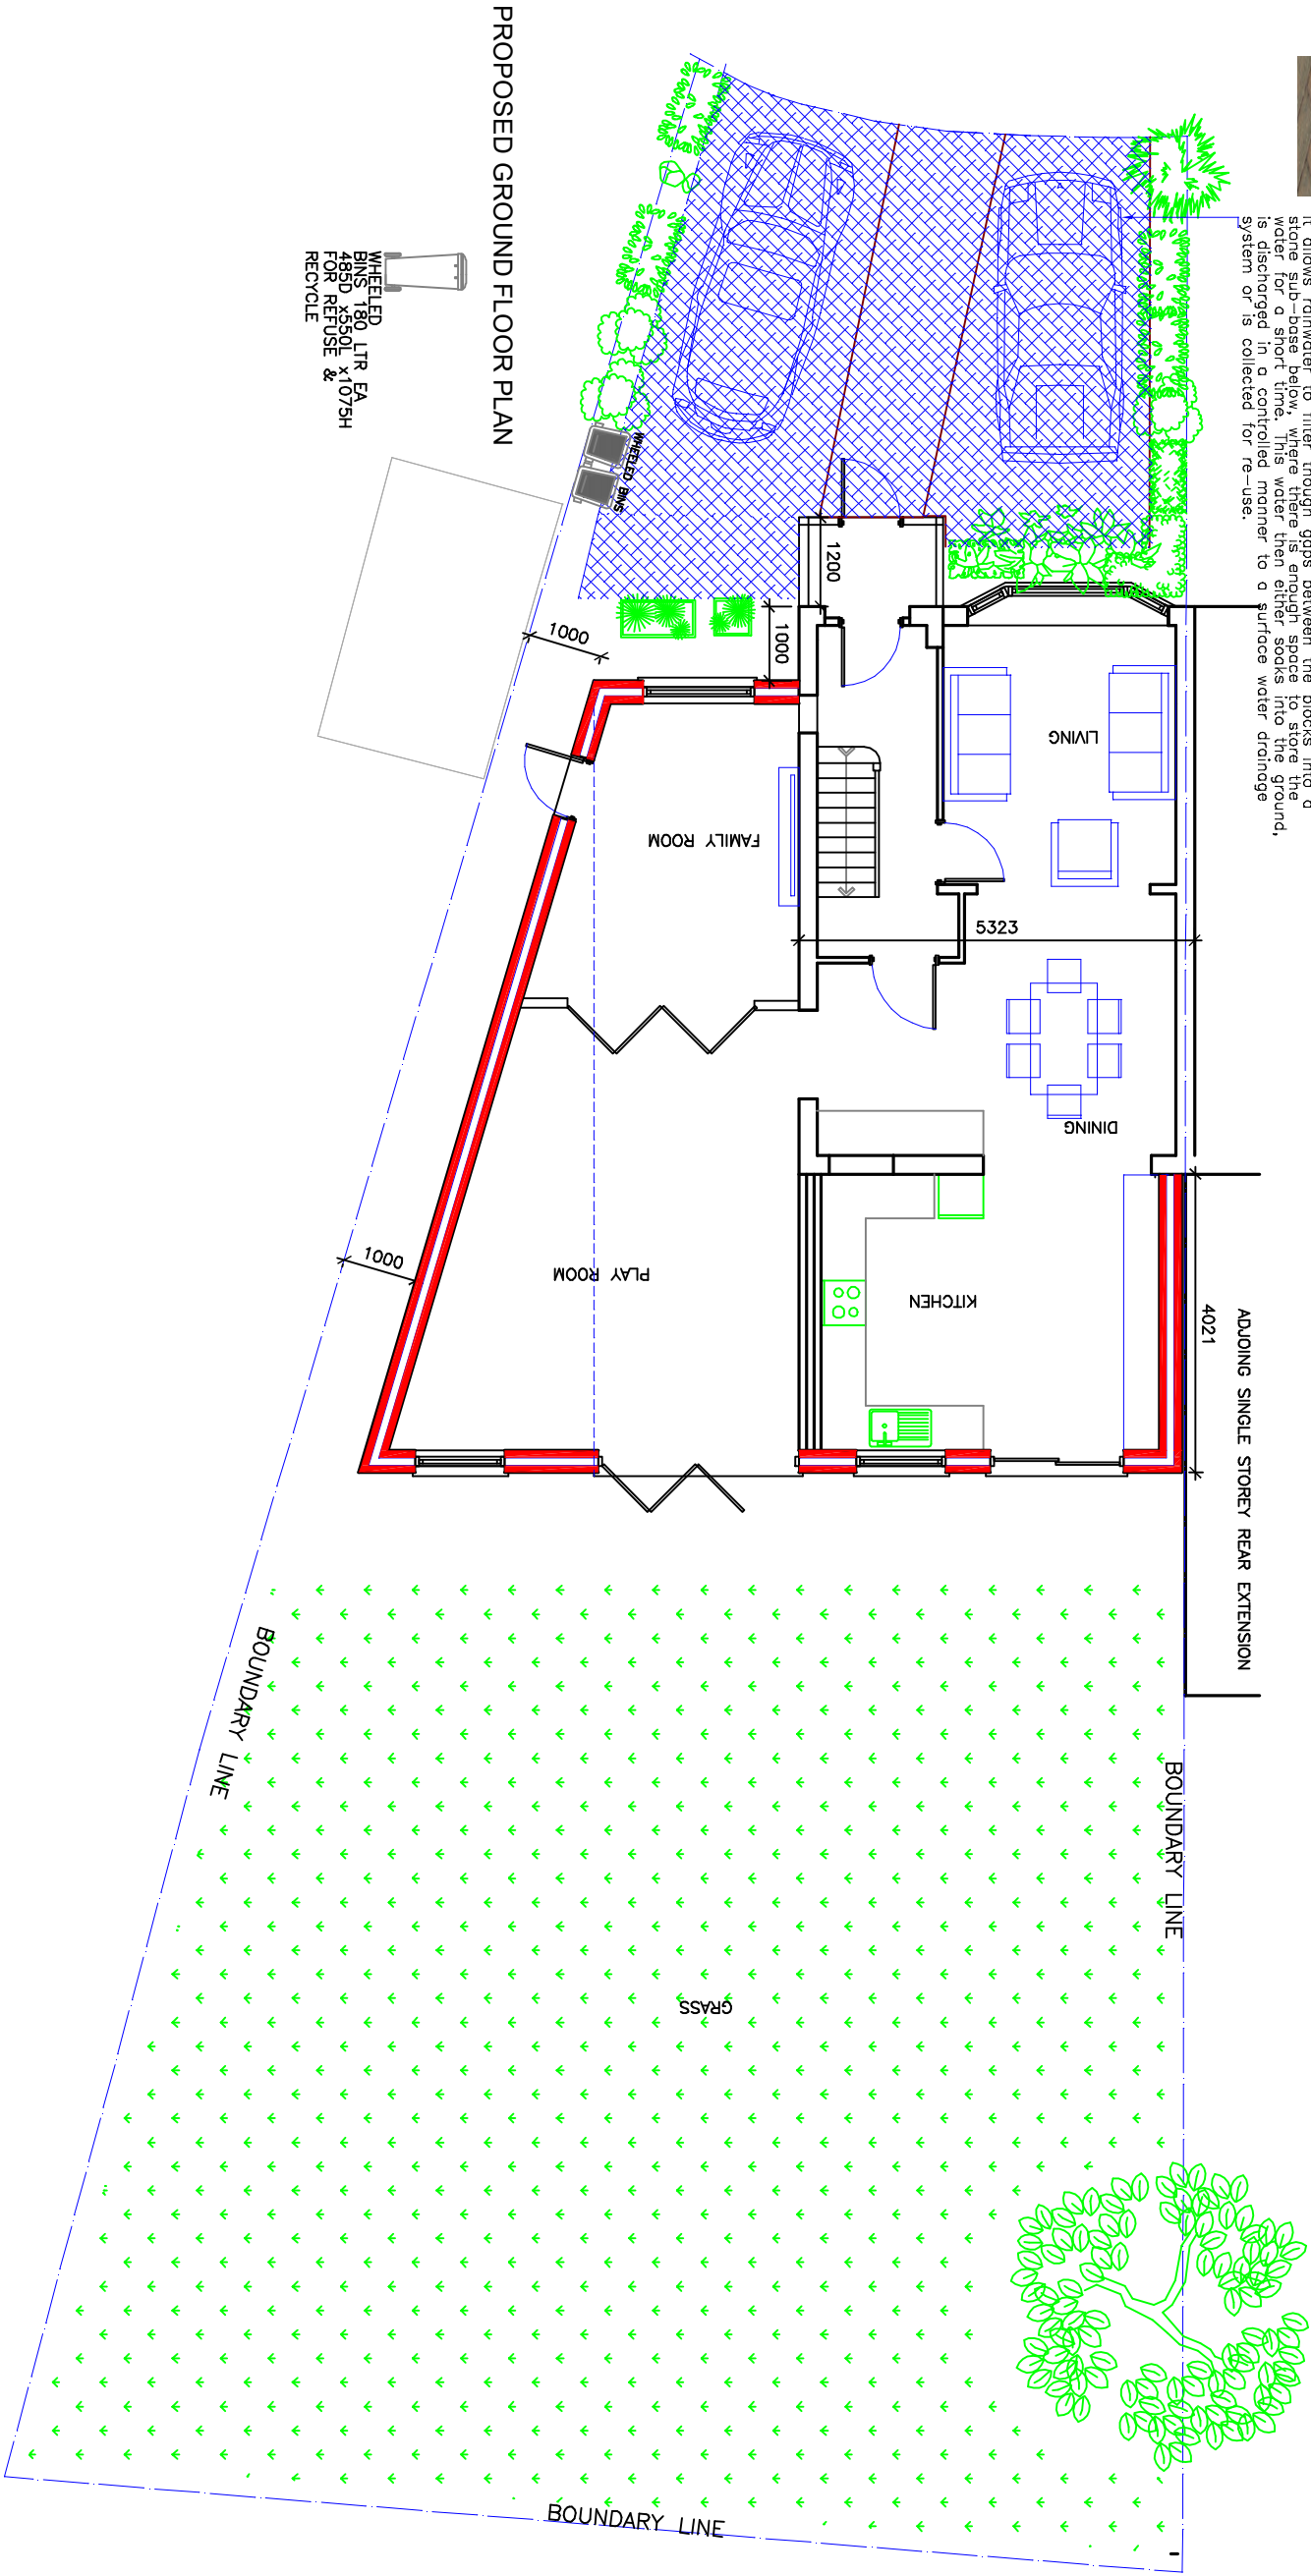


PROPOSED GROUND FLOOR PLAN

GENERAL NOTES


ALL WORKS TO BE CARRIED OUT IN ACCORDANCE WITH LOCAL AUTHORITY PLANNING AND BUILDING APPROVAL.
ALL DIMENSIONS, LEVELS, SIZES TO BE CHECKED AND VARIED ON SITE BEFORE COMMENCING ANY WORK OR ORDERING STEEL WORK AND ANY DISCREPANCIES TO BE NOTIFY TO RESPONSIBLE PERSON IMMEDIATELY,
EXISTING WALLS AND FOUNDATIONS CARRYING ADDITIONAL LOAD TO BE CHECKED ON SITE FOR SUITABILITY BEFORE COMMENCING WORK
THIS DRAWING TO BE READ IN CONJUNCTION WITH BUILDING CONTROL DRAWINGS, SECTIONS, DETAILS, SPECIFICATION AND STRUCTURAL DRAWINGS.

THE CONTRACTOR IS RESPONSIBLE FOR ENSURING COMPLIANCE WITH CDM REGULATIONS AND APPROPRIATE HEALTH & SAFETY ON SITE REGULATIONS.

THE CLIENT/BUILDING OWNER ADVISED TO OBTAIN AS NECESSARY PARTY WALL AGREEMENT PRIOR TO COMMENCING WORKS ON SITE.

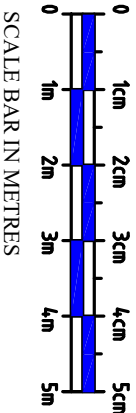

REV.	DATE	AMENDMENT
A	26.02.21	WHOLE SIDE EXTENSION SET BACK FROM FRONT

 

STUDIO 44
Architectural & Planning Services
mo: 07931765960
email: a.yodgama44@gmail.com

PROJECT: PROPOSED PART SINGLE, PART TWO STOREYSIDE/REAR EXTENSION INCLUDING PORCH INVOLVING DEMOLISHING OF EXISTING GARAGE 11 WAVERLEY CLOSE, HAYES UB3 4AJ	TITLE: PROPOSED GROUND FLOOR PLAN	
	SCALE: 1:100	DATE: DEC. 2020
	PAPER SIZE: A3	REV: A
CLIENT: VICKY	DRG. NO. VICKY/PA20/102A	