




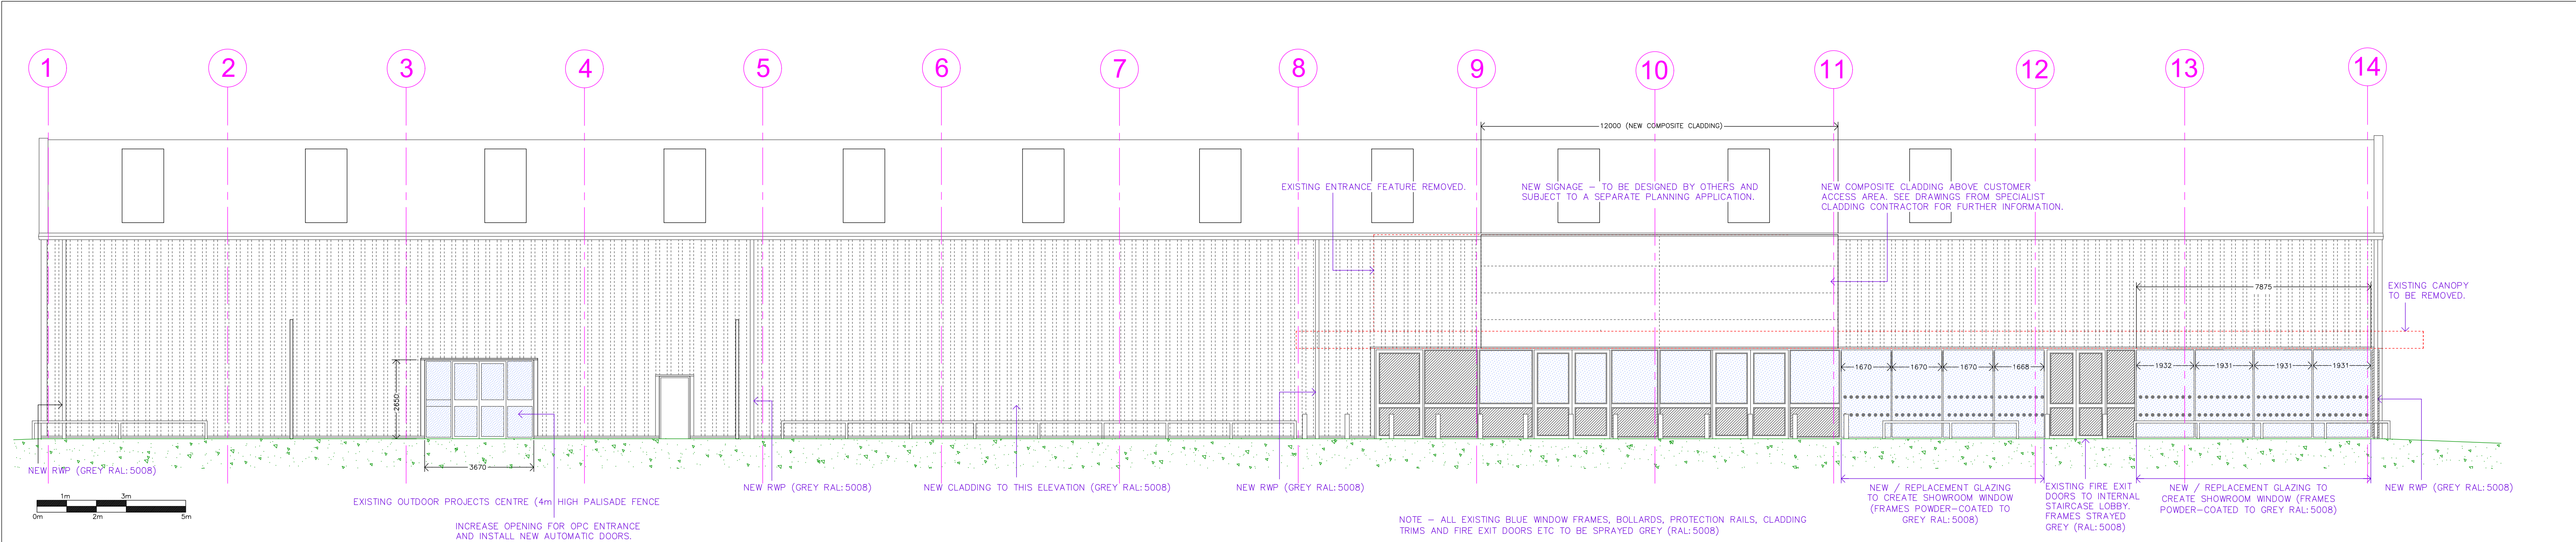


Proposed Front (East) Elevation (1:100):

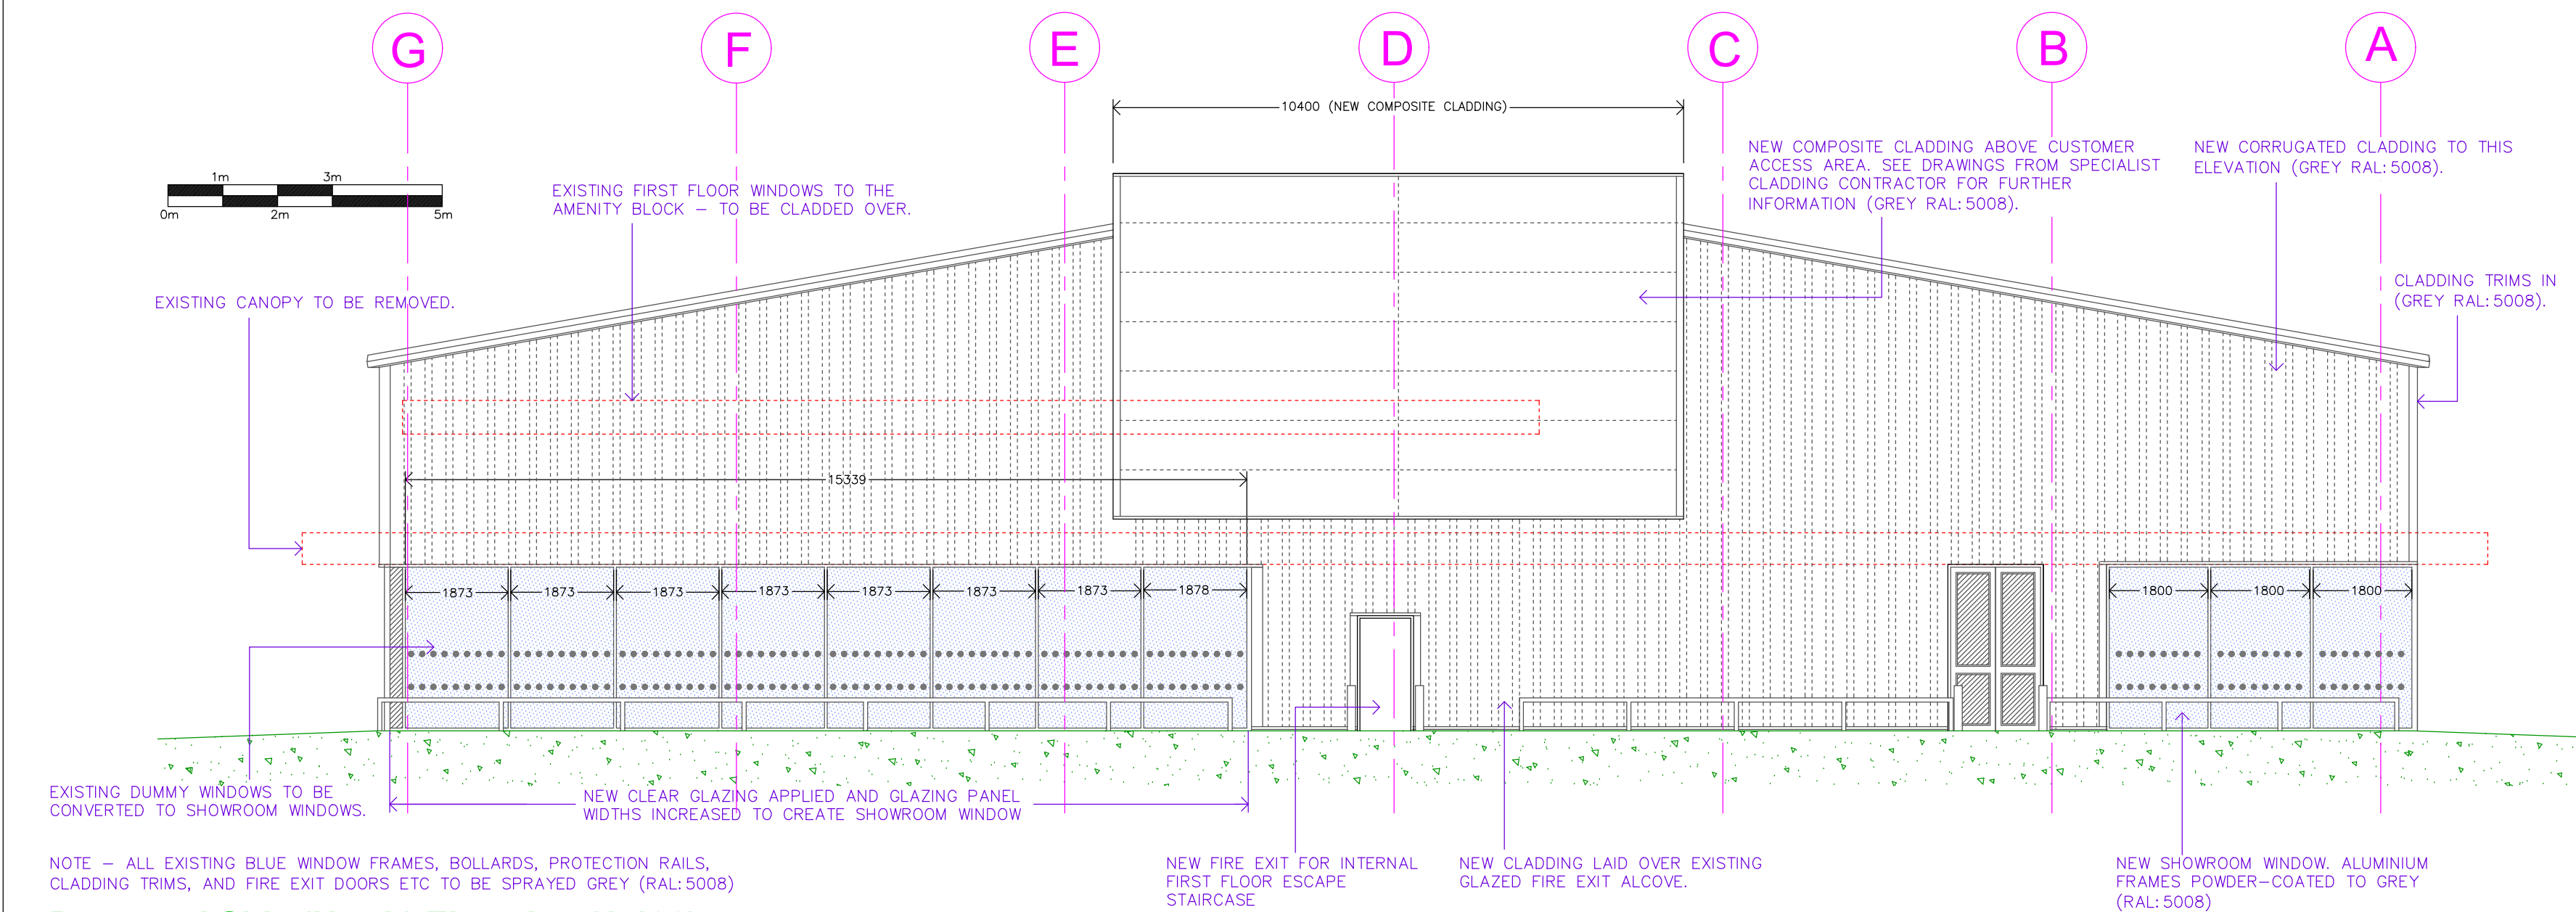


Proposed Side (North) Elevation (1:100):

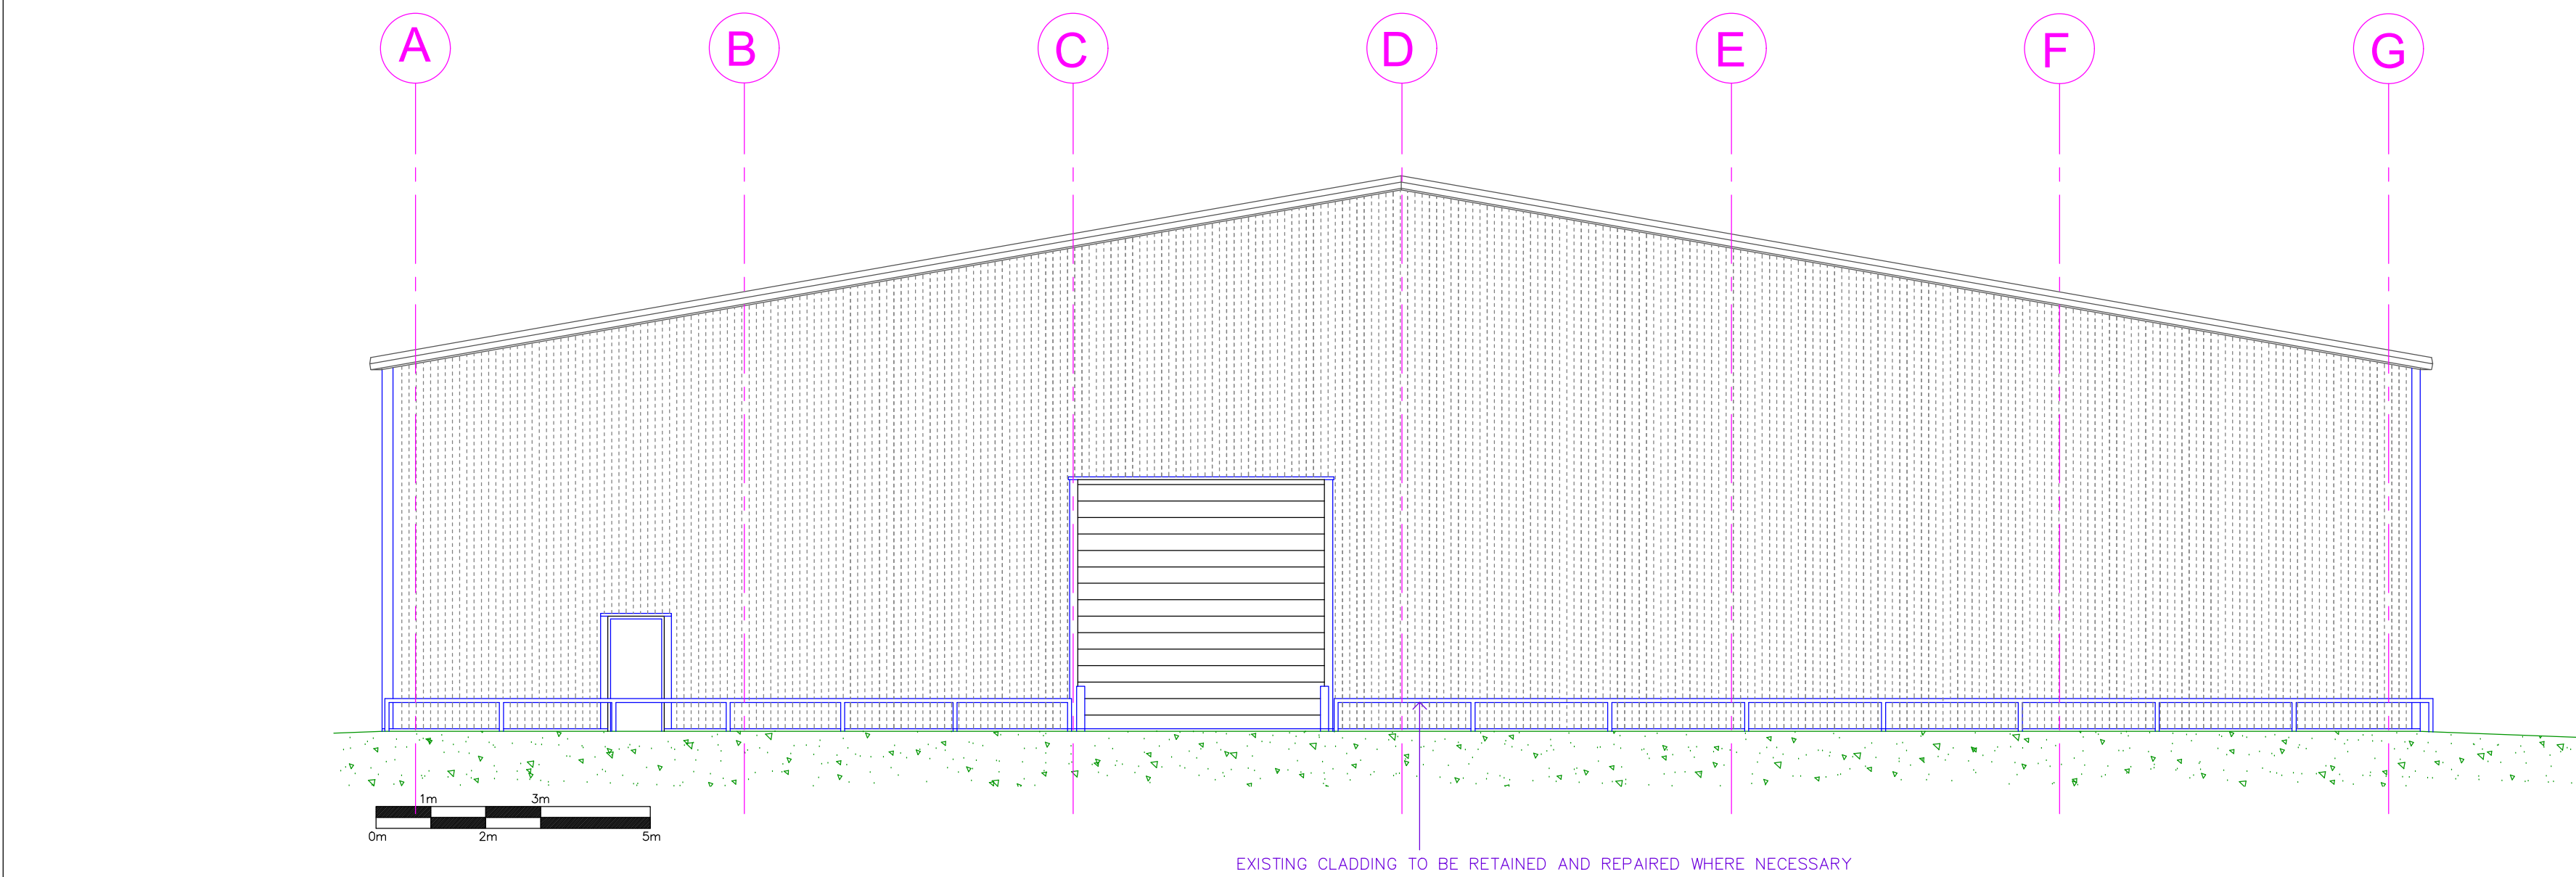

Proposed Side (South) Elevation (1:100):

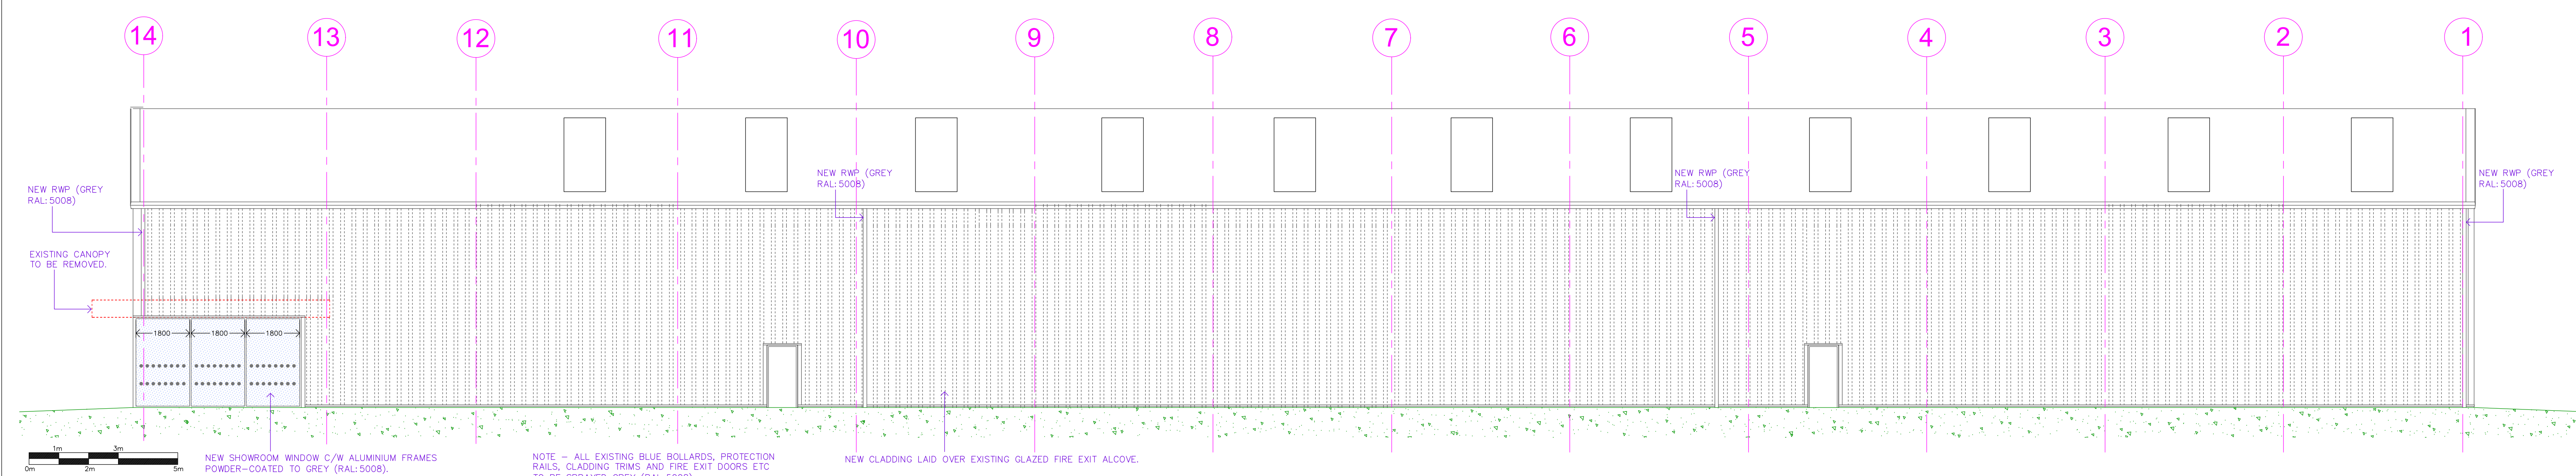

Proposed Rear (West) Elevation (1:100):

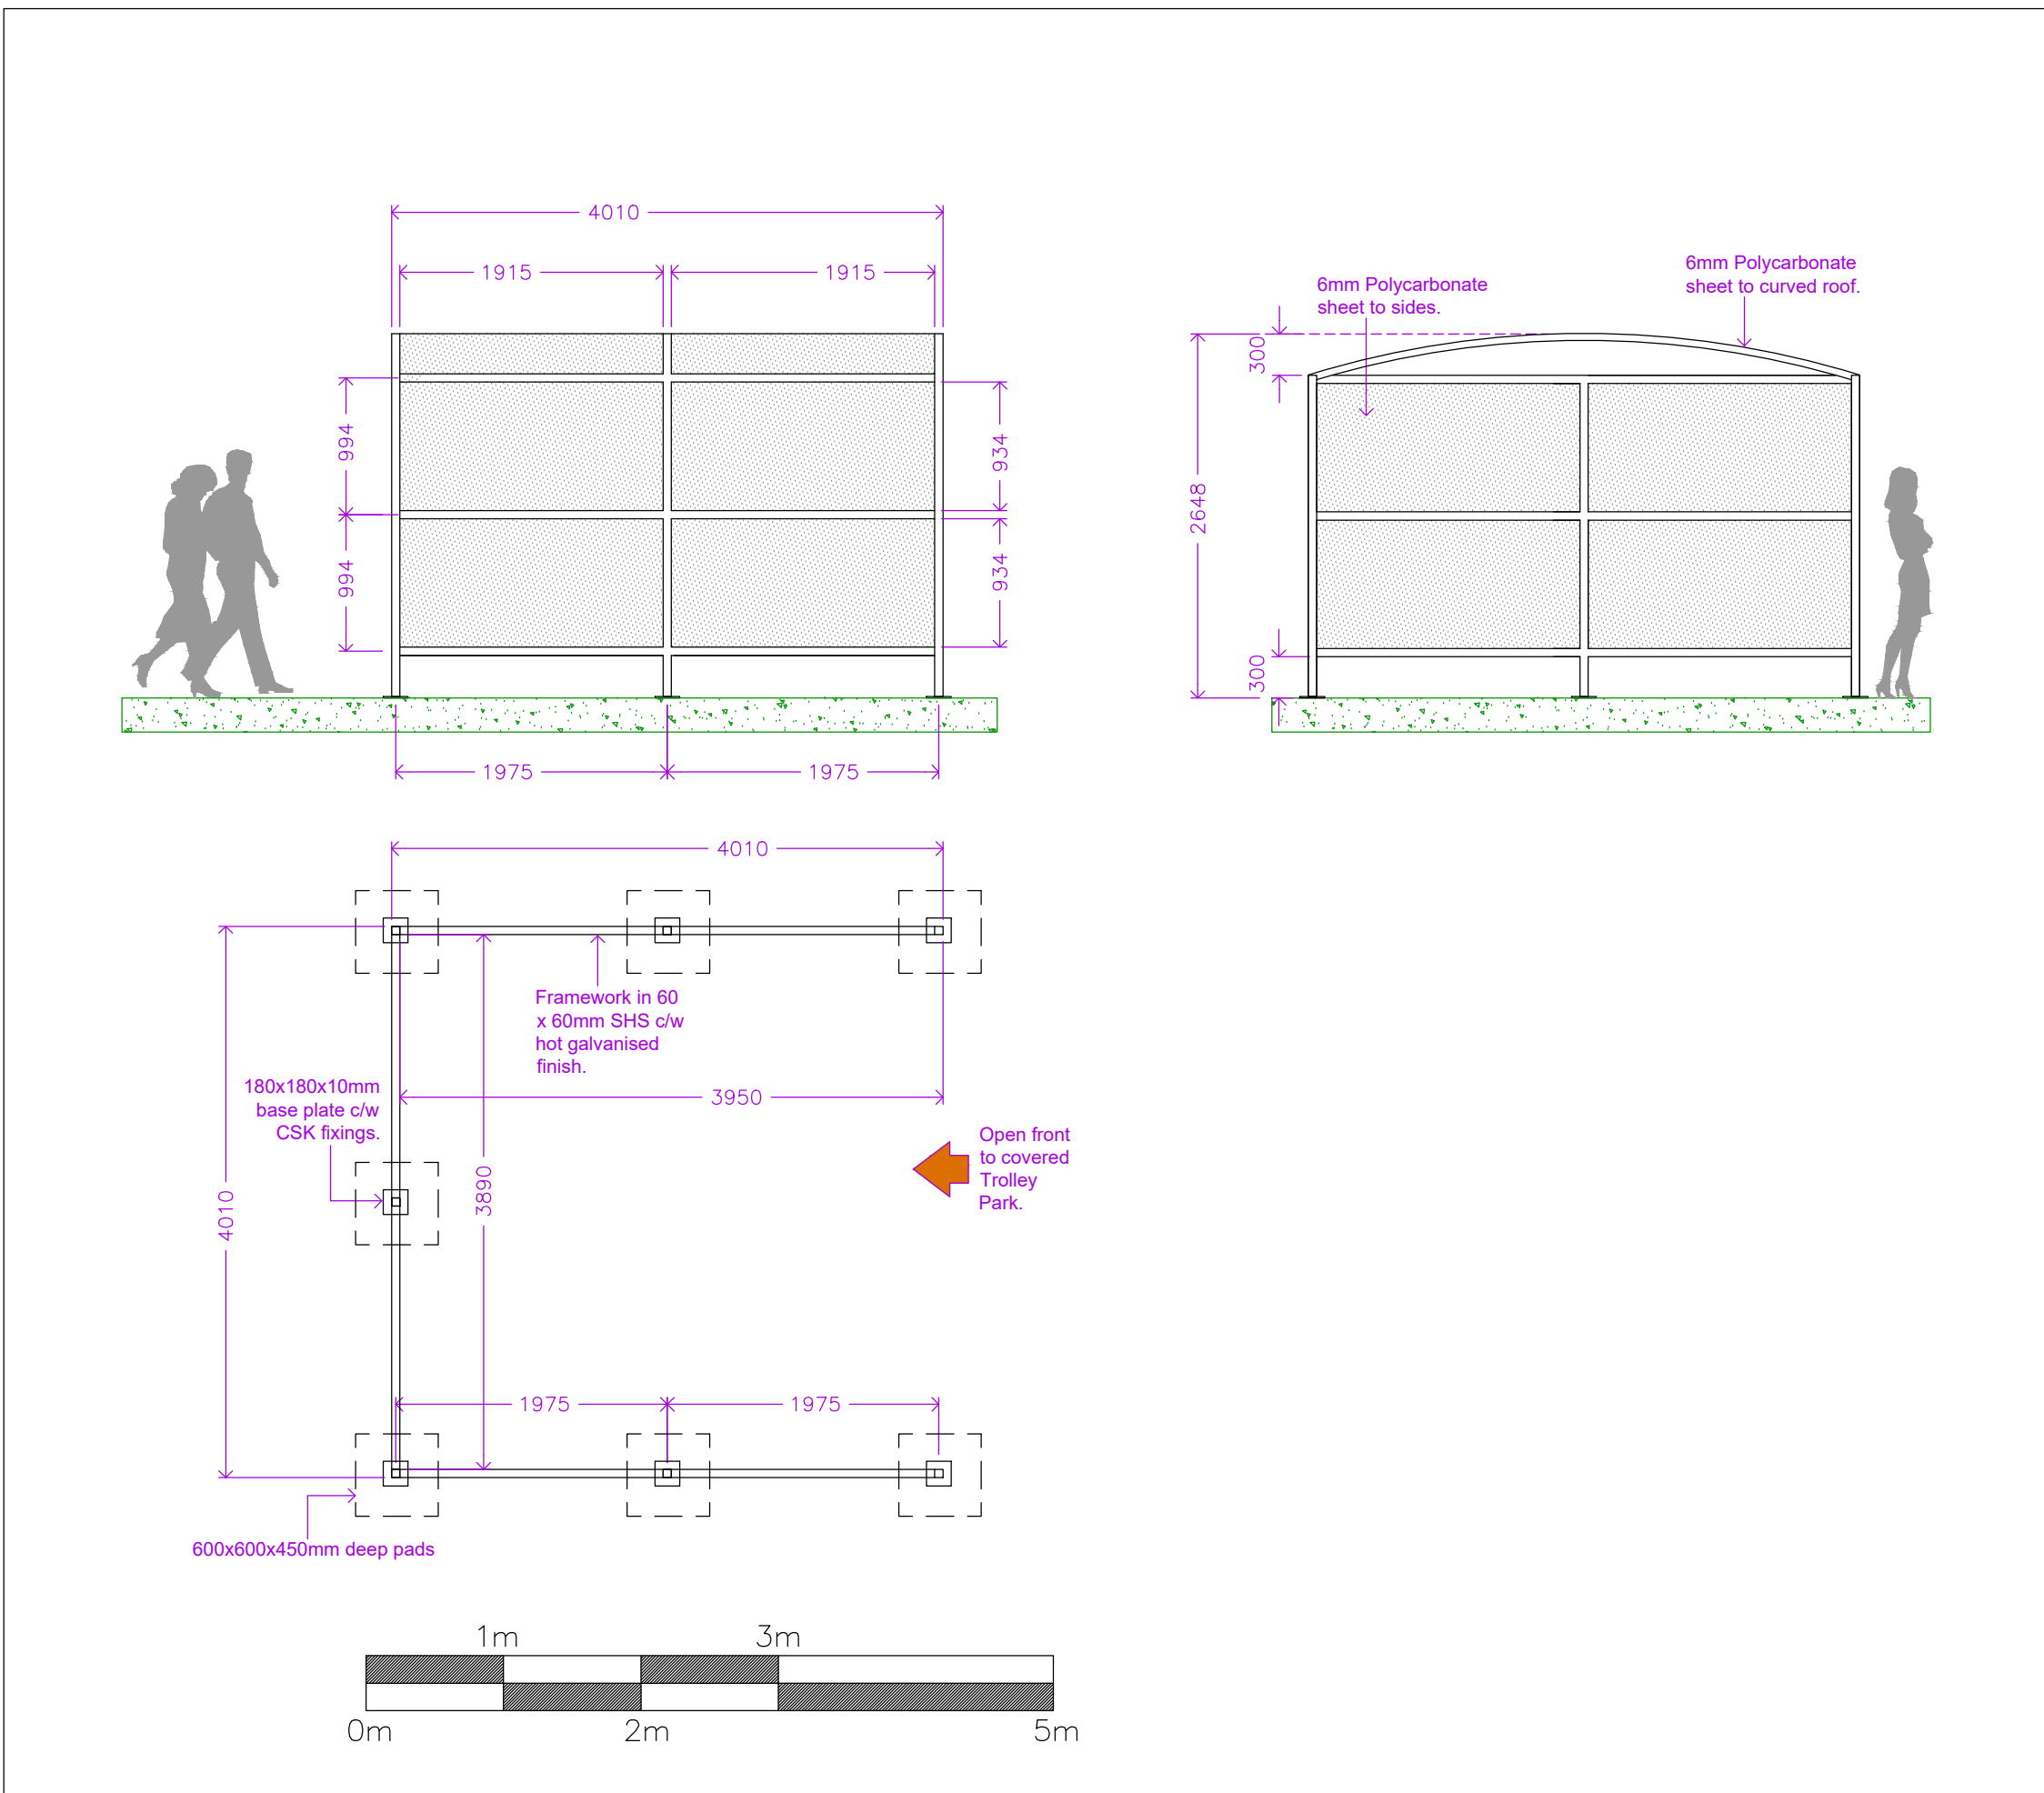

Proposed Covered Trolley Park (1:50):

All dimensions to be verified onsite by the contractor. This drawing is the property of Sharrock Building Design Limited, and its reproduction is prohibited without the express consent of the owner.

Date: 19/10/2017	Surveyed By: G.G.P
Drawn By: Neil Thompson	Computer: Dep. Name: SBD Wickes Ruislip.lwg

Internal Areas:
TOTAL INTERNAL FLOOR: 0,000 sqm / 00,000 sqft
TOTAL SITE AREA : 0,000 sqm / 0.00 hectares



Let's do it right

Lodge Way House, Lodge Way,
Harlestone Road, Northampton NN7 6UG



Melton Court, Gibson Lane South,
Melton, East Yorkshire, HU14 3PH.
01432 63263 / 07553 951917

Revisions:

1 (19/10/2018) DRAWING UPDATED TO MATCH WICKES 0.8 SCHEME. PREVIOUSLY PROVIDED NEW GOODS ENTRANCE ON FRONT ELEVATION NOW REMOVED FROM ALL DRAWINGS. PROTECTION RAIL NO LONGER CUT BACK. EXISTING FLOOR PAINT MATCHING SHOWN ON SURVEY DRAWING TO BE IN FROM OF EXISTING FIRE EXIT - FRONT ELEVATION. NEW FLOOR PAINT MATCHING SHOWN. NEW COVERED TROLLEY PARK REQUESTED.

2 (08/02/2018) ALL ELEVATIONS TO BE RECLADDED. FINISHED IN GREY (RAL:5008).

3 (08/02/2018) ENTRANCE FEATURE AND CANOPY REMOVED. NEW CLADDING FIRED OVER FIRST FLOOR AMENITY BLOCK WINDOWS. RECESSED GLAZED FIRE EXIT TO BE CLADDED OVER. A NEW RAMP TO REAR ELEVATION. 4 NEW RAMP TO FRONT ELEVATION.

4 (19/02/2018) CLADDING RETAINED AND REPAIRED TO SOUTH ELEVATION (SERVICE YARD ELEVATION). ALL OTHER ELEVATIONS TO BE RECLADDED (GREY RAL:5008). ALL REINFORCES TO NEW SIGNAGE TO BE REPAIRED.

5 (27/02/2018) WIDER GLAZING PANELS TO SHOWROOM WINDOWS. MILLWORK REDUCED. ADDITIONAL NOTES ADDED. GLAZED FIRE EXIT ABOVE (TO SIDE ELEVATION) TO BE CLADDED OVER.

6 (01/03/2018) NEW GLAZING TO FRONT DECK AND REAR WINDOWS. PROPOSED NEW GLAZING TO MATCH EXISTING. NEW TO ALL PROPOSED SHOWROOM WINDOWS. NEW COMPOSITE CLADDING PANEL FEATURES APPLIED TO FRONT (EAST) AND SIDE (NORTH) ELEVATIONS. TO MARK GUY'S RESTRICTION. ORIGINAL GUY SURVEY AND EXTERNAL LAYOUT/SITE PLAN FROM GUY'S SHEDDING HOUSE AND COSTING. IN SCALE 1:1000. PROPOSED LAYOUT DRAWING ADDING TO ADD COSTING.

7 (01/03/2018) NEW FIRE EXIT INSTALLED IN NORTH/SIDE ELEVATION TO ACCOMMODATE INTERNAL FIRST FLOOR ESCAPE. EXISTING NEW COMPOSITE CLADDING. ENTRANCE FEATURE TO EAST/FIRE ELEVATION REMOVED IN HEIGHT TO MATCH EXISTING ENTRANCE FEATURE (170mm HIGHER AS MEASURED ON GUY'S SURVEY).

Project Location:

**Wickes,
Victoria Road,
Ruislip,
HA4 0QB.**

Drawing Title

**Proposed Elevations
and Trolley Park Detail**

Drawing No.

SBD/17/2086/P2

Scale

A0 - 1:100 / 1:50