


STONEFIELD WAY

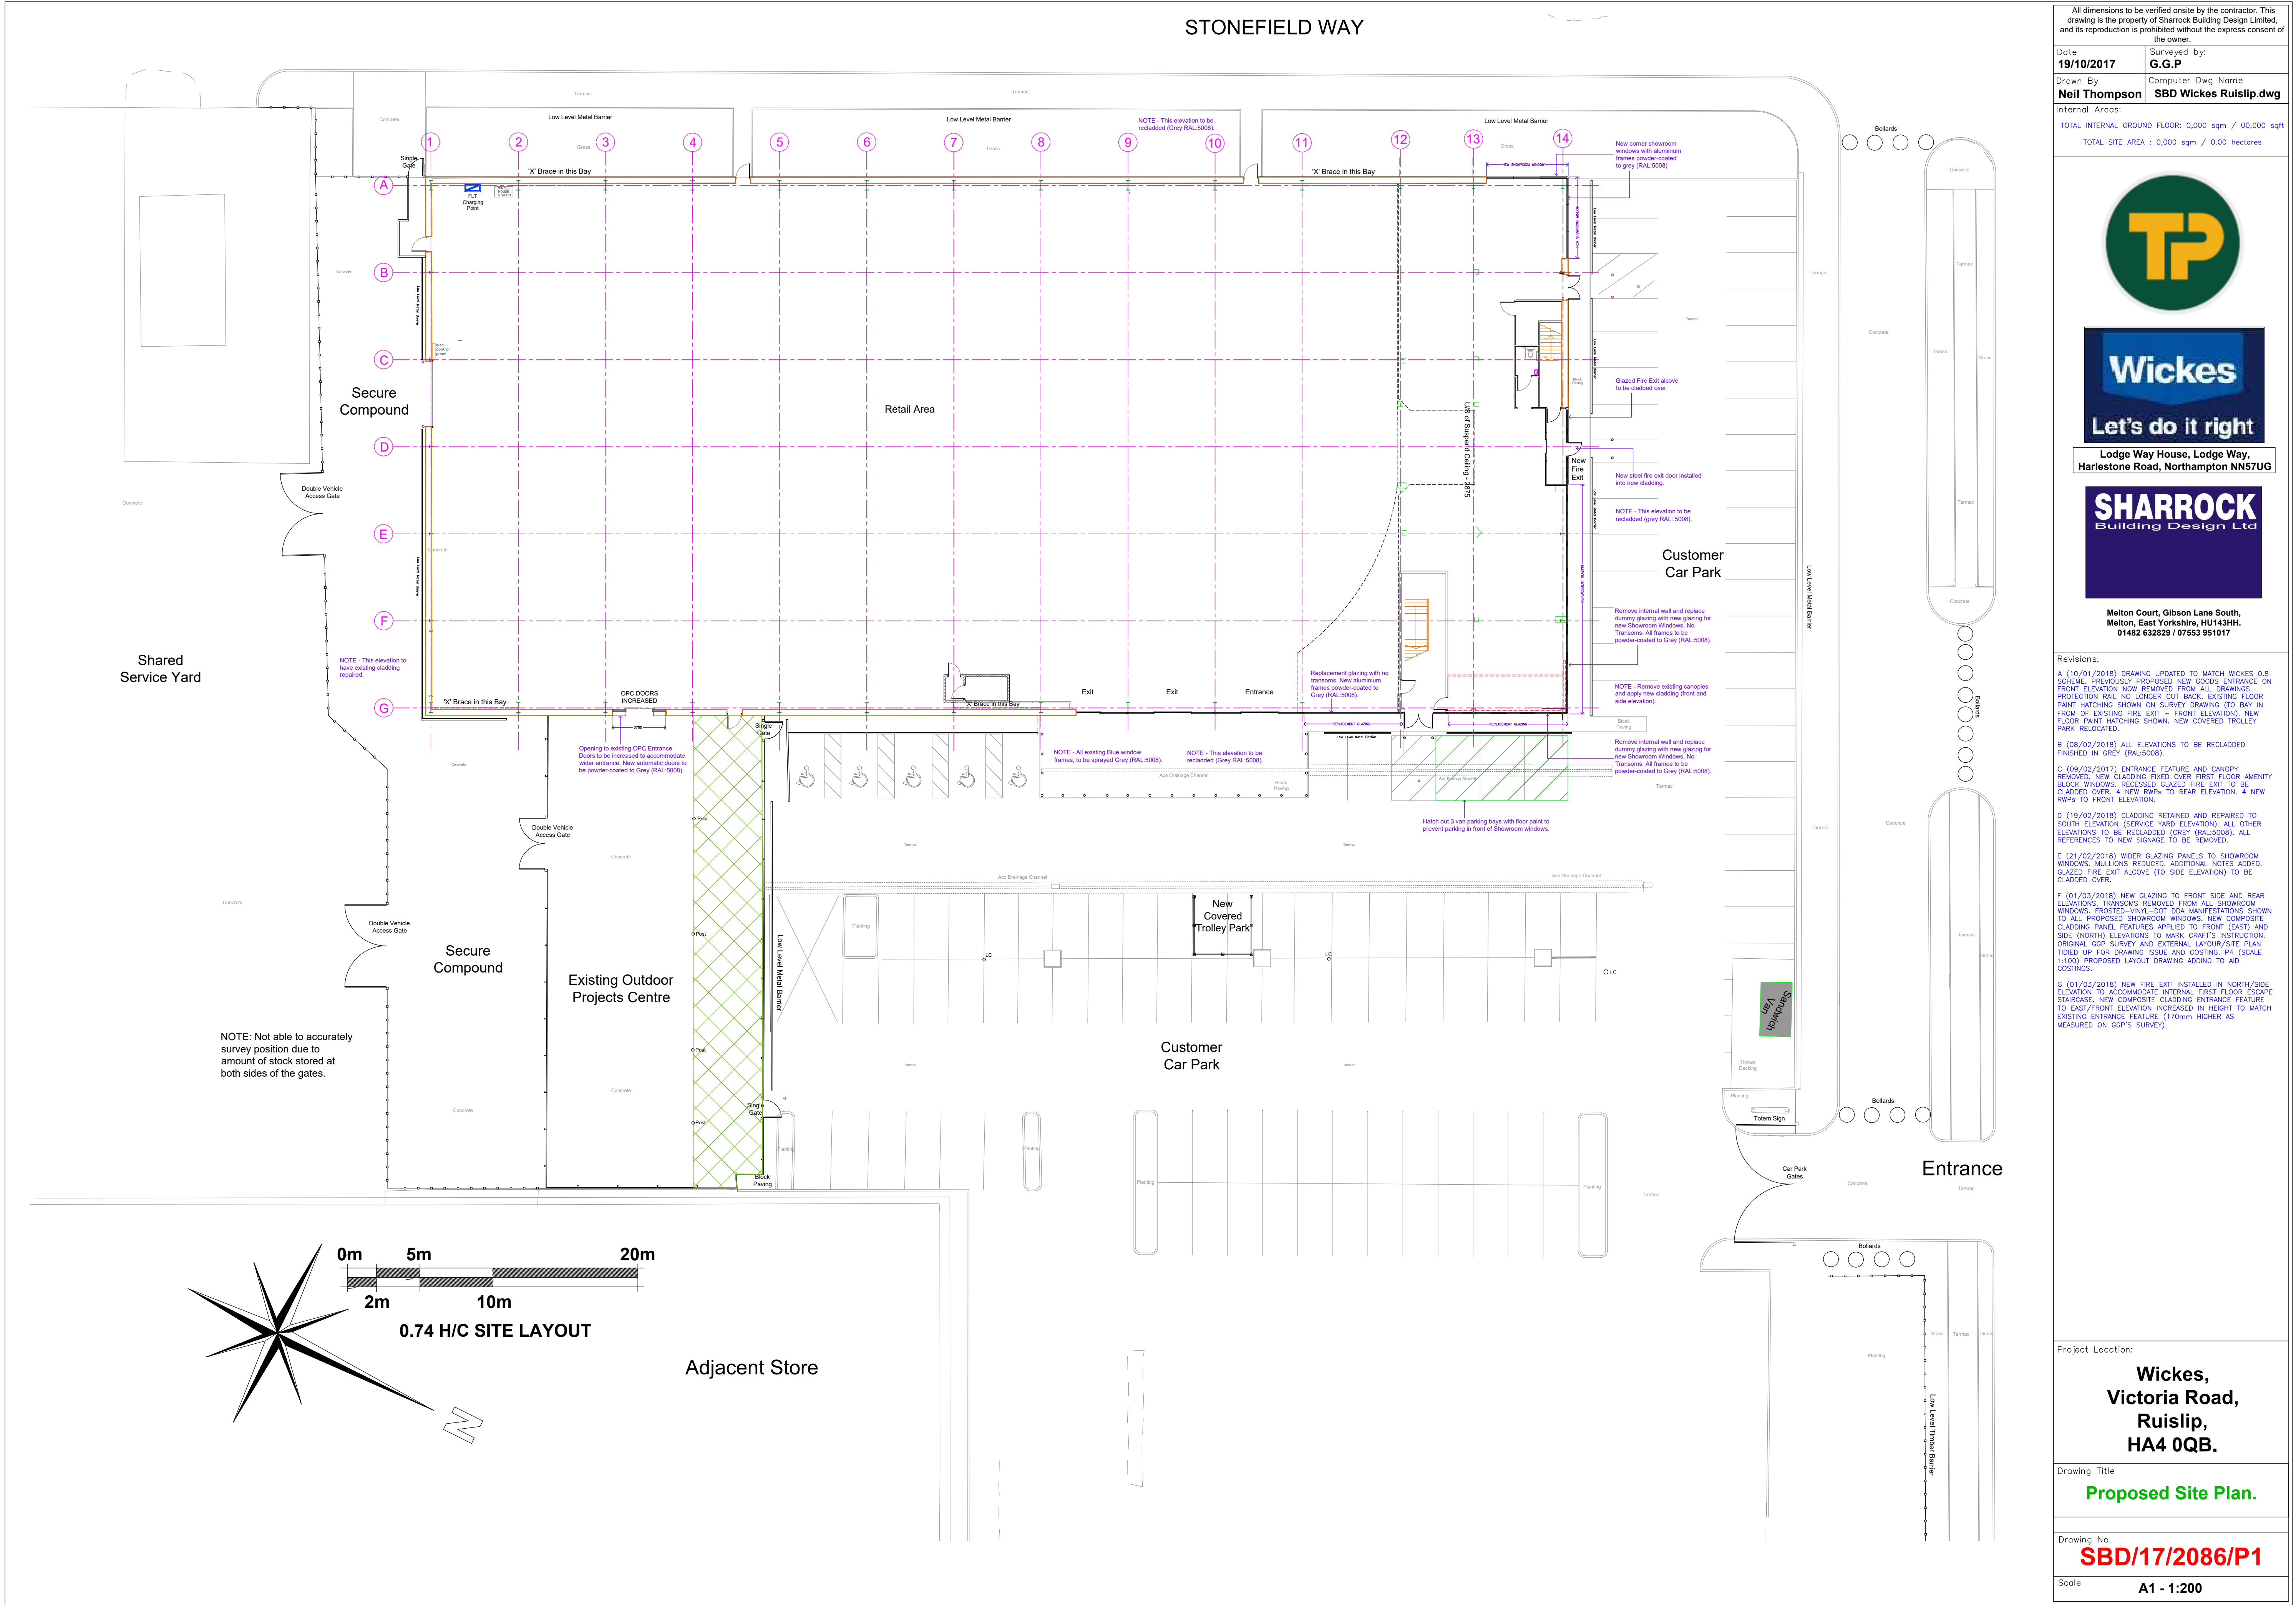

All dimensions to be verified onsite by the contractor. This drawing is the property of Sharrock Building Design Limited, and its reproduction is prohibited without the express consent of the owner.

Date	19/10/2017	Surveyed by:	G.G.P
Drawn By	Neil Thompson	Computer Dwg Name	SBD Wickes Ruislip.dwg
Internal Areas:	TOTAL INTERNAL GROUND FLOOR: 0,000 sqm / 00,000 sqft		
	TOTAL SITE AREA : 0,000 sqm / 0.00 hectares		



Lodge Way House, Lodge Way,
Harlestone Road, Northampton NN57UG



Melton Court, Gibson Lane South,
Melton, East Yorkshire, HU143HH.
01482 632829 / 07553 951017

- Revisions:
- A (10/01/2018) DRAWING UPDATED TO MATCH WICKES 0.8 SCHEME. PREVIOUSLY PROPOSED NEW GOODS ENTRANCE ON FRONT ELEVATION NOW REMOVED FROM ALL DRAWINGS. PROTECTION RAIL NO LONGER CUT BACK. EXISTING FLOOR PAINT HATCHING SHOWN ON SURVEY DRAWING (TO BAY IN FROM OF EXISTING FIRE EXIT - FRONT ELEVATION). NEW FLOOR PAINT HATCHING SHOWN. NEW COVERED TROLLEY PARK RELOCATED.
 - B (08/02/2018) ALL ELEVATIONS TO BE RECLADDED FINISHED IN GREY (RAL5008).
 - C (09/02/2017) ENTRANCE FEATURE AND CANOPY REMOVED. NEW CLADDING FIXED OVER FIRST FLOOR AMENITY BLOCK WINDOWS. RECESSED GLAZED FIRE EXIT TO BE CLADDED OVER. 4 NEW RWPs TO REAR ELEVATION. 4 NEW RWPs TO FRONT ELEVATION.
 - D (19/02/2018) CLADDING RETAINED AND REPAIRED TO SOUTH ELEVATION (SERVICE YARD ELEVATION). ALL OTHER ELEVATIONS TO BE RECLADDED (GREY (RAL5008)). ALL REFERENCES TO NEW SIGNAGE TO BE REMOVED.
 - E (21/02/2018) WIDER GLAZING PANELS TO SHOWROOM WINDOWS. MULLIONS REDUCED. ADDITIONAL NOTES ADDED. GLAZED FIRE EXIT ALCOVE (TO SIDE ELEVATION) TO BE CLADDED OVER.
 - F (01/03/2018) NEW GLAZING TO FRONT SIDE AND REAR ELEVATIONS. TRANSOMS REMOVED FROM ALL SHOWROOM WINDOWS. FROSTED-VINYL-DOT DDA MANIFESTATIONS SHOWN TO ALL PROPOSED SHOWROOM WINDOWS. NEW COMPOSITE CLADDING PANEL FEATURES APPLIED TO FRONT (EAST) AND SIDE (NORTH) ELEVATIONS TO MARK CRAFT'S INSTRUCTION. ORIGINAL GOP SURVEY AND EXTERNAL LAYOUT/SITE PLAN TIED UP FOR DRAWING ISSUE AND COSTING. P4 (SCALE 1:100) PROPOSED LAYOUT DRAWING ADDING TO AID COSTINGS.
 - G (01/03/2018) NEW FIRE EXIT INSTALLED IN NORTH/SIDE ELEVATION TO ACCOMMODATE INTERNAL FIRST FLOOR ESCAPE STAIRCASE. NEW COMPOSITE CLADDING ENTRANCE FEATURE TO EAST/FRONT ELEVATION INCREASED IN HEIGHT TO MATCH EXISTING ENTRANCE FEATURE (170mm HIGHER AS MEASURED ON GOP'S SURVEY).