


STONEFIELD WAY

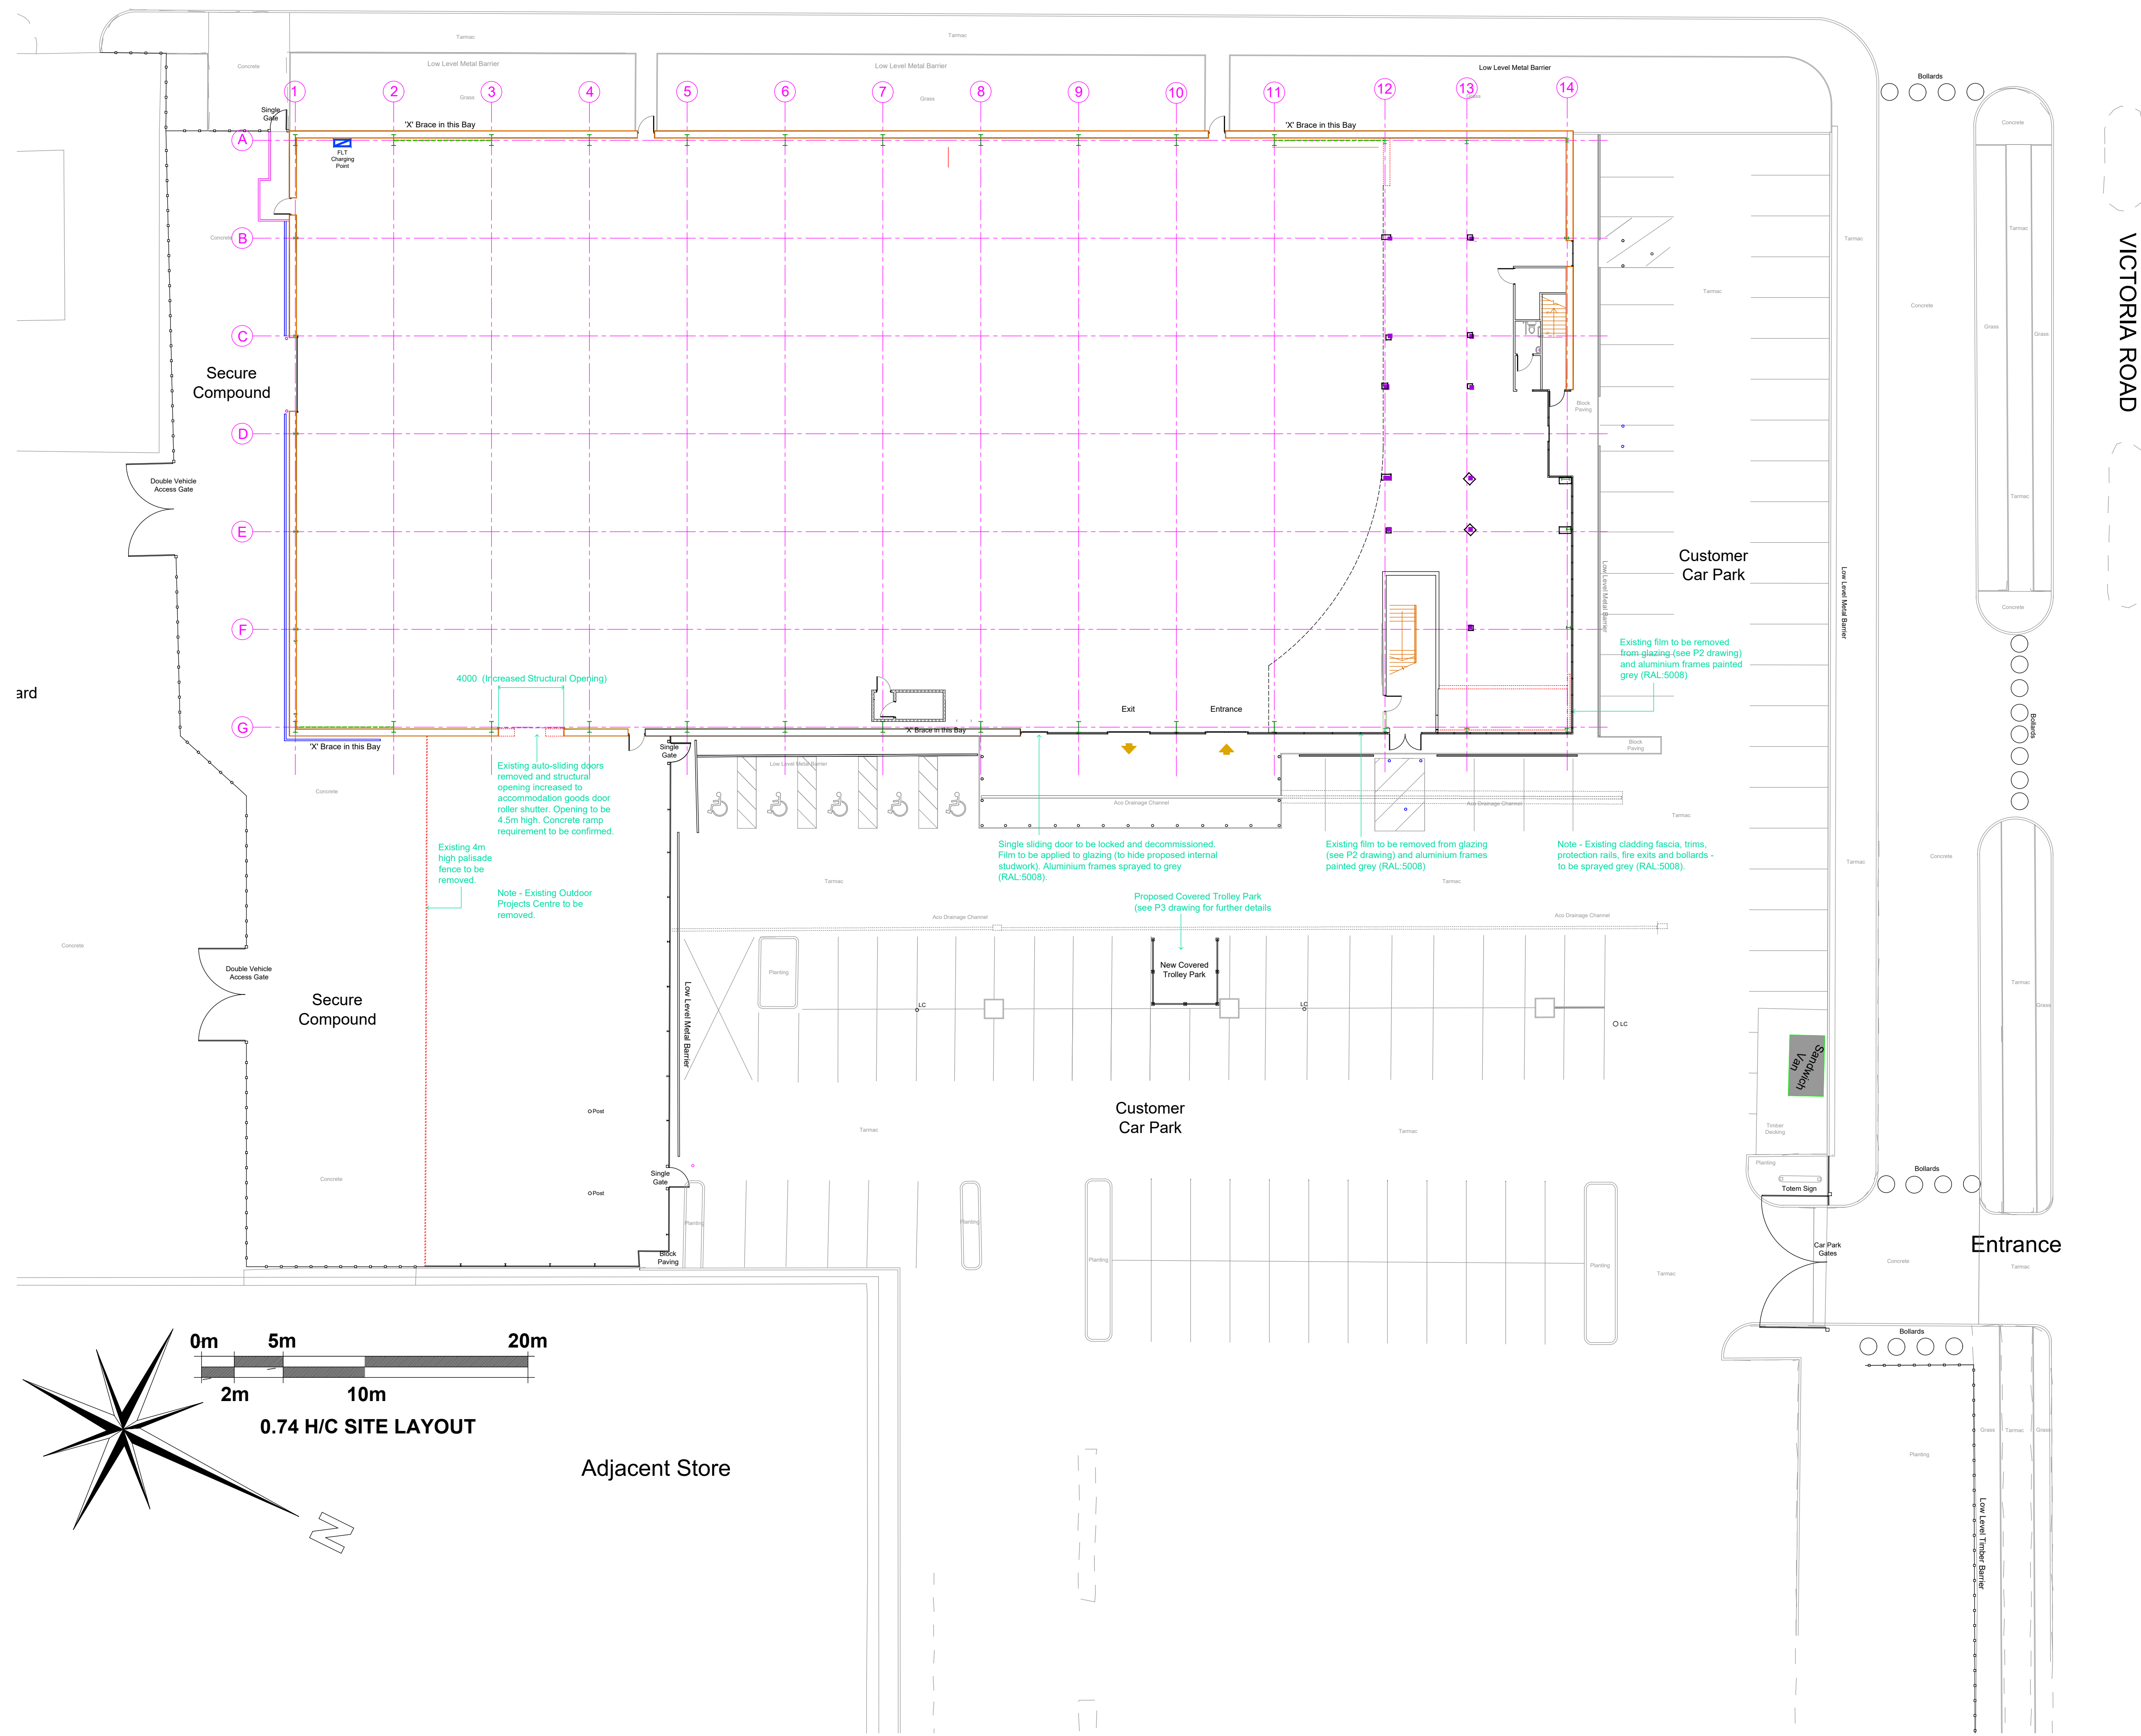

Revisions:
A (10/09/2020) NEW CLADDING FEATURES (AS PREVIOUSLY PROPOSED IN 2018) APPLIED TO FRONT AND SIDE ELEVATIONS. REMAINING EXISTING CLADDING SPRAYED TO GREY (RAL:5008). PROPOSED SIGNAGE LOCATIONS SHOWN. BUILDING RECS DRAWINGS ADDED. PROPOSED REPLACEMENT SIGNAGE LOCATIONS SHOWN. FIRST FLOOR WINDOWS TO BE CLADDED OVER (S EXISTING FP WINDOWS TO REMAIN). NEW FEATURE CLADDING TO BE TATA STEEL TRANSPARENT IN SILVER.

Status: **PLANNING DRAWING**

Architects: **SHARROCK**
Building Design Ltd
Melton Court, Gibson Lane South,
Melton, East Yorkshire, HU16 3PH,
01430 833262 / 07583 951617

Client: **Wickes**
Let's do it right

Project Address: **Wickes,
Victoria Road,
Ruislip,
HA4 0QB**

Drawing Title: **Proposed Site Plan**

Drawing Number: **SBD/20/2224/P1** Revision: **A**

Drawn: **N Thompson** Page Size: **A1** Scale: **1:200** Date: **04/09/2020**