


STONEFIELD WAY

[illegible]

Status	PLANNING DRAWING
--------	------------------

Architects:

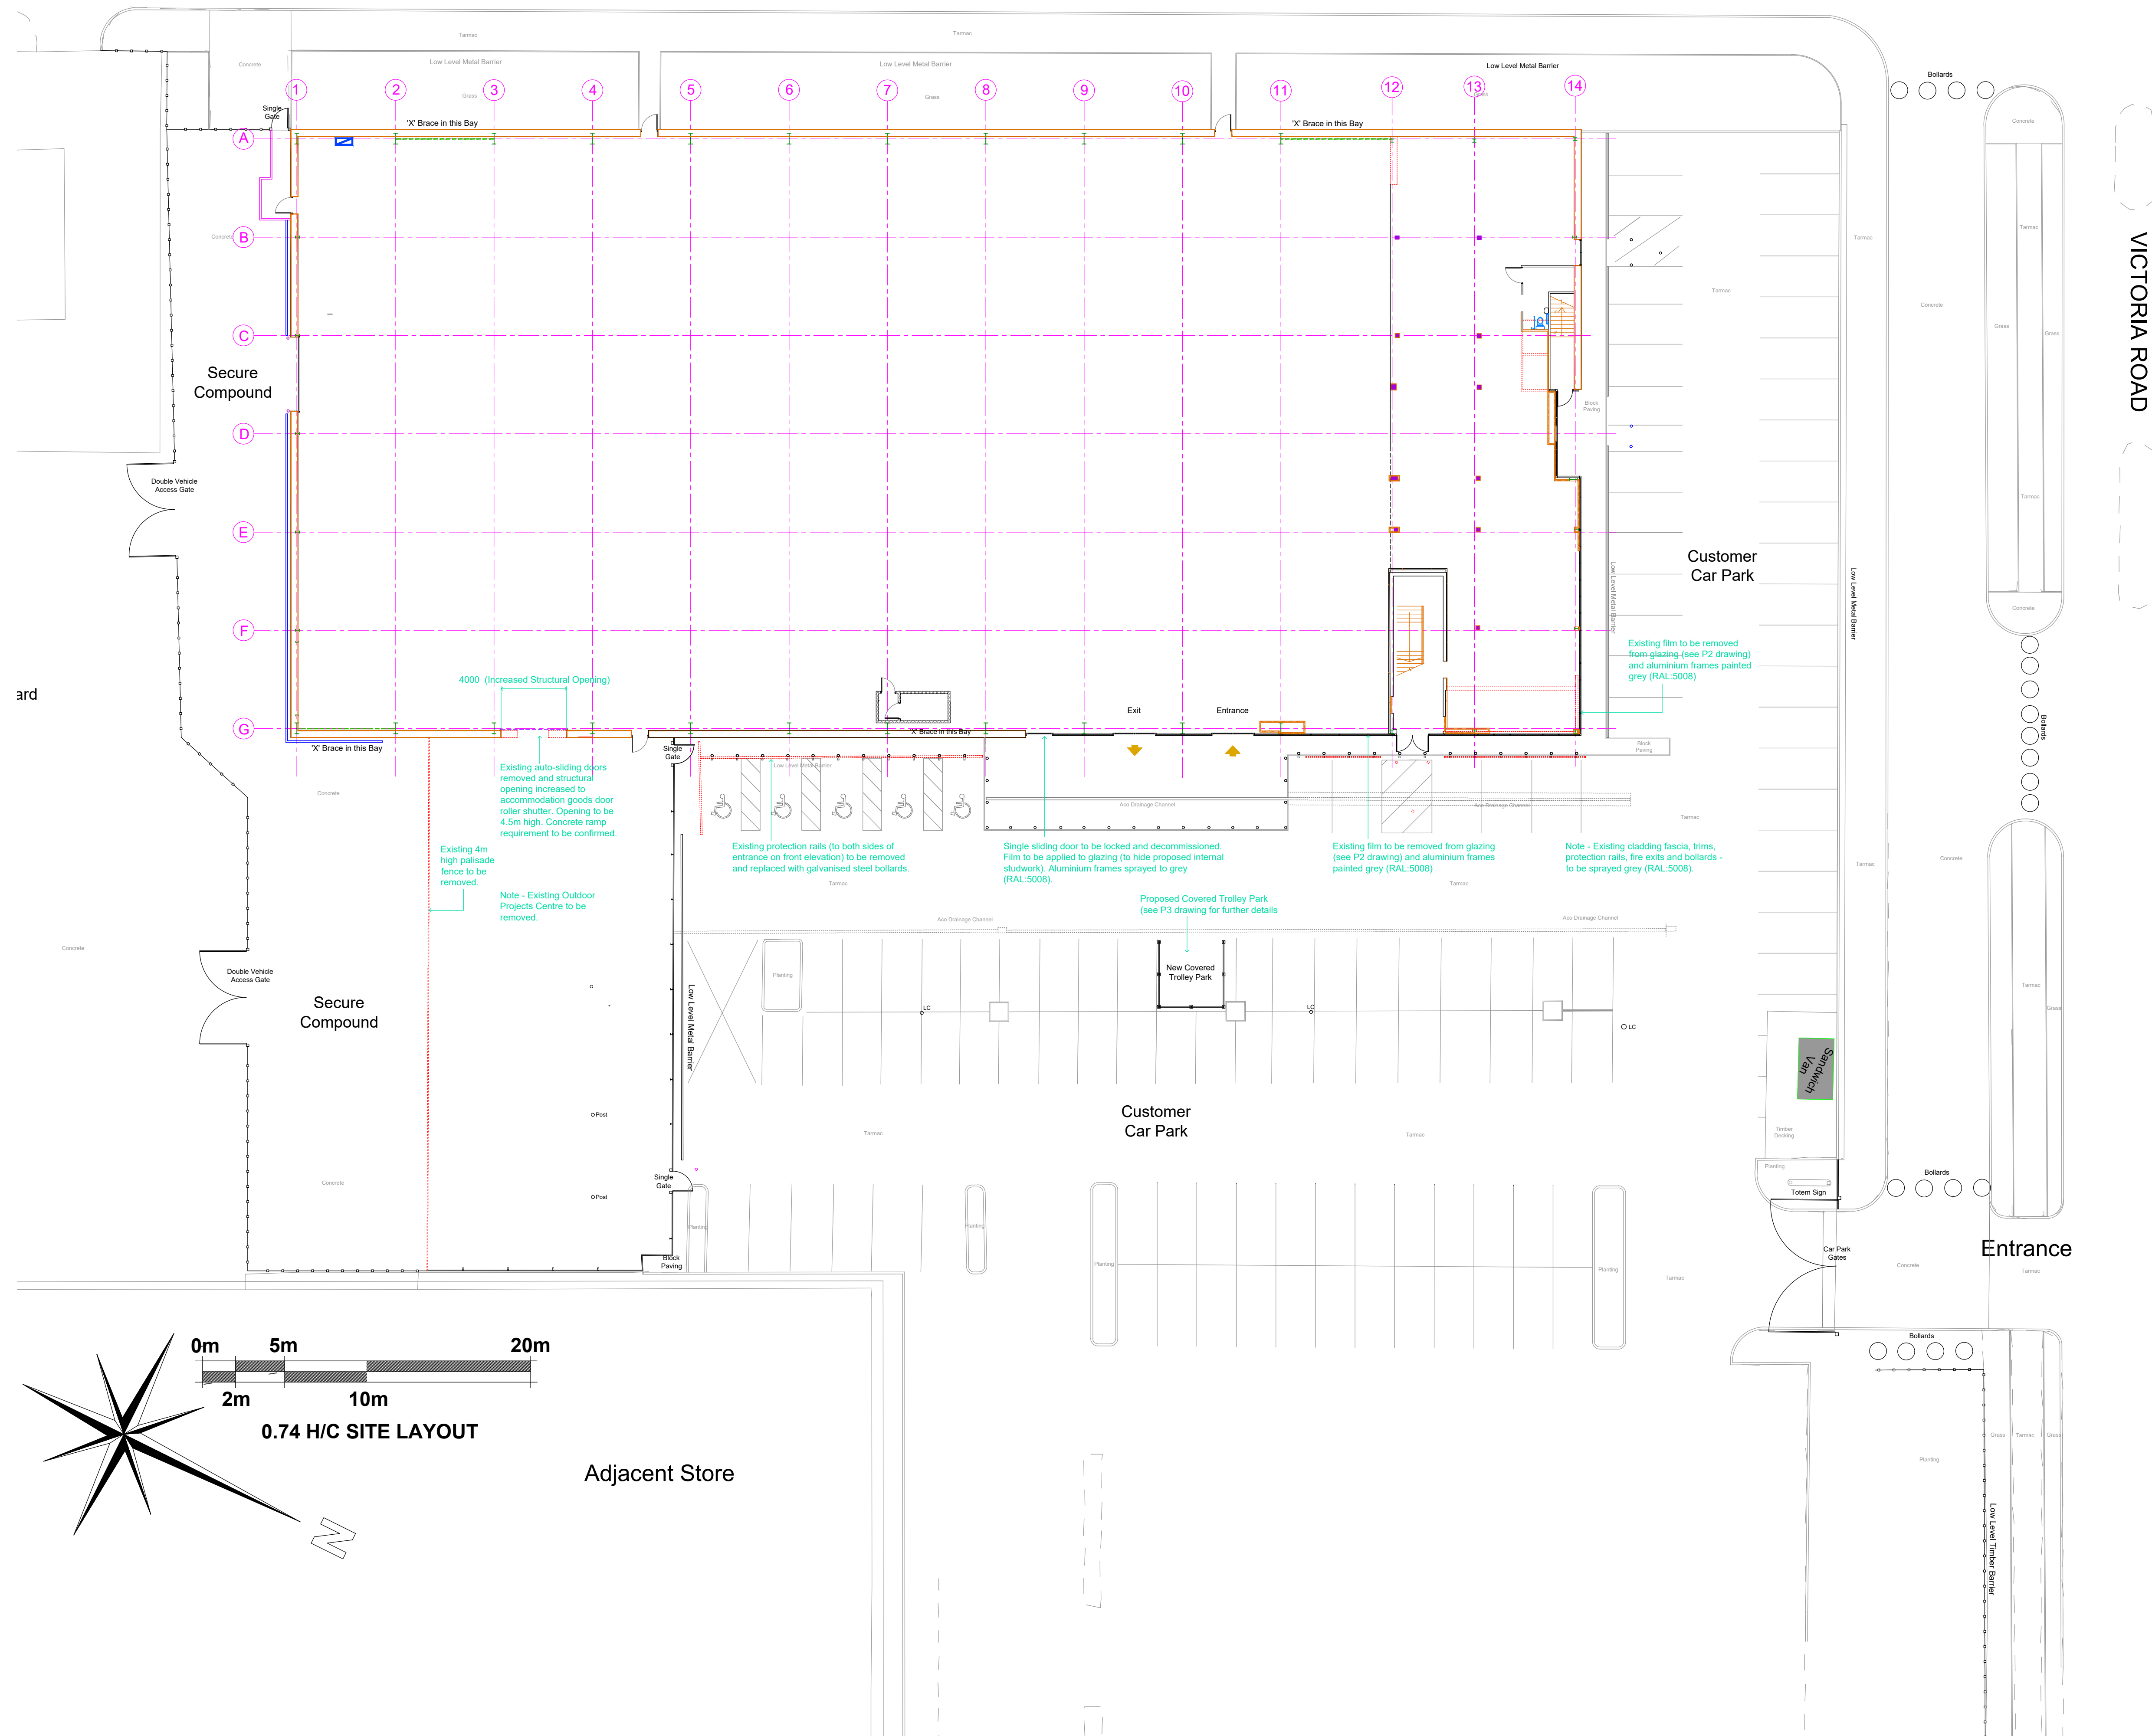

SHARROCK
Building Design Ltd

Melton Court, Gibson Lane South,
Melton, East Yorkshire, HU143HH.
01482 632829 / 07553 951017

Client:



The image shows the Wickes logo, which consists of the word "Wickes" in white, bold, sans-serif font on a blue rectangular background. Below this, the tagline "Let's do it right" is written in a smaller, white, sans-serif font on a dark blue background.

Project Address:

Wickes,
Victoria Road,
Ruislip,
HA4 0QB

Drawing Title
Proposed Site Plan

Drawing Number SBD/20/2224/P1	Revision H
---	----------------------

Drawn:	Page Size	Scale:	Date:
N Thompson	A1	1:200	04/09/2020