


STONEFIELD WAY

[illegible]

status	PLANNING DRAWING
--------	------------------

Architects:

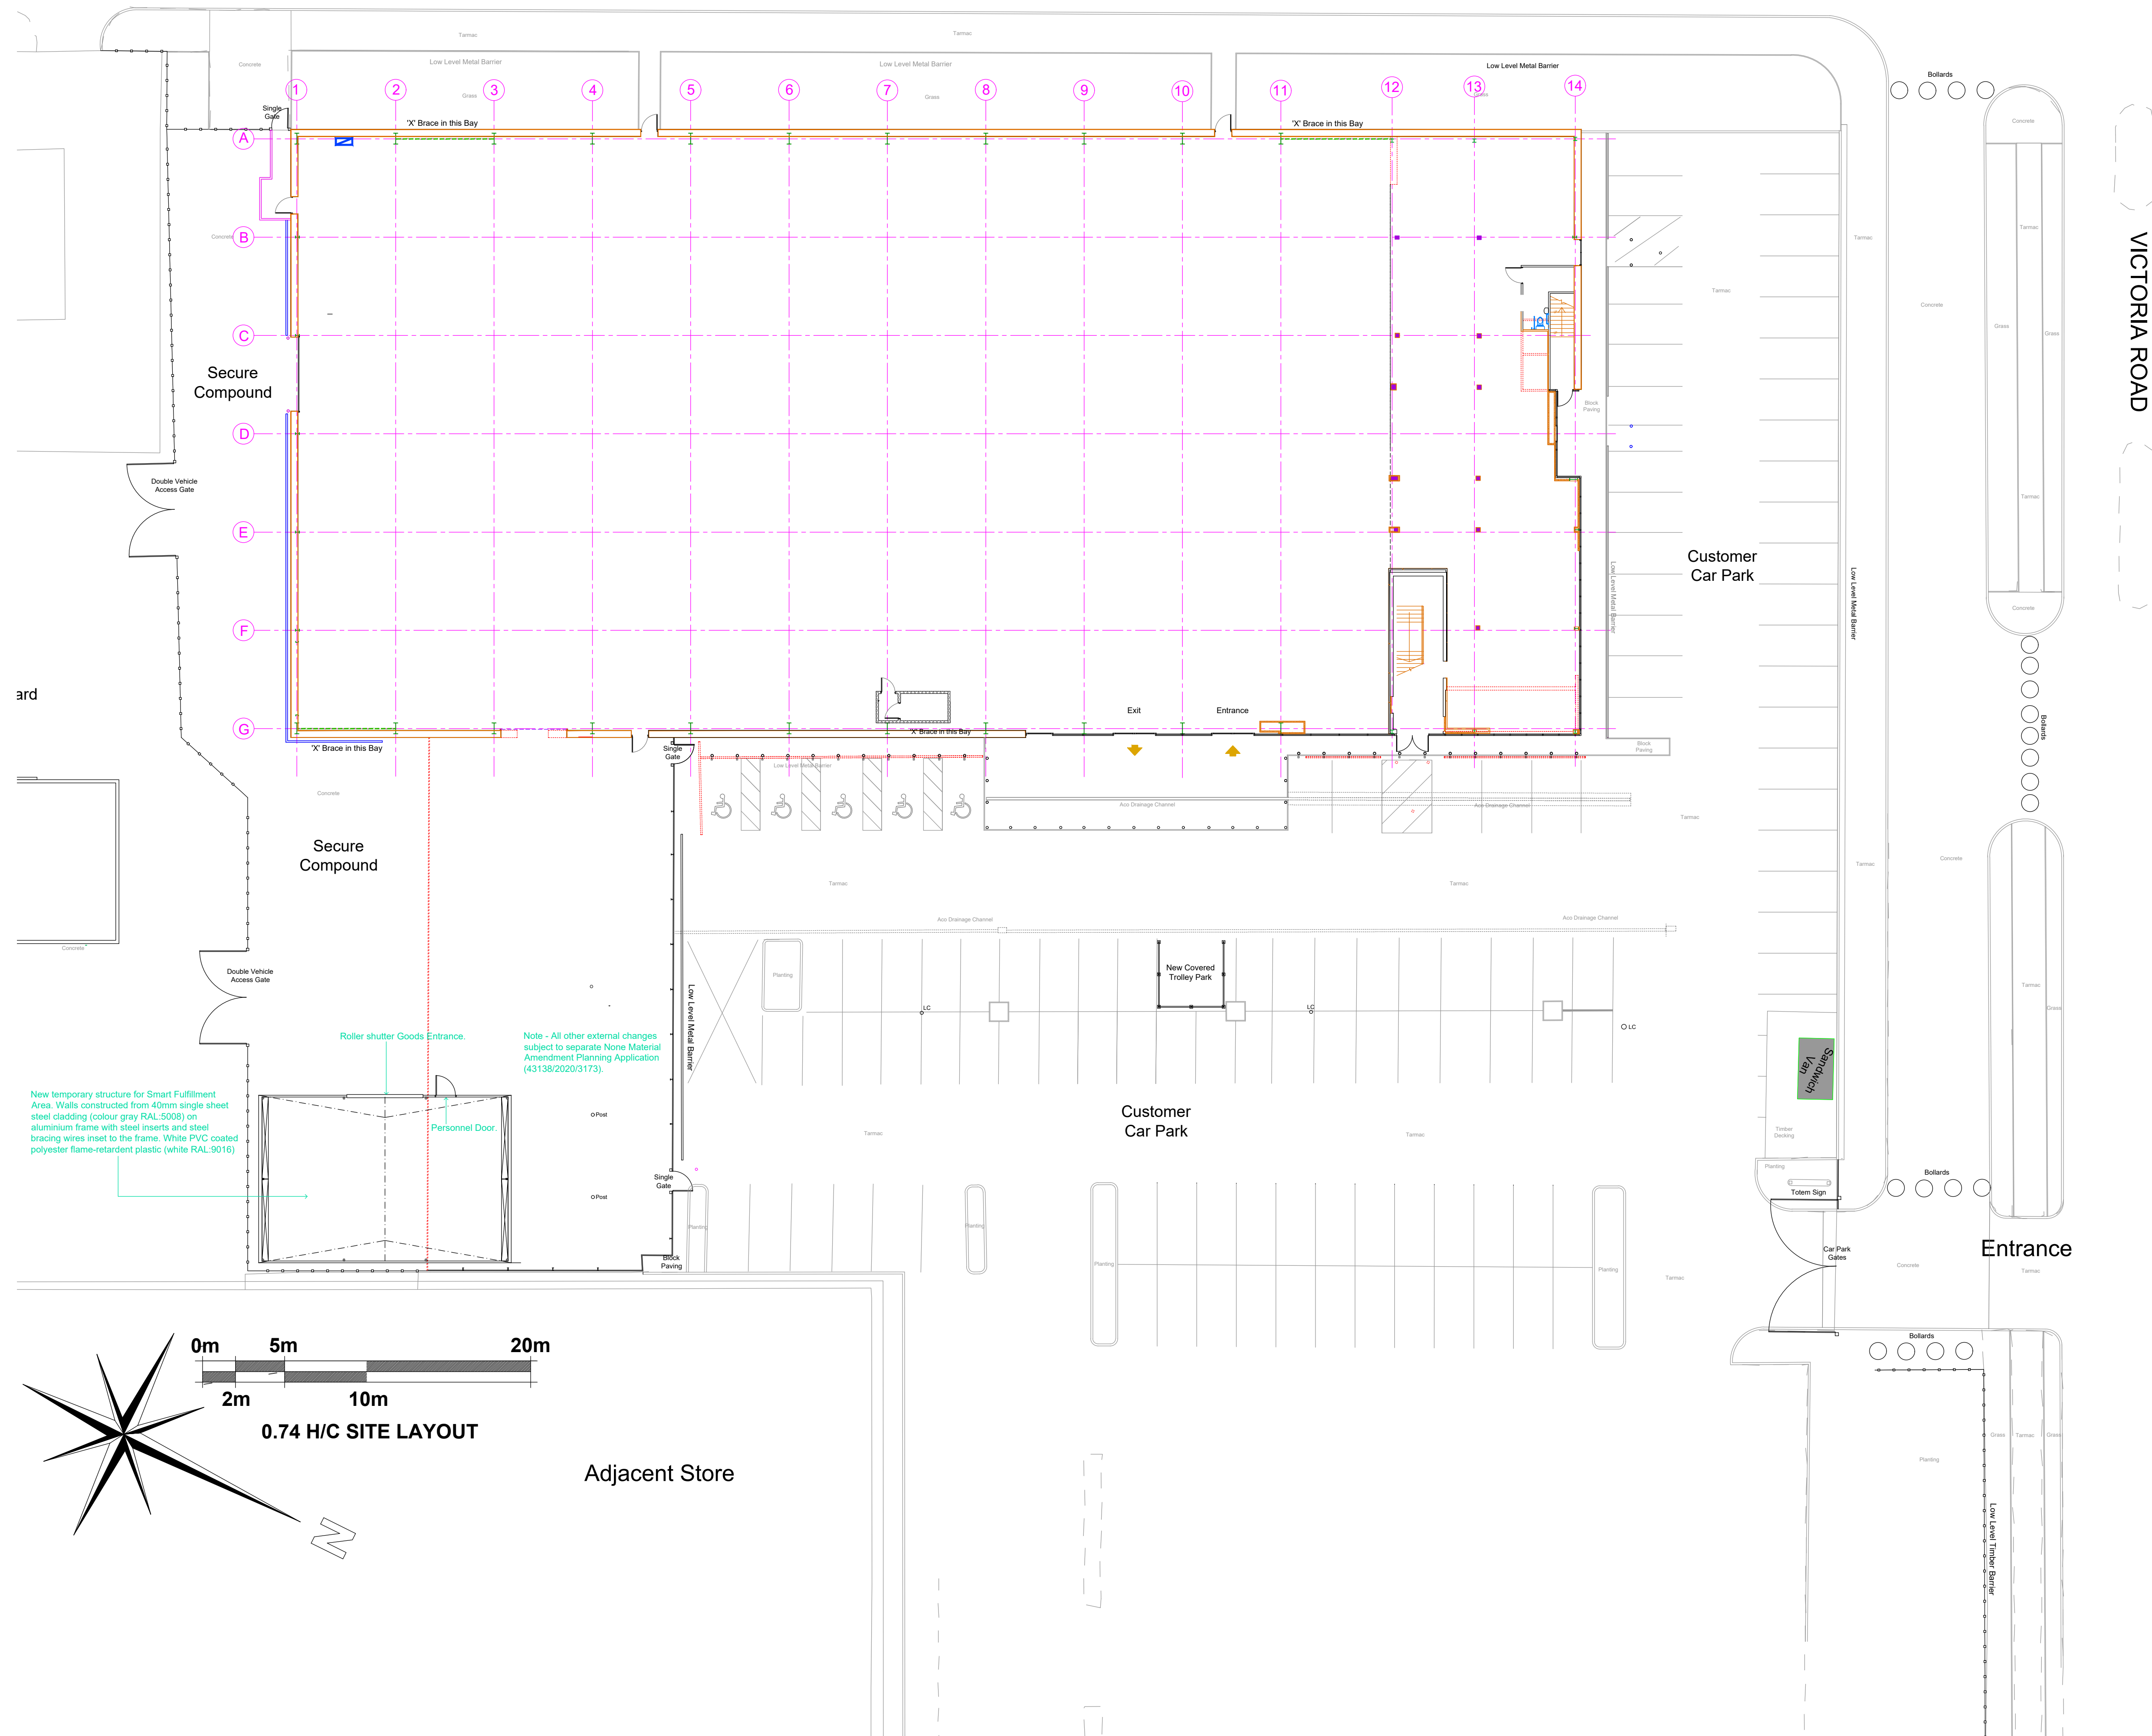

Melton Court, Gibson Lane South,
Melton, East Yorkshire, HU143HH.
01482 632829 / 07553 951017

Client: _____



Project Address:

Wickes,
Victoria Road,
Ruislip,
HA4 0QB

Drawing Title

Proposed Site Plan
(For Temp Shelter
Planning Application)

Drawing Number SBD/20/2224/P5	Revision I
---	----------------------

Drawn: N Thompson	Page Size A1	Scale: 1:200	Date: 29/10/2020
----------------------	-----------------	-----------------	---------------------