




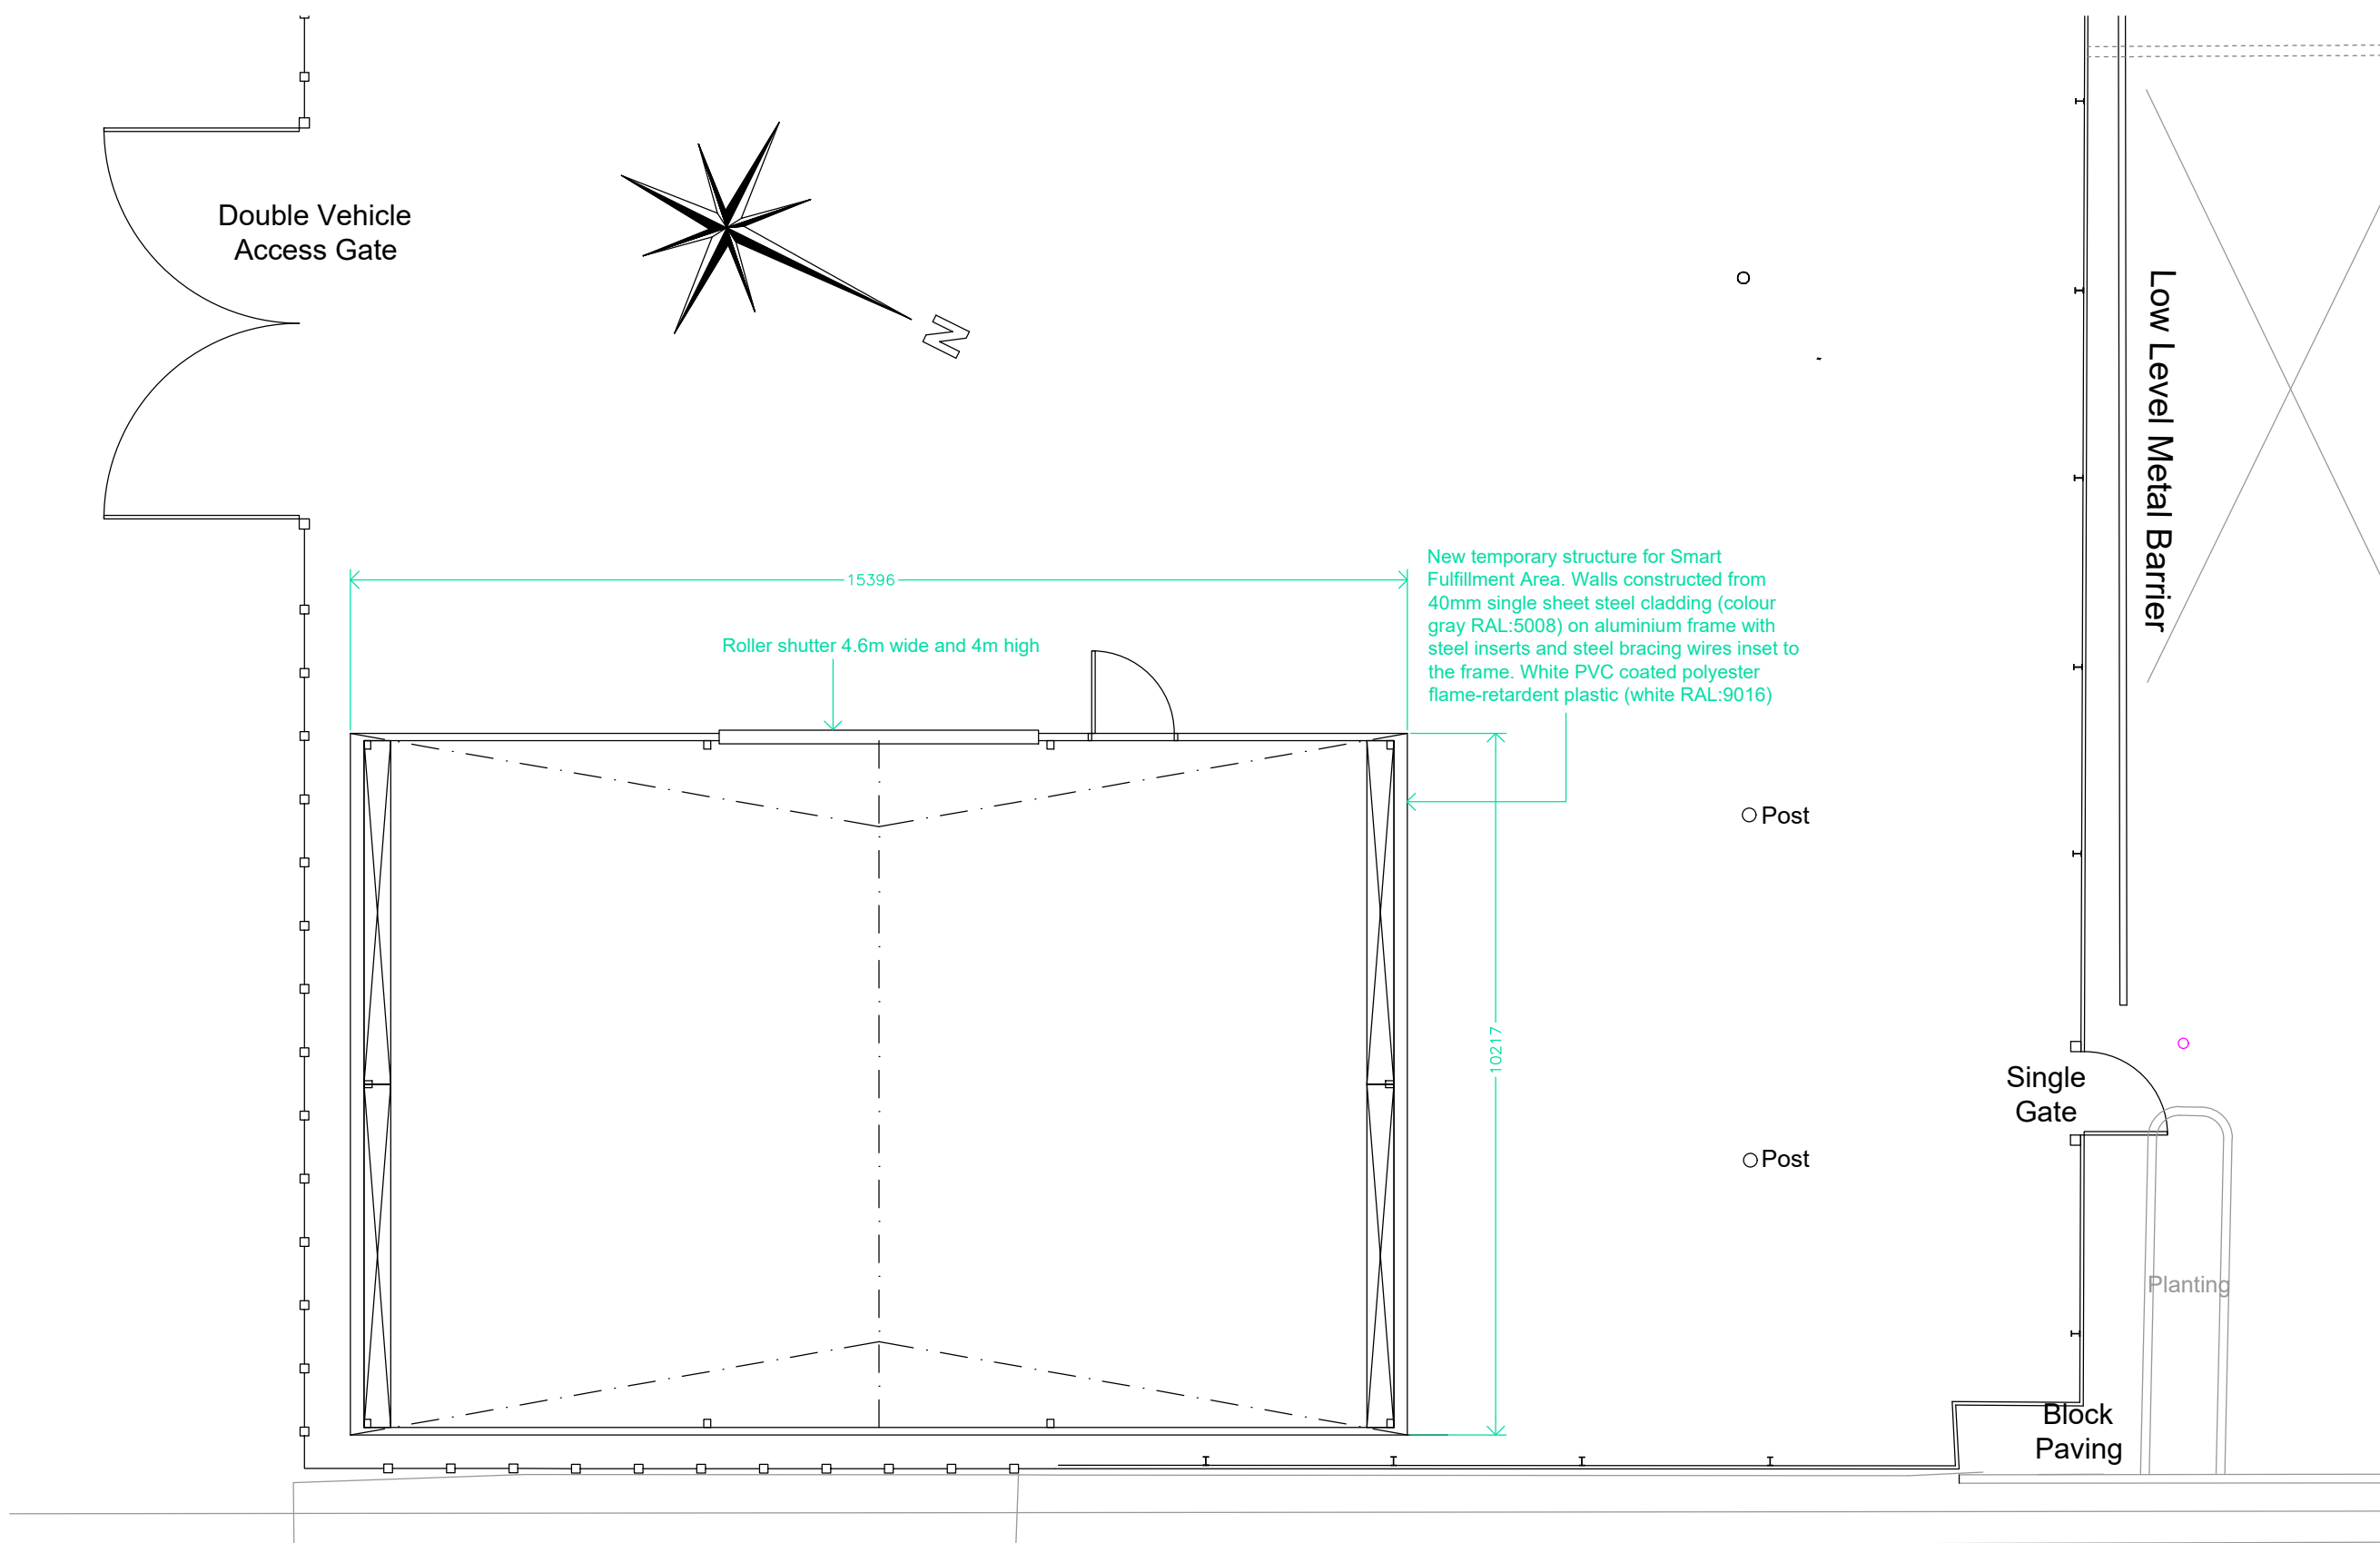


Proposed Side (South-West) Elevation:

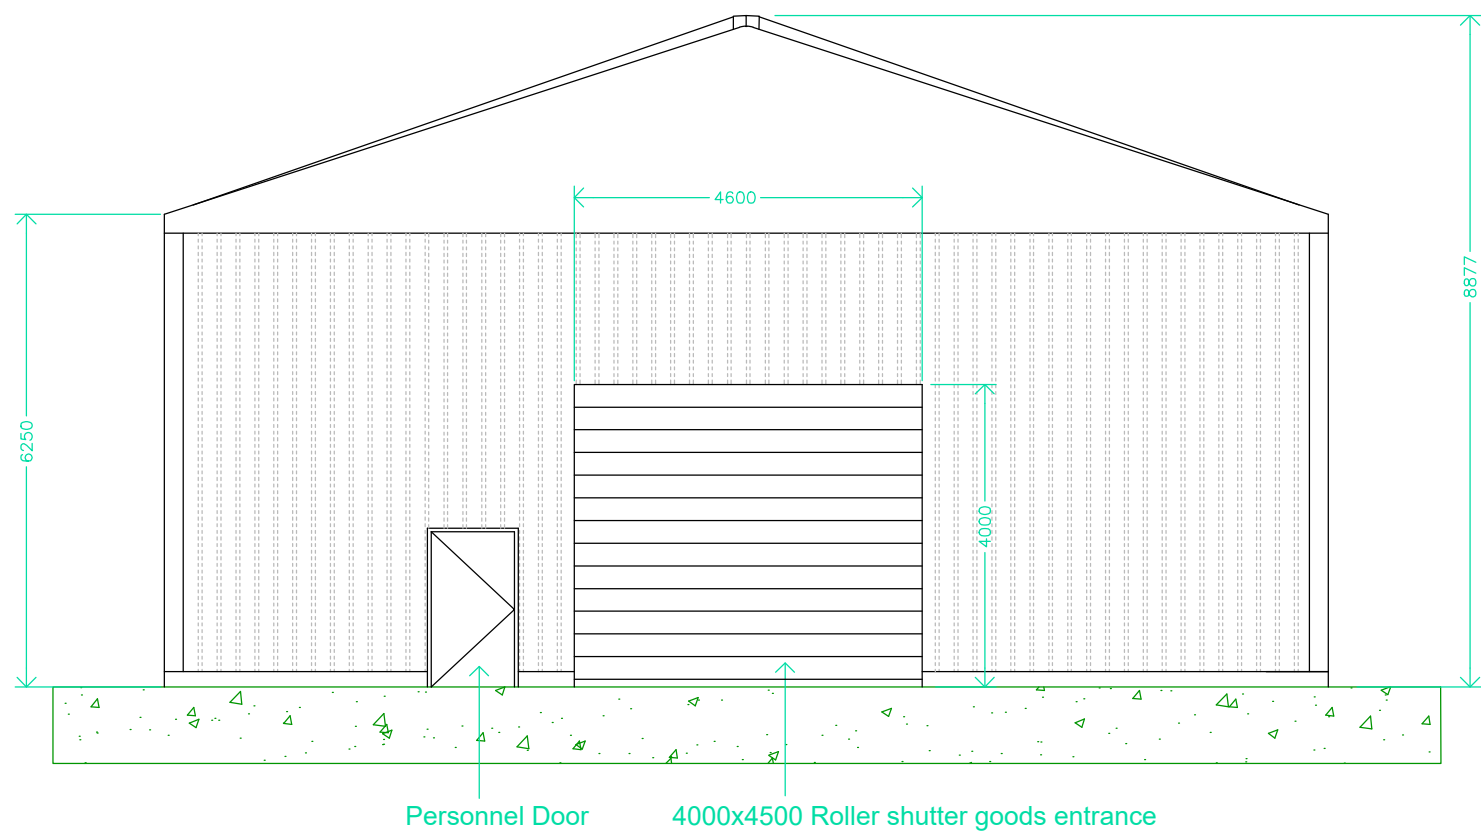


Proposed Side (South-West) Elevation:

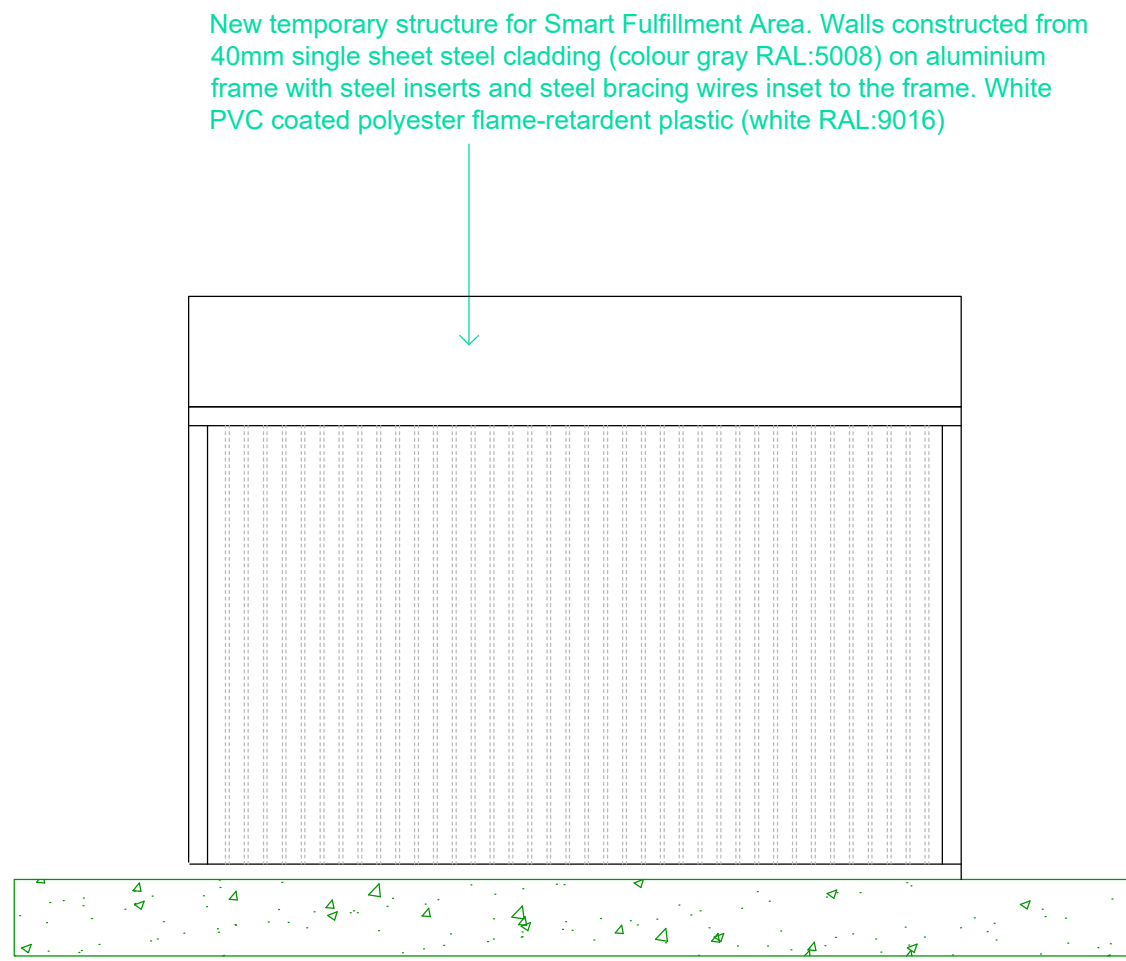

Proposed Side (North-West) Elevation:

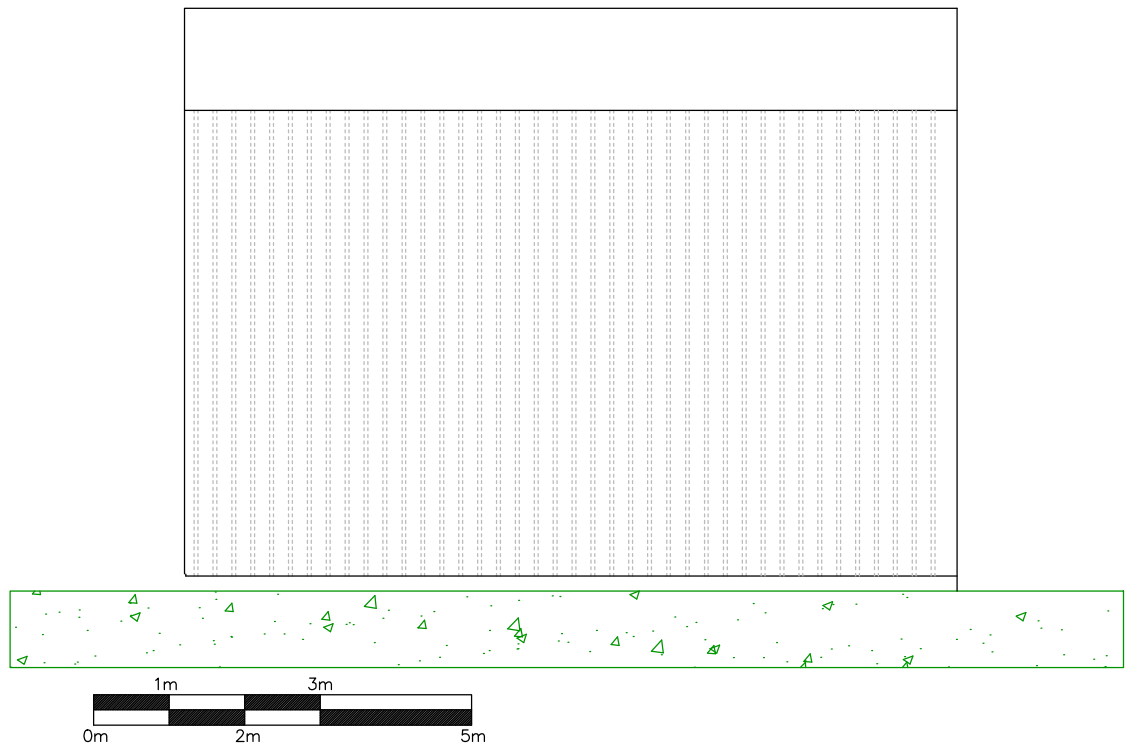

Proposed Side (South-East) Elevation:

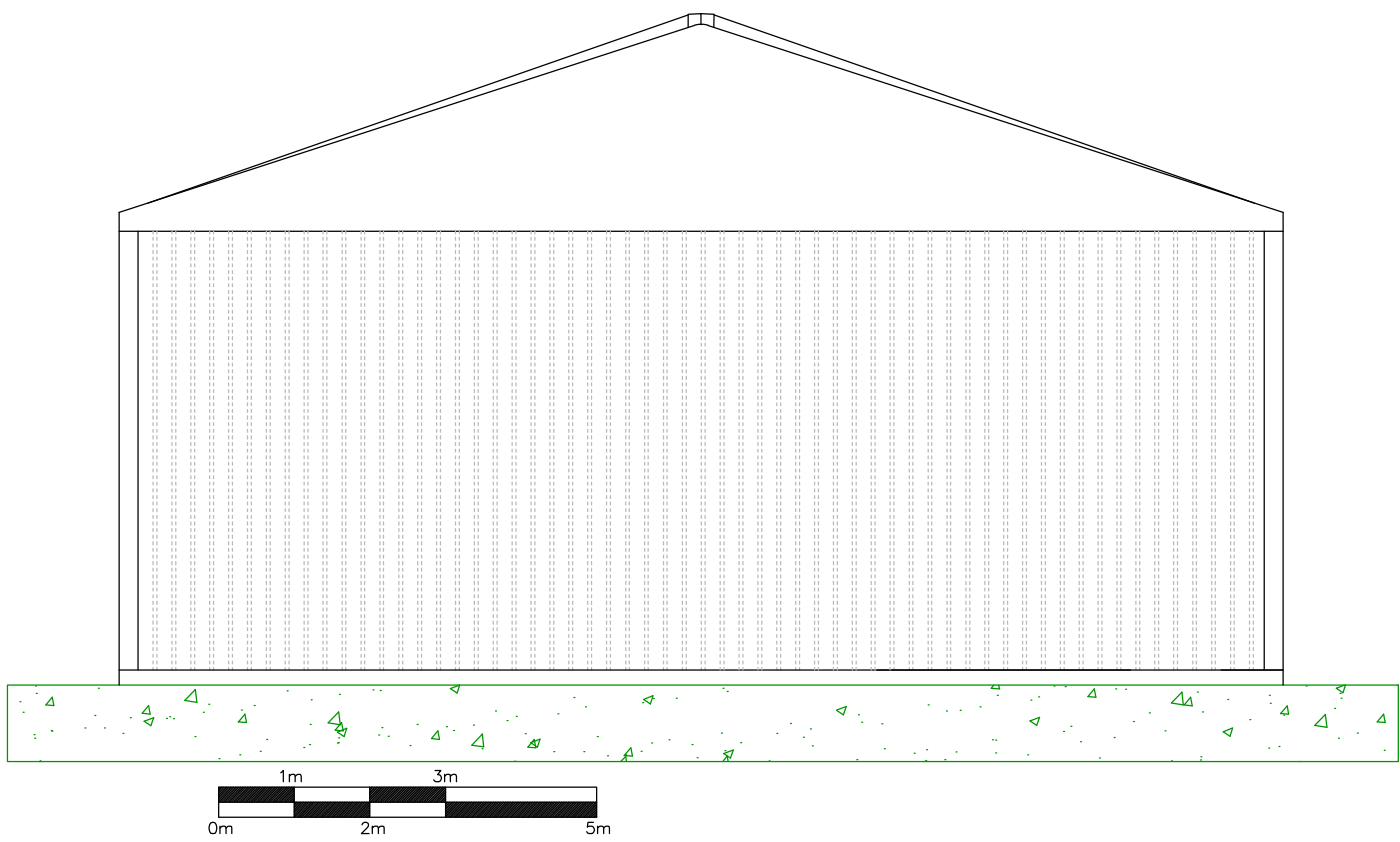

Proposed Side (North-East) Elevation:

Revisions:		
A (10/09/2020) NEW CLADDING FEATURES (AS PREVIOUSLY PROPOSED IN 2018) APPLIED TO FRONT AND SIDE ELEVATIONS. REMAINING EXISTING CLADDING SPRAYED TO GREY (RAL:5008). PROPOSED SIGNAGE LOCATIONS SHOWN. BUILDING REGS DRAWINGS ADDED. PROPOSED REPLACEMENT SIGNAGE LOCATIONS SHOWN. FIRST FLOOR WINDOWS TO BE CLADDED OVER (S EXISTING FF WINDOWS TO REMAIN). NEW FEATURE CLADDING TO BE 'TATA STEEL TRIMAPANEL' IN SILVER.		
B (07/10/2020) WICKES 1.0 SCHEME ADDED. STUDIOWORK TO PROPOSED HVS AMENDED TO SUIT WICKES DRAWING.		
C (19/10/2020) WICKES 1.1 SCHEME ADDED. PROPOSED KITCHEN SHOWROOM APPLIED. DISABLED TOILET RELOCATED. FIRE STRATEGY PLAN AMENDED. ADDITIONAL ESCAPE TRAVEL DISTANCES AND AMENDED TO FIRE STRATEGY PLAN.		
D (19/10/2020) WICKES 1.0 SCHEME ADDED. NEW DOOR TO STAIR LOBBY. PROPOSED NEW DOOR TO STAIR ENCLOSURE TO BE INCREASED TO 2200mm WIDE. EXISTING DOORS TO STAIR LOBBY TO BE LOCKED AND IRONMONGERY REMOVED. ENSURE FIRE RESISTANCE INTEGRITY OF STAIR ENCLOSURE IS RETAINED. CONTRACTORS PROPOSED LIGHTING DRAWING ADDED TO THIS DWG FILE.		
E (21/10/2020) SITE SET UP (SSU) DRAWING UPDATED. DC CABIN RELOCATED. DC CABIN RAMP TO HAVE CHAPTER 8 FENCING. AREA INCREASED FOR SITE CABINS, TOILETS AND SITE OFFICE. EXPANDED. ADDITIONAL HERAS FENCING SHOWN. ADDITIONAL NOTES TO DRAWING. ALL ALTERATIONS TO PROJECT MANAGERS INSTRUCTION.		
F (22/10/2020) PROTECTION RAILS (FRONT ELEVATION TO BOTH SIDES OF ENTRANCE) TO BE REMOVED AND REPLACED WITH GALVANISED BOLLARDS. LIGHTING TO OF SUSPENDED CEILING AMENDED TO MARK CRAFTS SKETCH.		
G (26/10/2020) PROPOSED FRONT ELEVATION BOLLARDS ADJUSTED TO MARK CRAFTS INSTRUCTION.		
H (29/10/2020) PLANNING DRAWING (P2) UPDATED TO PLANNING OFFICERS INSTRUCTION FOR NMA APPLICATION.		
I (29/10/2020) TEMPORARY 'SMART FULFILMENT' SHELTER DRAWINGS (P5 AND P6) ADDED FOR NEW PLANNING APPLICATION ADDED TO DRAWING FILE.		
Status		
PLANNING DRAWING		
Architects:		
 Melton Court, Gibson Lane South, Melton, East Yorkshire, HU14 3PH. 01482 532029 / 07553 951017		
Client:		
 Let's do it right		
Project Address:		
Wickes, Victoria Road, Ruislip, HA4 0QB		
Drawing Title:		
Proposed Temp Shelter Detail		
Drawing Number		Revision
SBD/20/2224/P6		I
Drawn:	Page Size	Scale:
N Thompson	A1	1:00
Date:	29/10/2020	