




Proposed front elevation

Proposed rear elevation

Proposed side elevation

Proposed side elevation

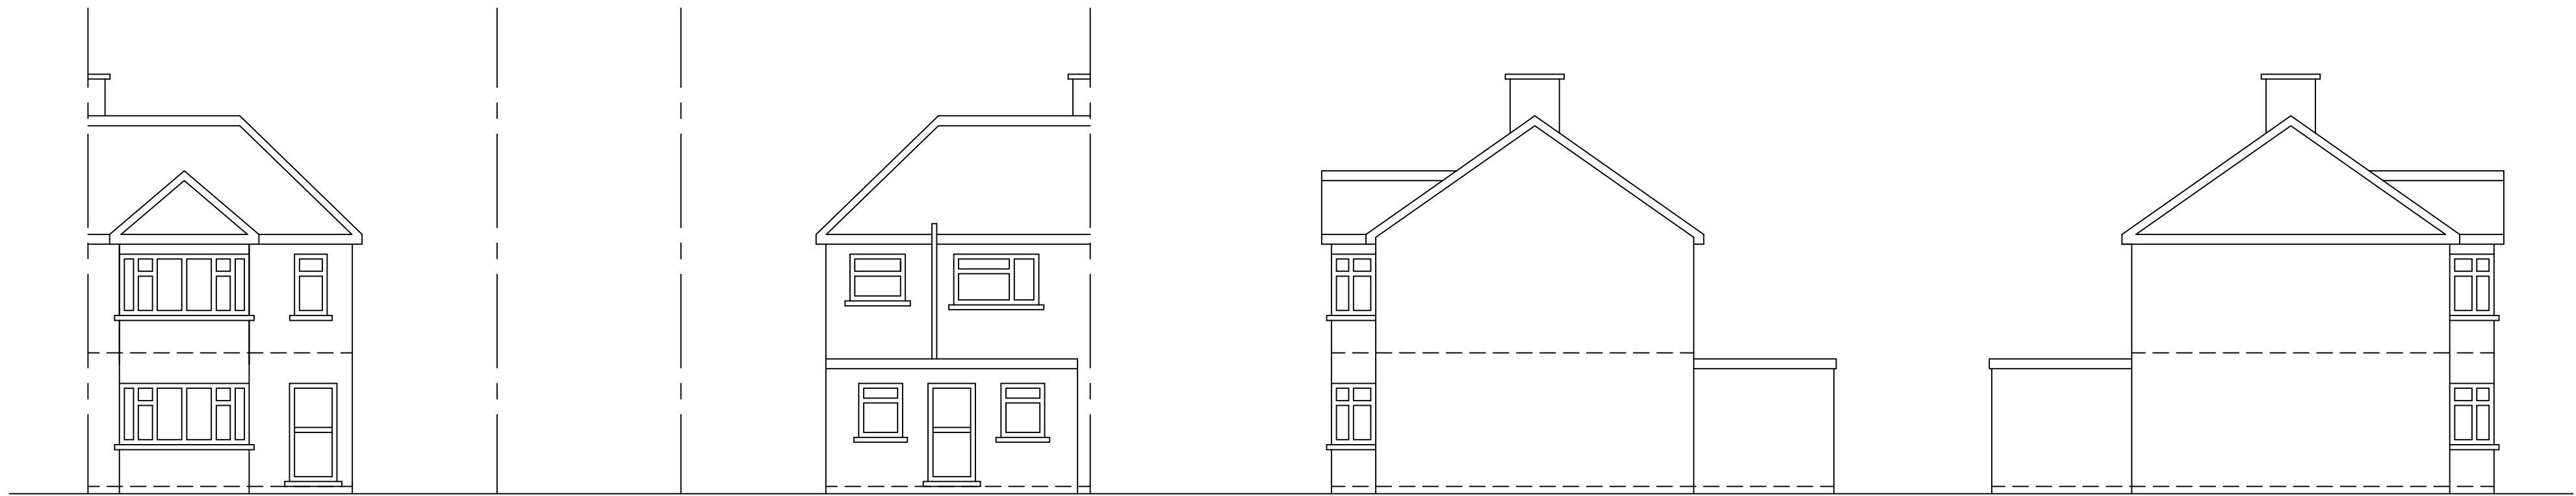


Existing front elevation


Existing rear elevation

Existing side elevation

Existing side elevation

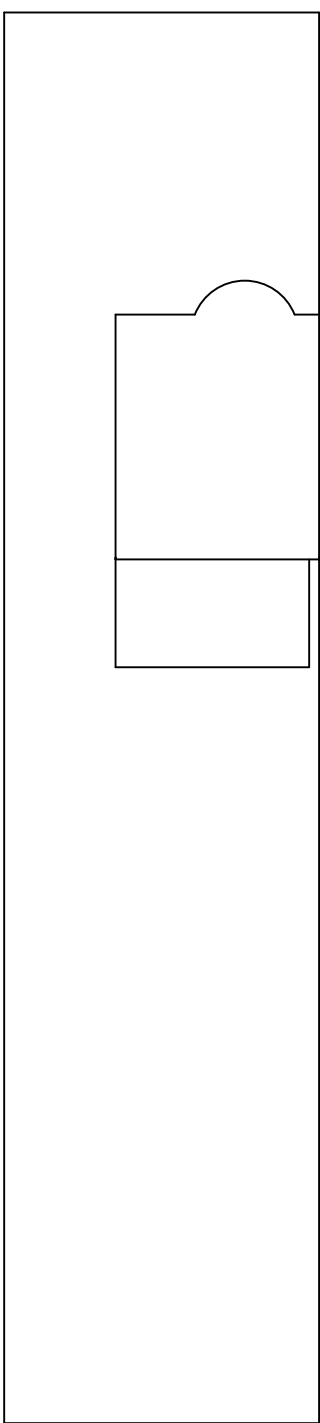

Site plan
(1:200)

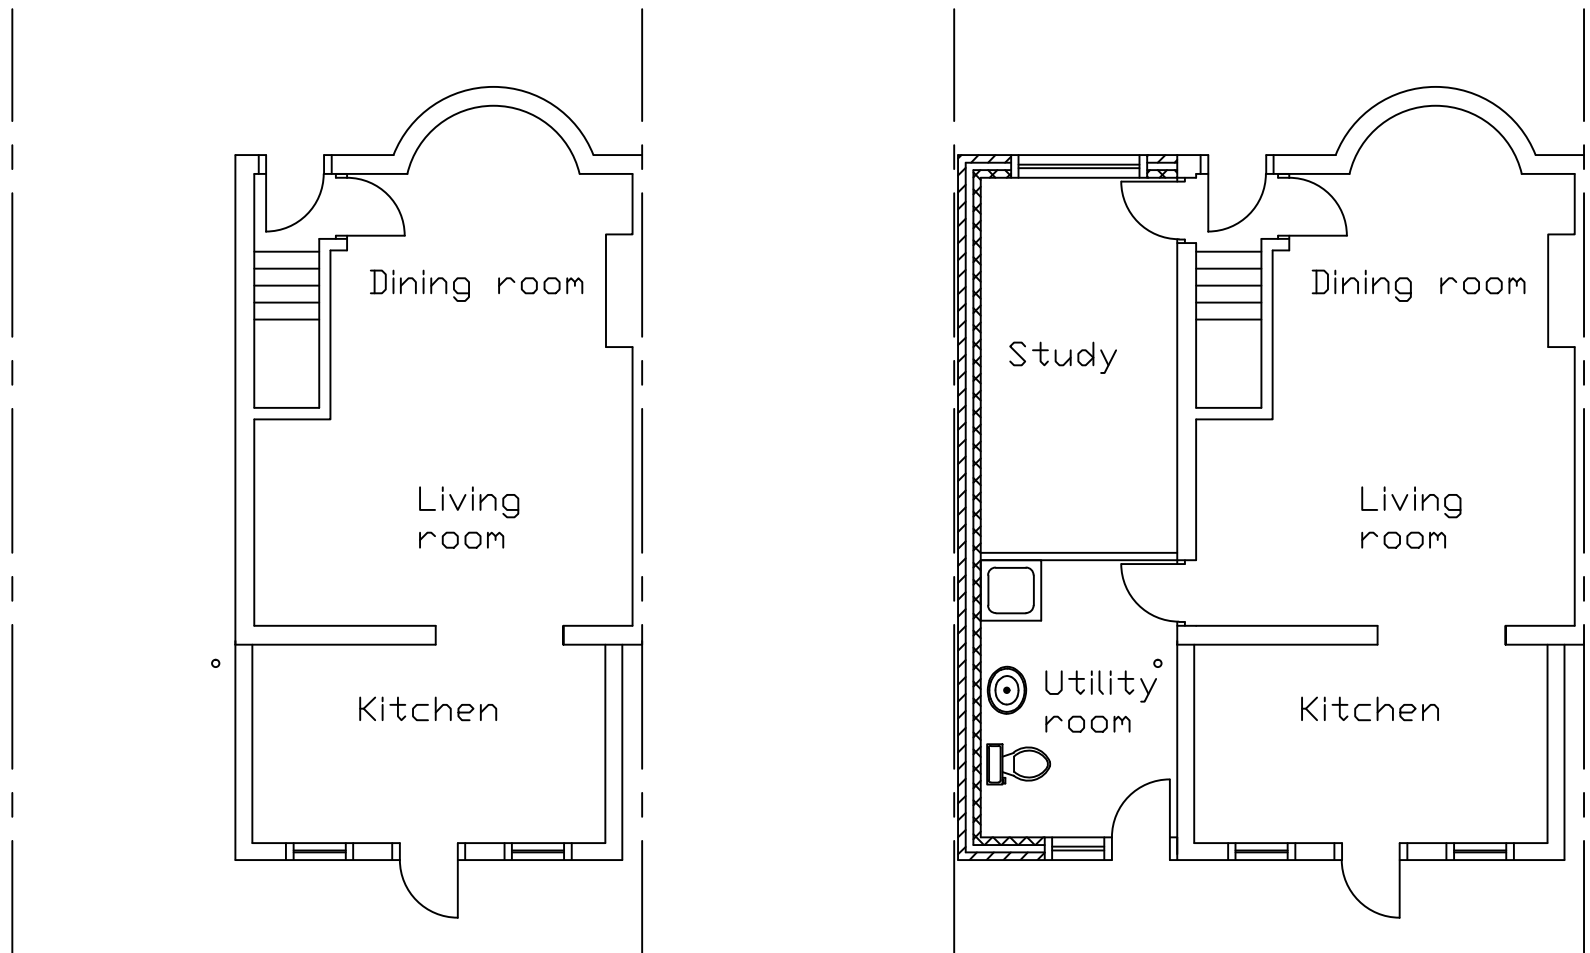

Existing ground floor plan

Proposed ground floor plan



Scale bar

No	Revision	Date
DRAWN BY: E.J.Hannigan Building Services Ltd 32 Cedar Drive Pinner Middx HA5 4DE Tel/Fax: 020 8428 8111 Mob: 07775 927245 E-mail: eddiehannigan@aol.com		
PROJECT DETAILS: Proposed single storey side extension at 66 Seaton Gd, Ruislip, HA4 0AY for Mr Chandler		
SCALE: 1:100	DRAWING No: 1048	
DATE: September 2019		